


3rd Floor

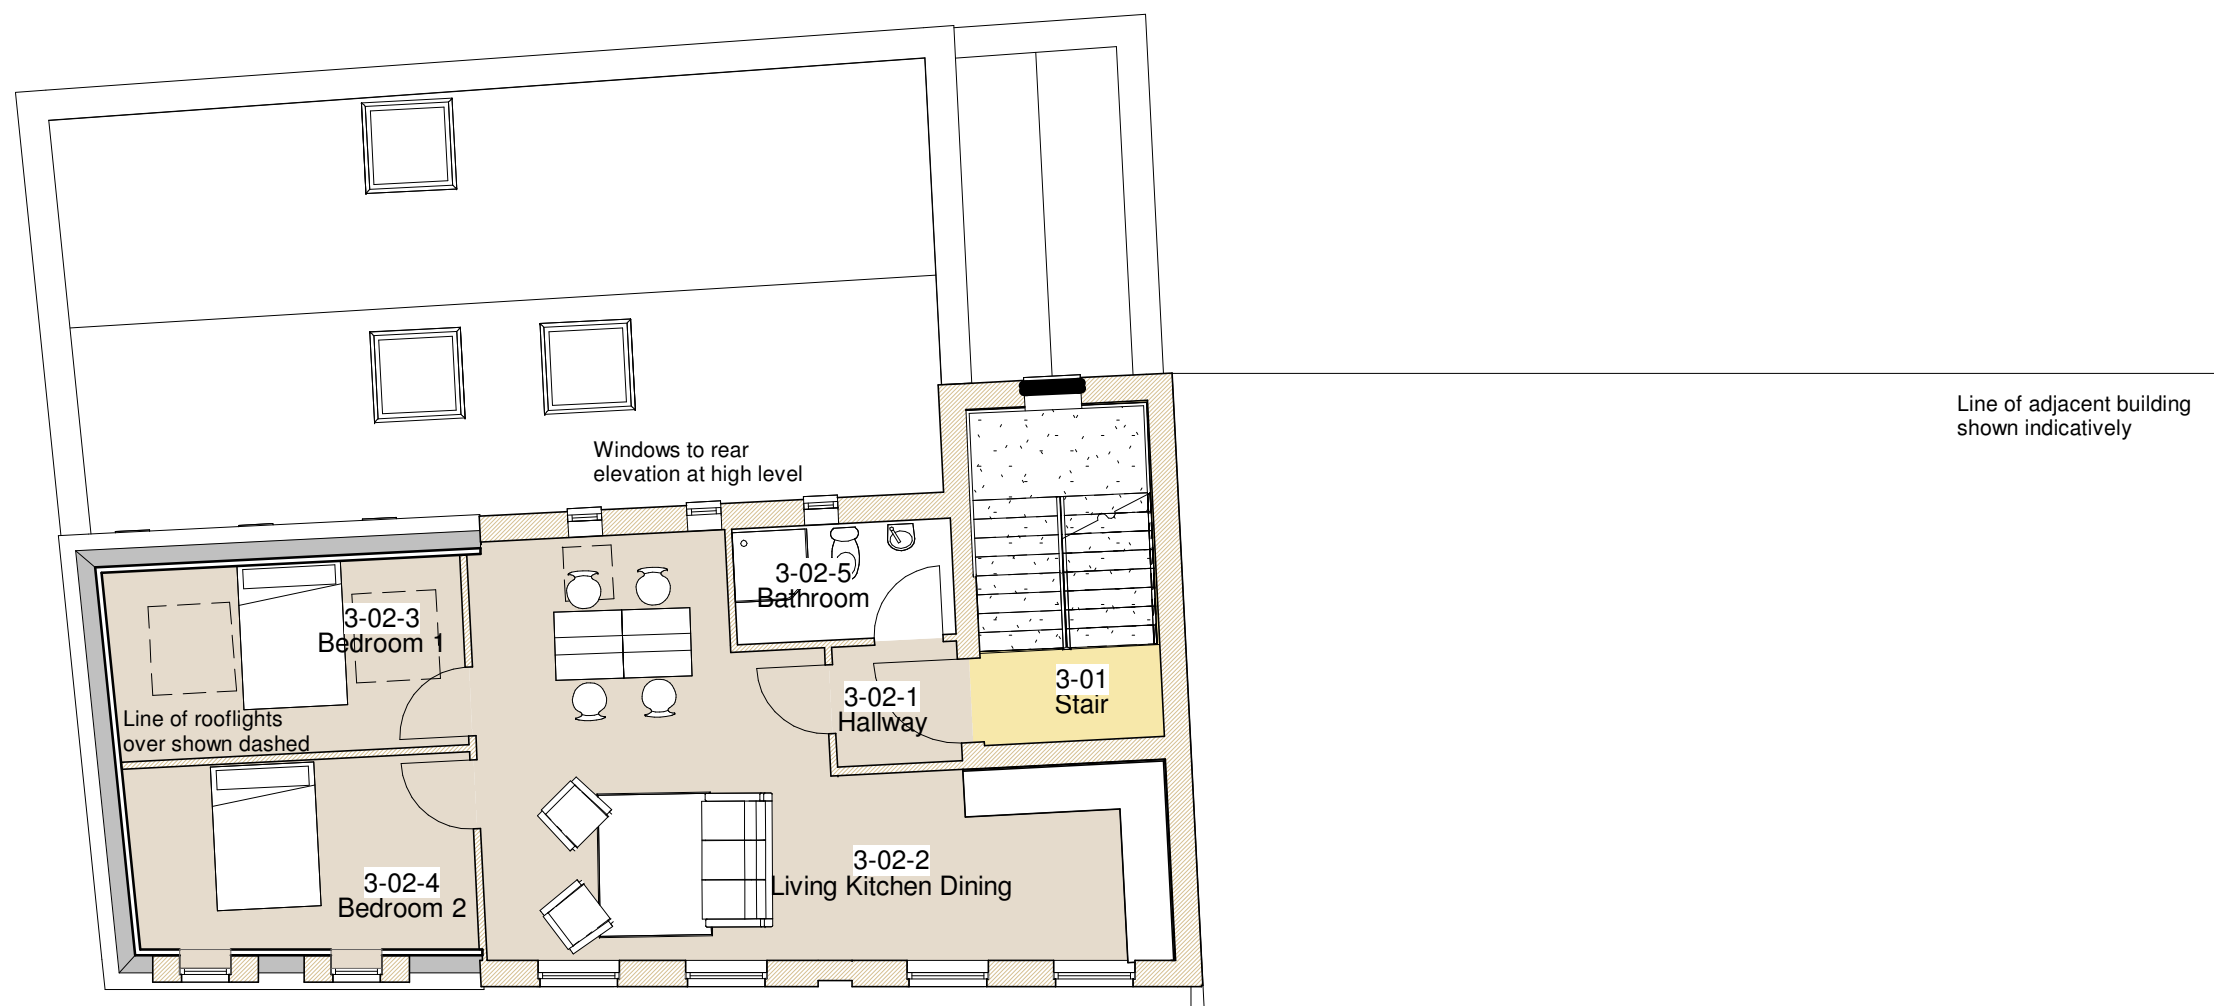



robin ashley architects
Hawk Works 105 Mary St
Sheffield S1 4RT
0114 258 7450
contact@raarchitects.co.uk
www.raarchitects.co.uk



PROJECT
A1/A2/A3 use and 6 apartments
No 2 Bedford Road, Reading

DRAWING
Third floor plan

CLIENT
JR Properties

ISSUED FOR

Approval

DRAWN BY	CHECKED BY	DATE
DJU	-	24/03/2026

PROJECT NUMBER	SCALE (@ A1)
15-035	1 : 100

DRAWING NUMBER	REV
----------------	-----

324 G

This drawing has been produced using Autodesk Revit so it is important to ensure that it has been reproduced to full size and scale by checking that the scale bar in the title block measures 100 mm overall.
Taking this into account, this drawing may be scaled only for the purposes of planning approval.
All dimensions are to be checked on site + any queries referred prior to carrying work out.
This drawing may be used only for the purposes for which it is issued.
© robin ashley architects LLP
registered in england + wales, number OC310 421

