




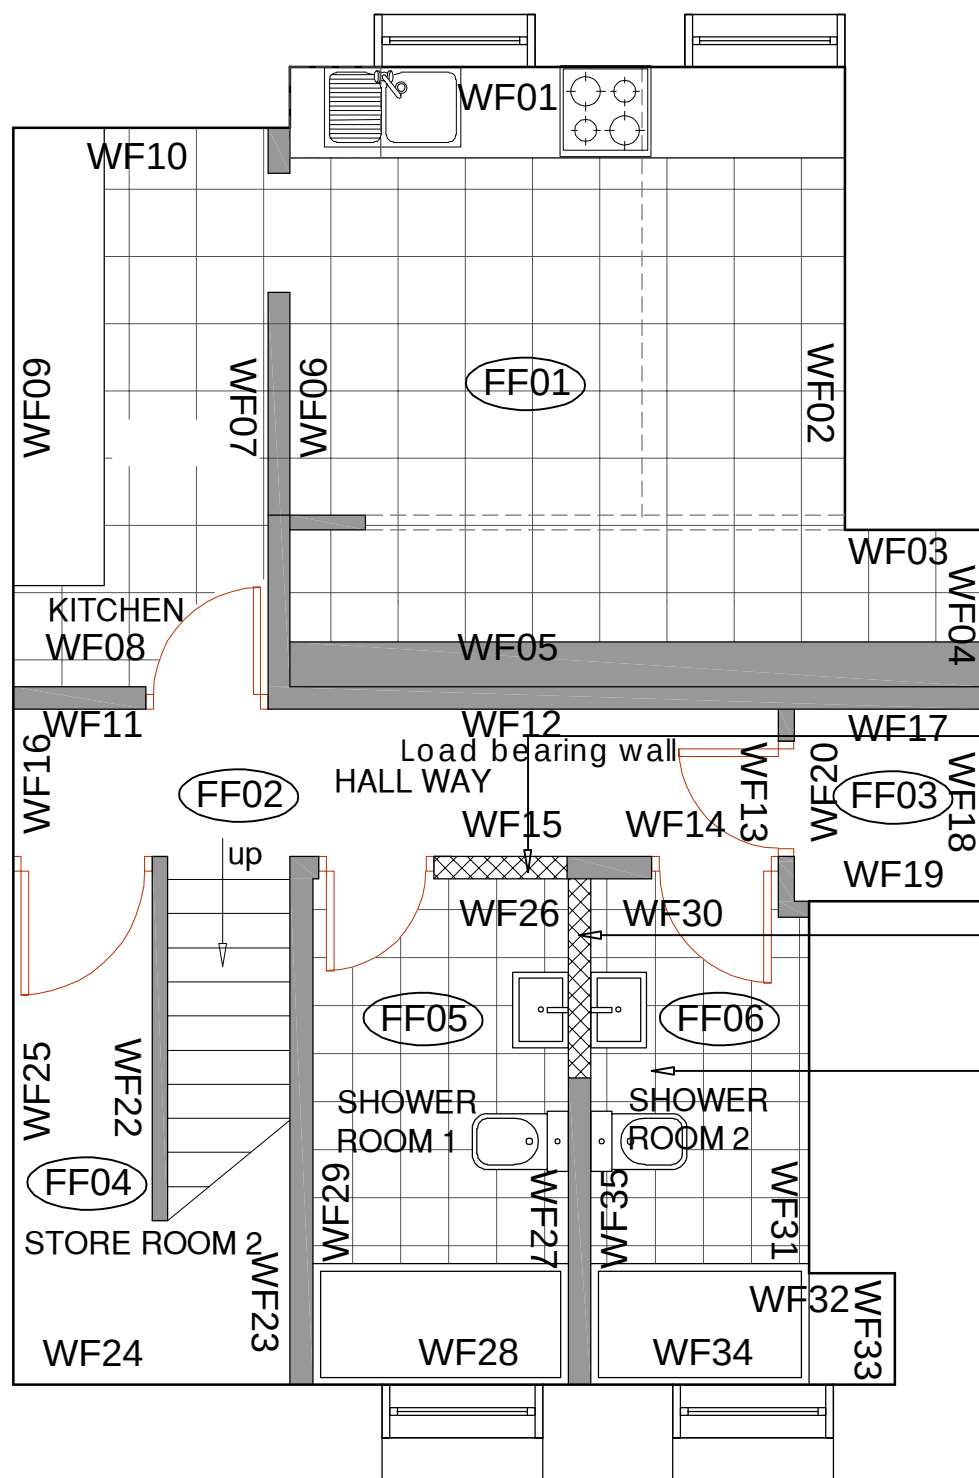


All new internal work shall be carried out in materials that match, in colour, texture and design detail those of the existing building.

existing opening to be blocked up and materials that match, in colour, texture and design detail those of the existing building.

new non load bearing internal timber stud wall all finishes to be carried out in materials that match, in colour, texture and design detail those of the existing building.

existing non load bearing walls to be removed to form new shower room layout. All material to be match to existing finish.

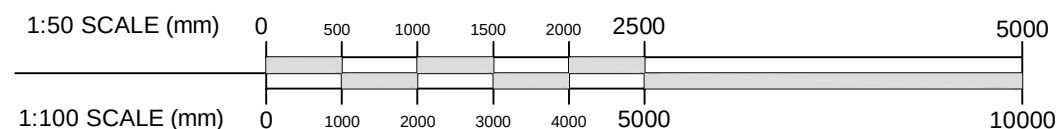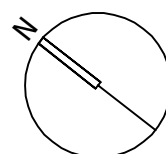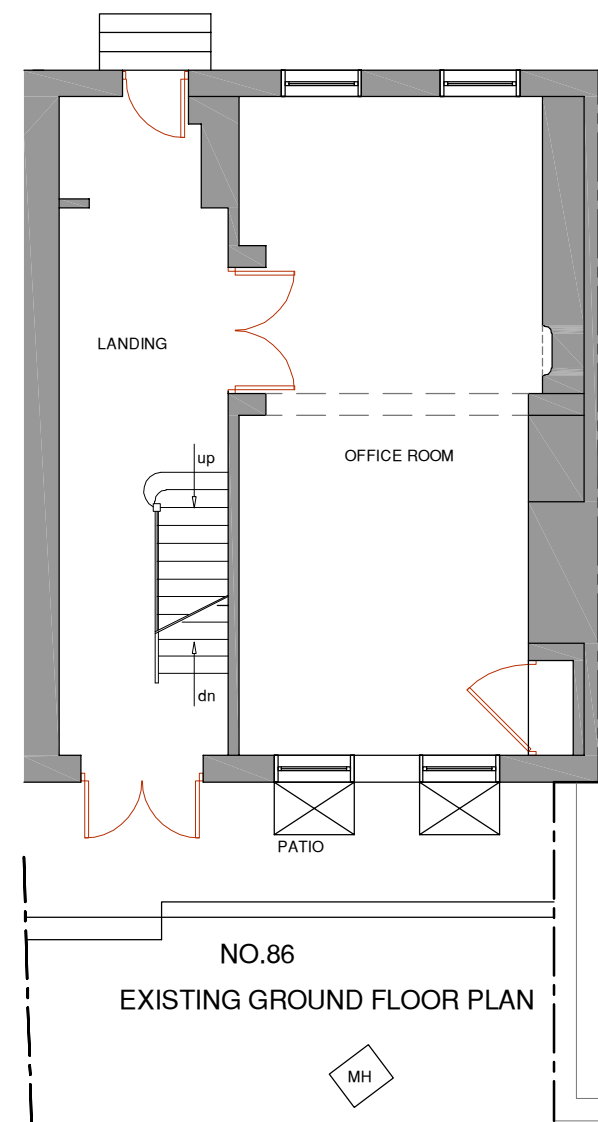

- Notes:
1. Do not scale.
 2. Contractor to check all dimensions and report omissions and errors to the Architect.
 3. Claire Truman of Heritage Revival accepts no liability for use of this drawing by parties other than those for which it was prepared.
 4. When issued in dwg format as an uncontrolled version of this drawing it is to enable the recipient to prepare their own documents/drawings/models for which they are solely responsible. This drawing is based upon project information current at the time of issue. Claire Truman of Heritage Revival accepts no liability for any alterations after it is issued by Heritage Revival.
 5. This drawing does not contain shared coordinates and is not issued for coordination purposes.

Drawing to be read in conjunction with drawing TP/697/04 RevB and Finishes' Schedule 1347-HR-A-TE-0400

00 Iss'd for Conditional Approval 30.03.26

REV	DESCRIPTION	DATE
-----	-------------	------



+44 (0) 7704 543 872 | info@heritagerevivaluk | www.heritagerevivaluk

PROJECT
86 London Street, Reading RG1 4SJ
PROJECT NUMBER
1347
TITLE
Proposed Basement Works
Proposed Finishes Schedule
Basement Floor Plan

SCALE	DATE	DRAWN BY
1:50	24.03.26	CT
DRAWING NO.	REV	
1347-HR-A-DE-0301	00	