




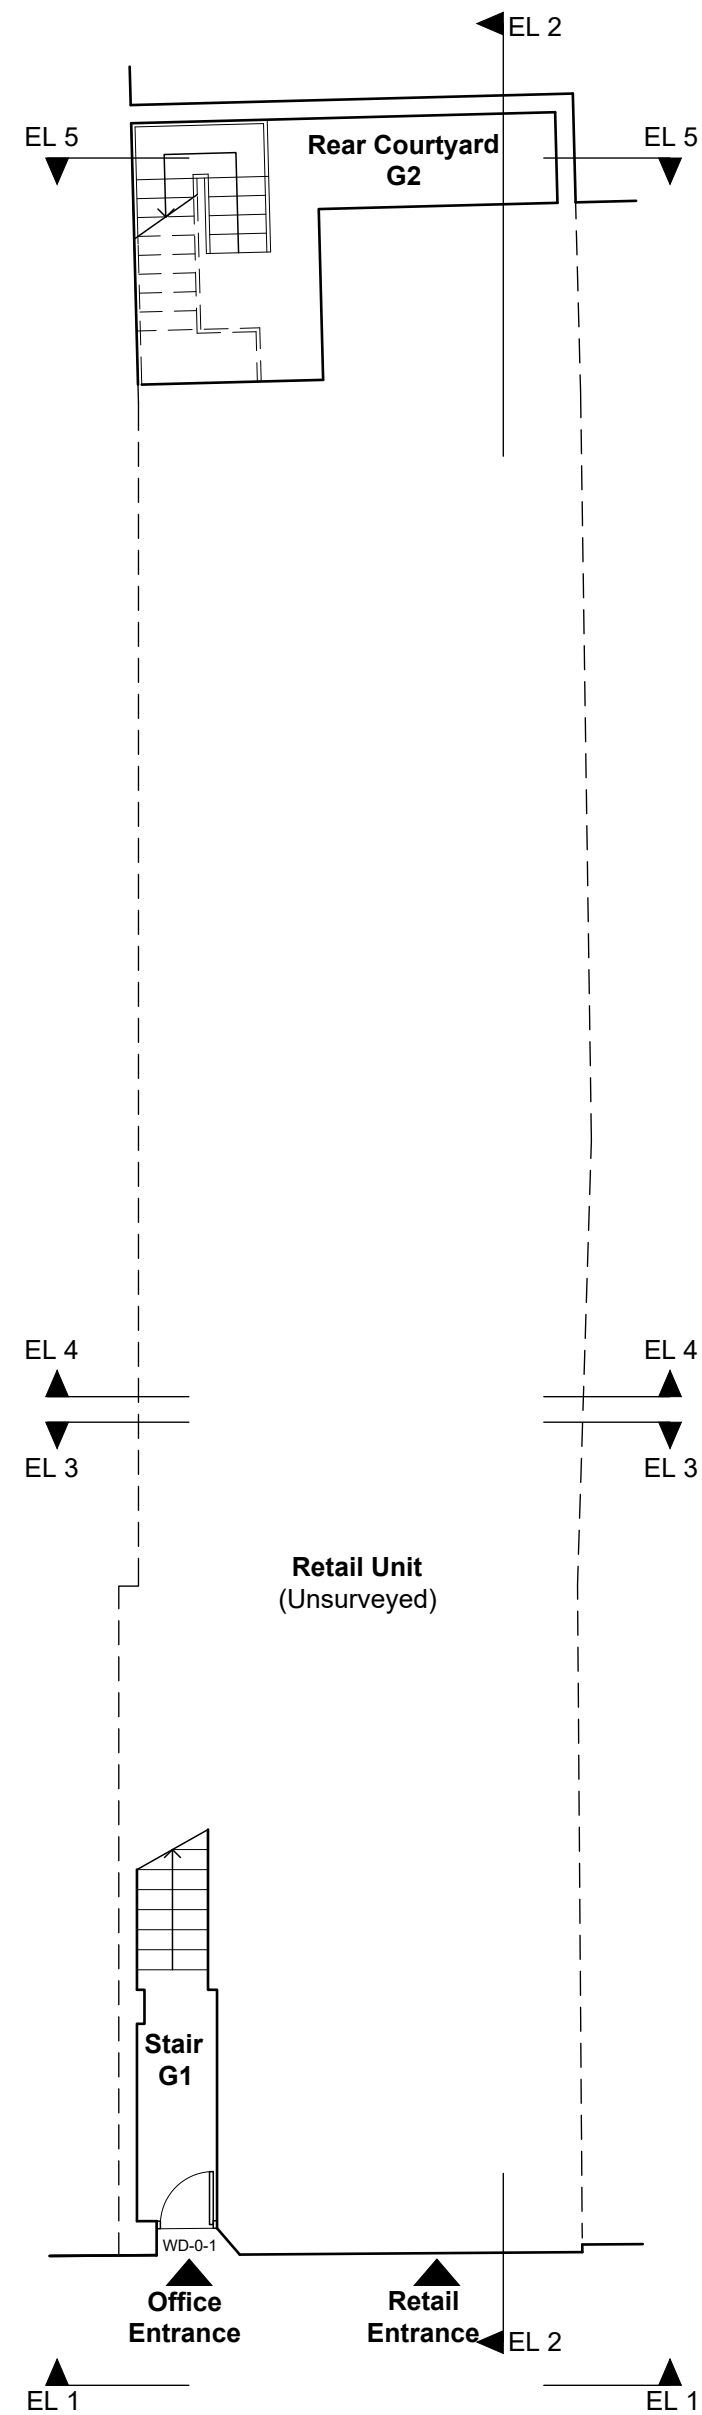


1 - Demolitions - Ground Floor

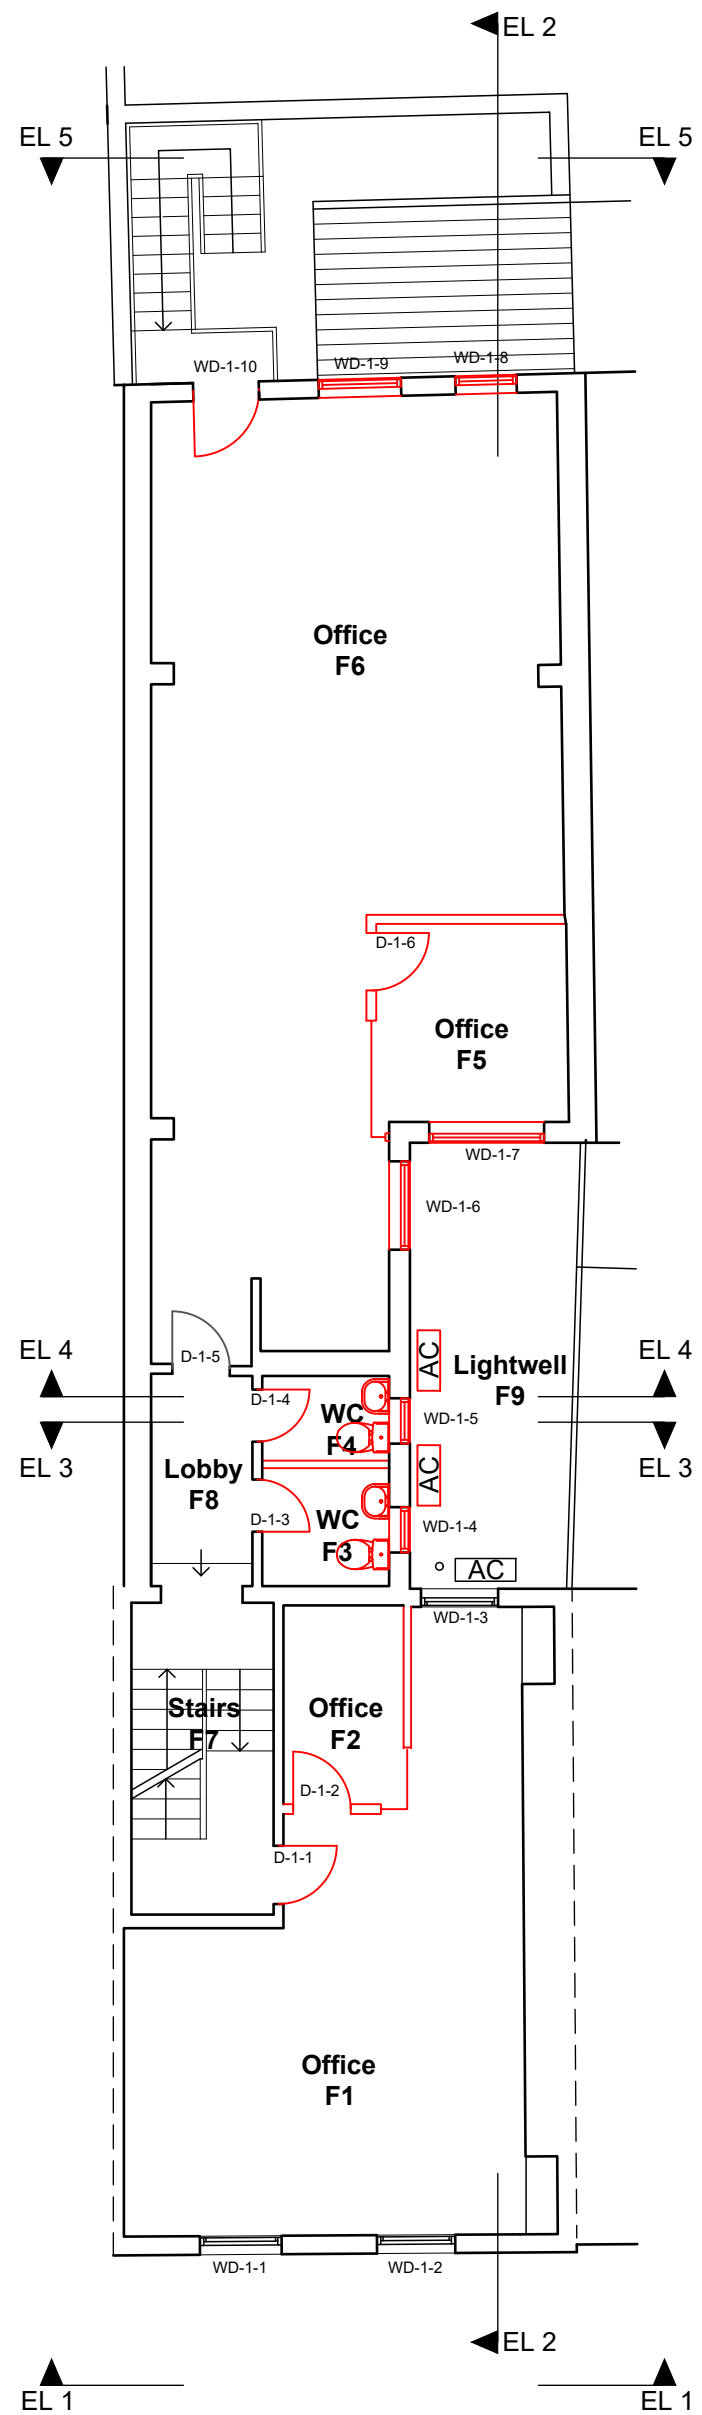

2 - Demolitions - First Floor

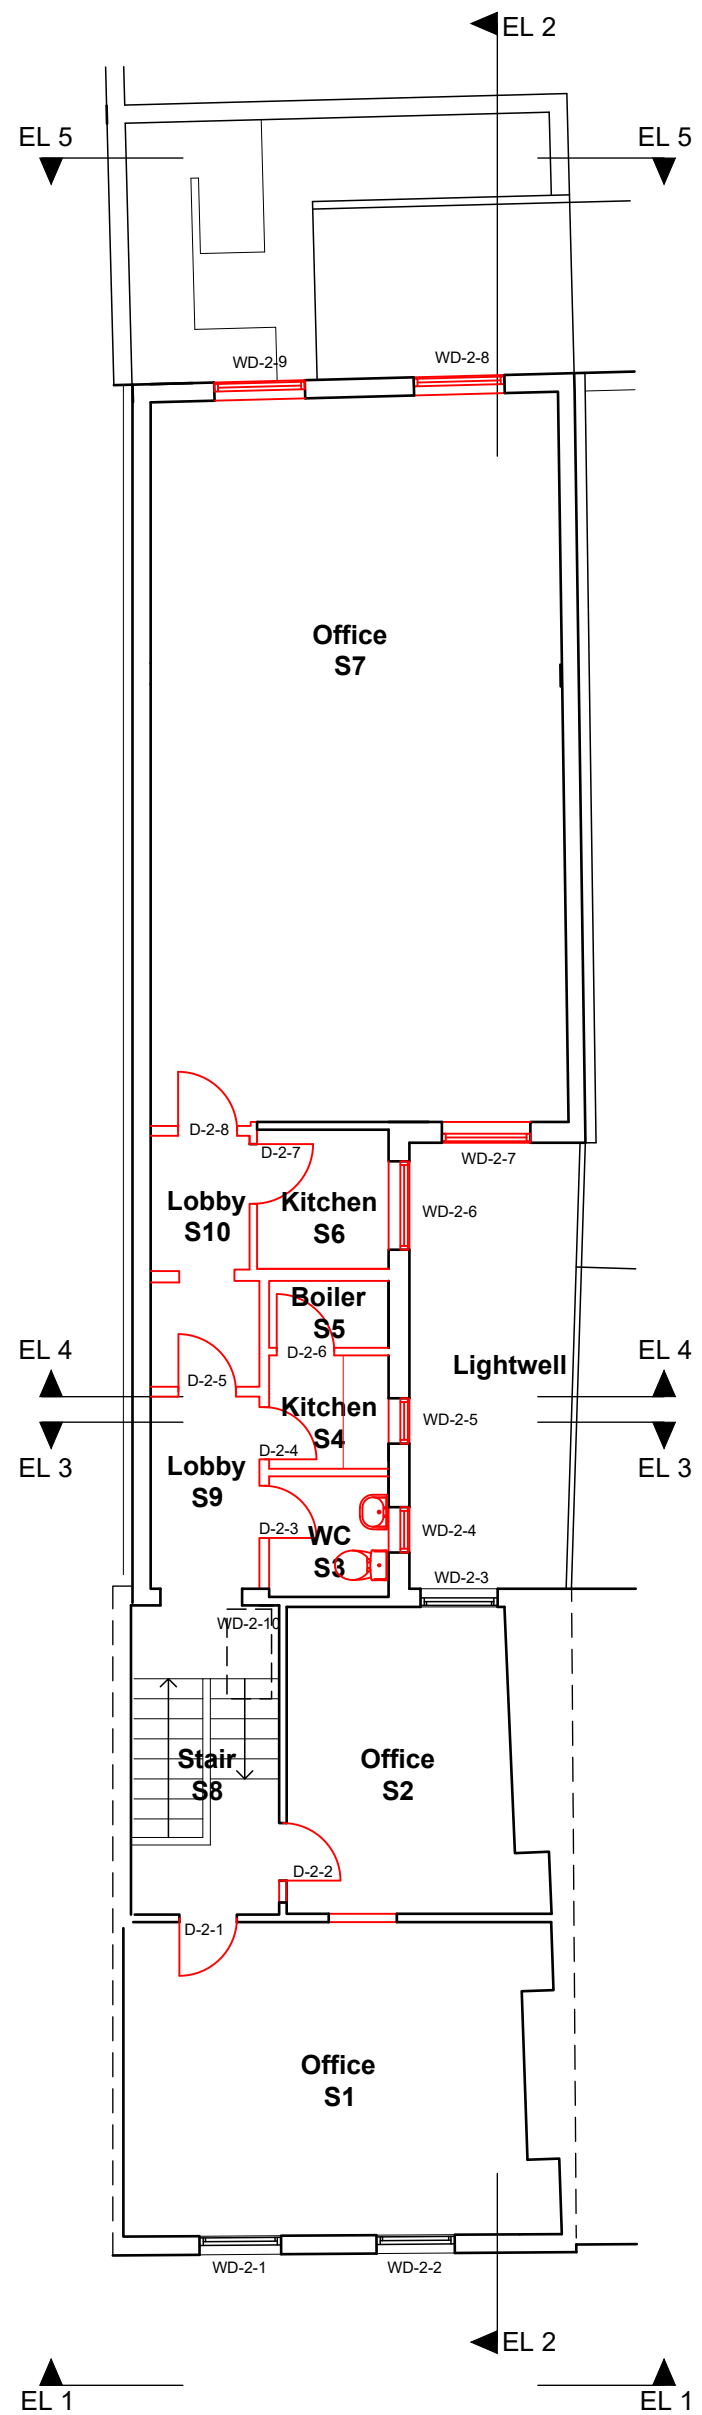

3 - Demolitions - Second Floor

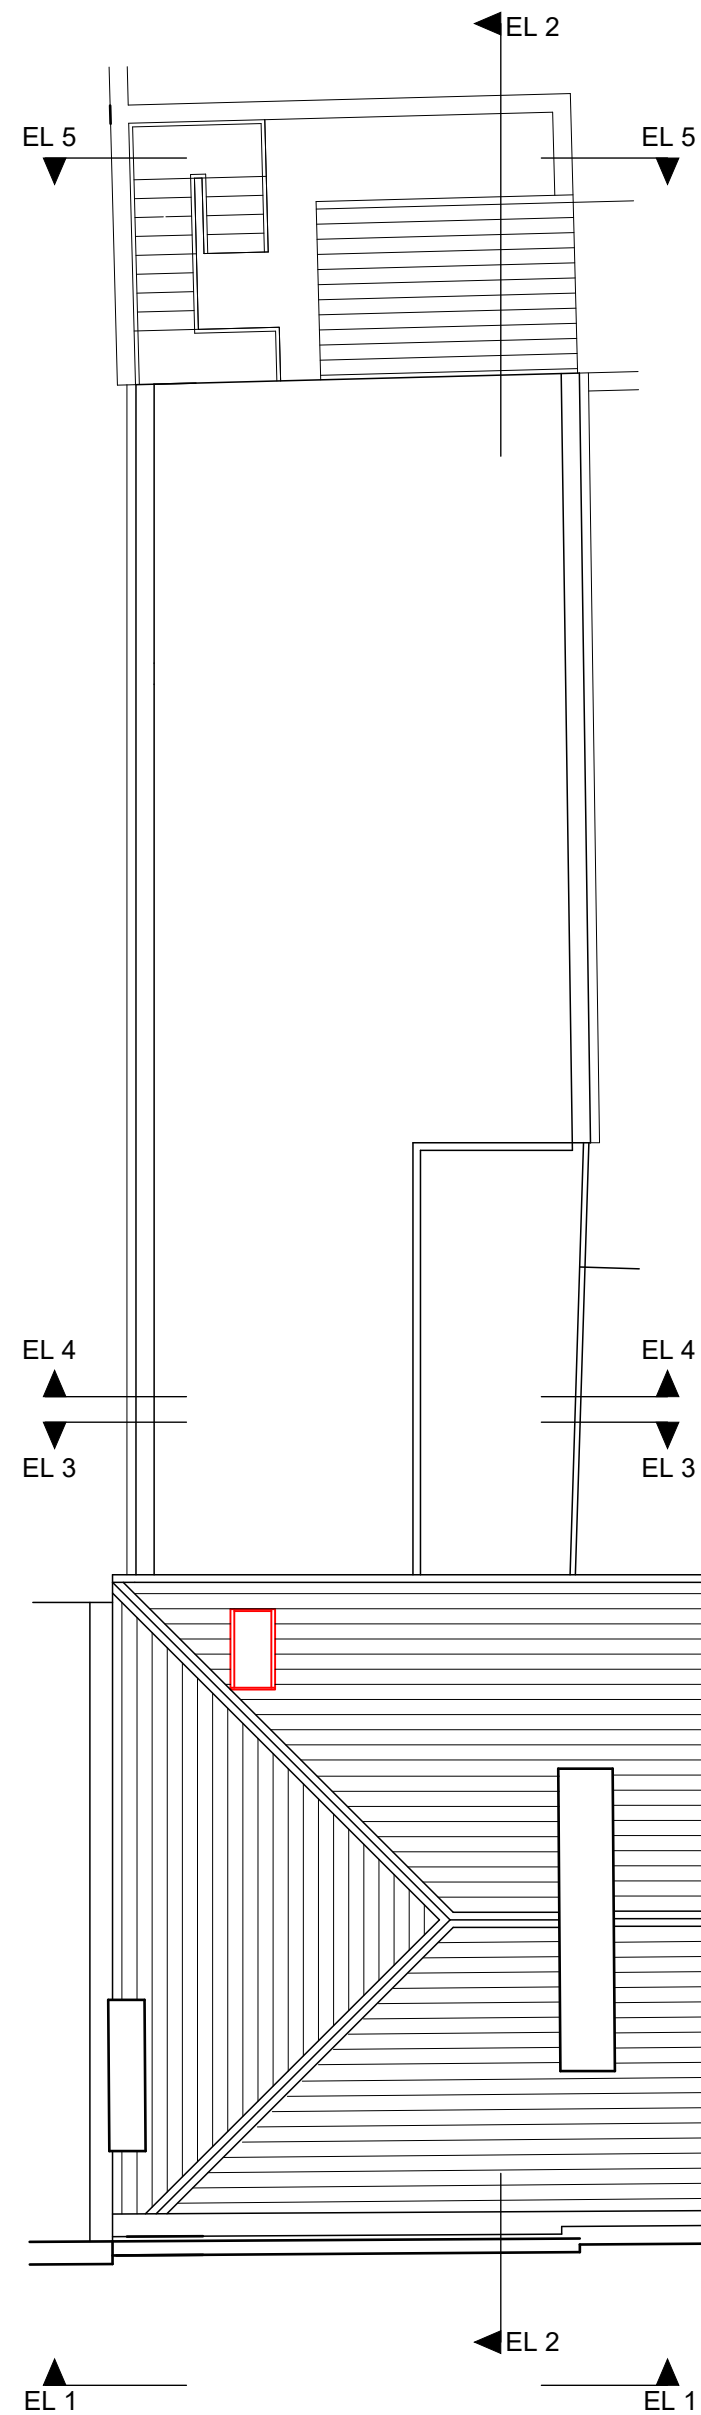

4 - Demolitions - Roof Plan

LEGEND

Demolitions and removals



0 1 2 5m

Rev	Note	By	Date
Scale:	1:100	Size:	@A2
Date:	16.03.26	Status:	Planning
Drawn:	IMA	Checked:	-
Job No:	1129	Dwg/Rev:	05
Title:	Demolition Plans		
Project:	154 Friar Street Reading RG1 1HE		
Client:	DML		



DHA ARCHITECTS



DHA Architects
The Old Bams, 85 Camden St
Birmingham B1 3DD
Tel: 0121 200 2638
e-mail: design@dhaa.co.uk
www.dhaa.co.uk