


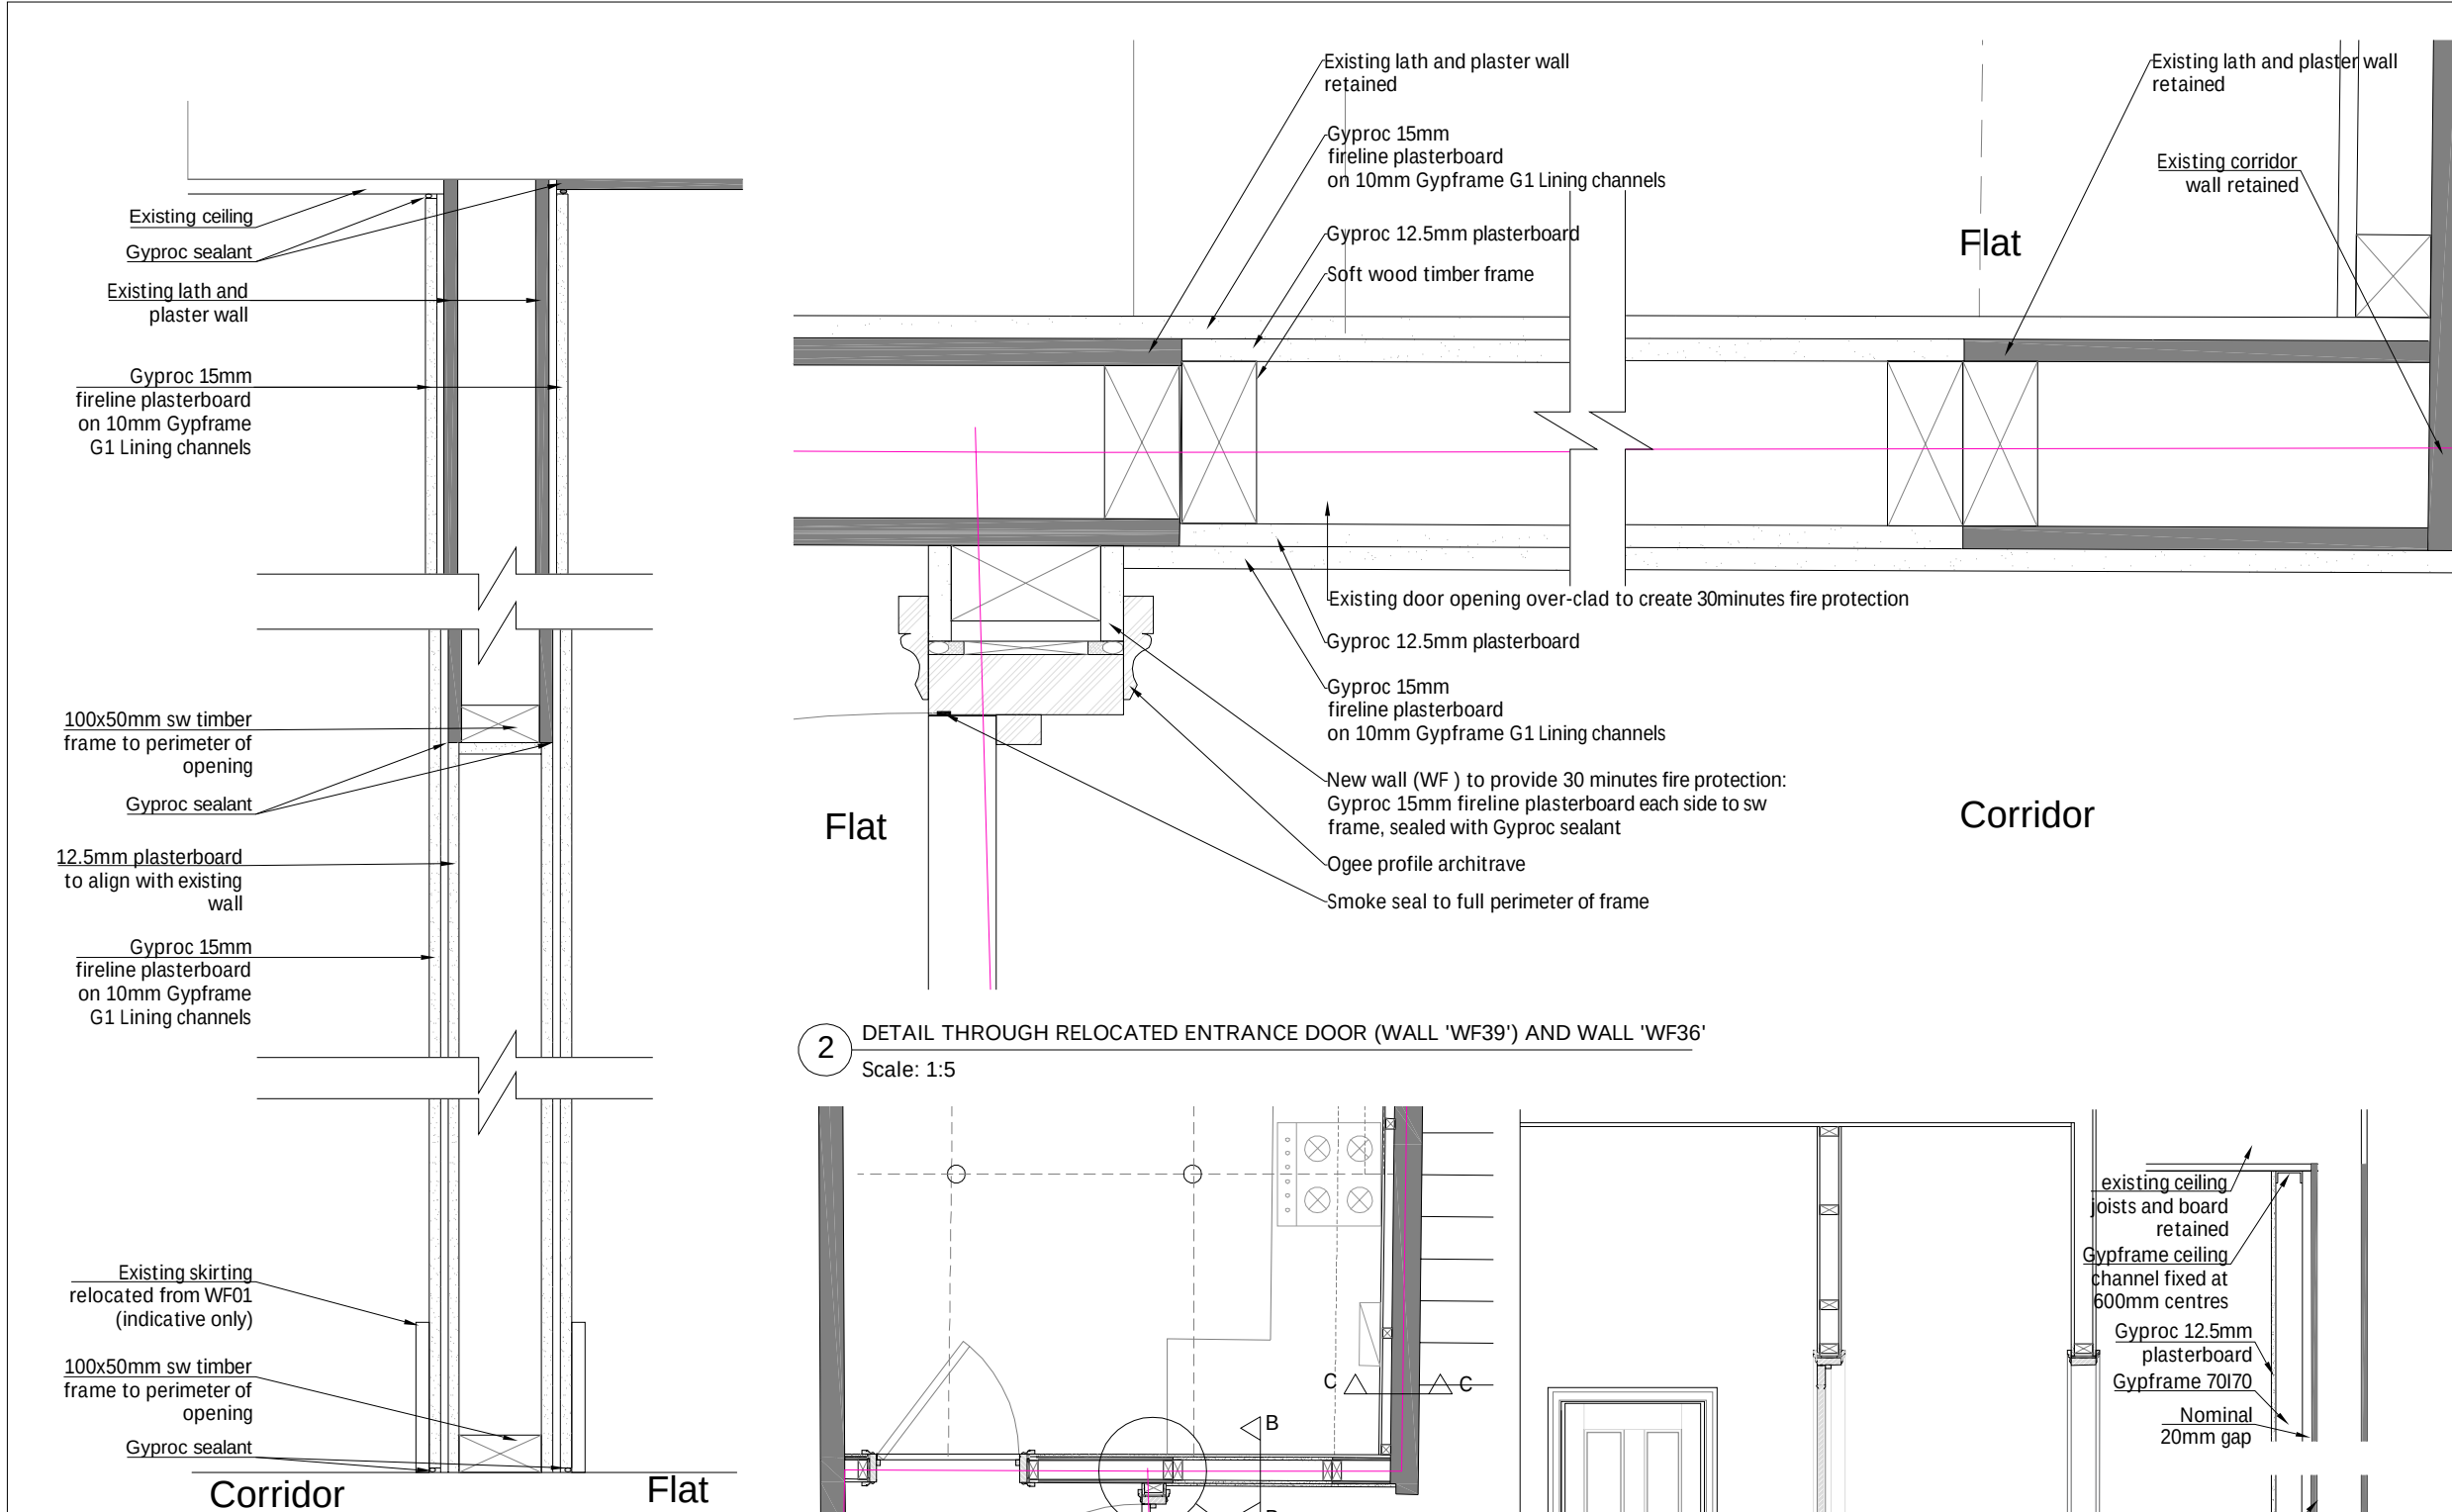


1 SECTION B-B THROUGH PROPOSED DOOR INFILL DETAIL (WALL 'WF37')
Scale: 1:10
Method:
Carefully remove the architrave to the door to the store cupboard and install a 100x50mm soft wood timber frame to the door opening, with cross timbers at 600mm centres, within the opening to support both the lath and plaster wall and the new plasterboard.
Carefully with hand tools, cut the new structural opening to form the Kitchen door and frame the structural opening with 100x50mm soft wood structure.
Apply 12.5mm plasterboard to both sides of the wall to close off the door opening.
Overboard the opening to the corridor side of the wall, and the full length of the Kitchen wall with 15mm fireboard on 10mm frame to encapsulate the lath and plaster construction.

3 PART-PLAN OF ENTRANCE DOOR AND REFURBISHED WALL AND NEW KITCHEN DOOR
Scale: 1:40

4 ELEVATION A-A OF ENTRANCE LOBBY AND KITCHEN DOOR
Scale: 1:40

5 SECTION C-C
Scale: 1:20

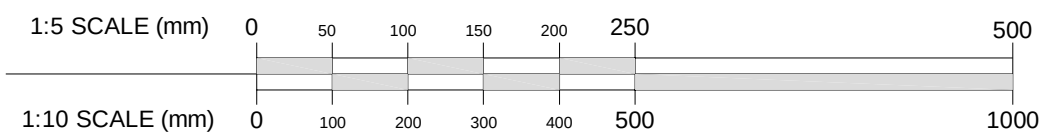

Notes:
1. Contractor to check all dimensions and report omissions and errors to the Architect.
2. Claire Truman of Heritage Revival accepts no liability for use of this drawing by parties other than those for which it was prepared.
3. When issued in dwg format as an uncontrolled version of this drawing it is to enable the recipient to prepare their own documents/drawings/models for which they are solely responsible. This drawing is based upon project information current at the time of issue. Claire Truman of Heritage Revival accepts no liability for any alterations after it is issued by Heritage Revival.
4. This drawing does not contain shared coordinates and is not issued for coordination purposes.

Drawing to be read in conjunction with drawing 1345-HR-A-TP-0301 and the Finishes' Schedule 1345-HR-A-TE-0400

KEY

Existing walls

Plasterboard

01	Detail 05 added	26.03.26
00	For comment	04.12.25

REV	DESCRIPTION	DATE
-----	-------------	------

HERITAGE REVIVAL

t: +44 (0) 7704 543 872 | e: info@heritagerevivaluk | w: www.heritagerevivaluk

PROJECT
109 Castle Hill, Reading. RG1 7SX
PROJECT NUMBER
1345
TITLE
PROPOSED ALTERATIONS
PROPOSED INTERNAL WALL DETAILS
FIRST FLOOR PLAN

SCALE	DATE	DRAWN BY
As shown @ A3	03.12.2025	CT
DRAWING NO.	REV	
1345-HR-A-DE-0401	01	