


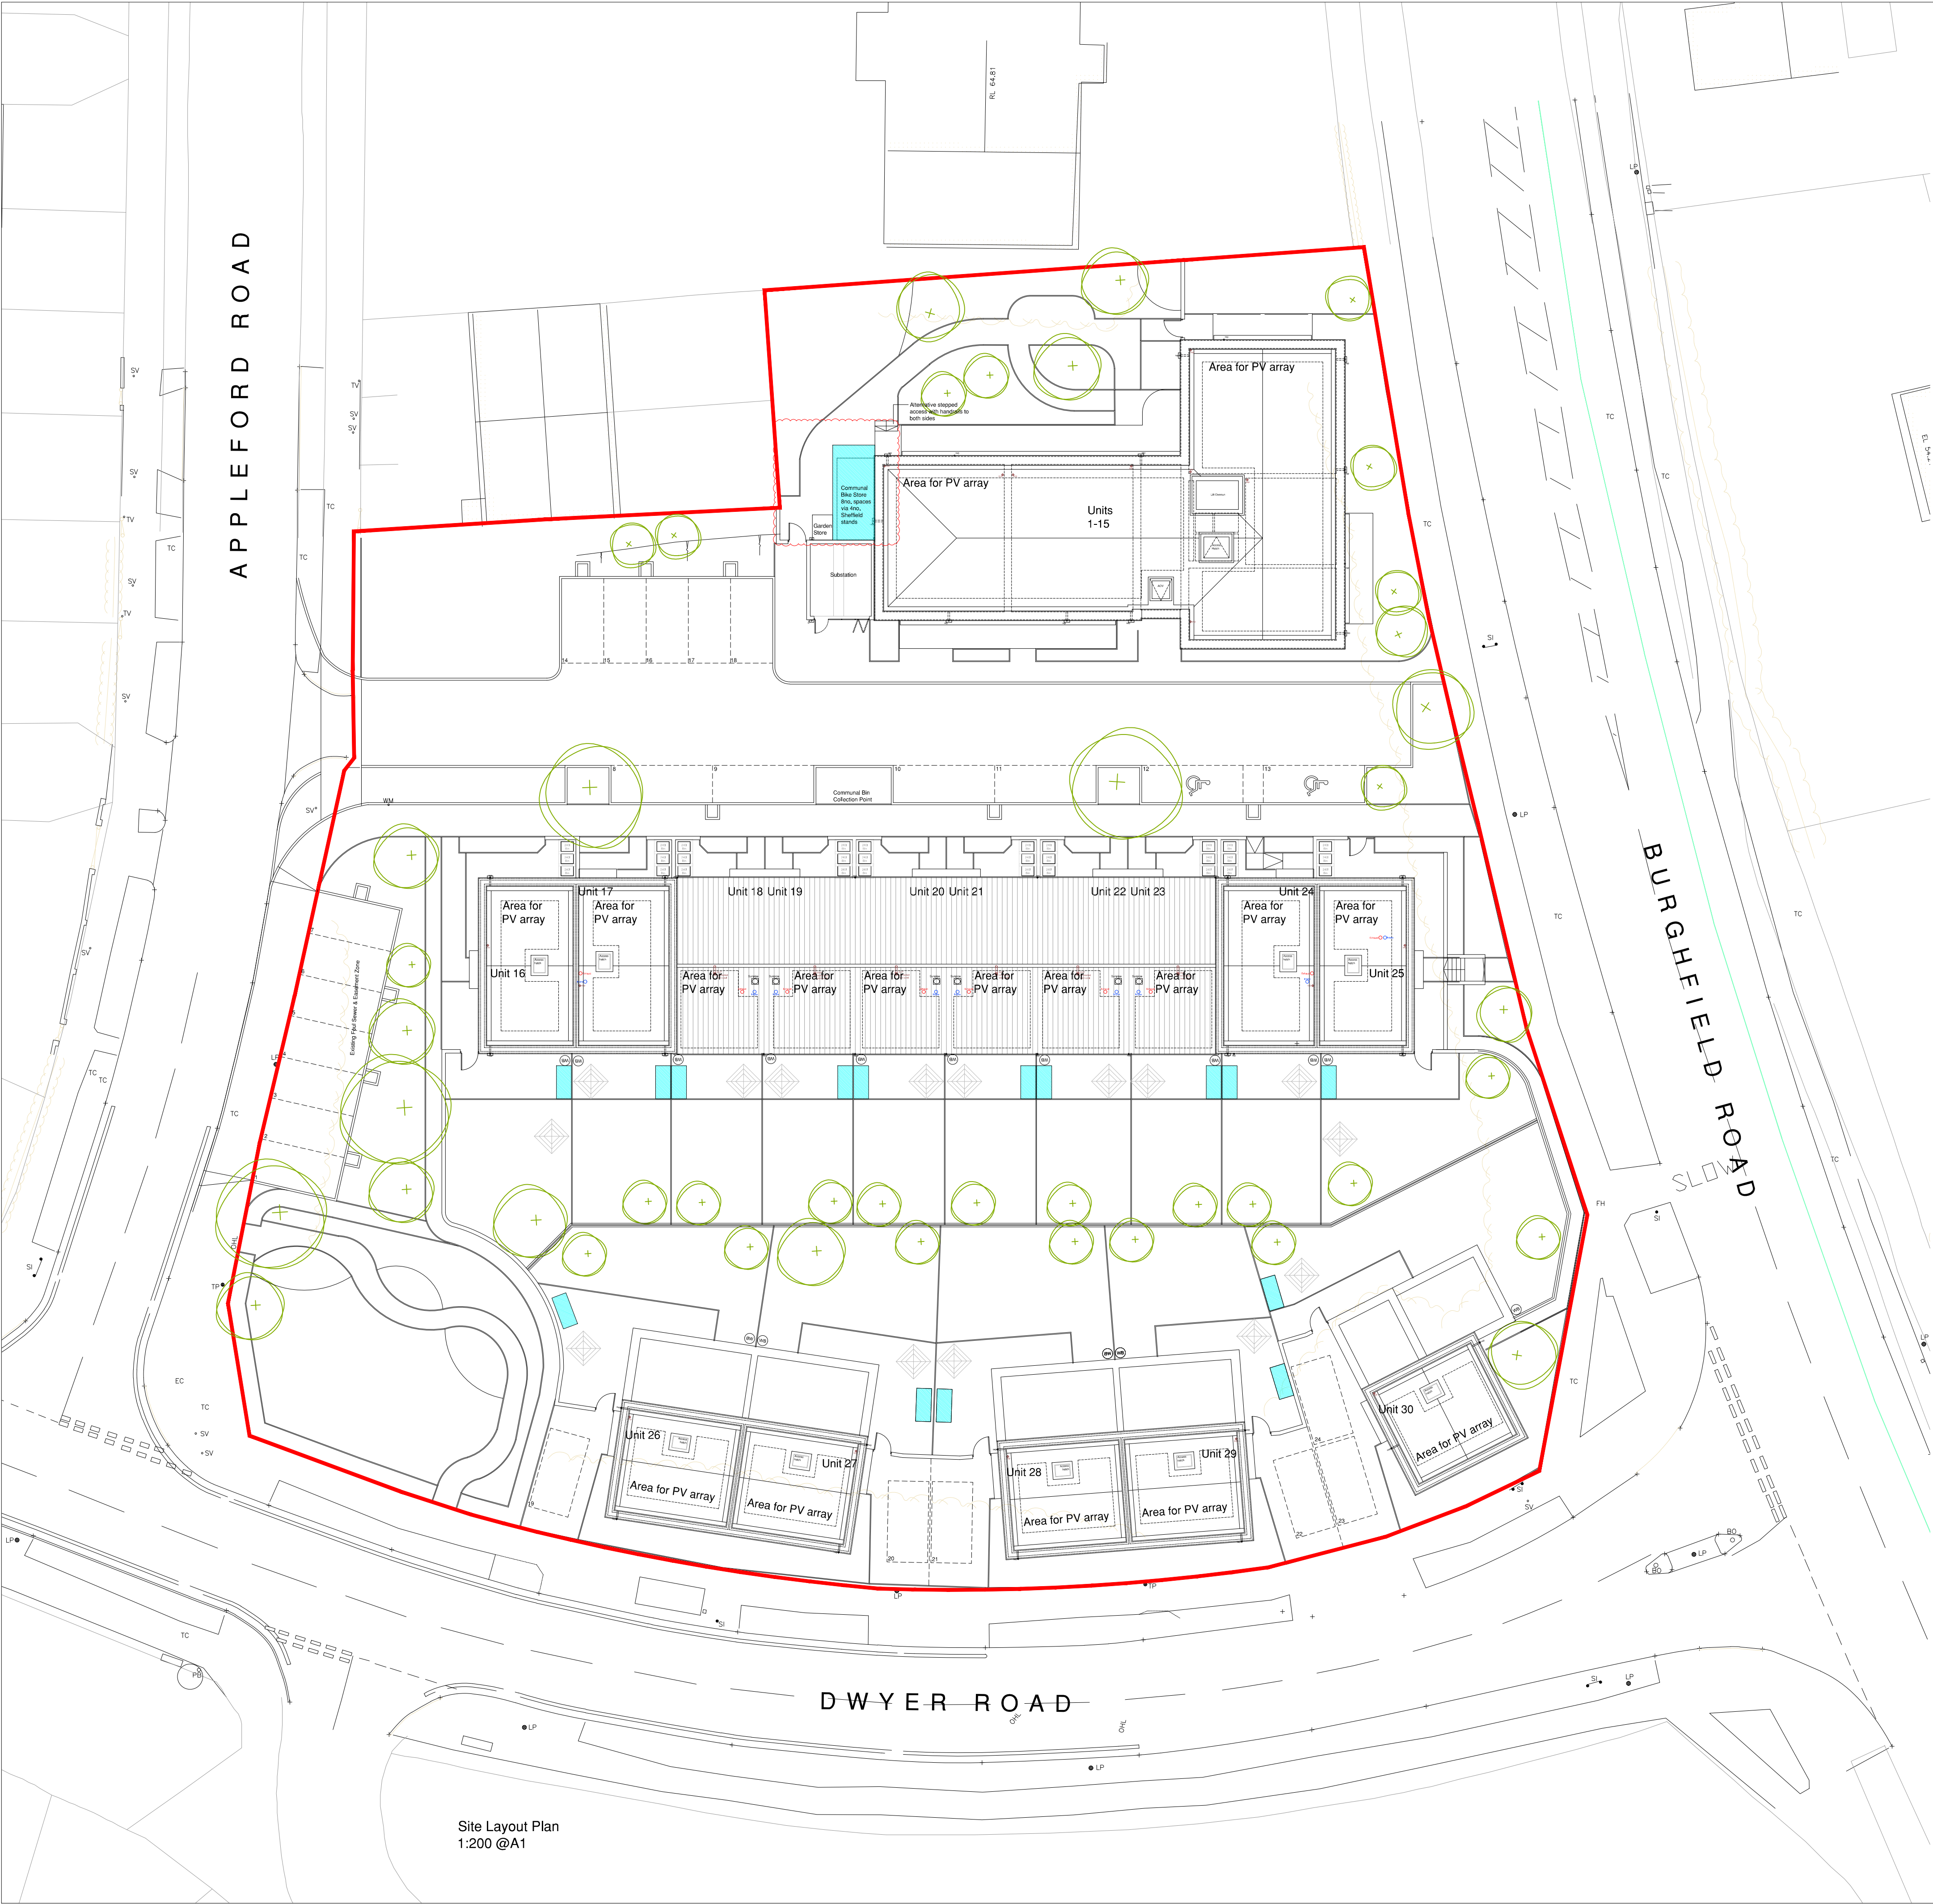


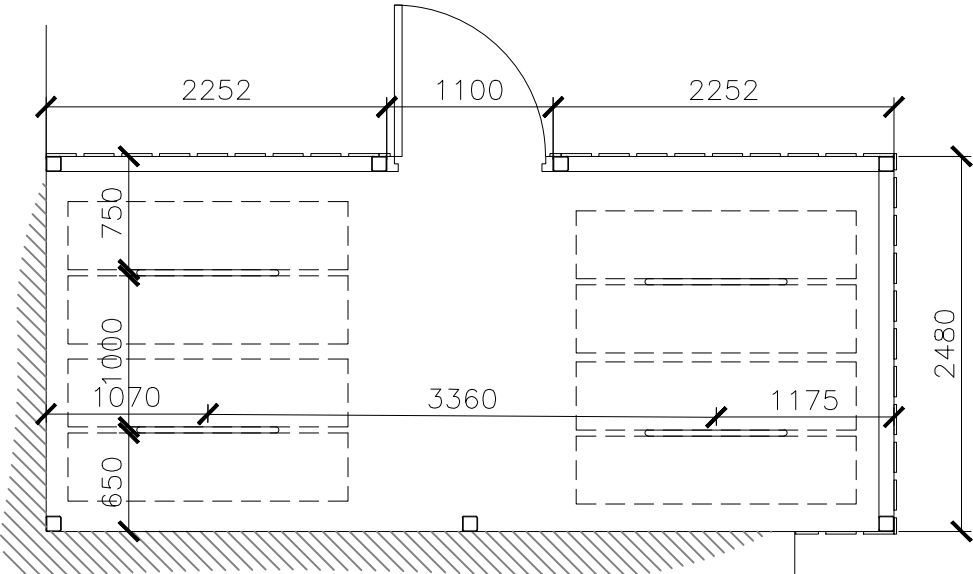


Site Layout Plan
1:200 @A1

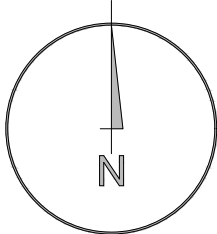

Apartment Communal Cycle Store Plan
1:50 @A1

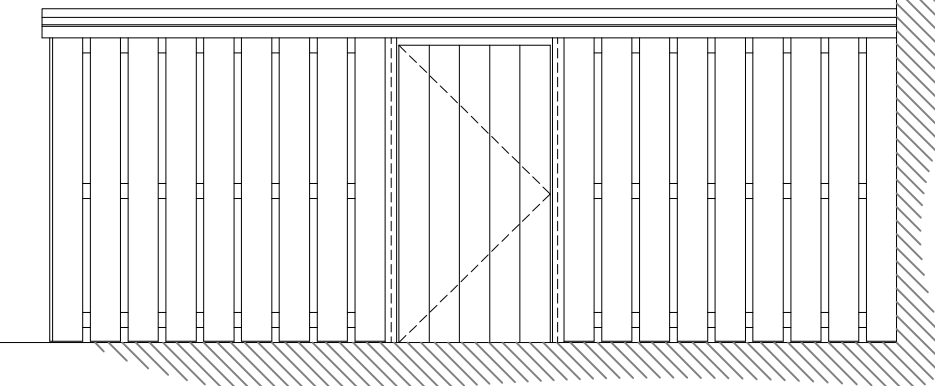

Apartment Communal Cycle Store Front Elevation
1:50 @A1

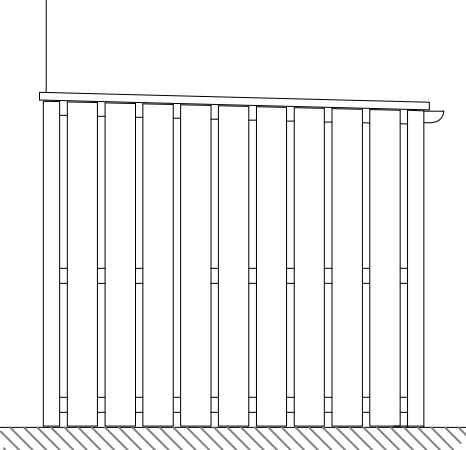

Apartment Communal Cycle Store Side Elevation
1:50 @A1

 Bike Storage
Bike lockers to provide storage for 2no. bicycles in
rear gardens of houses.
Communal Bike shelter to provide storage for 8no.
bicycles via 4no. Sheffield stands.



Bike Locker



Sheffield Cycle Stand within
Communal Cycle Store

notes

this drawing is the copyright of the **pdp architecture llp** and must not be reproduced in whole or part or used for the execution of works without their permission.

all dimensions to be checked on site prior to commencement of construction works and the architect notified of any discrepancy.

figured dimensions are to be used in preference to scaled dimensions.

no deviation from this drawing will be permitted without prior consent of the architect.

all drawings are prepared subject to a full measured and structural survey of the buildings and site.

all structural work is subject to the appointment of a structural engineer to confirm and agree the structural proposals.


os promap licence no. 100020449.

health & safety:
exceptional risks involving specific methods of construction or exceptional maintenance issues can be found within the designers risk assessment.

scale width 50 mm @ a1 - 25 mm @ a3

revision	notes	date	drawn	checked
A	Updated to client comments	27/10/25	RN	HM
B	Elevations added and size updated to parking standards	27/11/25	RN	HM
C	Cycle store updated	27.02.26	RN	HM
D	Cycle store updated	26.03.26	RN	HM

client

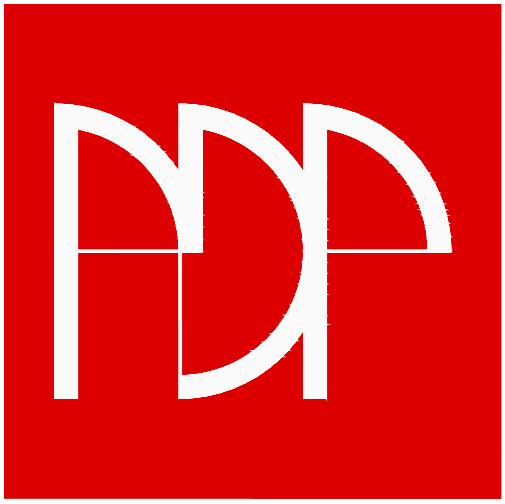

pdp architecture llp

chartered architects town planning
interior design consultants

2 beechworth road havant
hampshire po9 1ax
tel 023 9248 1100
fax 023 9247 5050

email pdp@pdp-architects.co.uk

www.pdp-architects.co.uk

project Proposed Development
Dwyer Road
Reading

detail Cycle Storage Locations

drawn RN checked HM

date Oct 25 status Planning

a1 scale a3 scale a3 scale
As indicated 28178-WD102 D