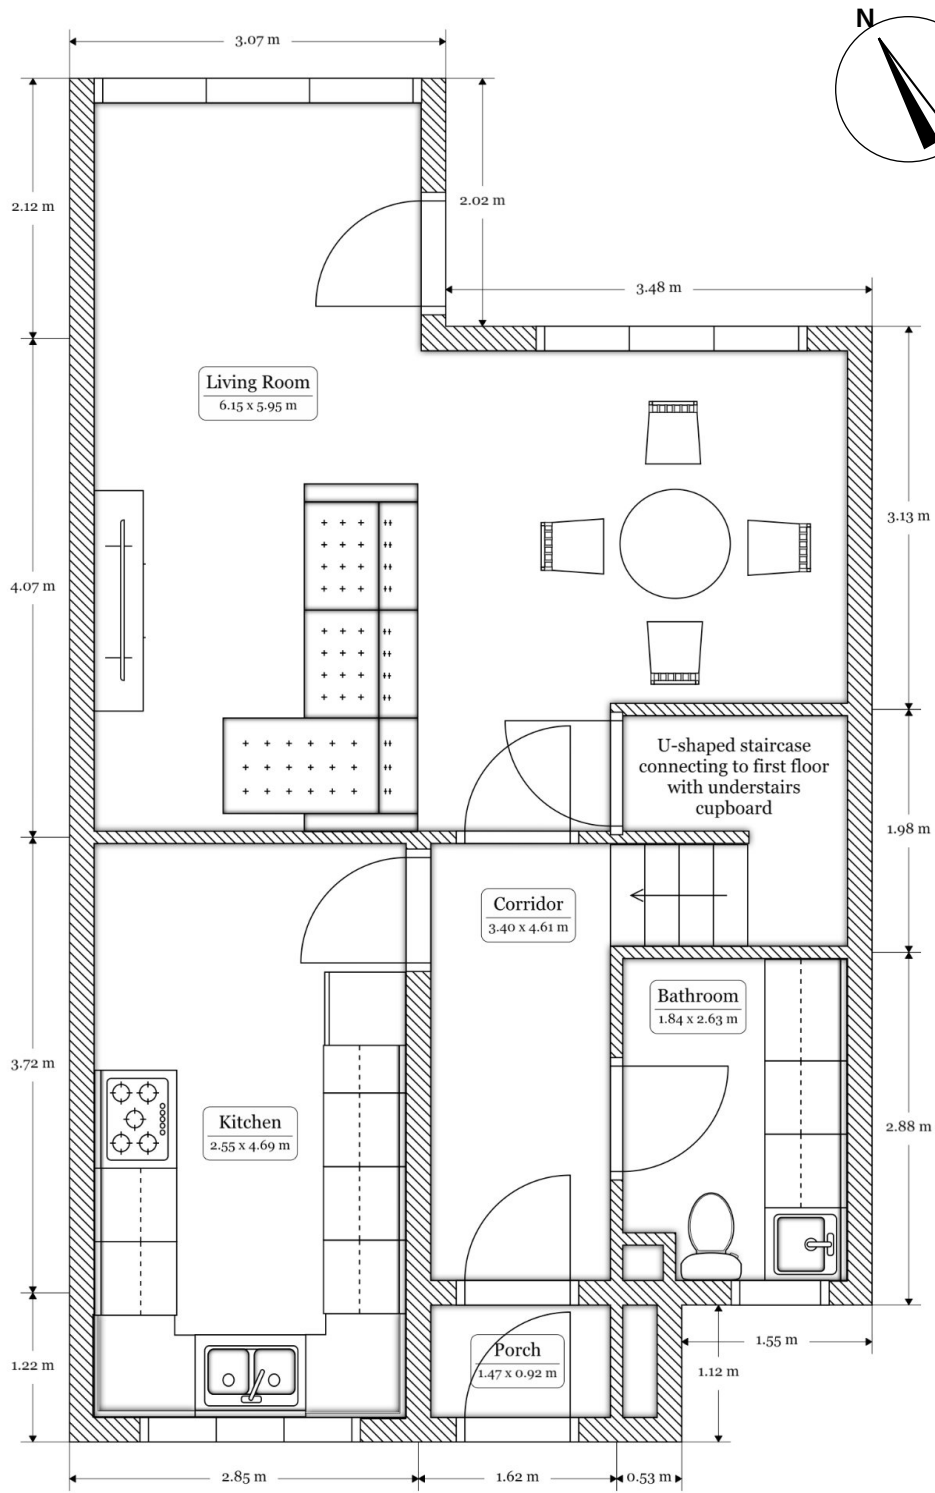


Scale approx. 1:65 @ A4

Drawing Title:

Existing Ground Floor Plan

Scale:

Approx. 1:65 @ A4

Date:

April 2026

Project:

Amalgamation of Basement Flat - 136 Galsworthy Drive, Caversham, RG4 6QJ

Drawing No:

002