





Existing Front Elevation
Scale 1:100

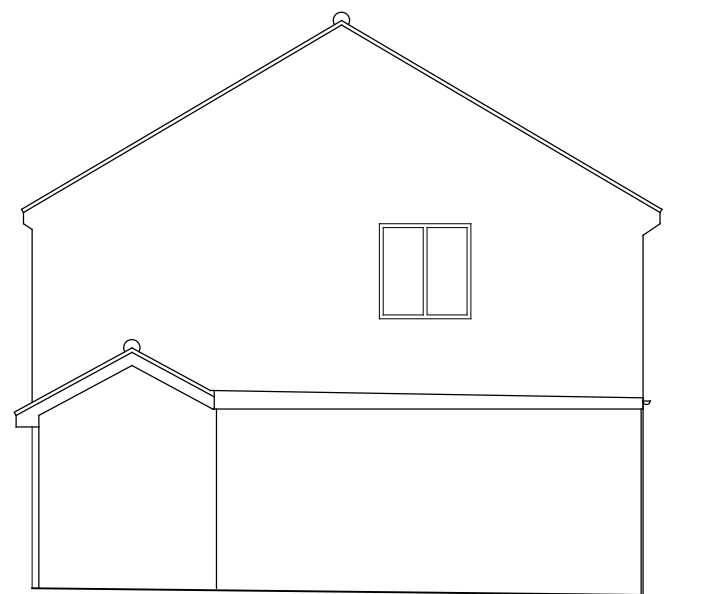

Existing RH Side Elevation




Existing Rear Elevation
Scale 1:100

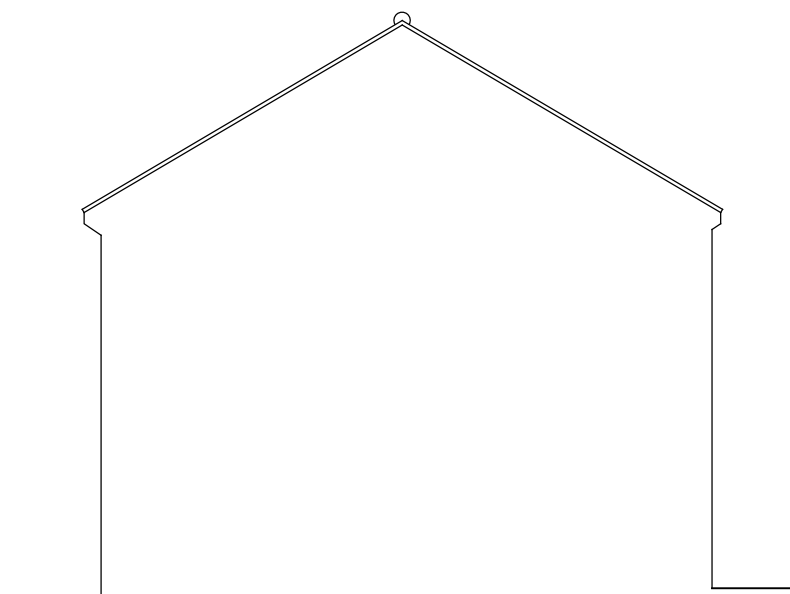


Existing LH Side Elevation




Location Plan
scale 1:1250
SCALE 1:1250

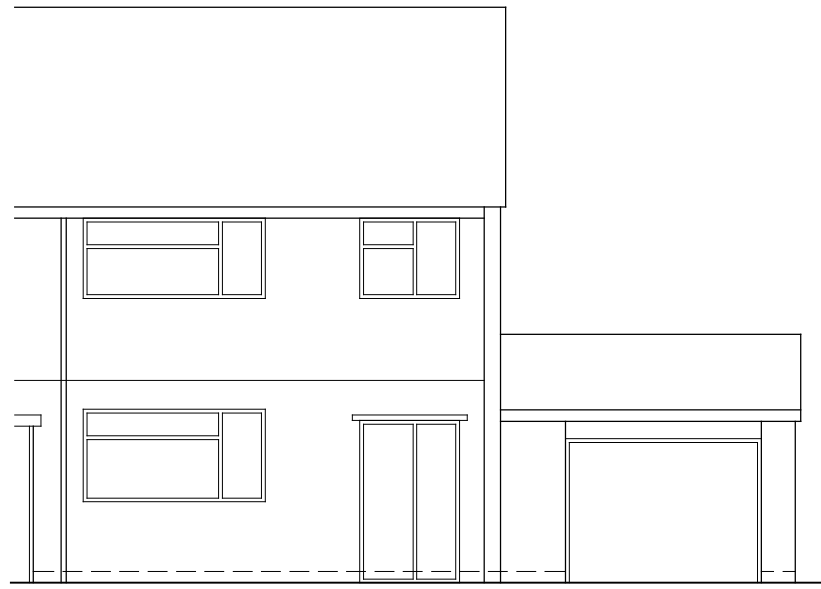


Proposed Front Elevation
Scale 1:100

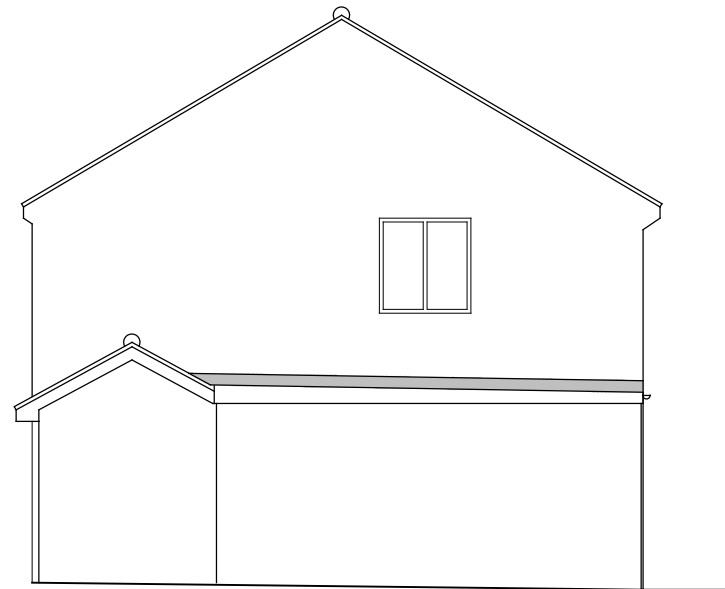

Proposed RH Side Elevation

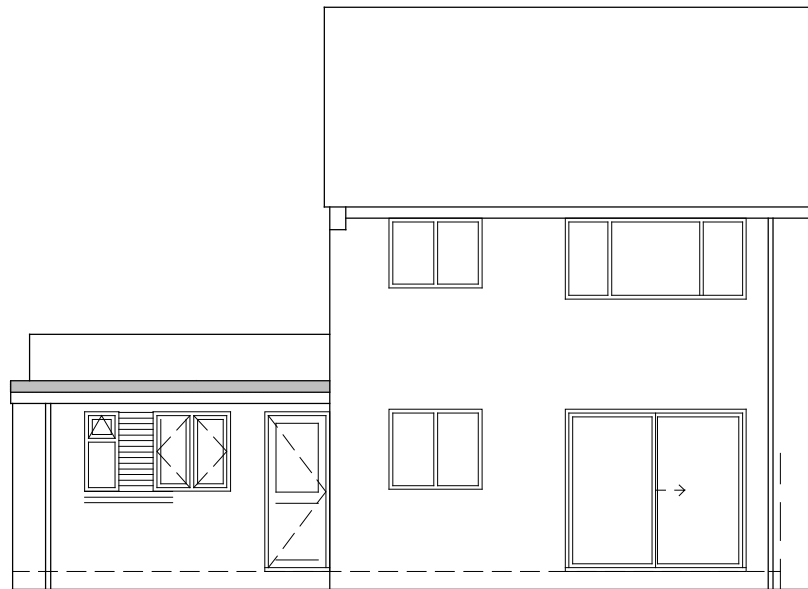



Proposed Rear Elevation
Scale 1:100

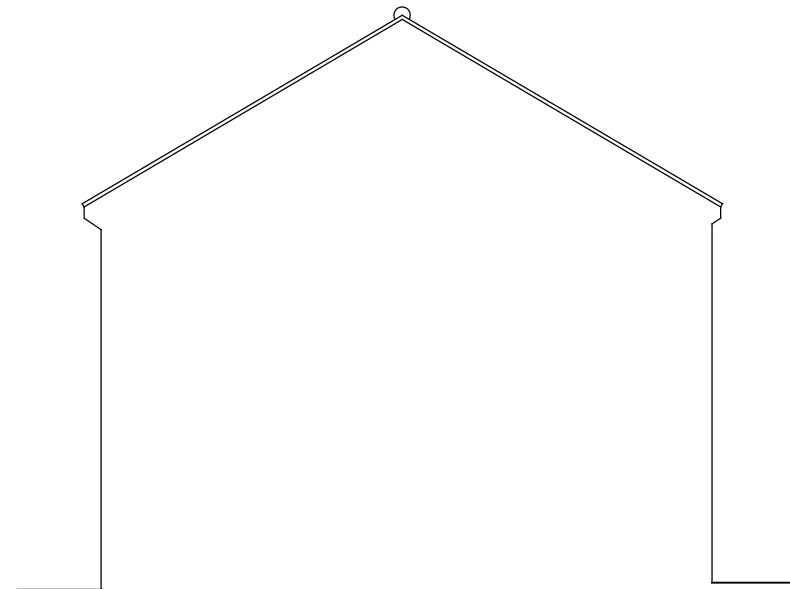

Proposed LH Side Elevation


MATERIALS
Walls: Red/Brown facing brickwork to match existing
Roof : Grey flat roof system
Doors : White upvc
Windows: White upvc

SCALE 1:100

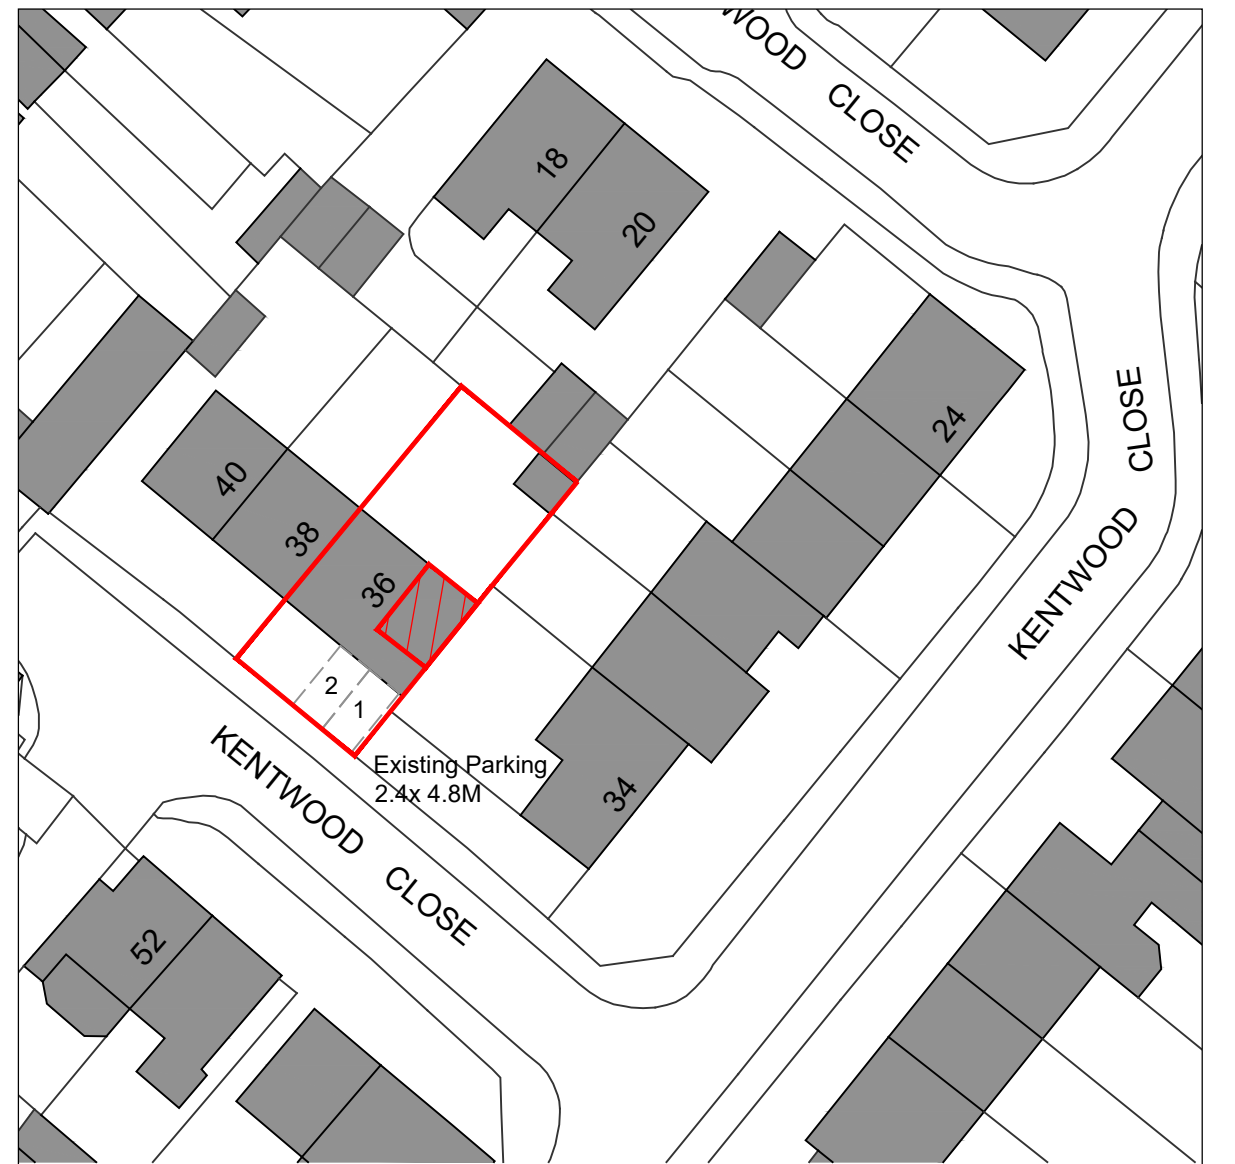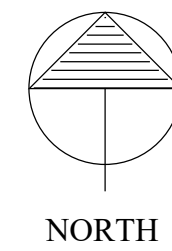


Ordnance Survey, (c) Crown Copyright 2026. All rights reserved. Licence number 100022432

Block Plan
scale 1:500
SCALE 1:500

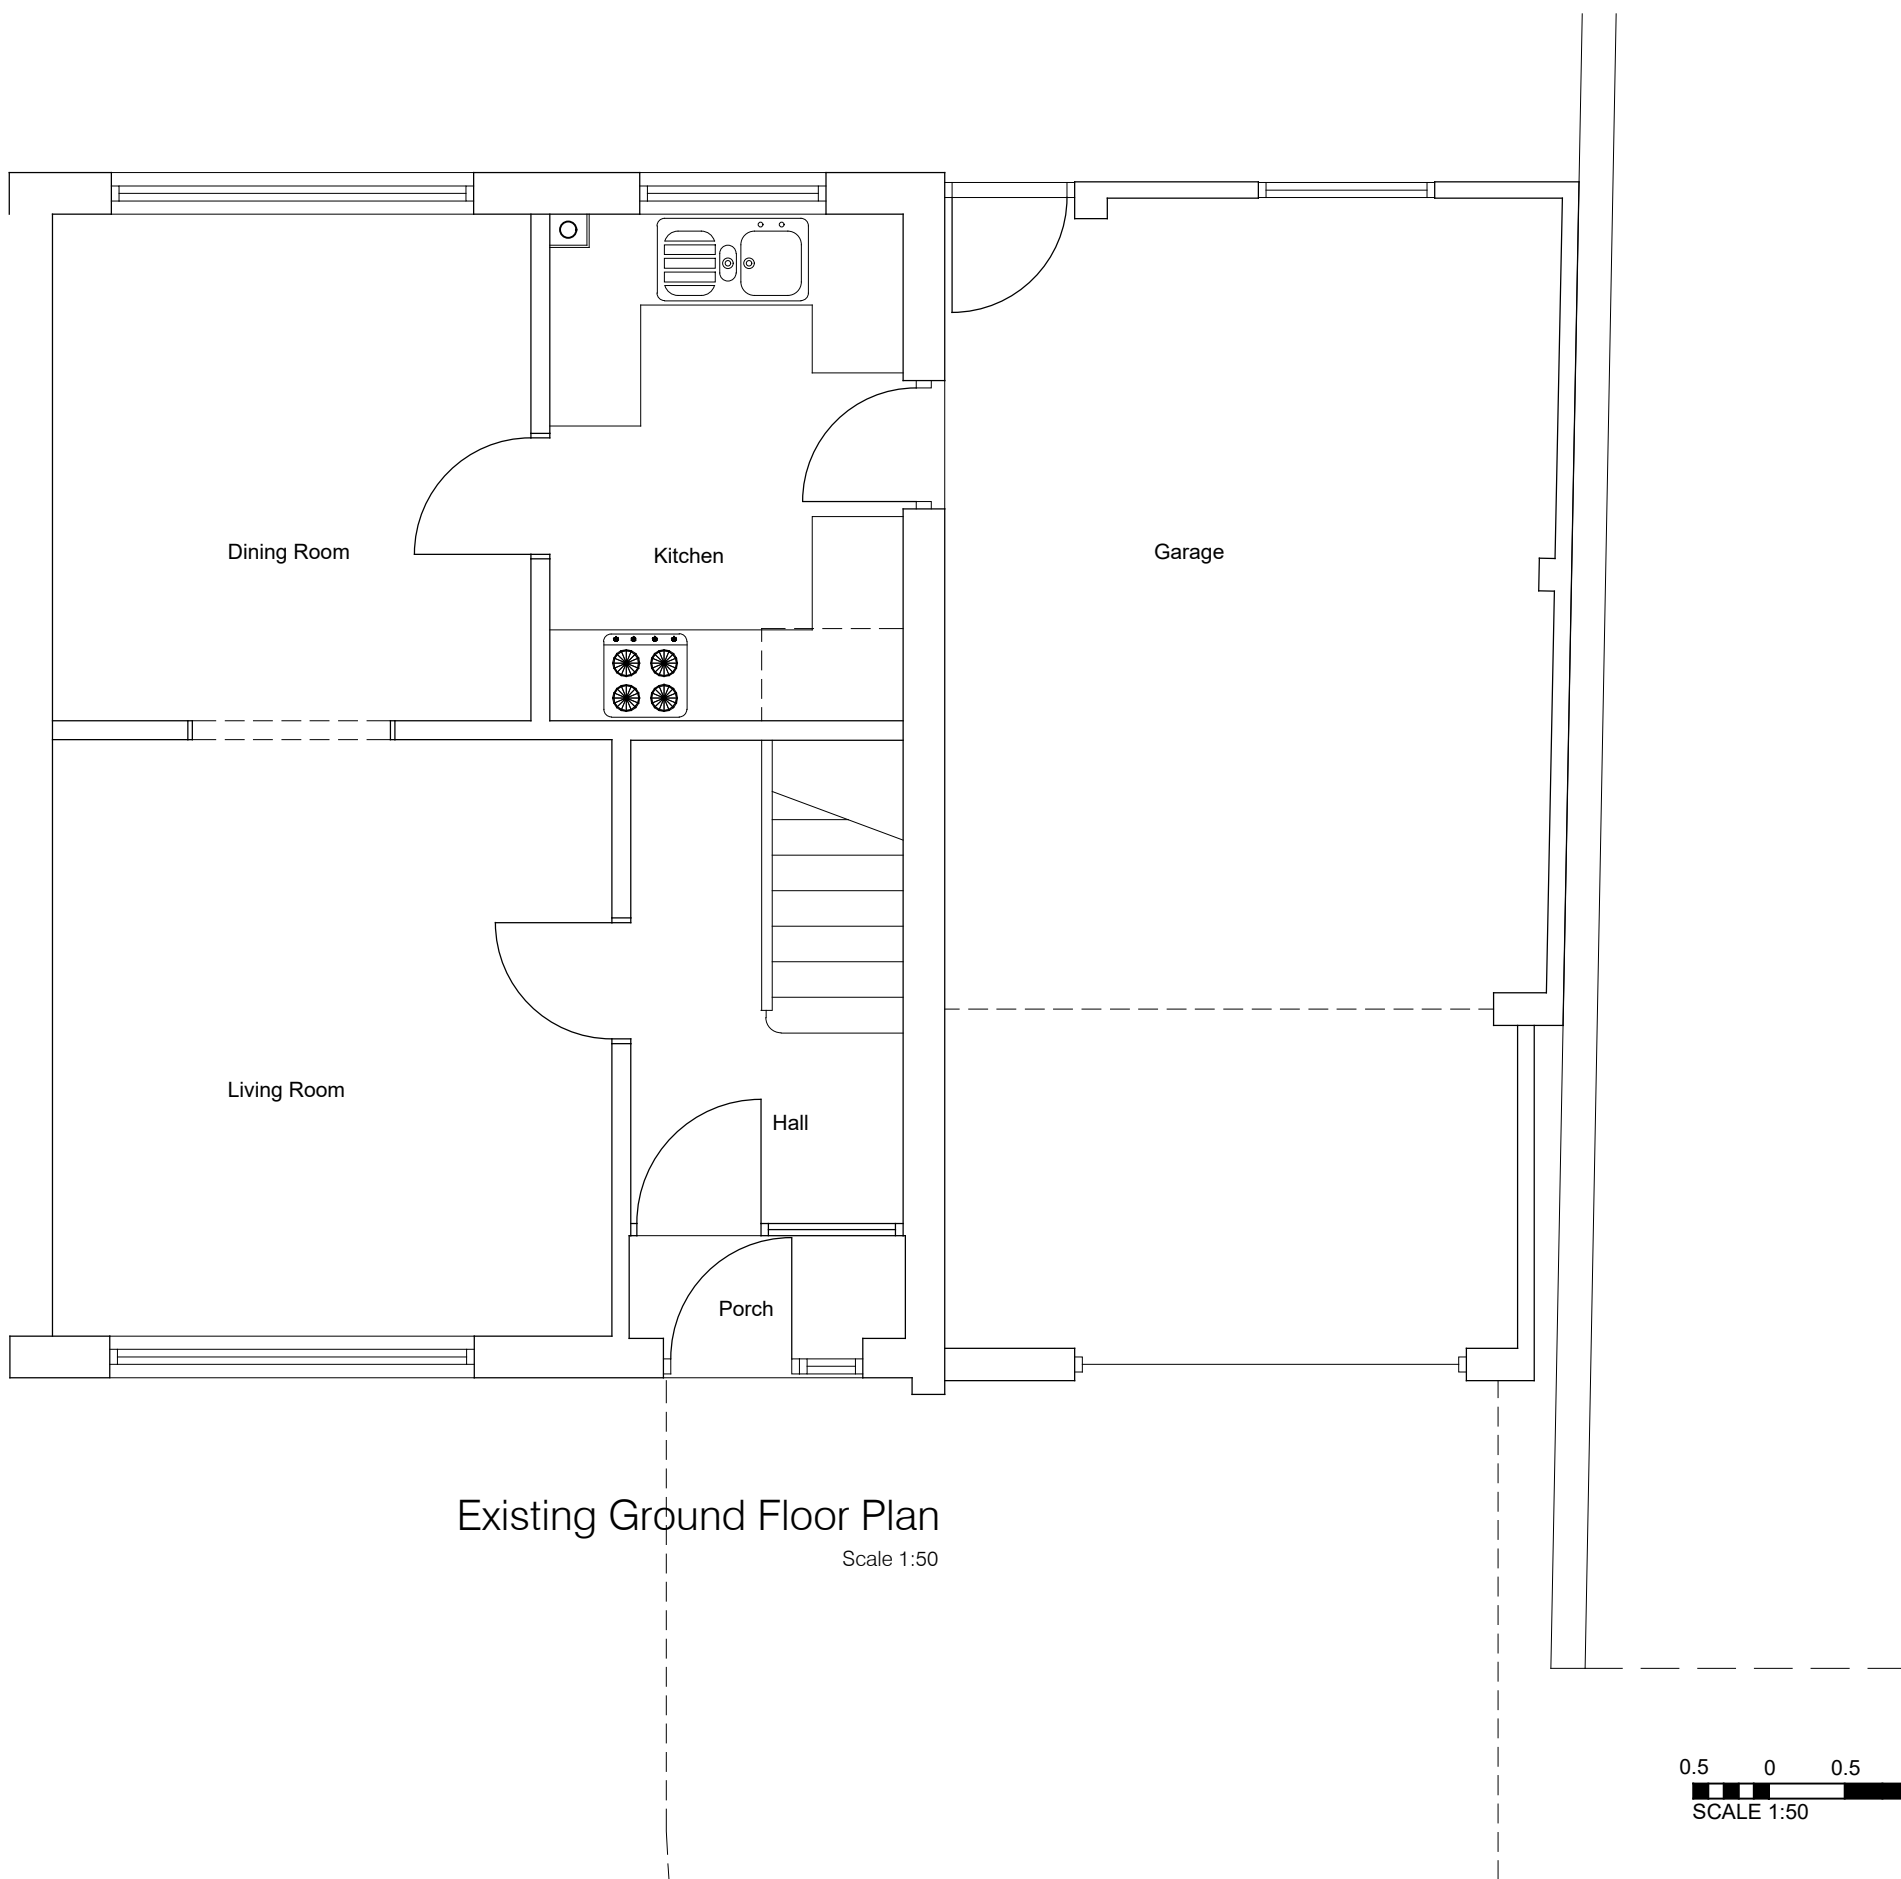

Existing Ground Floor Plan
Scale 1:50

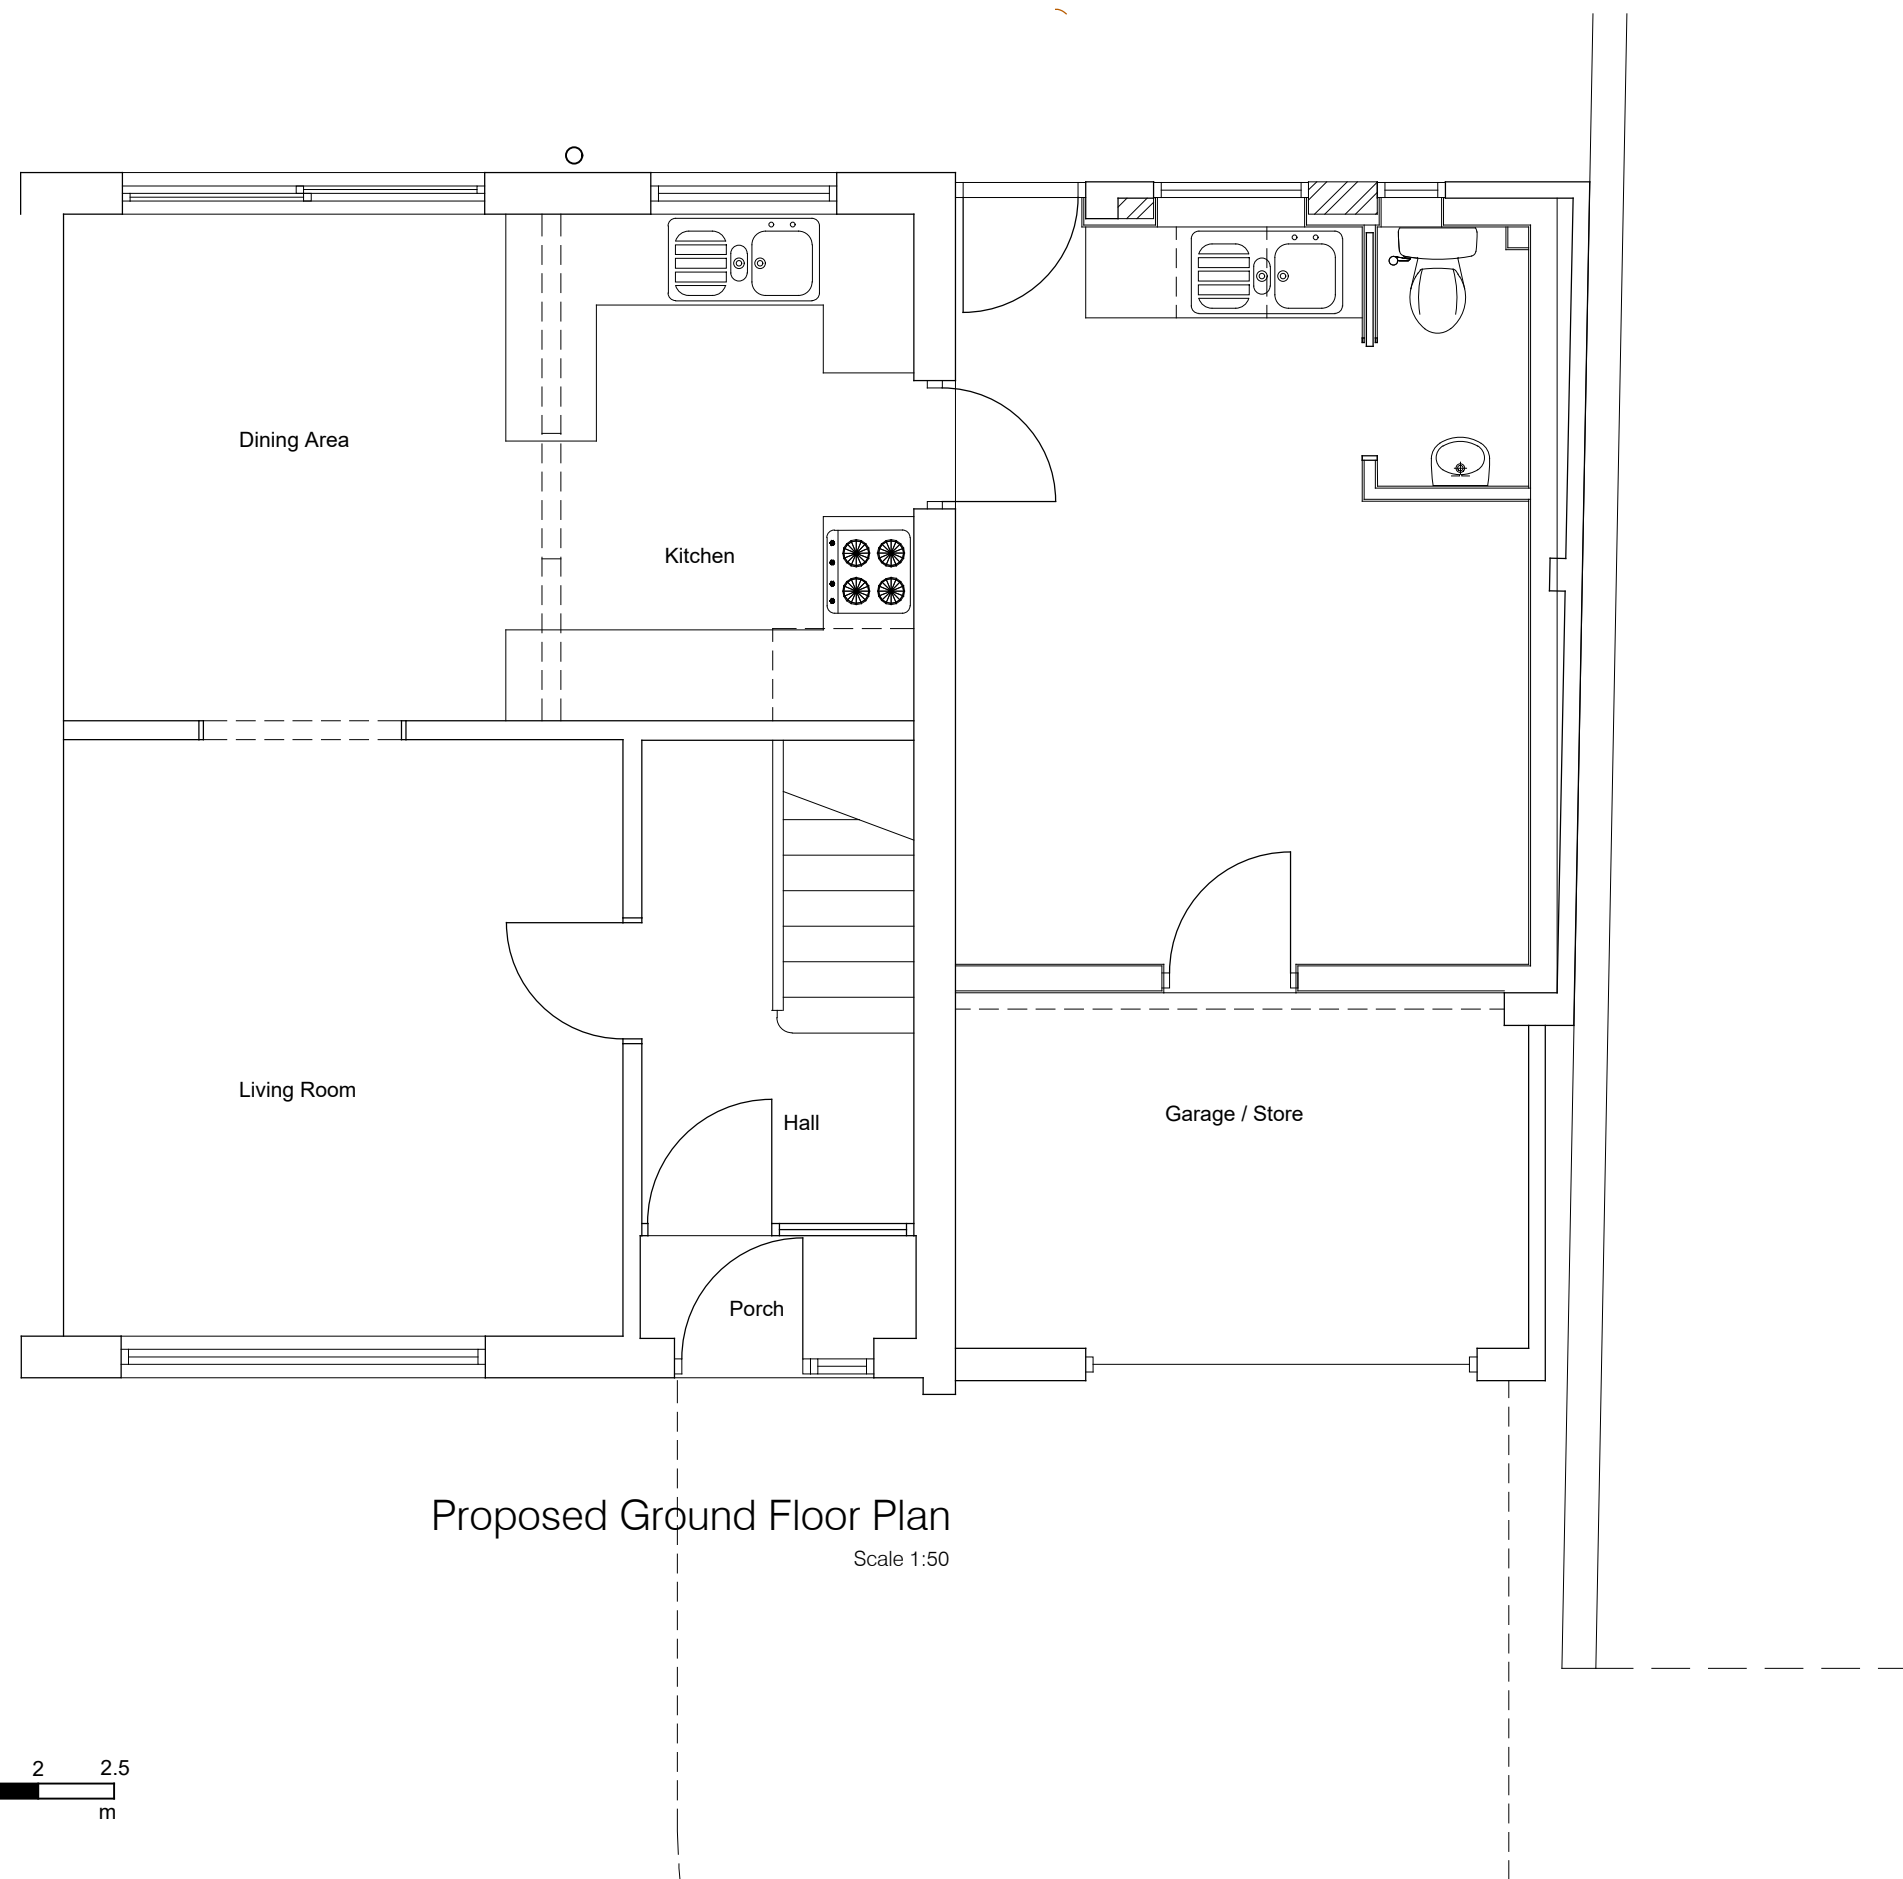

Proposed Ground Floor Plan
Scale 1:50

SCALE 1:50

FOR ISSUE AS PLANNING APPLICATION

David Tingle
Building Design & Surveying Services

17 Woodland Drive, Tilehurst, Reading
Berkshire, RG30 4RT.
T: 0118.9419311 M: 07711902344

Copyright © David Tingle Building Design (2003)

MR & MRS T.DANG
36 KENTWOOD CLOSE
TILEHURST READING RG30 6DH

PROPOSED
PART GARAGE CONVERSION
EXISTING - PROPOSED
PLAN & ELEVATIONS
Scale: 1:100 & 1:50 A1 Date: March 2026
Dwg No: 36 KC.MP100 Rev: