



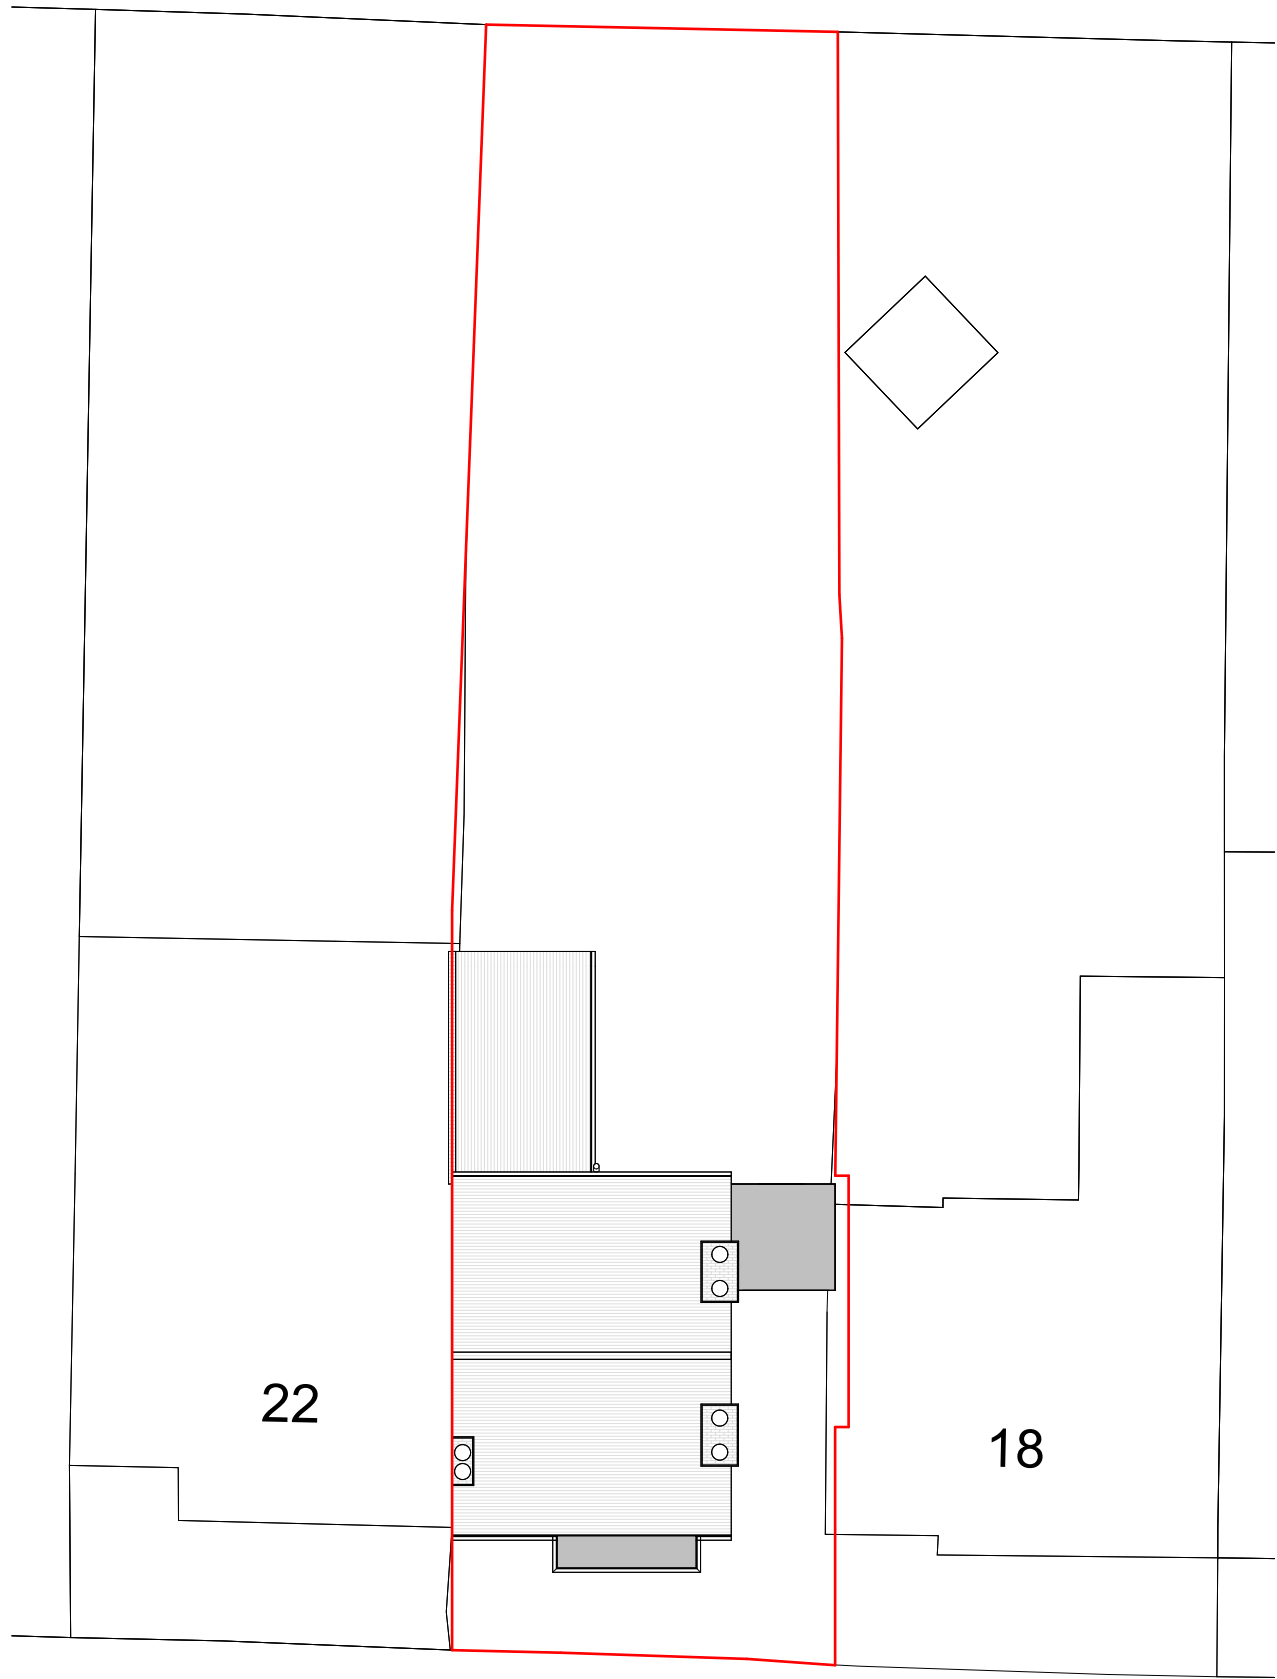

3D View 1

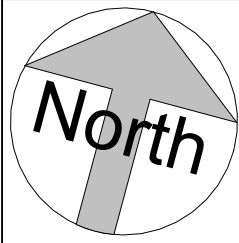

3D View 2

Site Plan



FLUENT
ARCHITECTURAL DESIGN SERVICES

Tel: 0800 043 8838
E-mail: info@fluent-ads.co.uk
Web: fluent-ads.co.uk

20 Harrogate Road Caversham Reading		Scale @ A3 1 : 200	Drawing number P.M.100	Key: Existing Proposed SVP Boundary line Existing drainage Proposed drainage Overhead 0 4 8 12 16 20 GRAPHIC SCALE: 1:200	No.	Description	Date
Existing Site Plan and 3D Views		Date 26.02.26	Project number 2521.01		0	First Draft	26.02.26
		Drawn by S.G	Rev A		A	Drawing amended	07.04.26