


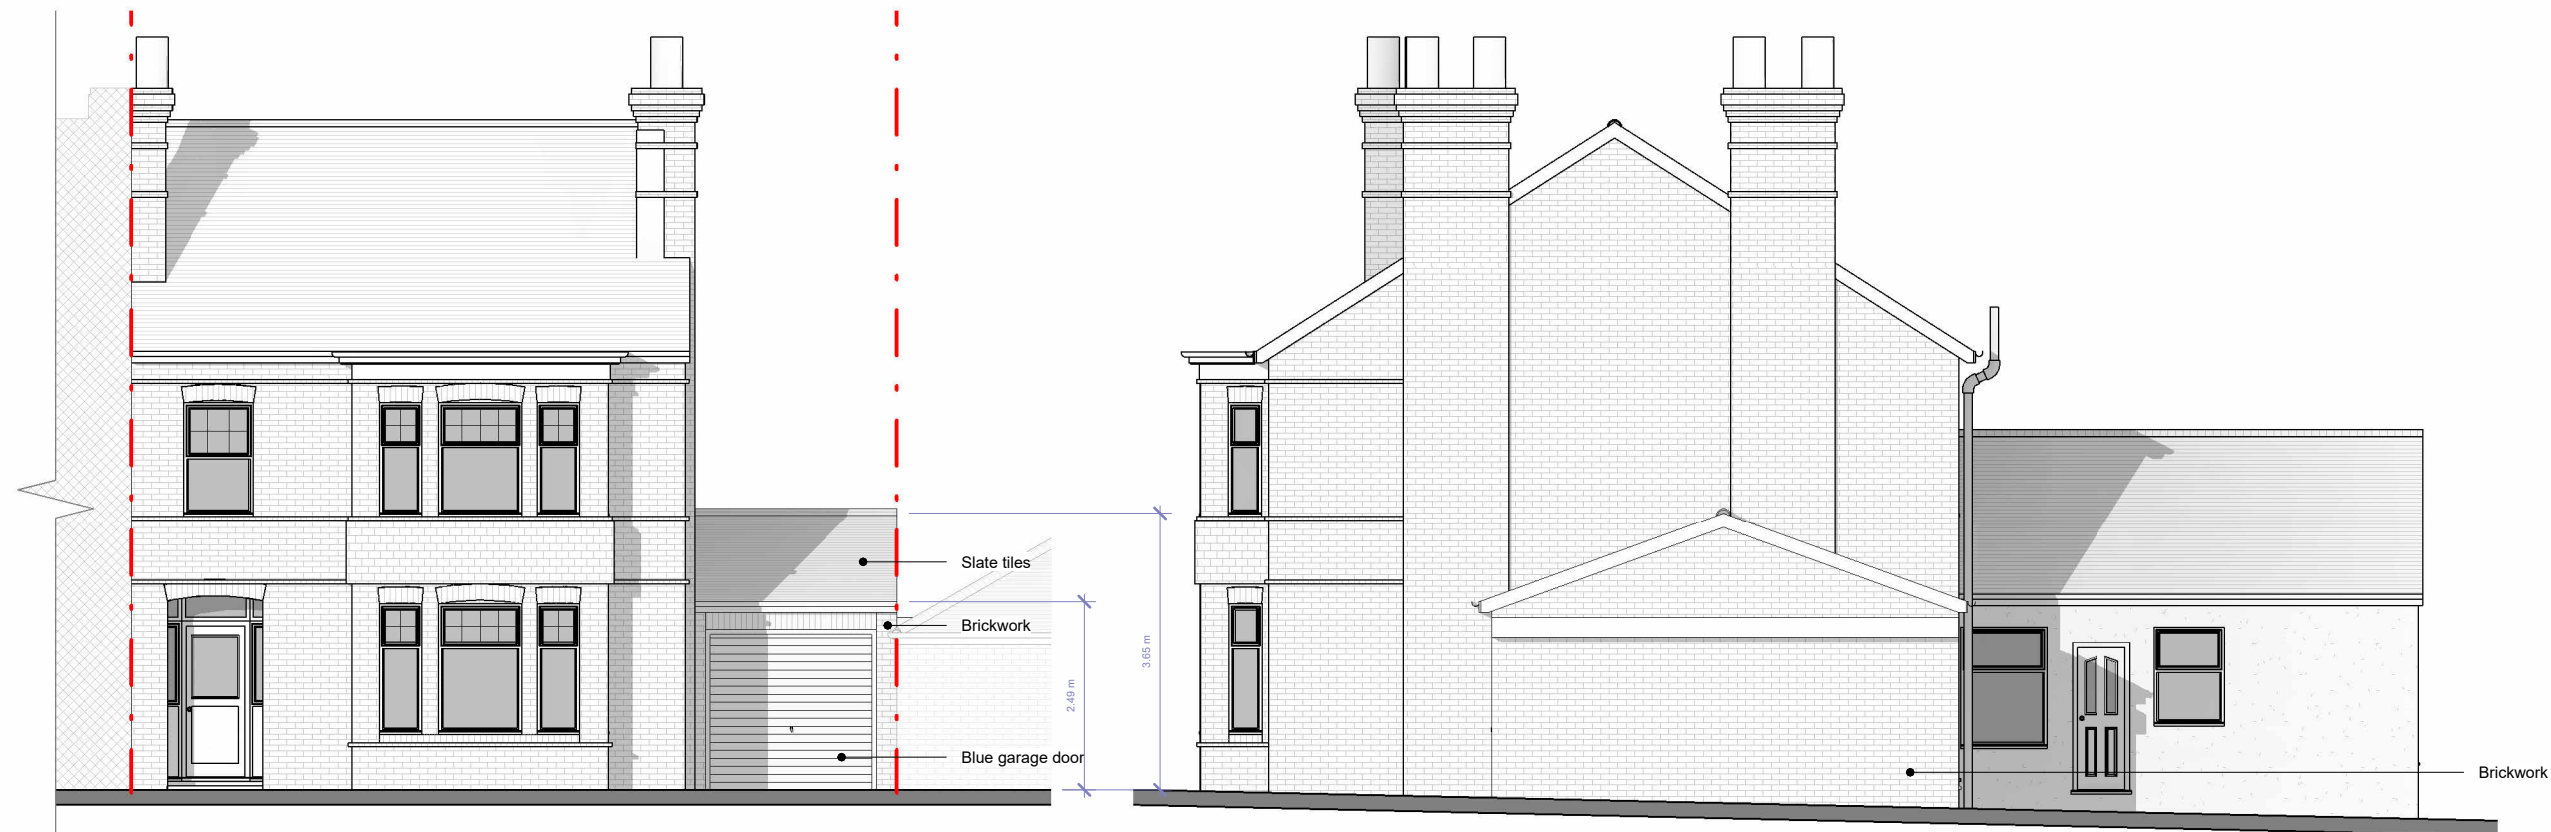

Front Elevation

Side 1 Elevation



Rear Elevation



Side 2 Elevation



Fluent
ARCHITECTURAL DESIGN SERVICES

FLUENT
ARCHITECTURAL DESIGN SERVICES

TEL: 0800 043 8838
E-MAIL: INFO@FLUENT-ADS.CO.UK
WEB: FLUENT-ADS.CO.UK

20 Harrogate Road Caversham Reading	Scale @ A3 1 : 100	Drawing number P.M.600	Key: Existing Proposed SVP Boundary line Existing drainage Proposed drainage Overhead 0 1 2 3 4 5 10 GRAPHIC SCALE: 1:100	No.	Description	Date
	Date 26.02.26	Project number 2521.01		0	First Draft	26.02.26
	Drawn by S.G	Rev 0				
Proposed Elevations						