
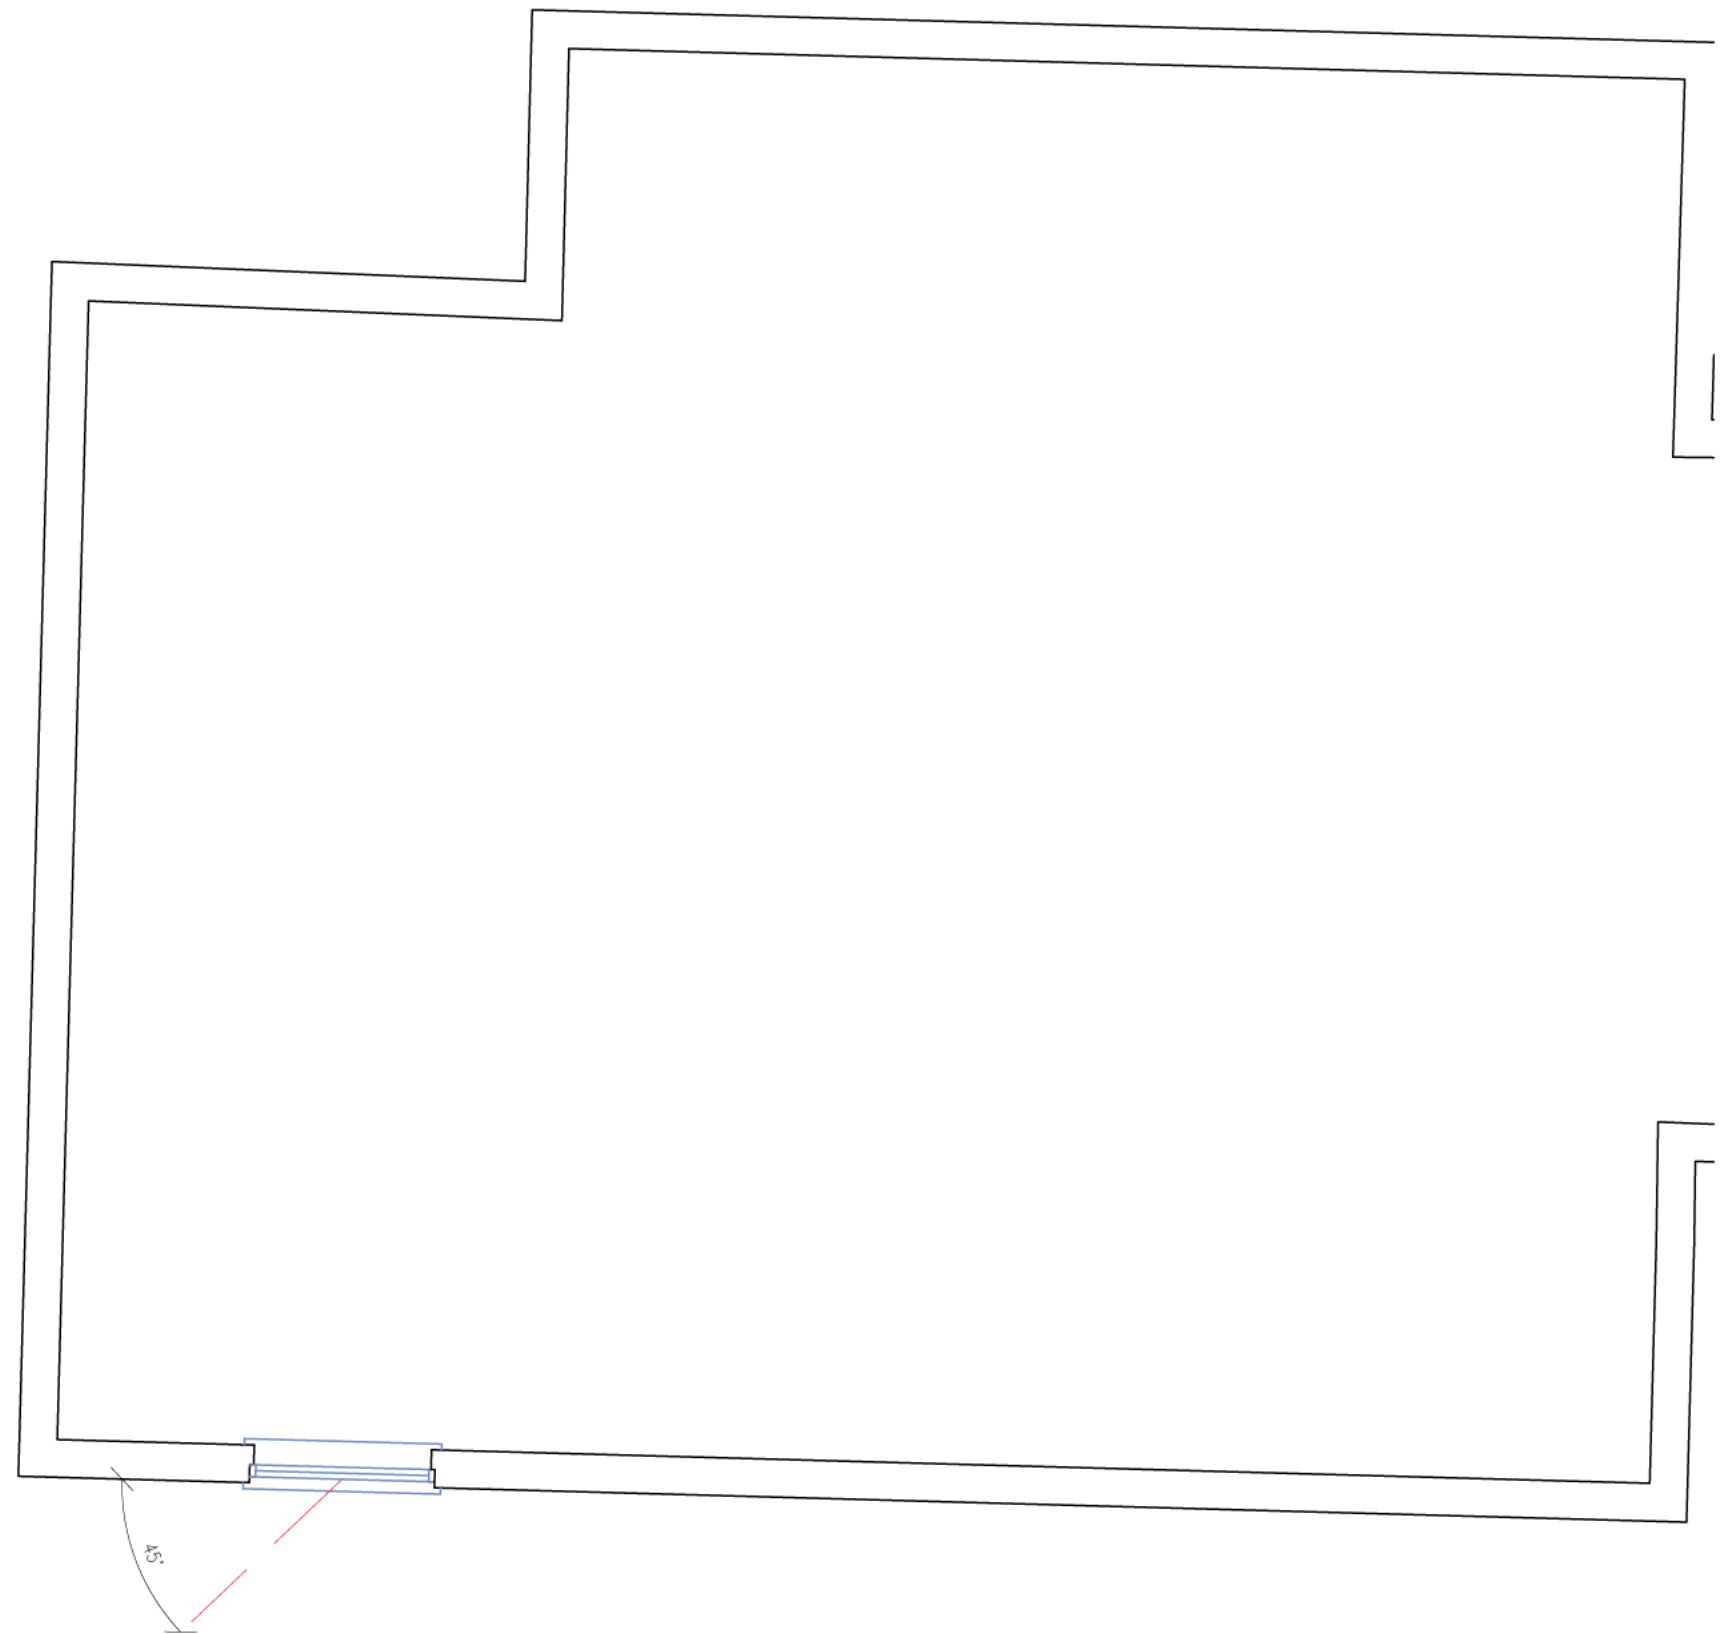
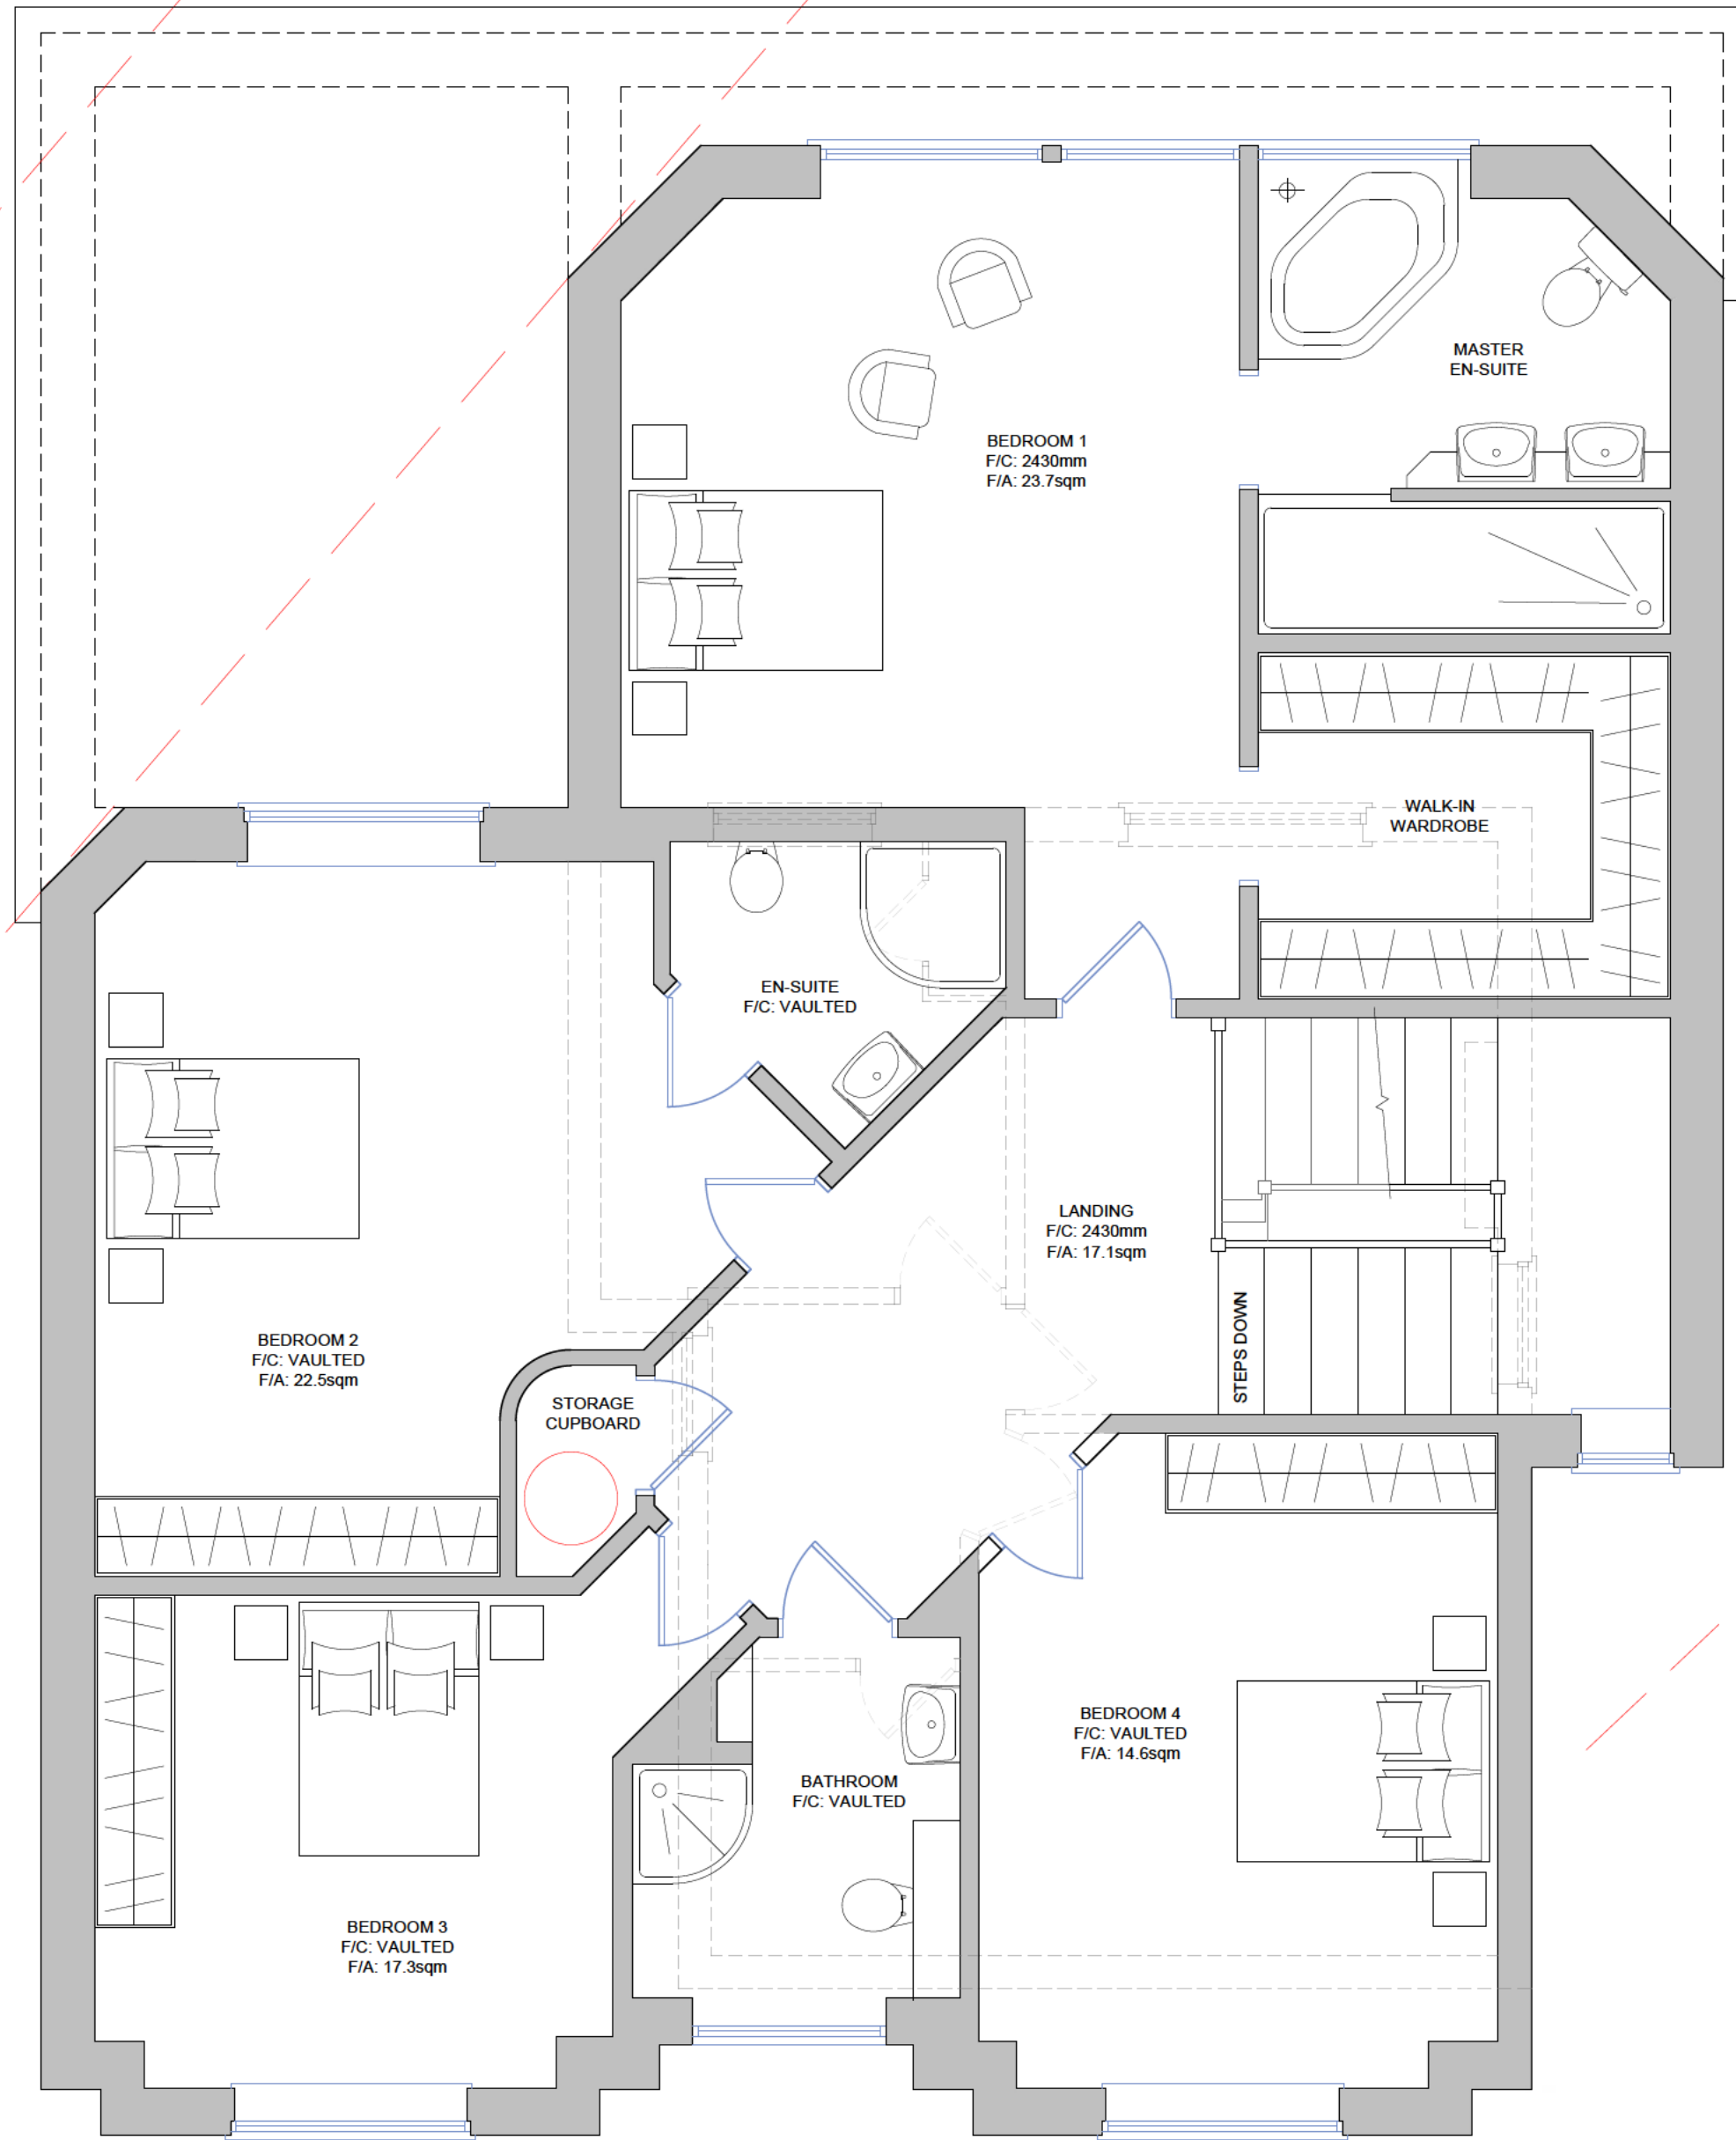
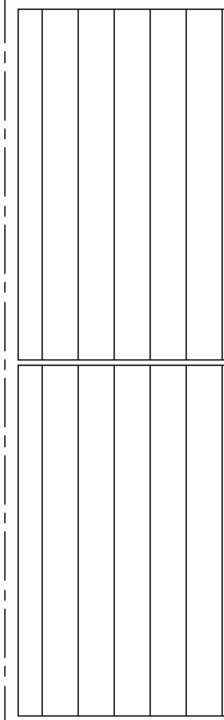


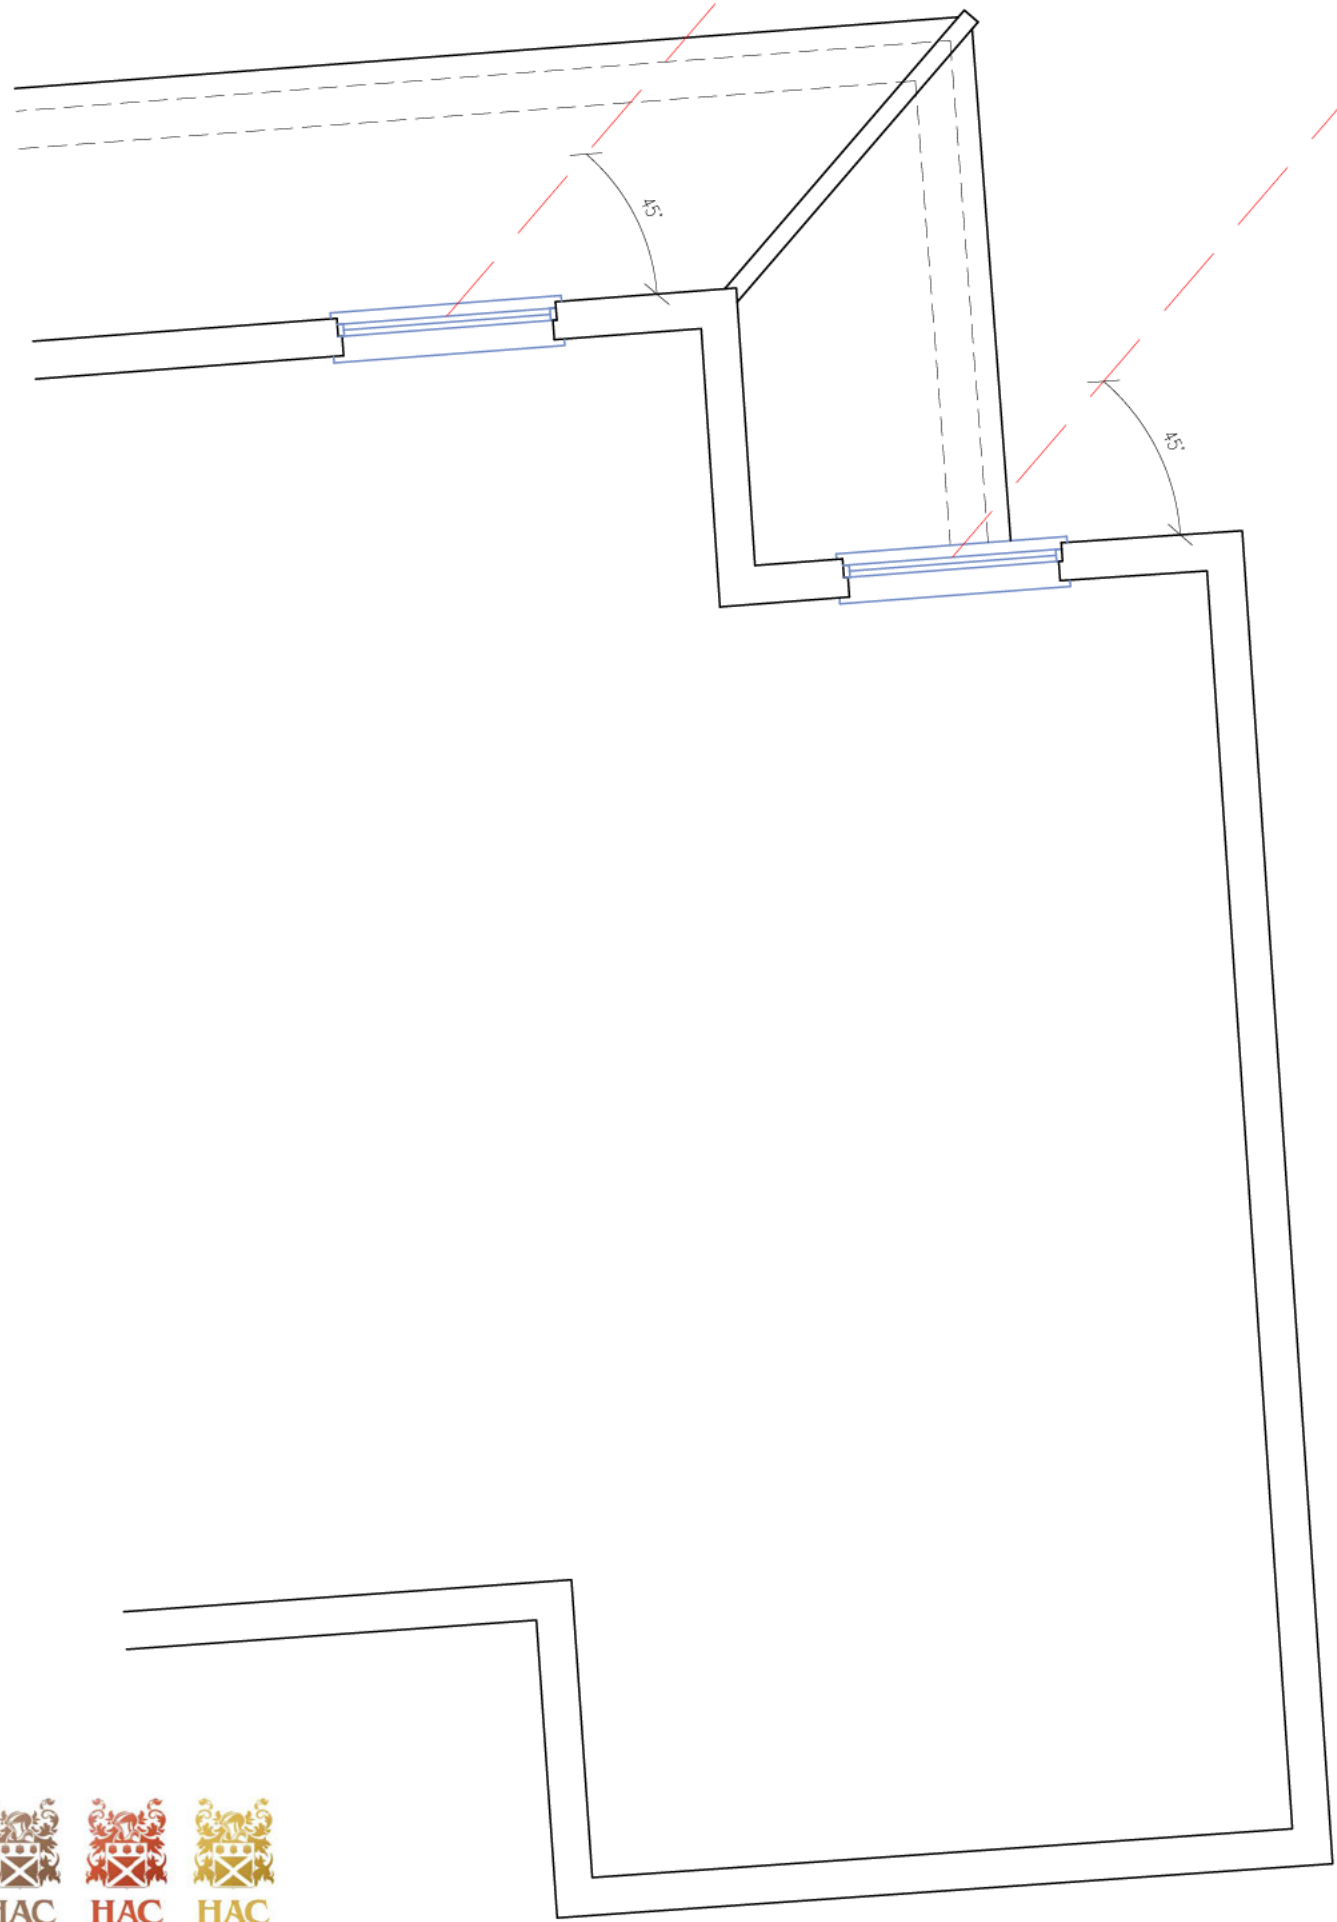

DESIGN PROPOSAL @

122 KIDMORE ROAD
CAVERSHAM / READING
RG4 7NB

PROPOSED FIRST FLOOR PLAN

1:50 @ A1
MAY 2022
22048.S.PP-05
REV F
HAYDEN COOPER

HAC DESIGNS LTD
WYVOLS COURT
BASINGSTOKE ROAD
SWALLOWFIELD RG7 1WY
info@hac-designs.co.uk
www.hac-designs.co.uk



HAC
DESIGNS



NOTES:
1. CONTRACTOR MUST CHECK DIMENSIONS ON-SITE PRIOR TO COMMENCEMENT OF WORKS.
2. ANY DISCREPANCIES OR UNEXPECTED MUST BE REPORTED TO THE PRINCIPAL DESIGNER.
3. DIMENSIONS HAVE BEEN ASSIGNED TO THE CLIPPING AND COMPARISON OF DIMENSIONS MUST BE TAKEN UP WITH A LEGAL PARTY.
4. ALL DIMENSIONS ARE TO BE PLAIN-CHAINED BY THE LOCAL AUTHORITY, OR AN ALLOCATED INDEPENDENT BUILDING CONTROL SUPERVISOR AND APPROVED.
5. ALL DIMENSIONS ARE TO BE PLAIN-CHAINED BY THE LOCAL AUTHORITY, OR AN ALLOCATED INDEPENDENT BUILDING CONTROL SUPERVISOR AND APPROVED.
6. ANY UNEXPECTED DISCREPANCY OF DIMENSIONS OF THIS DESIGN LIFT DRAWING ARE SUBJECT TO INTELLECTUAL PROPERTY AND COPYRIGHT LAWS AND MUST BE APPROVED BY PRIOR WRITTEN CONSENT.
7. STRUCTURAL ELEMENTS AND SUPPORTS MUST BE DESIGNED BY A QUALIFIED STRUCTURAL ENGINEER. THAT HAS PROVIDED SUPPORTIVE CALCULATIONS TO BE APPROVED BY THE LOCAL AUTHORITY PRIOR TO INSTALLATION.
8. NON-SPECIFIED MATERIALS MUST BE CONSULTED AND APPROVED BY ALL RELEVANT PARTIES PRIOR TO INSTALLATION.

0 1 2 3 4 5
SCALE 1:50