

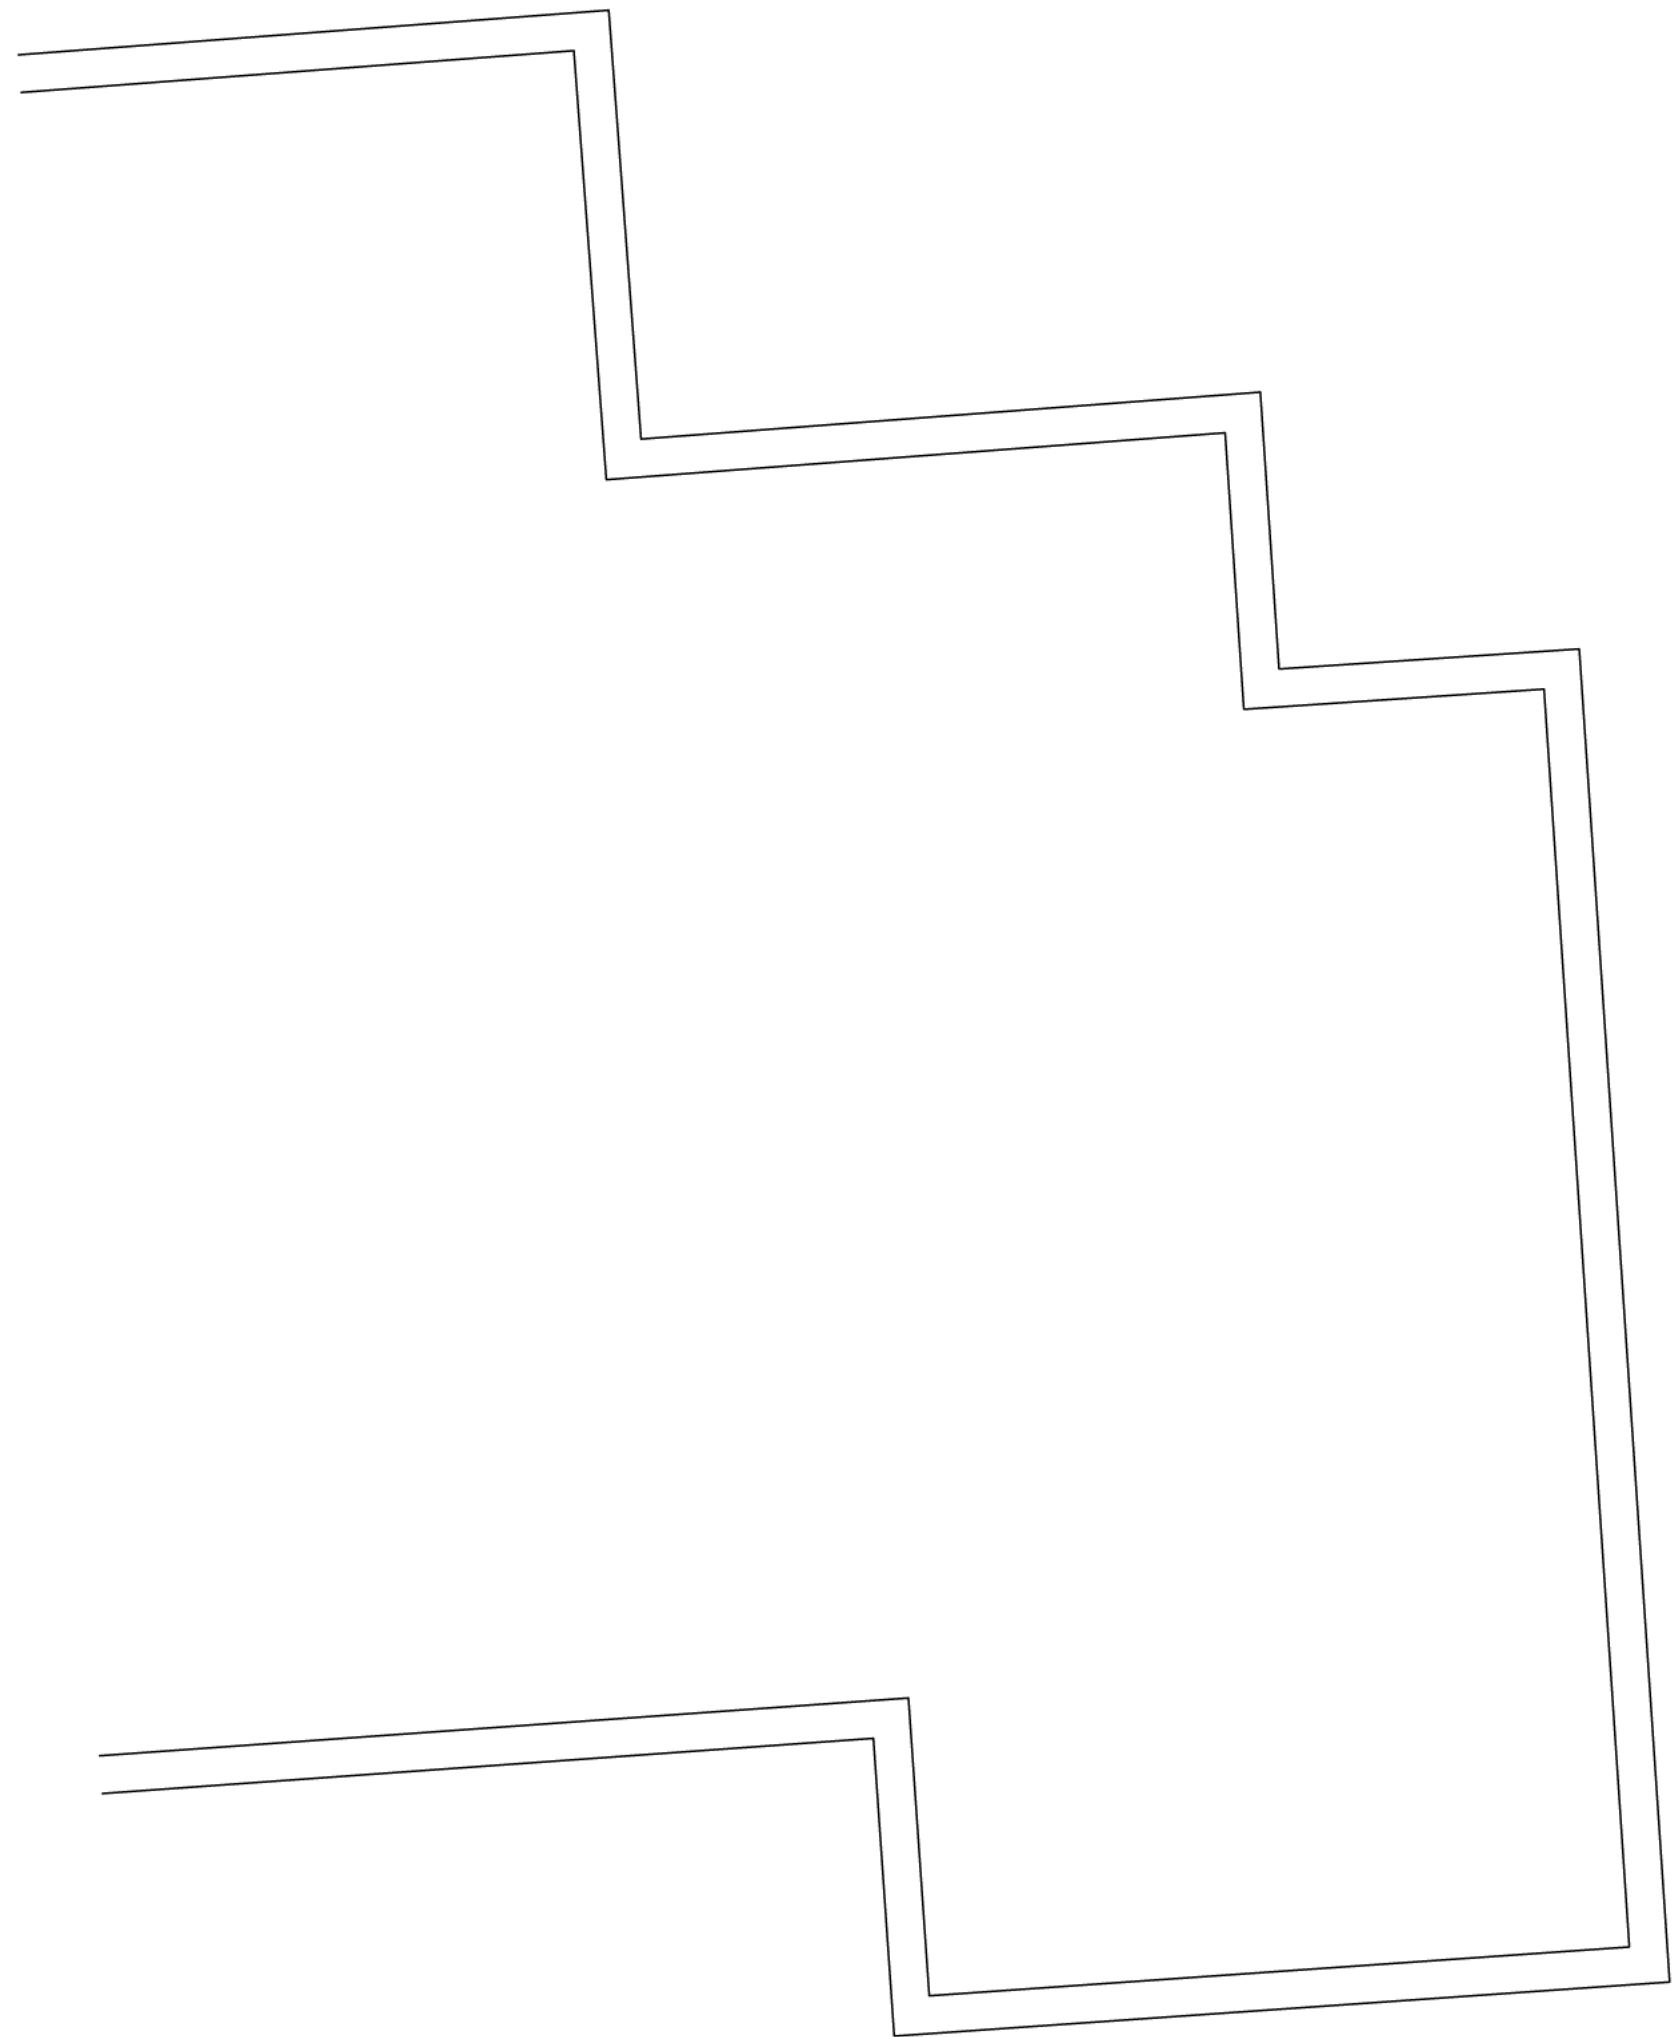


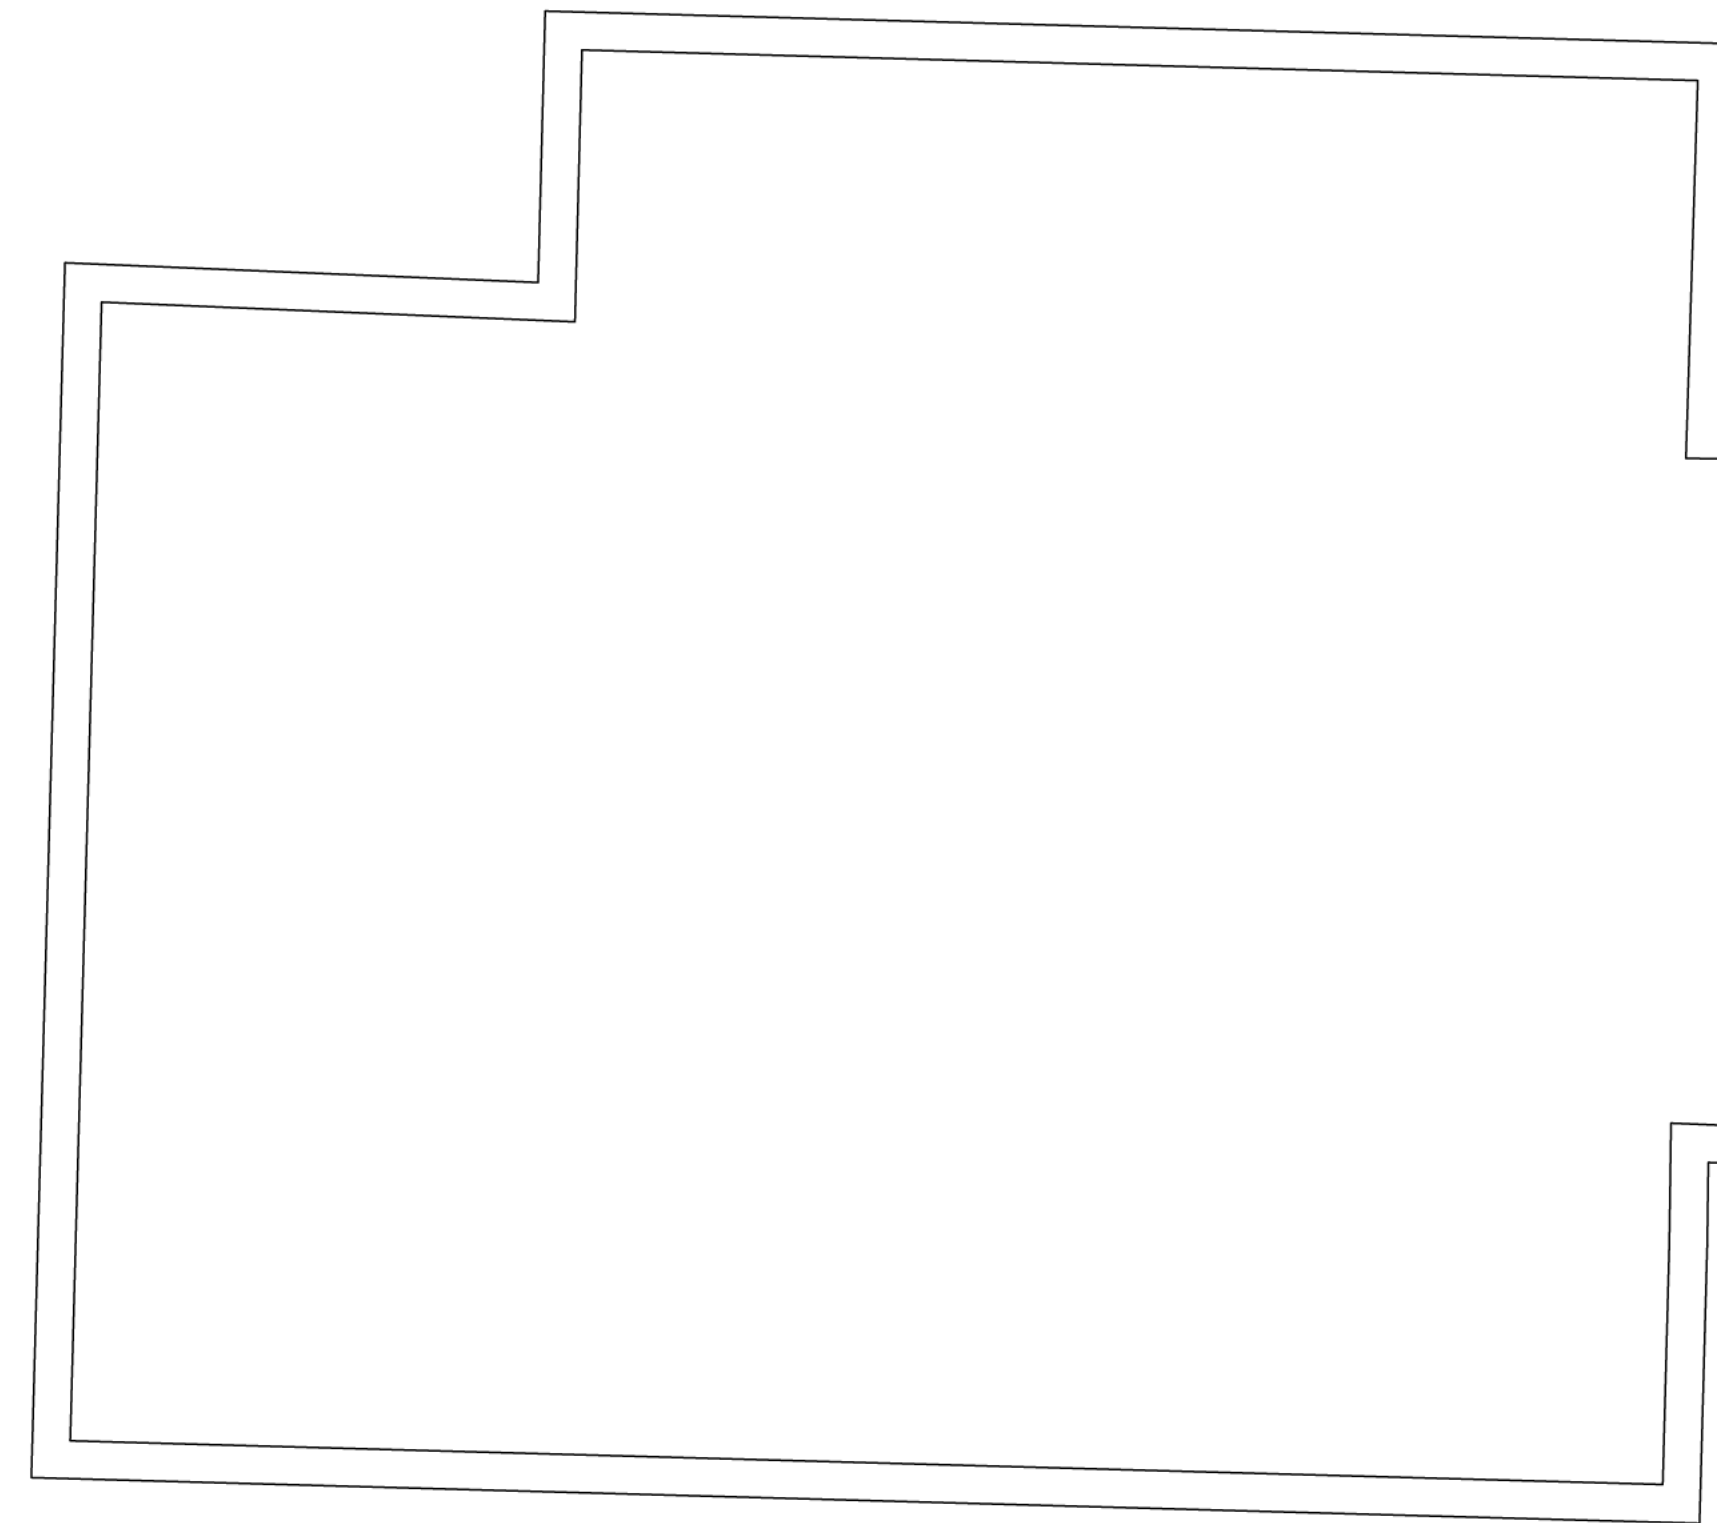

NOTES:
1. CONTRACTOR MUST CHECK DIMENSIONS ON-SITE PRIOR TO COMMENCEMENT OF WORKS.
2. ANY REQUIREMENTS OR UNDERTAKINGS MUST BE NOTICED TO THE PRINCIPAL REVIEWER.
3. ALL WORKS MUST BE ASSURED TO THE COMPETENT AND COMPLETION OF ANY WORK MUST BE TAKEN UP WITH A LEGAL PARTY.
4. ALL WORKS MUST BE TO BE PLANNED BY THE LOCAL AUTHORITY, OR AN ALLOCATED INDEPENDENT BUILDING CONTROL SUPERVISOR AND APPROVED.
5. ALL WORKS MUST BE TO BE PLANNED BY THE LOCAL AUTHORITY, OR AN ALLOCATED INDEPENDENT BUILDING CONTROL SUPERVISOR AND APPROVED.
6. ANY UNEXPECTED ISSUE OF RECONSTRUCTION OF THIS DESIGN LEFT DURING ARE SUBJECT TO INDEPENDENT PROPERTY AND COPYRIGHT LAWS AND MUST BE APPROVED BY PRIOR WRITTEN CONSENT.
7. STRUCTURAL ELEMENTS AND SUPPORTS MUST BE DESIGNED BY A QUALIFIED STRUCTURAL ENGINEER. THAT HAS PROVIDED SUPPORTIVE CALCULATIONS TO BE APPROVED BY THE LOCAL AUTHORITY BEFORE INSTALLATION.
8. NON-SPECIFIED MATERIALS MUST BE CONSULTED AND APPROVED BY ALL RELEVANT PARTIES PRIOR TO INSTALLATION.

0 1 2 3 4 5
SCALE 1:50

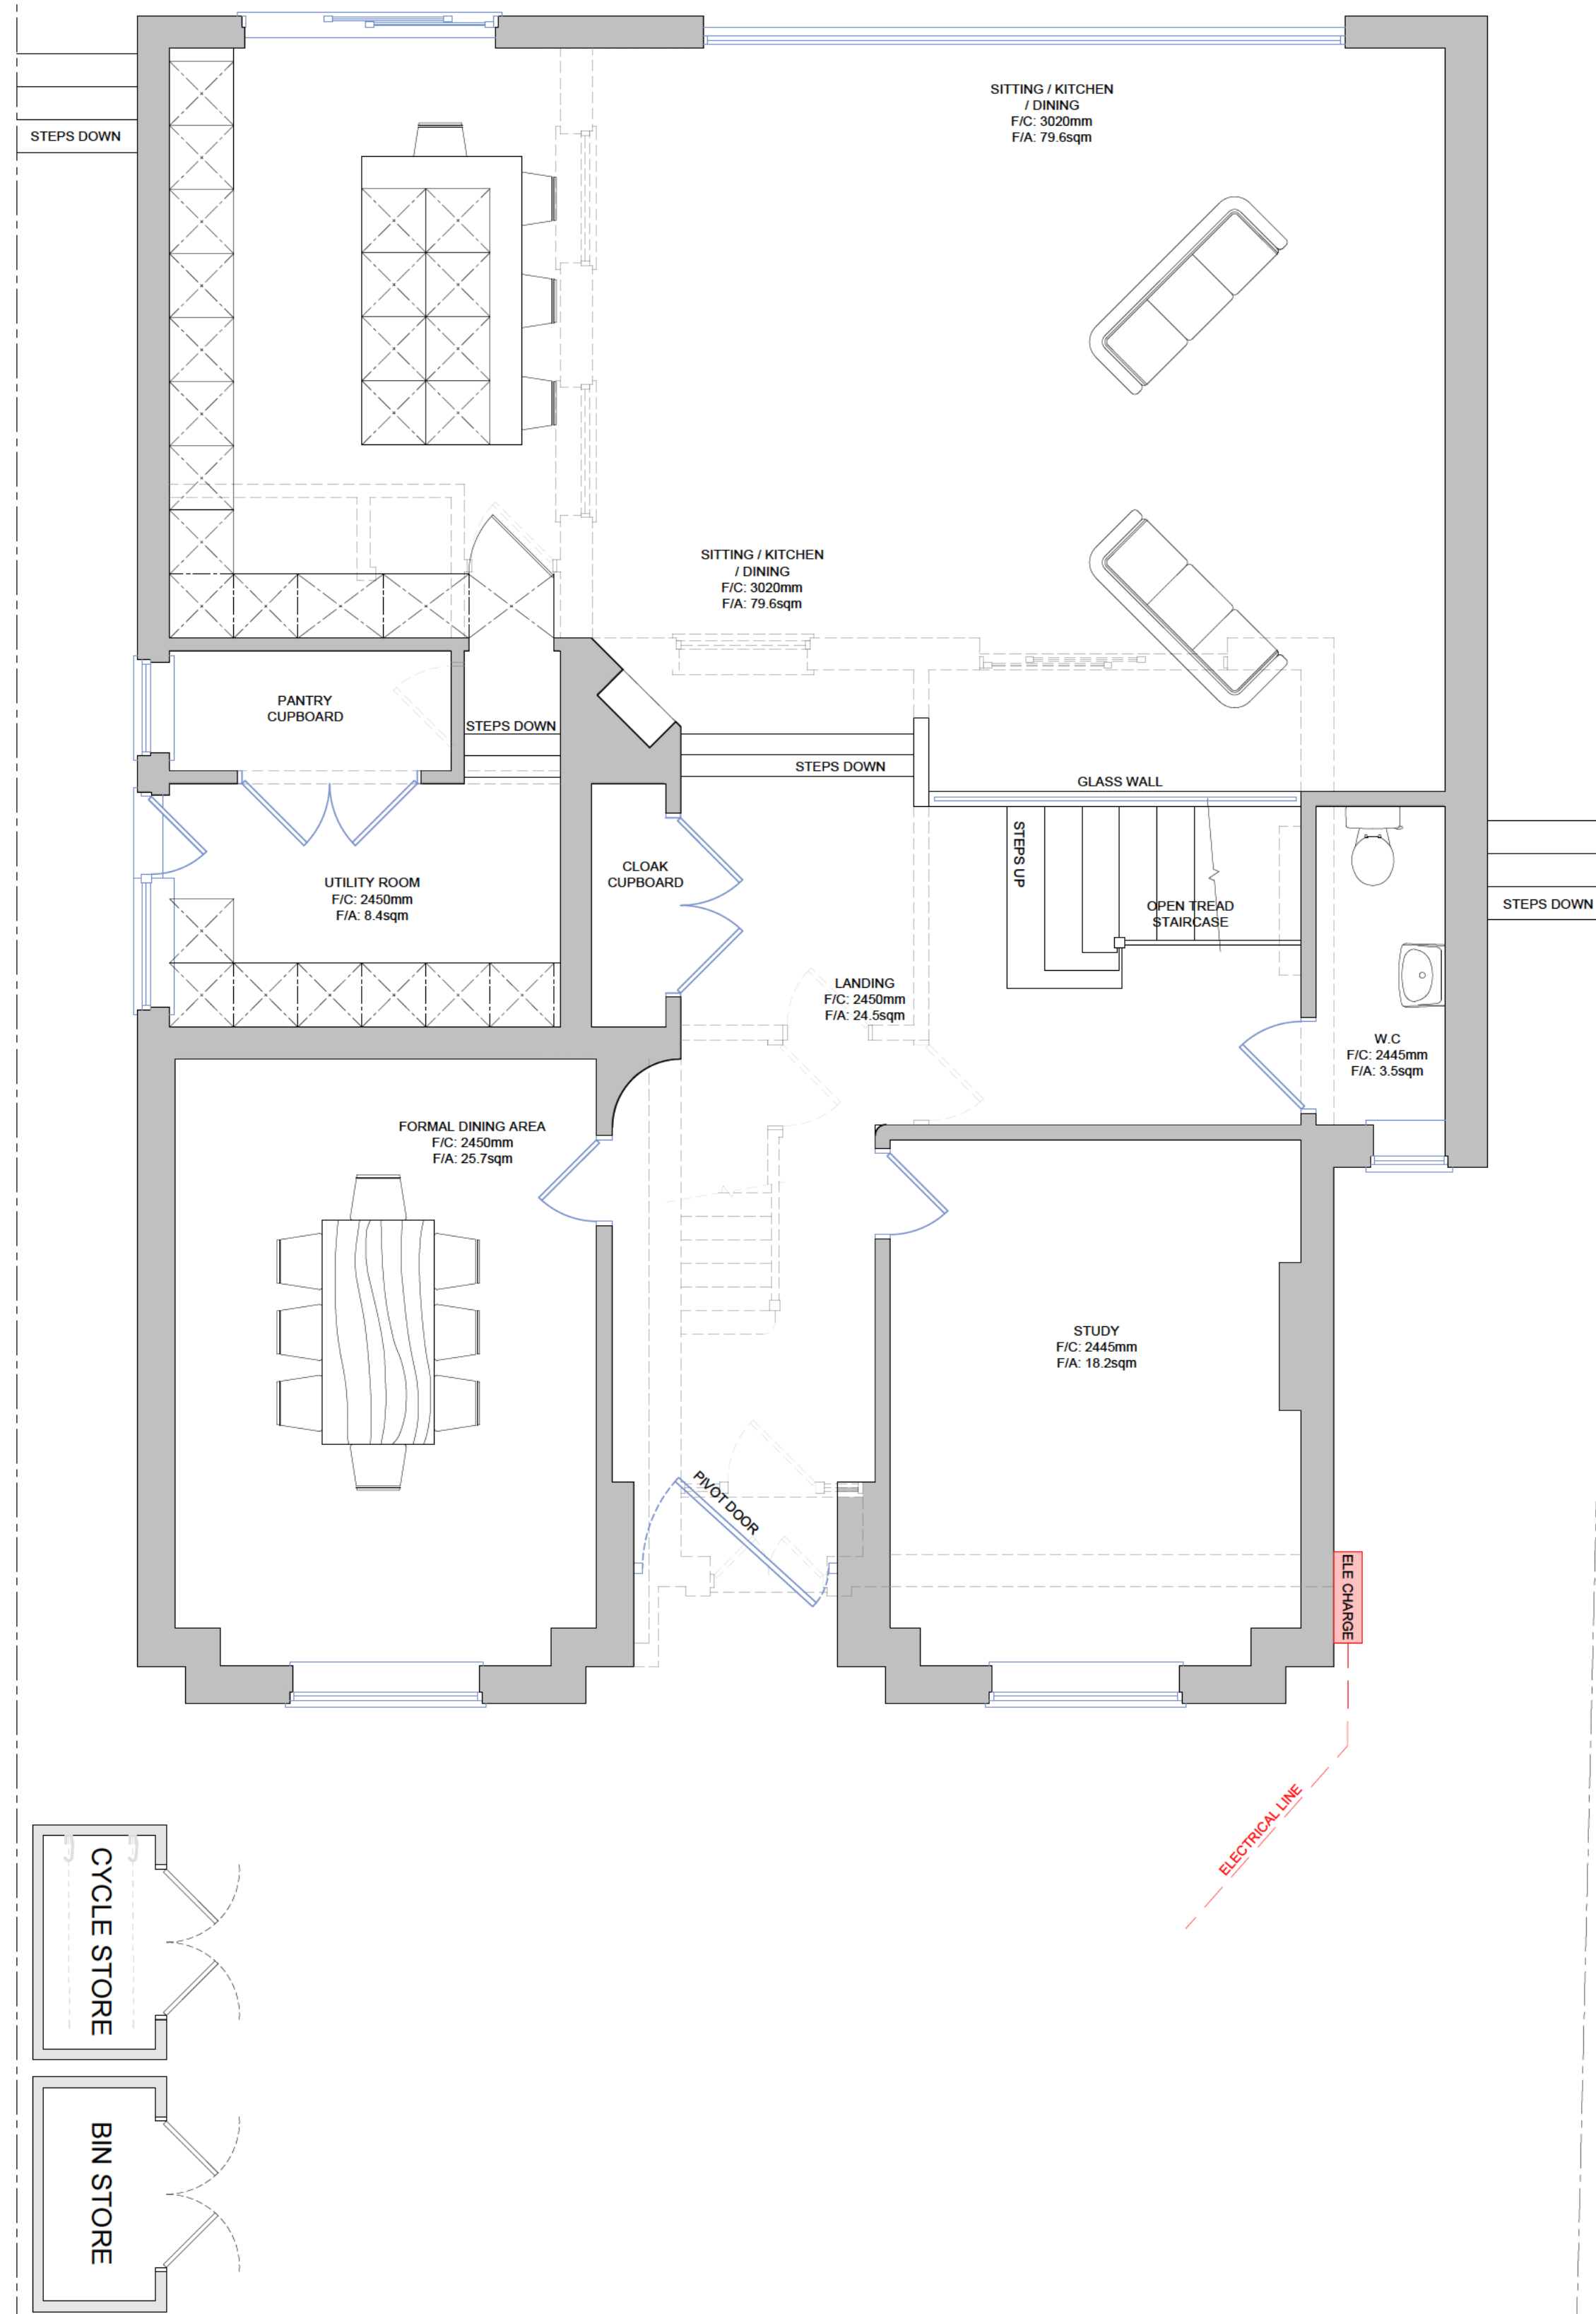

DESIGN PROPOSAL @

122 KIDMORE ROAD
CAVERSHAM / READING
RG4 7NB

PROPOSED GROUND FLOOR PLAN

1:50 @ A1
MAY 2022
22048.S.PP-04
REV F
HAYDEN COOPER

HAC DESIGNS LTD
WYVOLS COURT
BASINGSTOKE ROAD
SWALLOWFIELD RG7 1WY
info@hac-designs.co.uk
www.hac-designs.co.uk



HAC
DESIGNS