




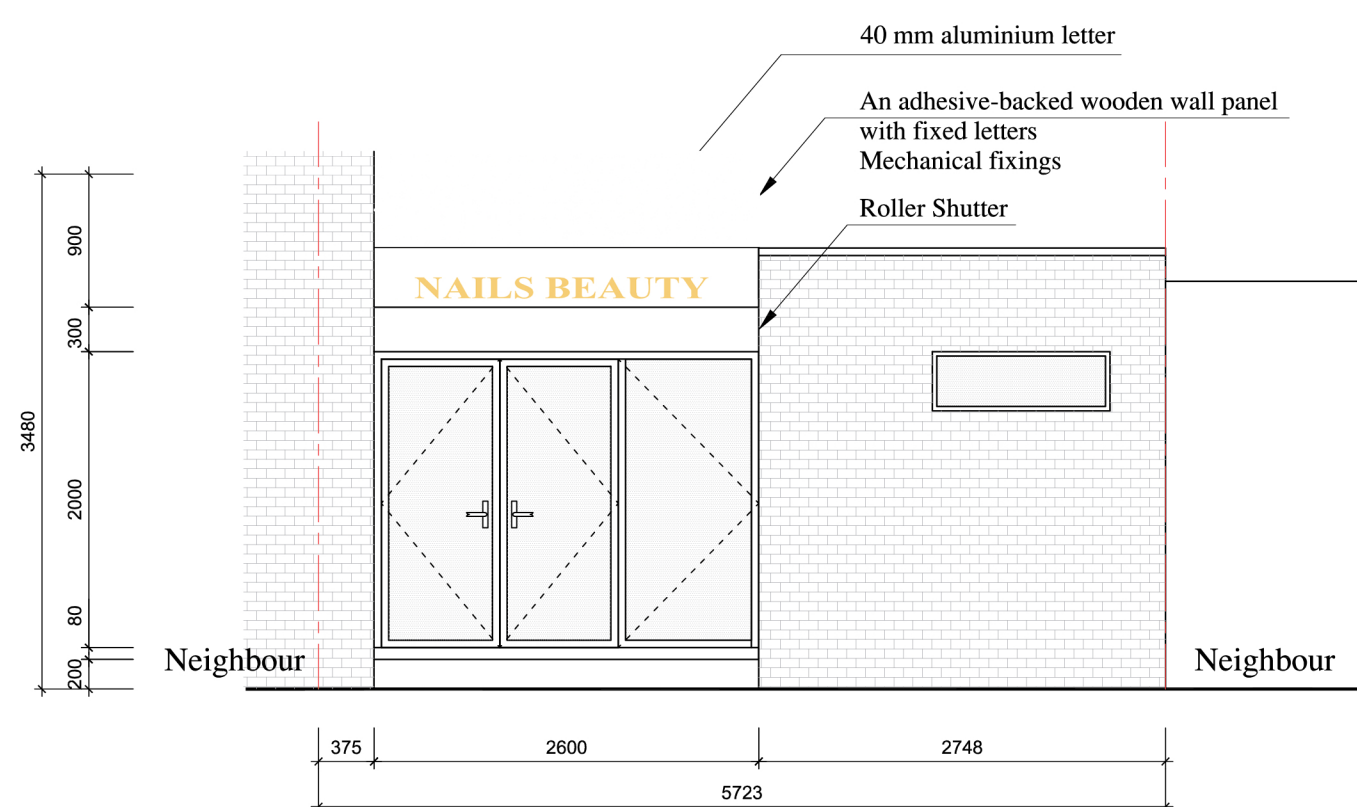


SHOPFRONT

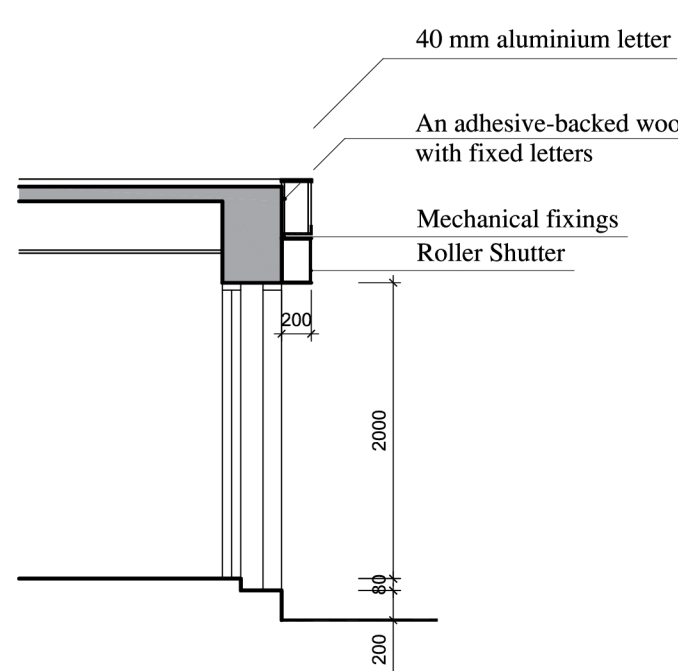

SECTION

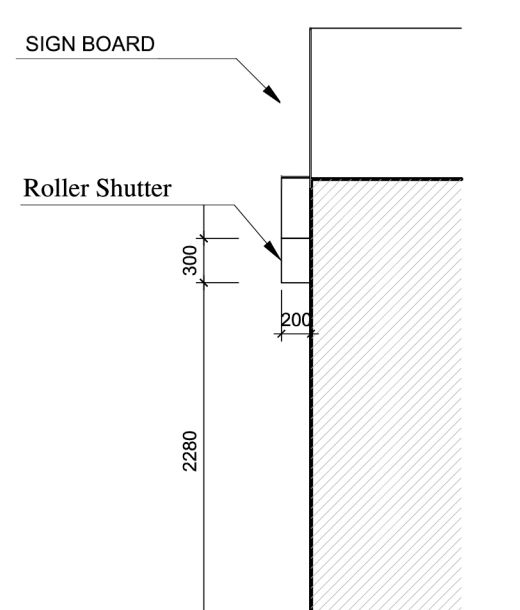


RIGHT SIDE

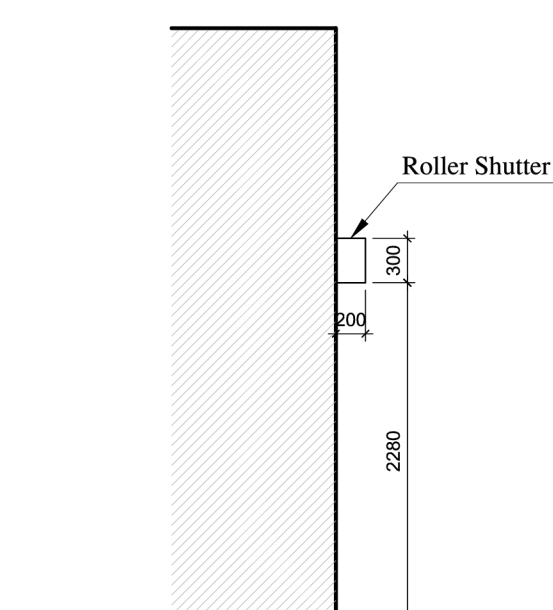


LEFT SIDE

Title Sign Application	Date November 2025	Drawn by HT		EVER Interiors Ltd 124 City Road, London, EC1V 2NX Website: https://www.everinteriors.com Contact: 0777 0180 999
	Scale 1 / 50 (A3)			
Project Nails Beauty - 153B Caversham Rd Reading RG1 8AU	Drawing No A - 03	Rev.		

Refuse and Waste Storage: Refuse will be stored within an internal waste storage area and moved to the pavement edge on collection days, in accordance with Council's waste management policies. No external waste bins will be permanently stored in public view.

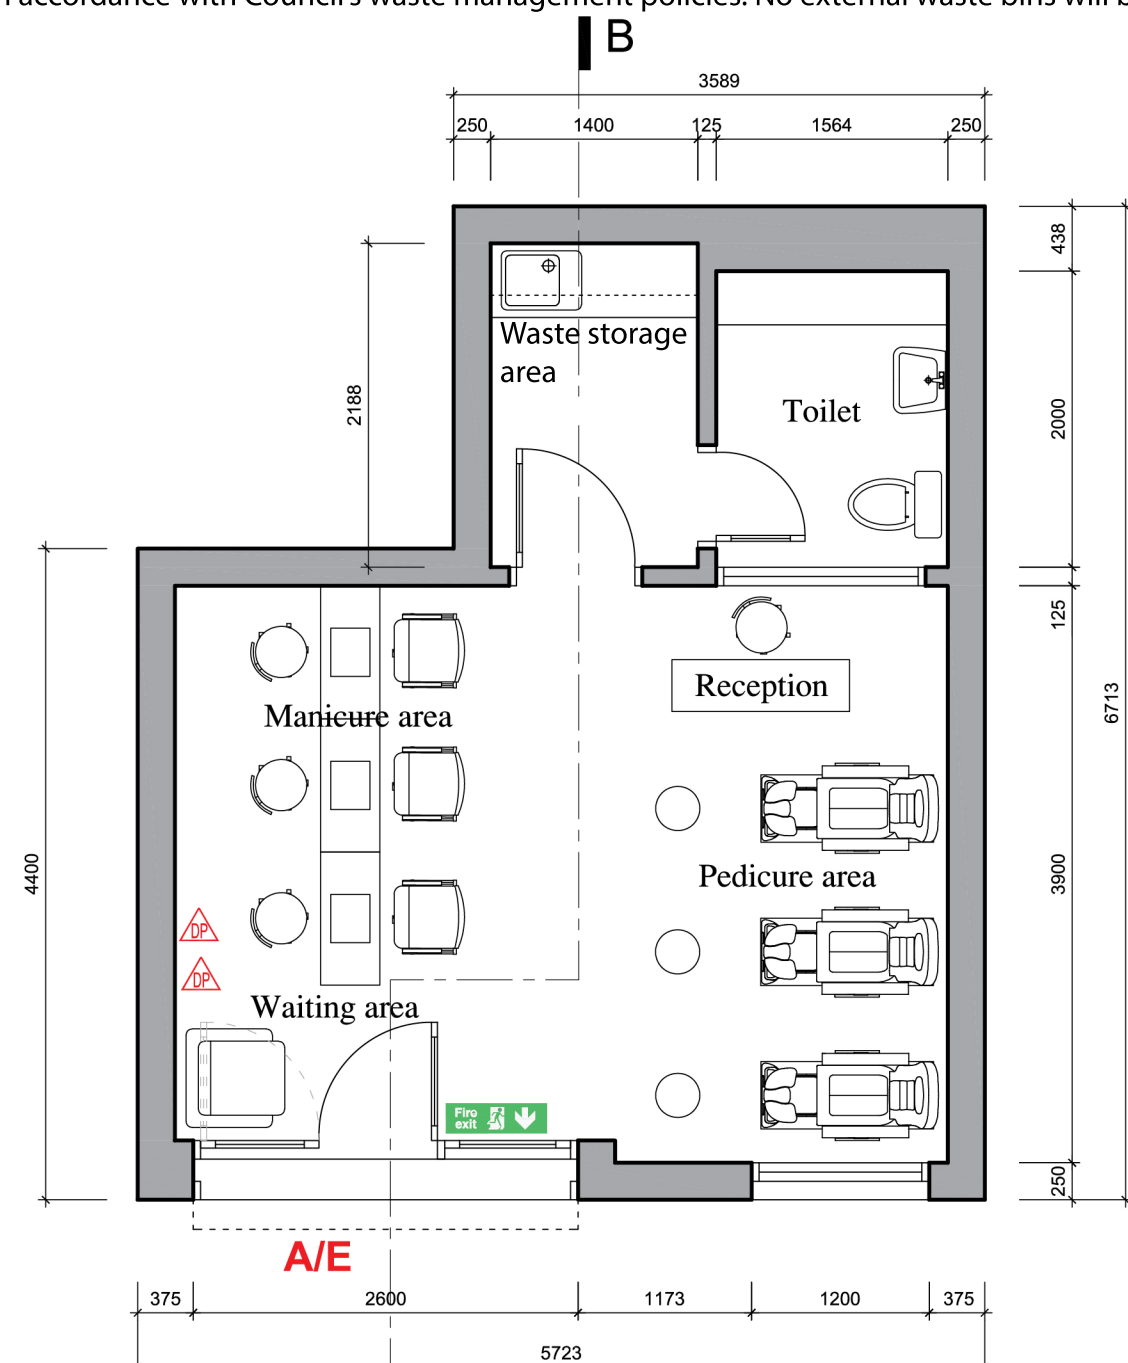


KEY	
A / E	Access and Egress
	Dry powder
	Emergency exit

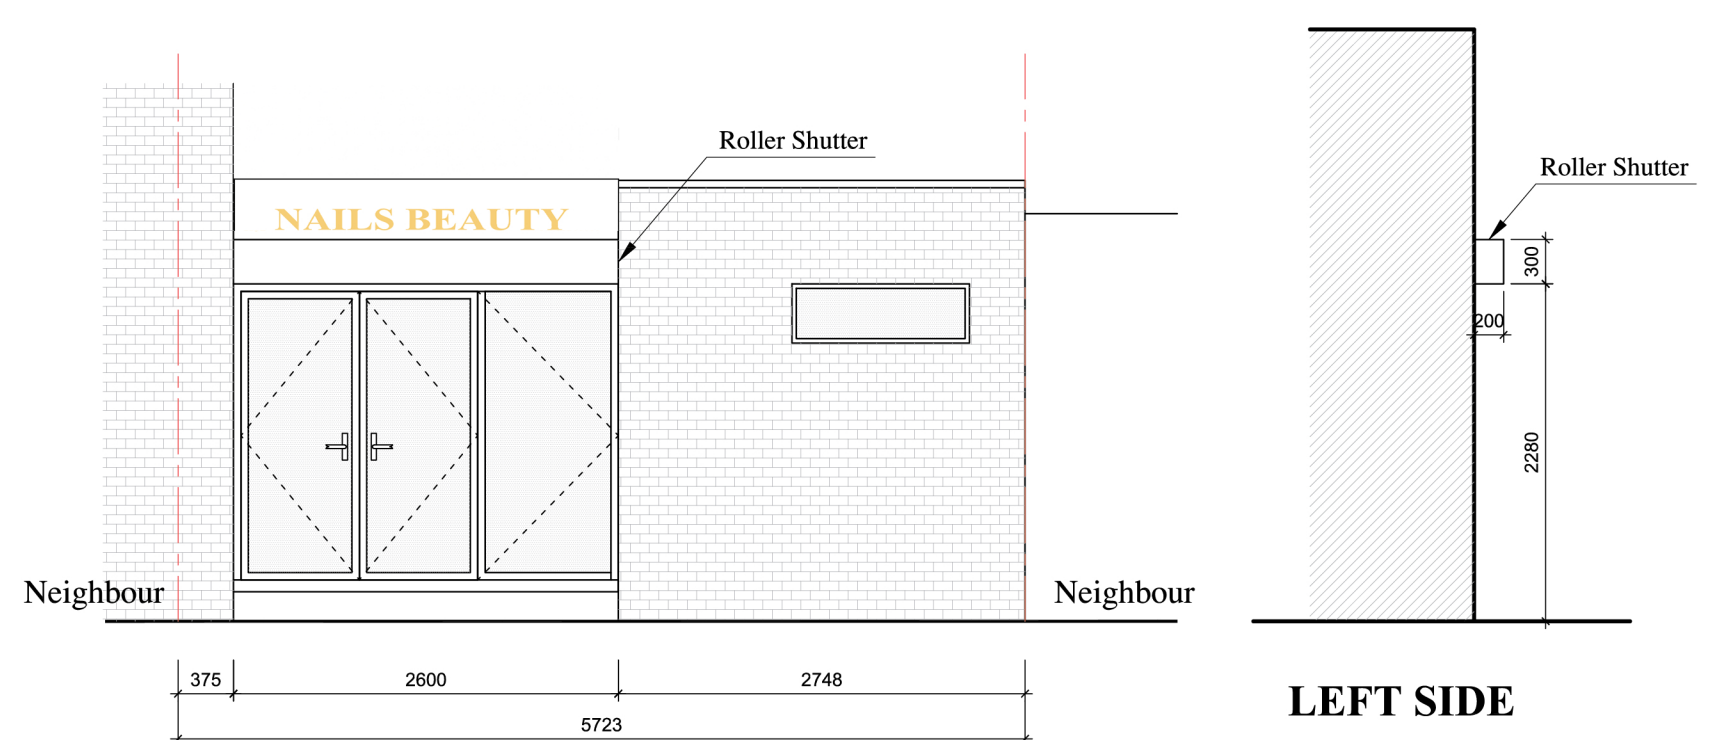

SHOPFRONT


LEFT SIDE

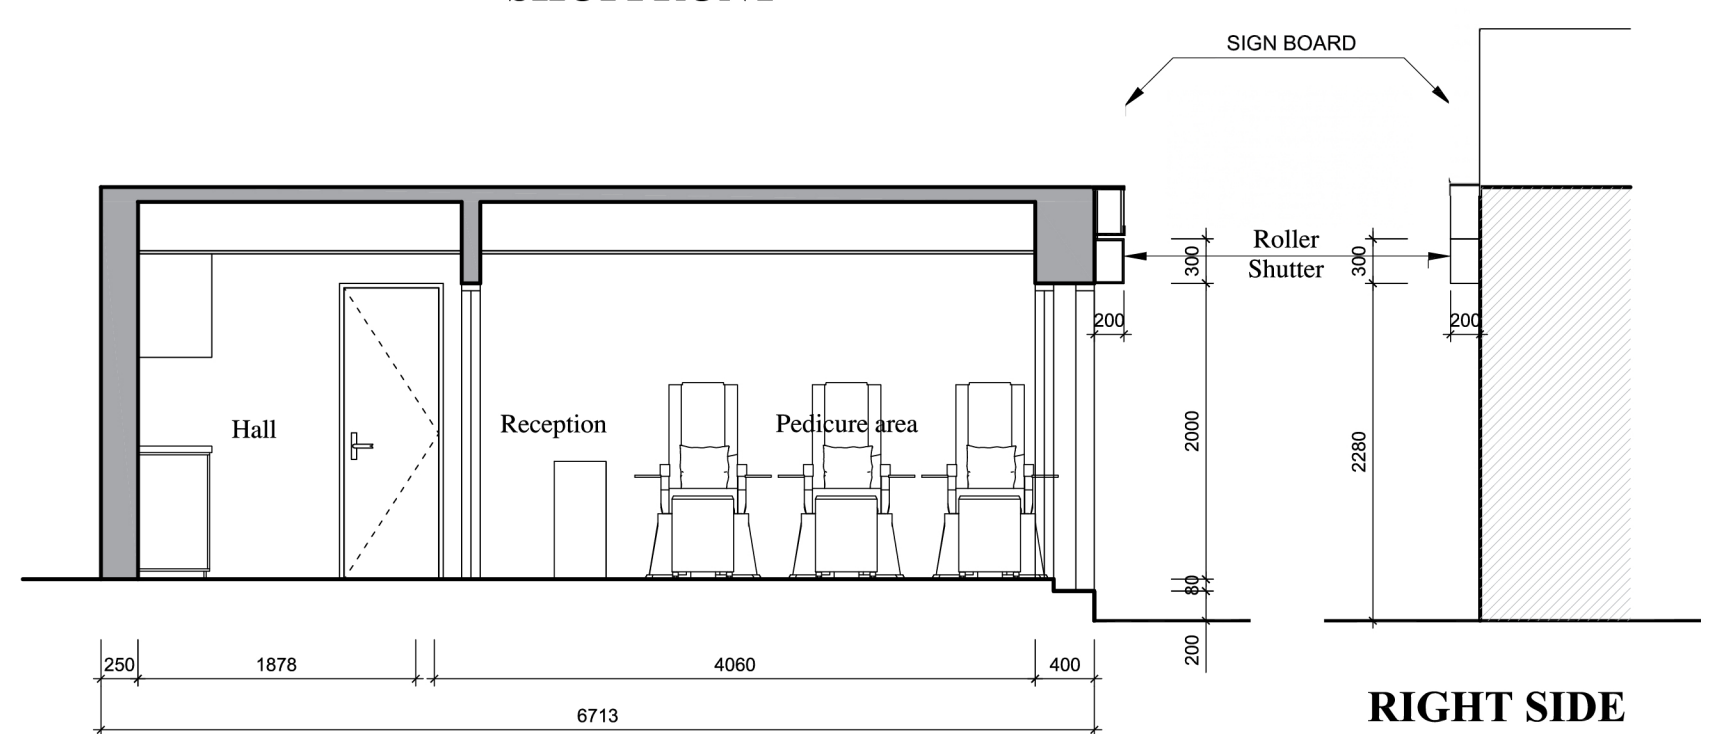


SECTION B

RIGHT SIDE


Title Proposed Floor Plan & Elevation	Date November 2025	Drawn by HT		EVER Interiors Ltd 124 City Road, London, EC1V 2NX Website: https://www.everinteriors.com Contact: 0777 0180 999
	Scale 1 / 50 (A3)			
Project Nails Beauty - 153B Caversham Rd Reading RG1 8AU	Drawing No A - 02	Rev.		

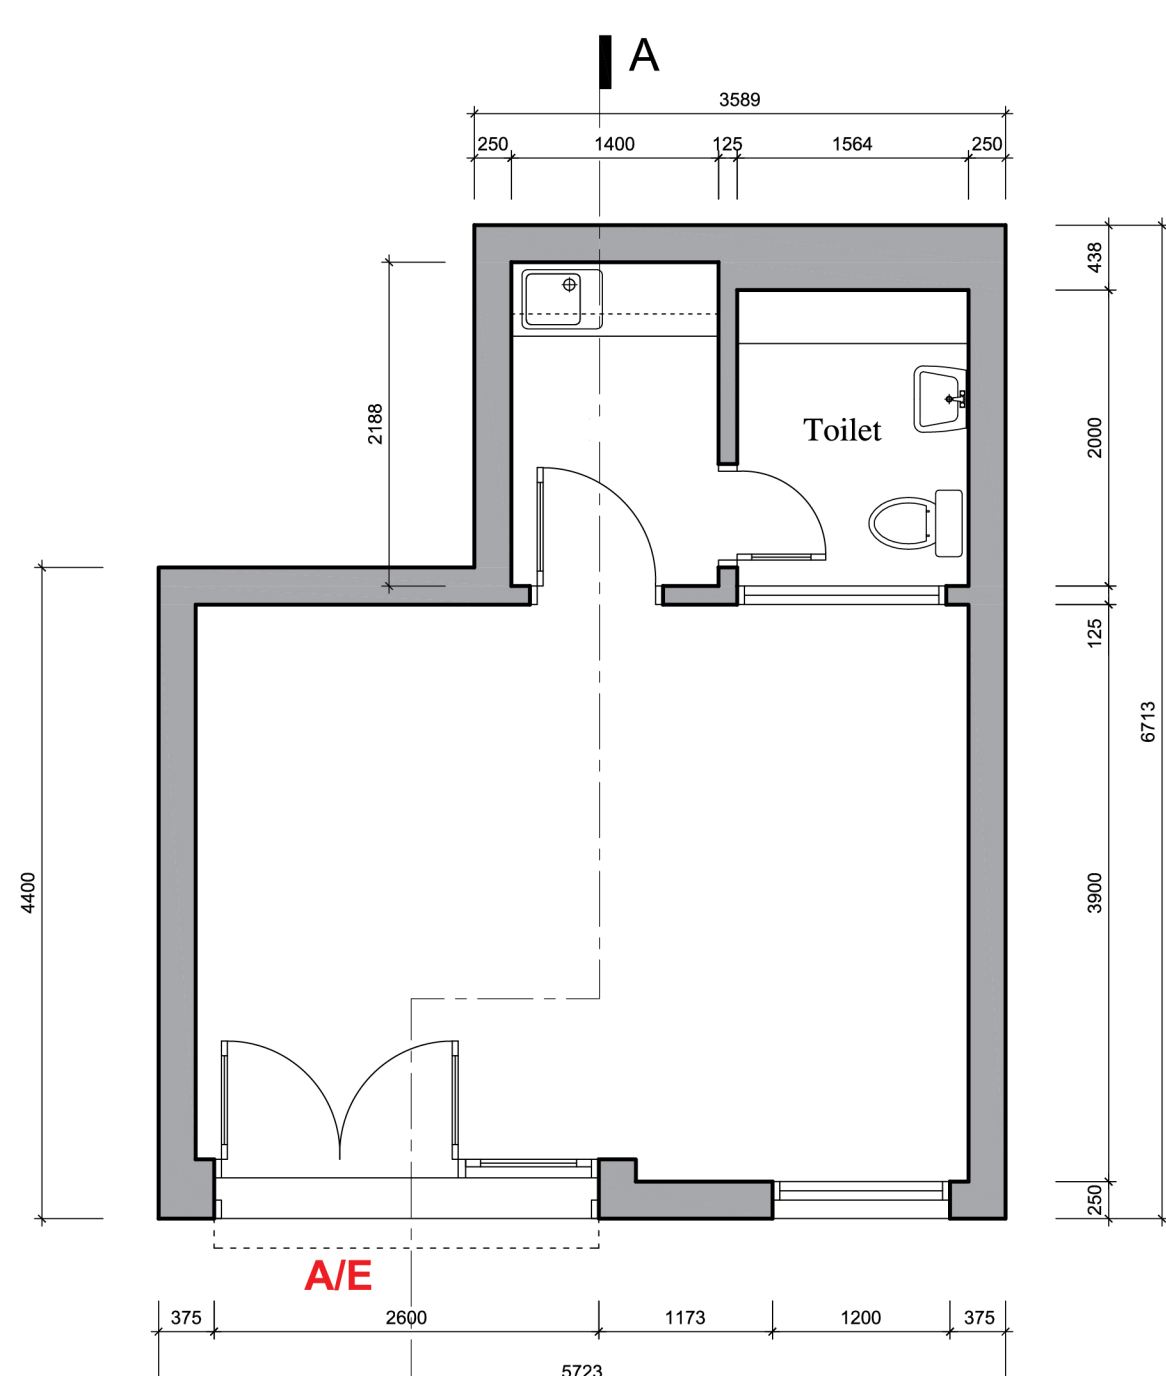

LAYOUT

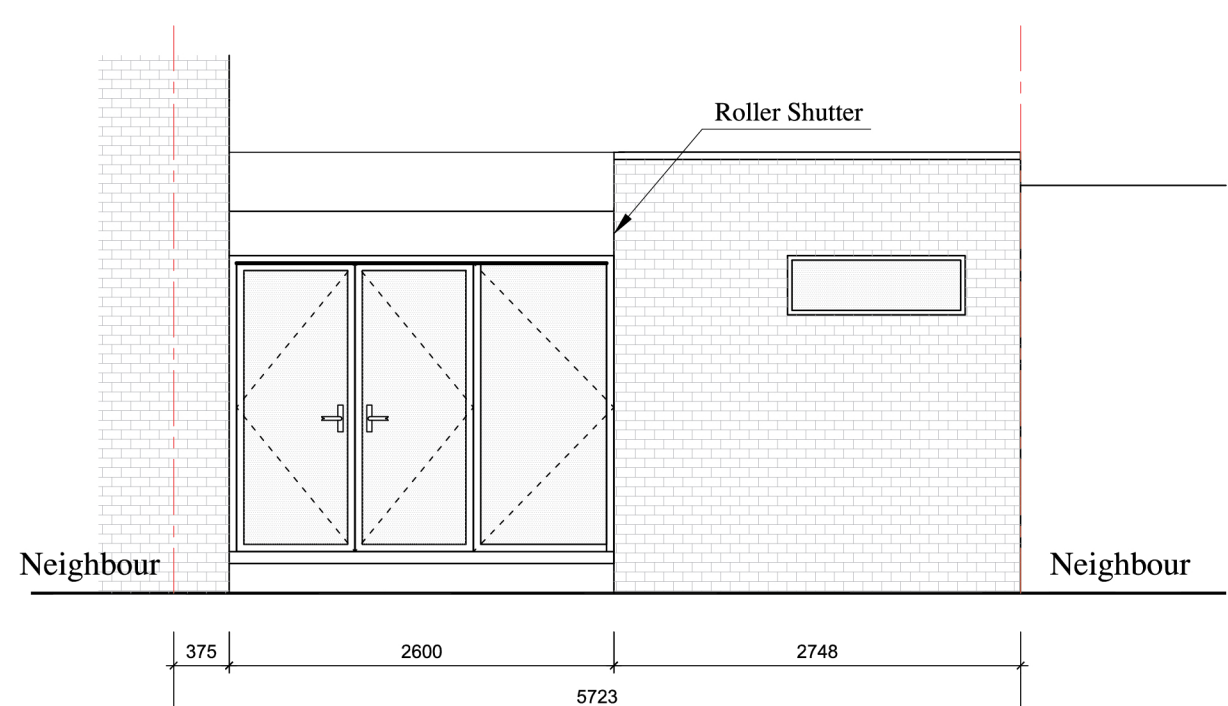

SHOPFRONT

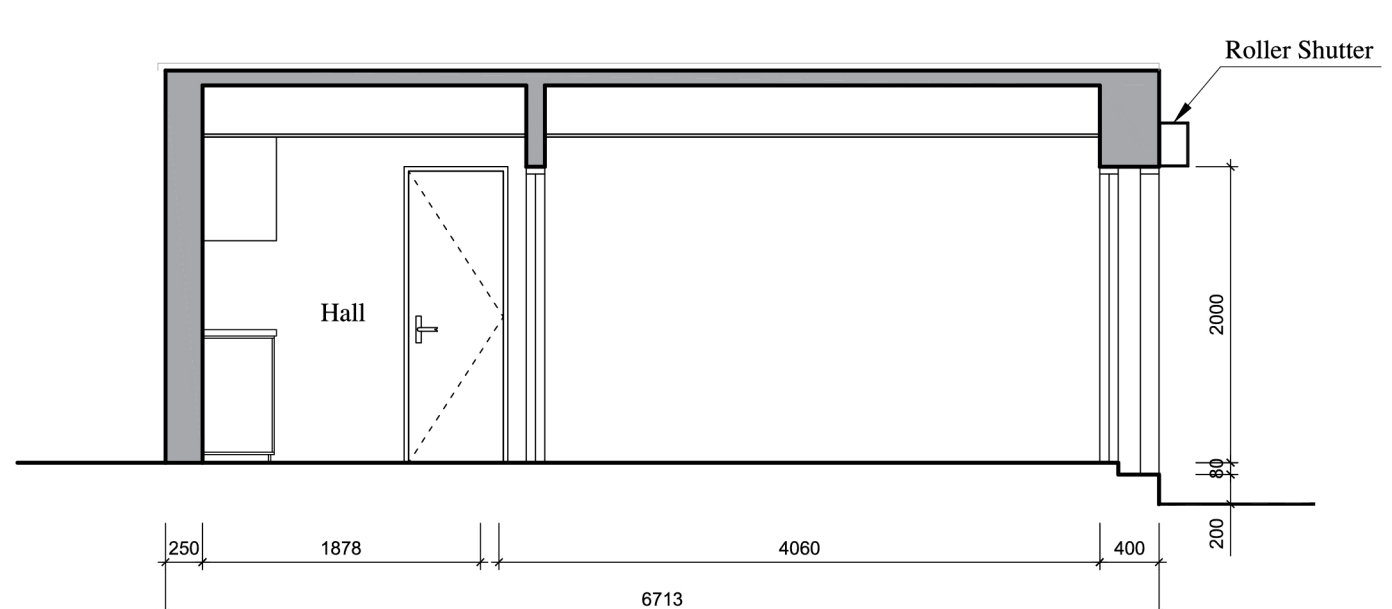

SECTION A

Existing Floor Plan & Elevation	Date	November 2025	Drawn by	HT	 EVER Interiors Ltd 124 City Road, London, EC1V 2NX Website: https://www.everinteriors.com Contact: 0777 0180 999
	Scale	1 / 50 (A3)			
Project Nails Beauty - 153B Caversham Rd Reading RG1 8AU	Drawing No	A - 01		Rev.	