




EXISTING ELEVATIONS
Scale 1:100

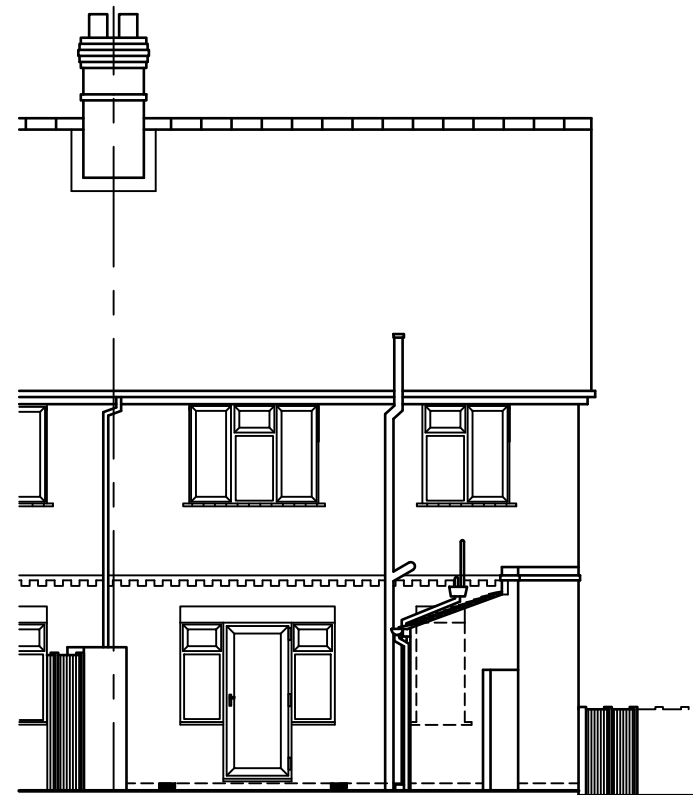

REAR ELEVATION

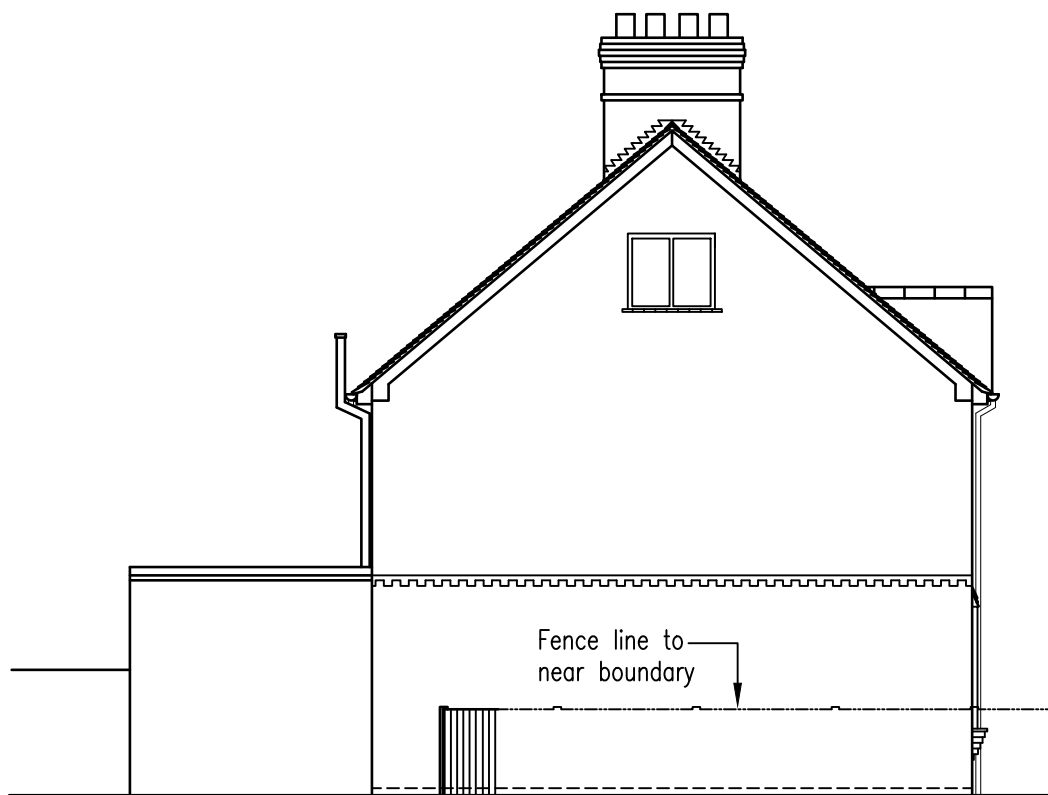

SIDE ELEVATION

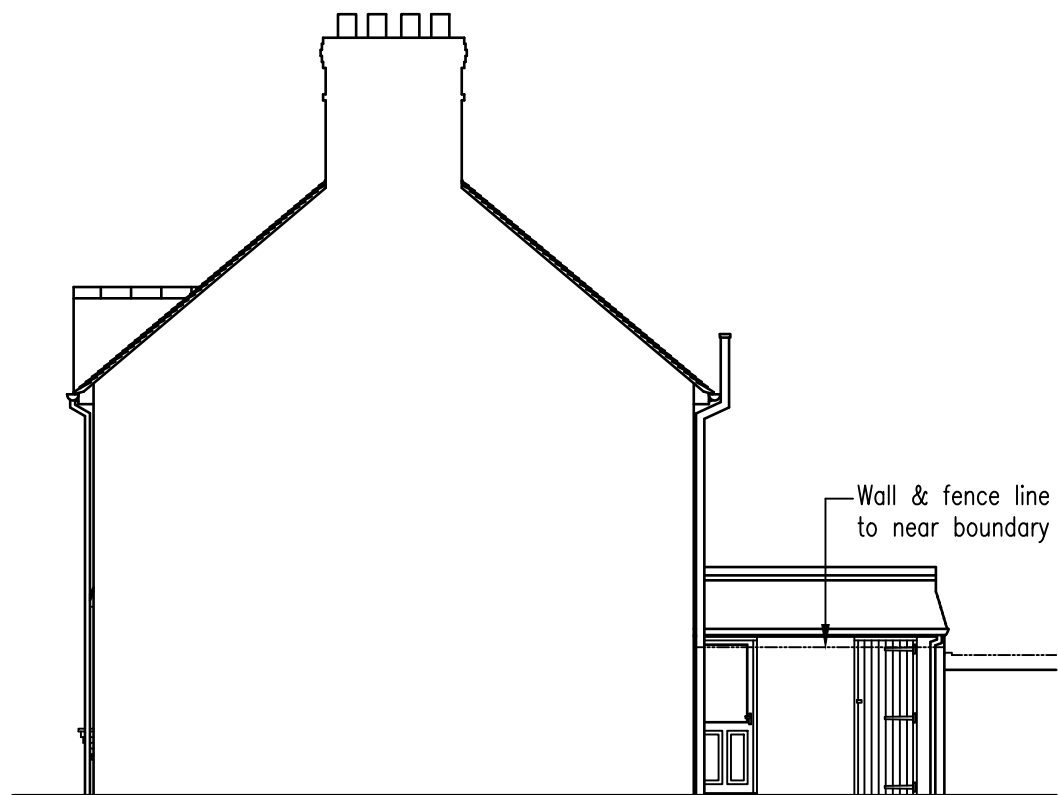


SIDE ELEVATION




FRONT ELEVATION


PROPOSED ELEVATIONS
Scale 1:100

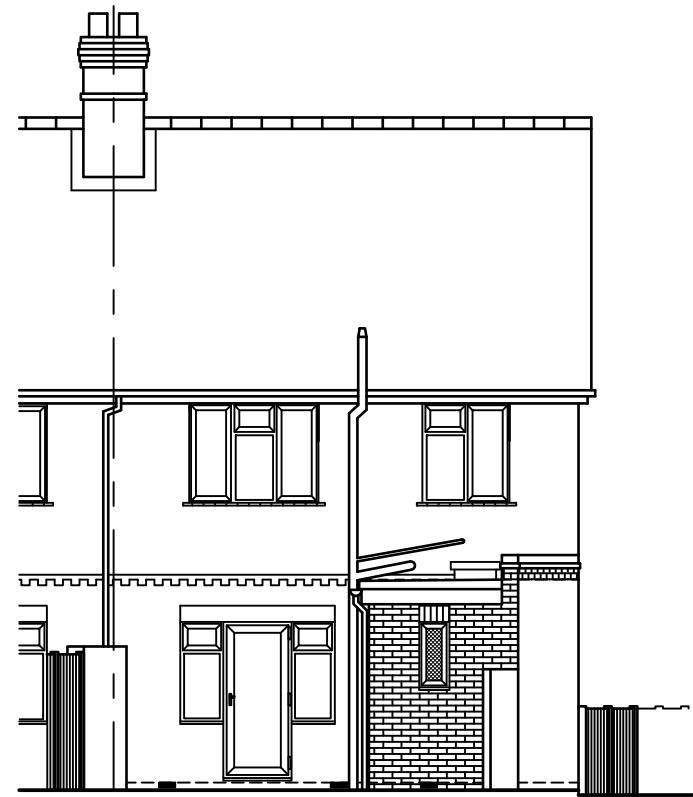

REAR ELEVATION

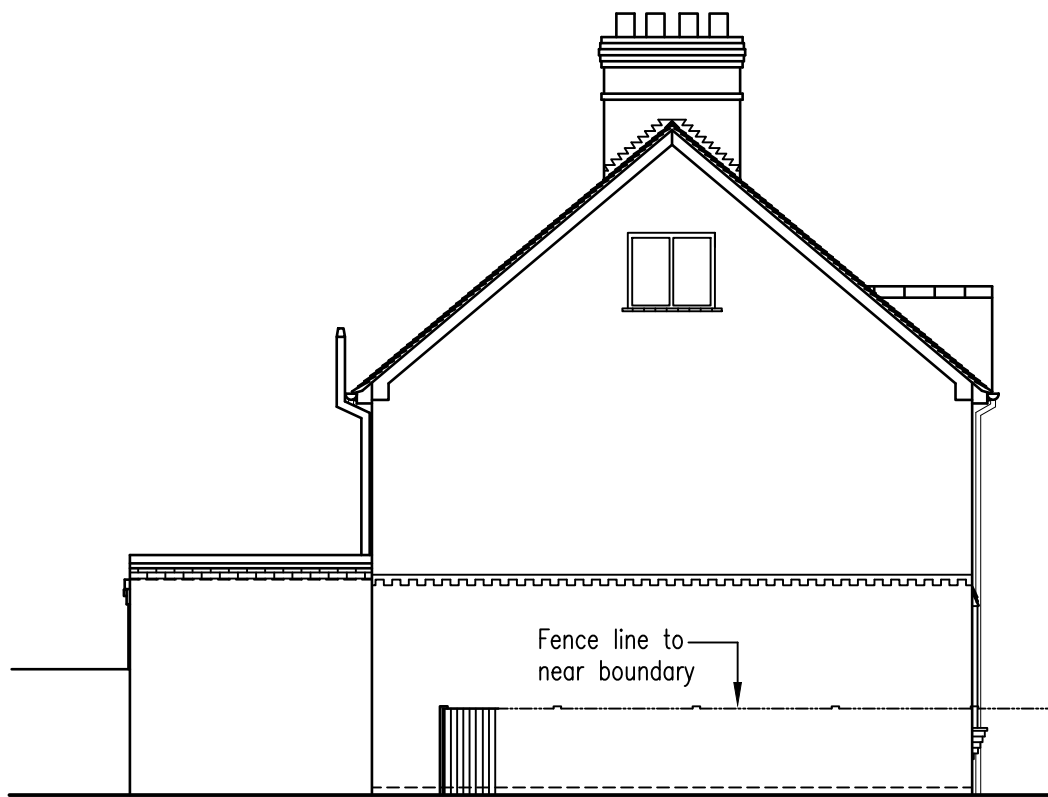


SIDE ELEVATION

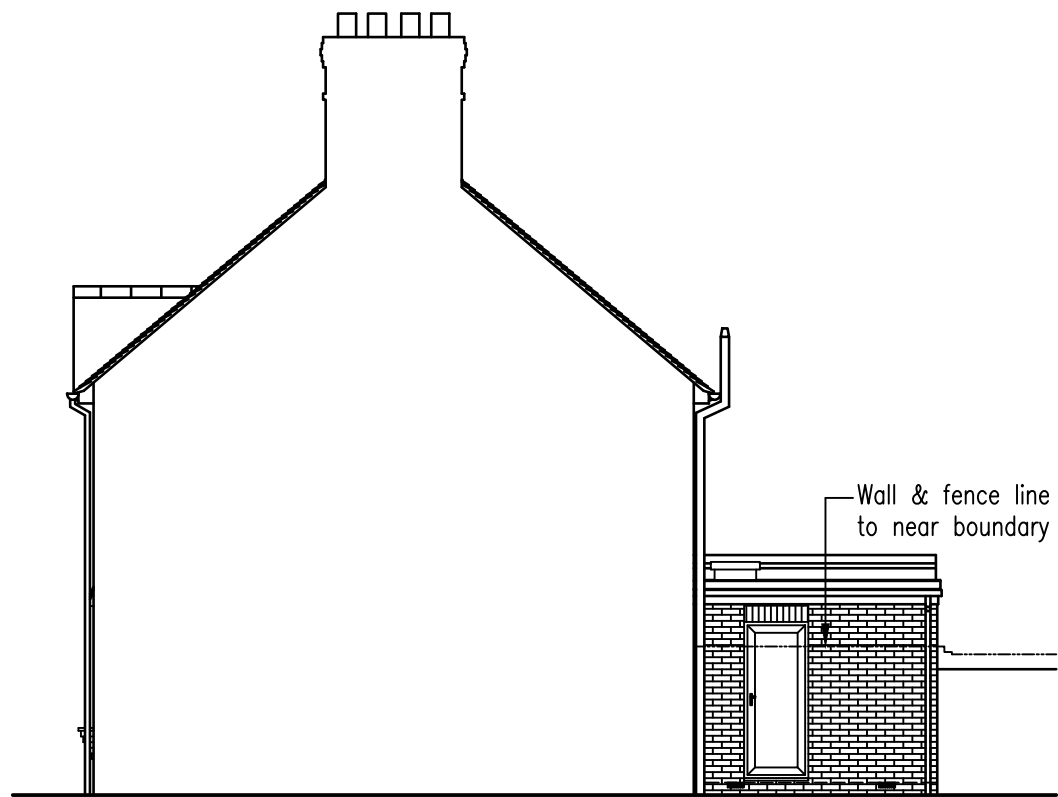


SIDE ELEVATION




FRONT ELEVATION

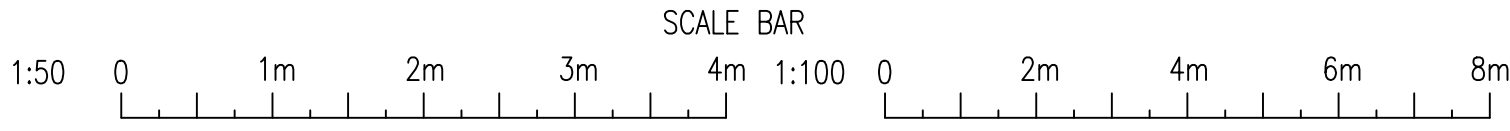

EXISTING PLANS
Scale 1:100

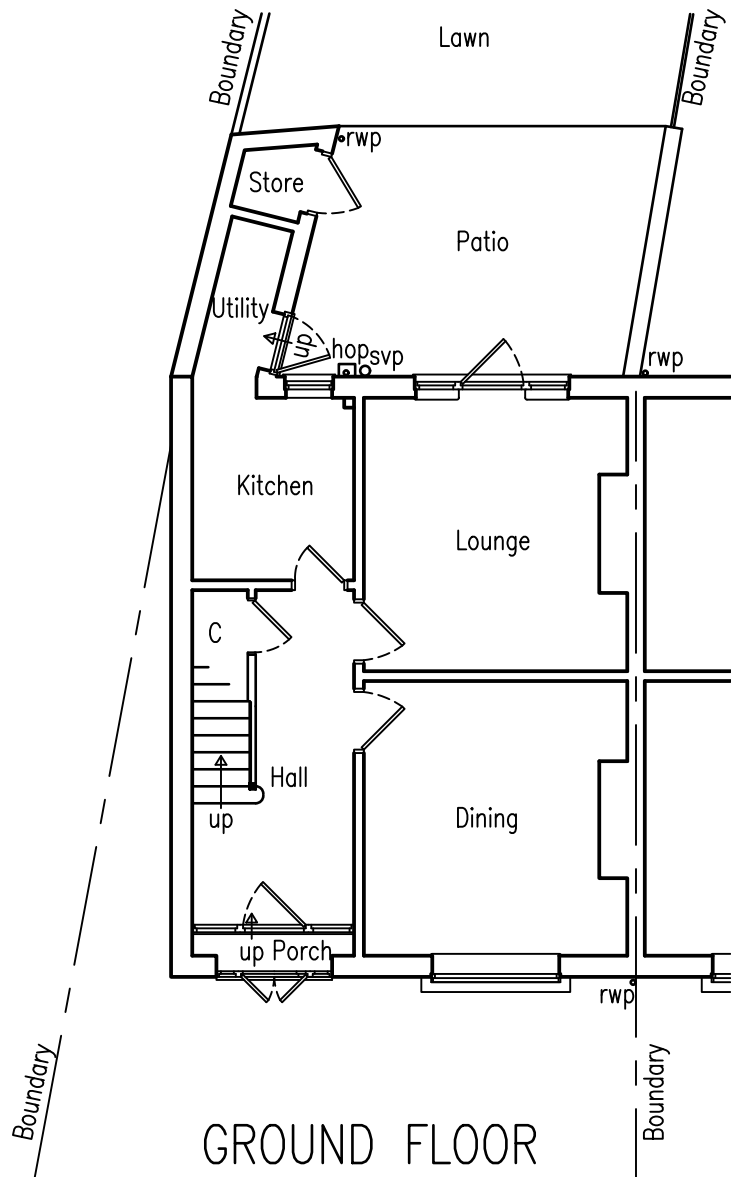


GROUND FLOOR

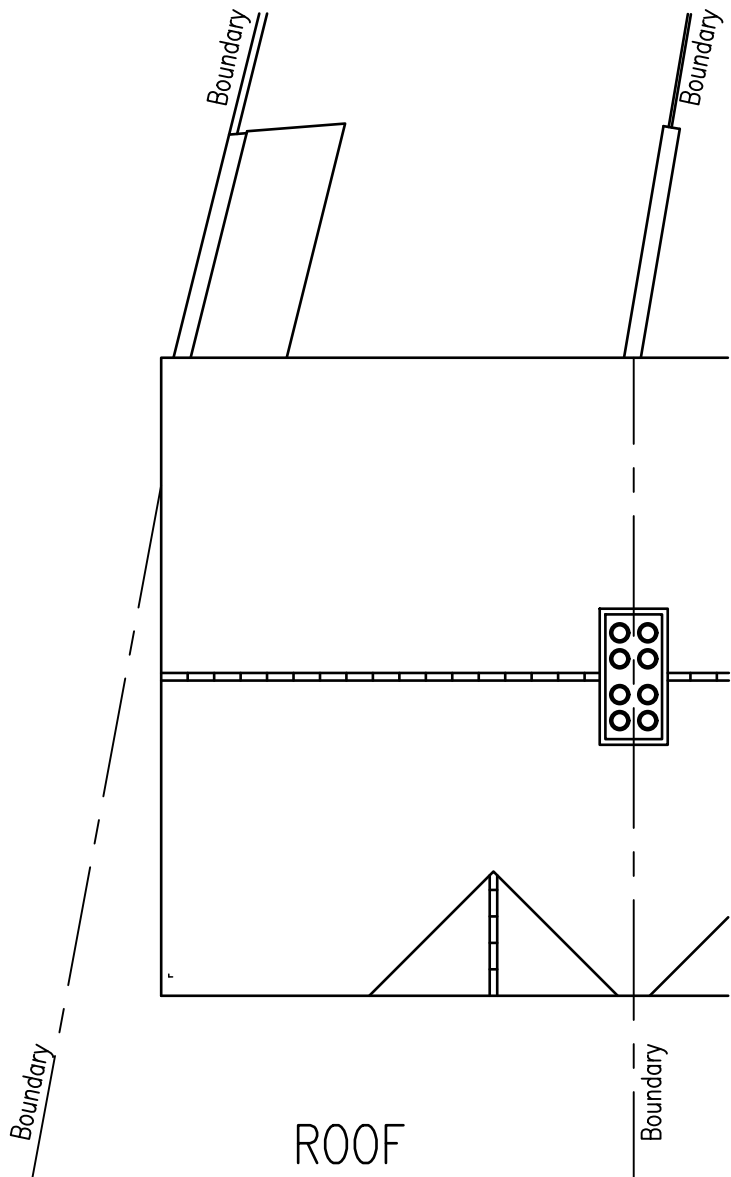


ROOF

PROPOSED PLANS
Scale 1:50

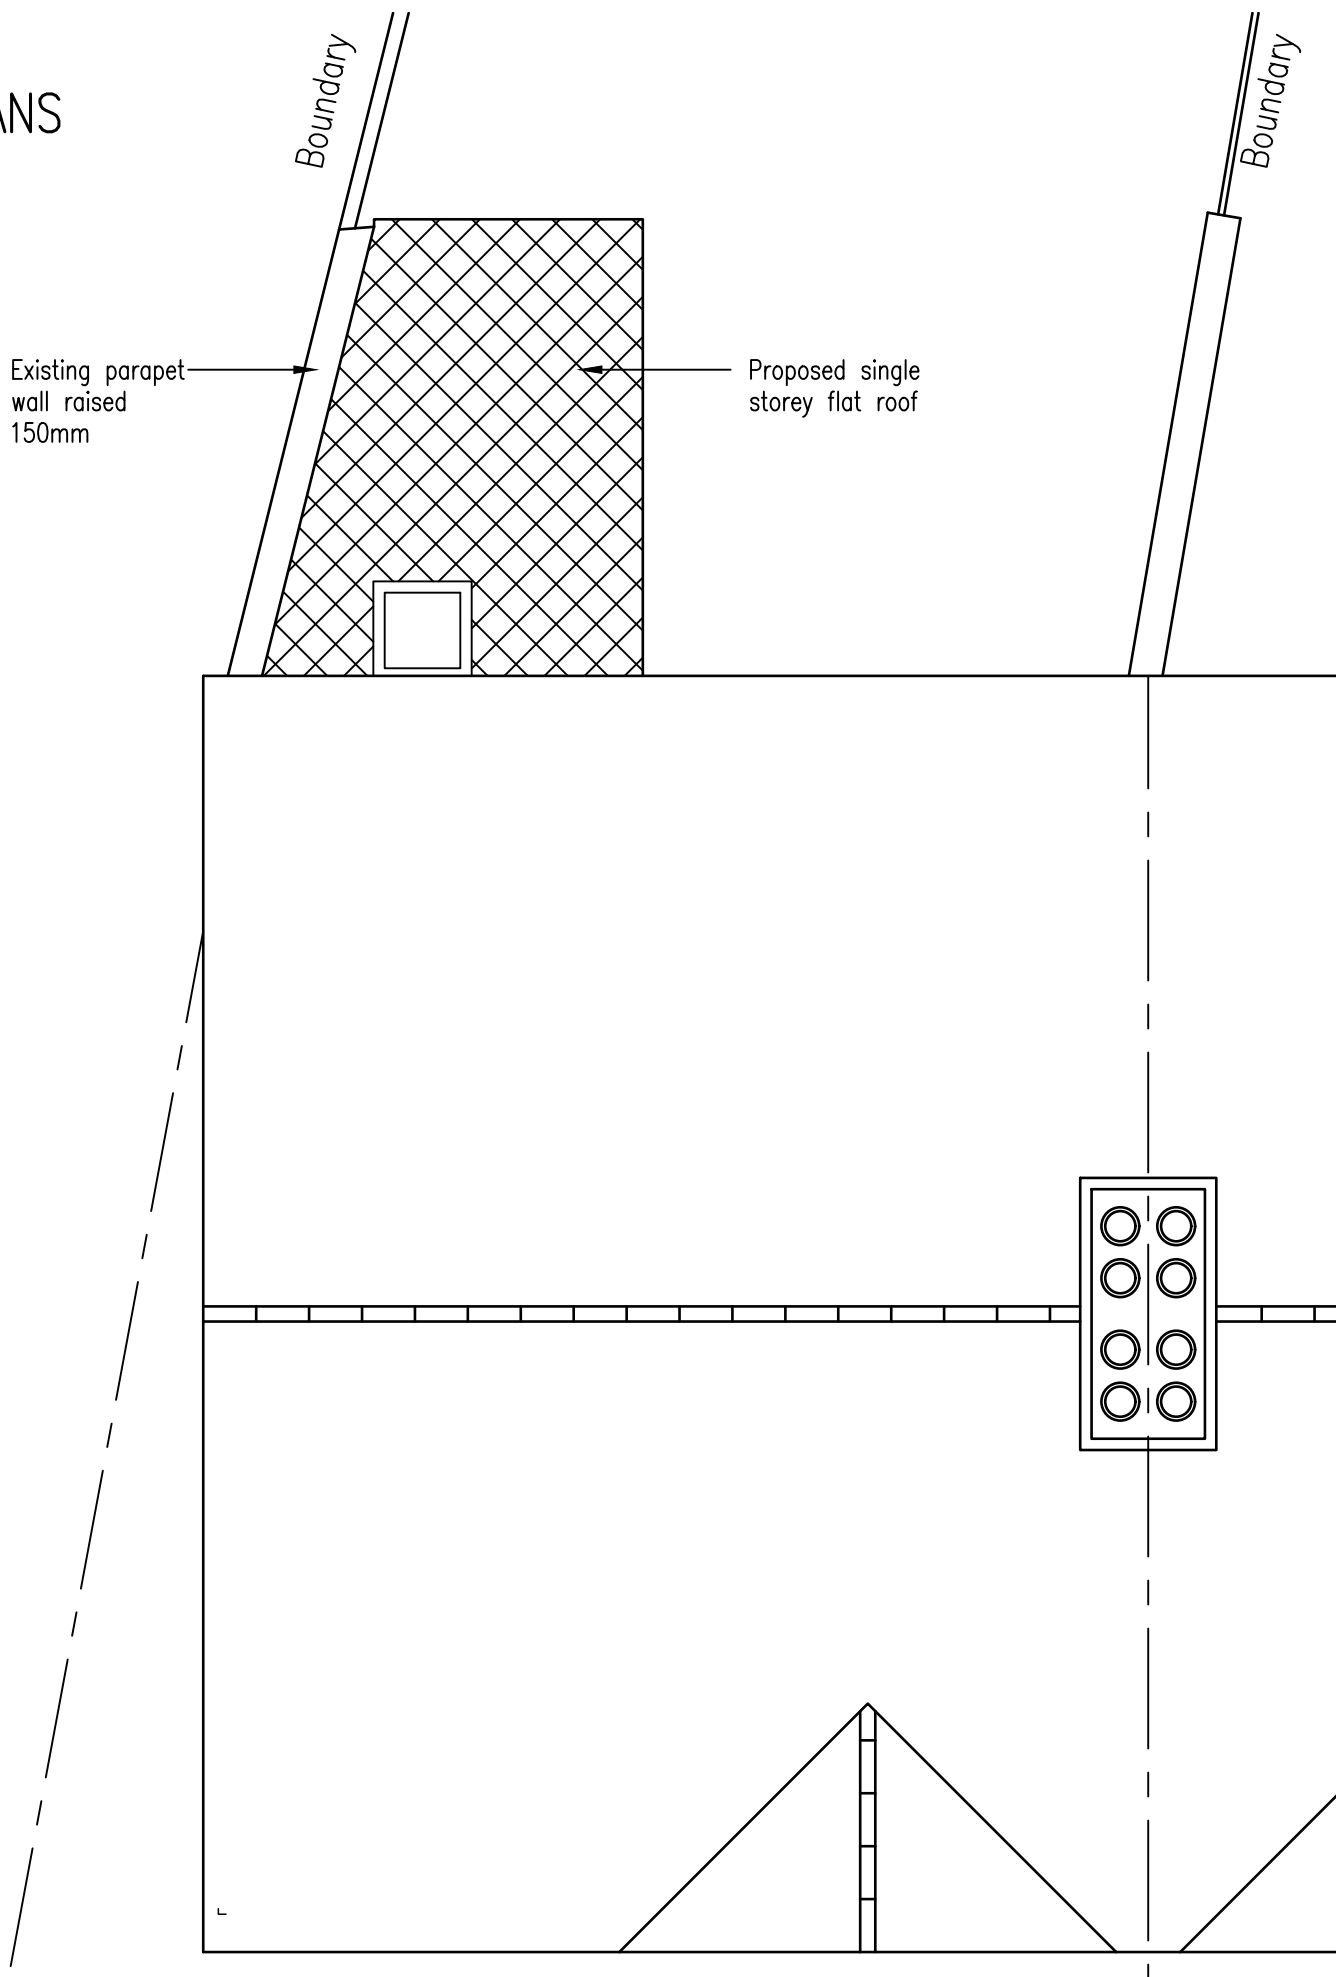

ROOF

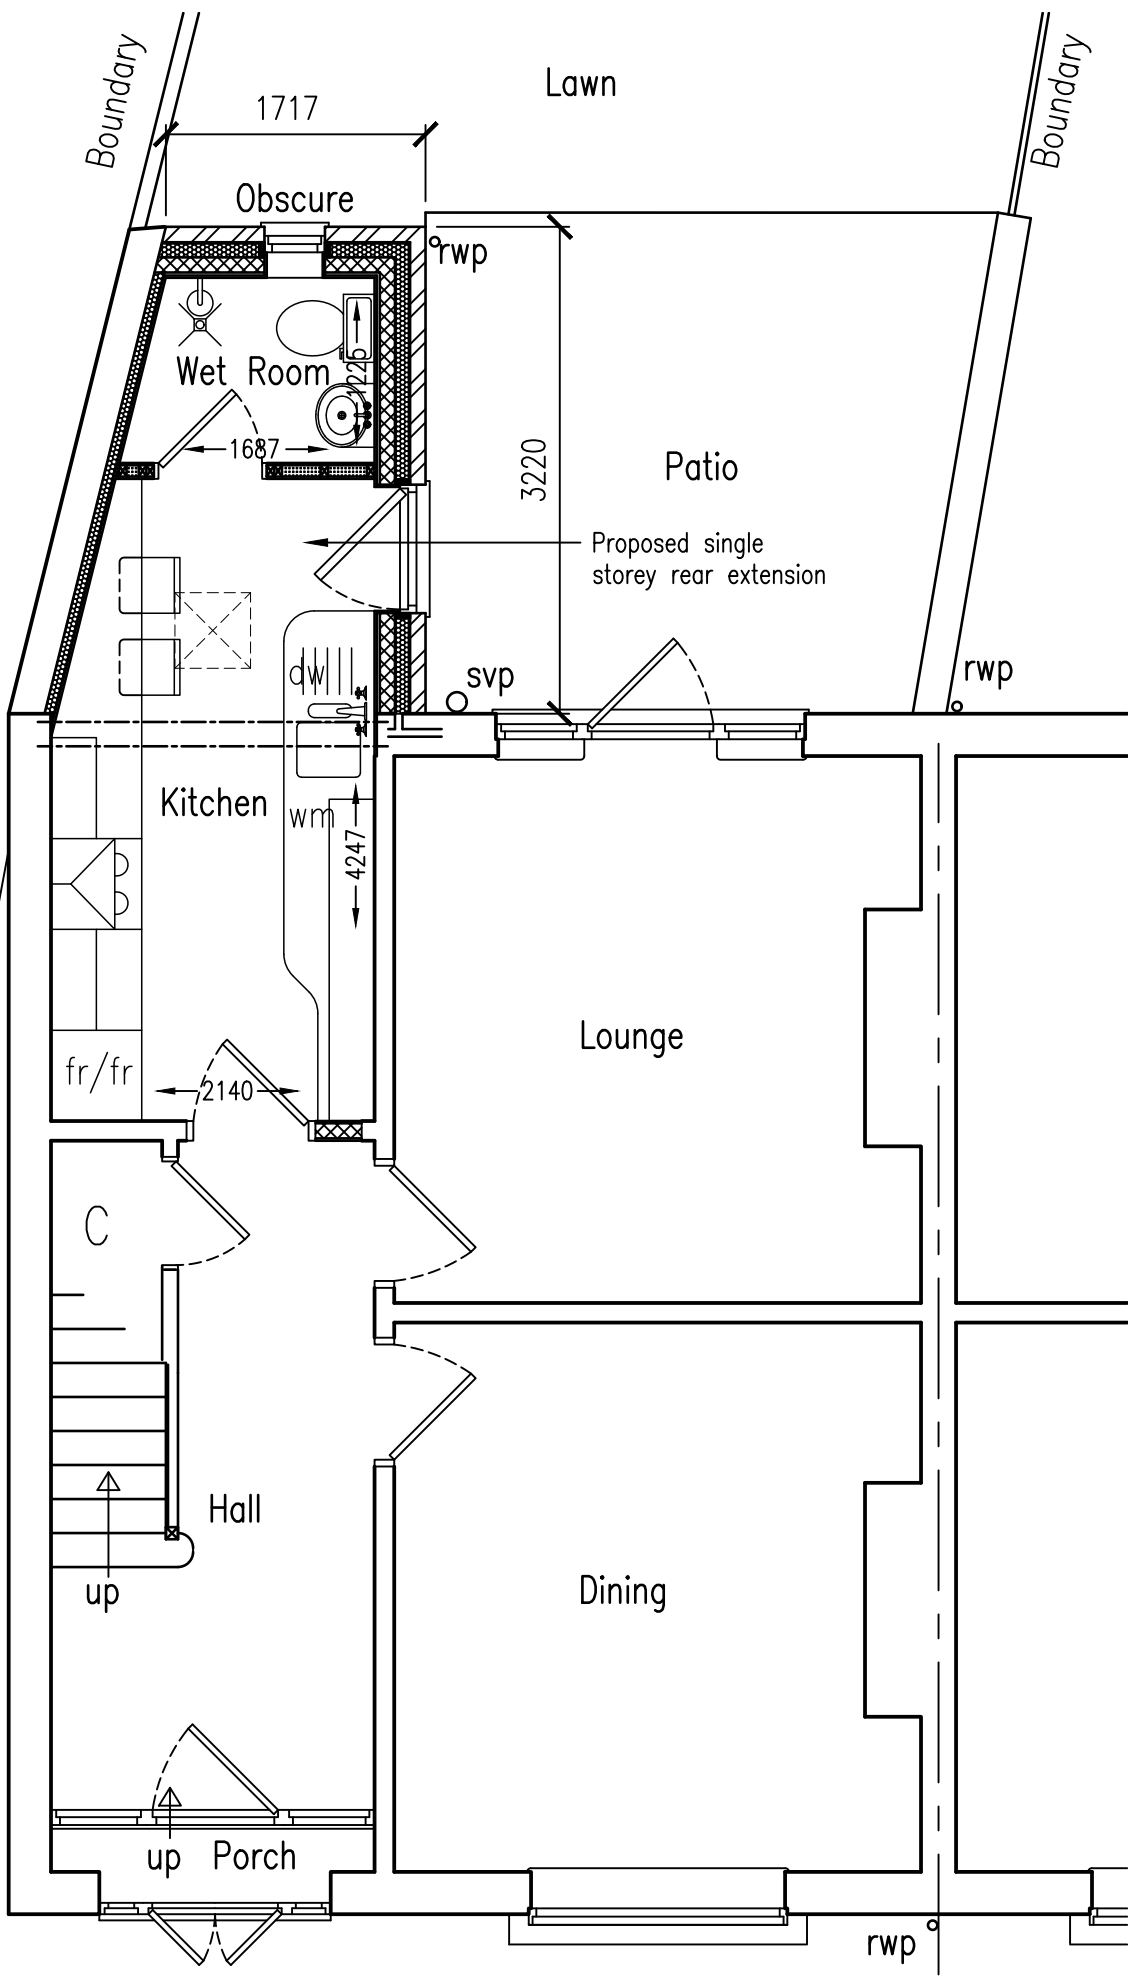

GROUND FLOOR



Plan Ahead
Drawing Services

Tel: 07940 828650 E-Mail: plan.ahead@btinternet.com
Website: www.plan-ahead-drawing-services.co.uk

PROJECT
Single storey rear extension to:
2 WOLSEY ROAD
CAVERSHAM
READING
RG4 8BY

DRAWING TITLE
PLANS & ELEVATIONS

DATE 08/04/26	SCALE 1:50 1:100	PAPER A1
DRAWN BY D. HUI SH	DRAWING NUMBER 251009/01	REV.

GENERAL NOTES
1. DIMENSIONS ARE TO BE CHECKED ON SITE BEFORE WORK PROCEEDS
2. ALL DIMENSIONS ARE IN MILLIMETRES UNLESS OTHERWISE STATED.
3. THIS DRAWING IS NOT TO BE REPRODUCED WITHOUT THE PERMISSION OF PLAN AHEAD DRAWING SERVICES.

REVISIONS	REF	DATE	DESCRIPTION