
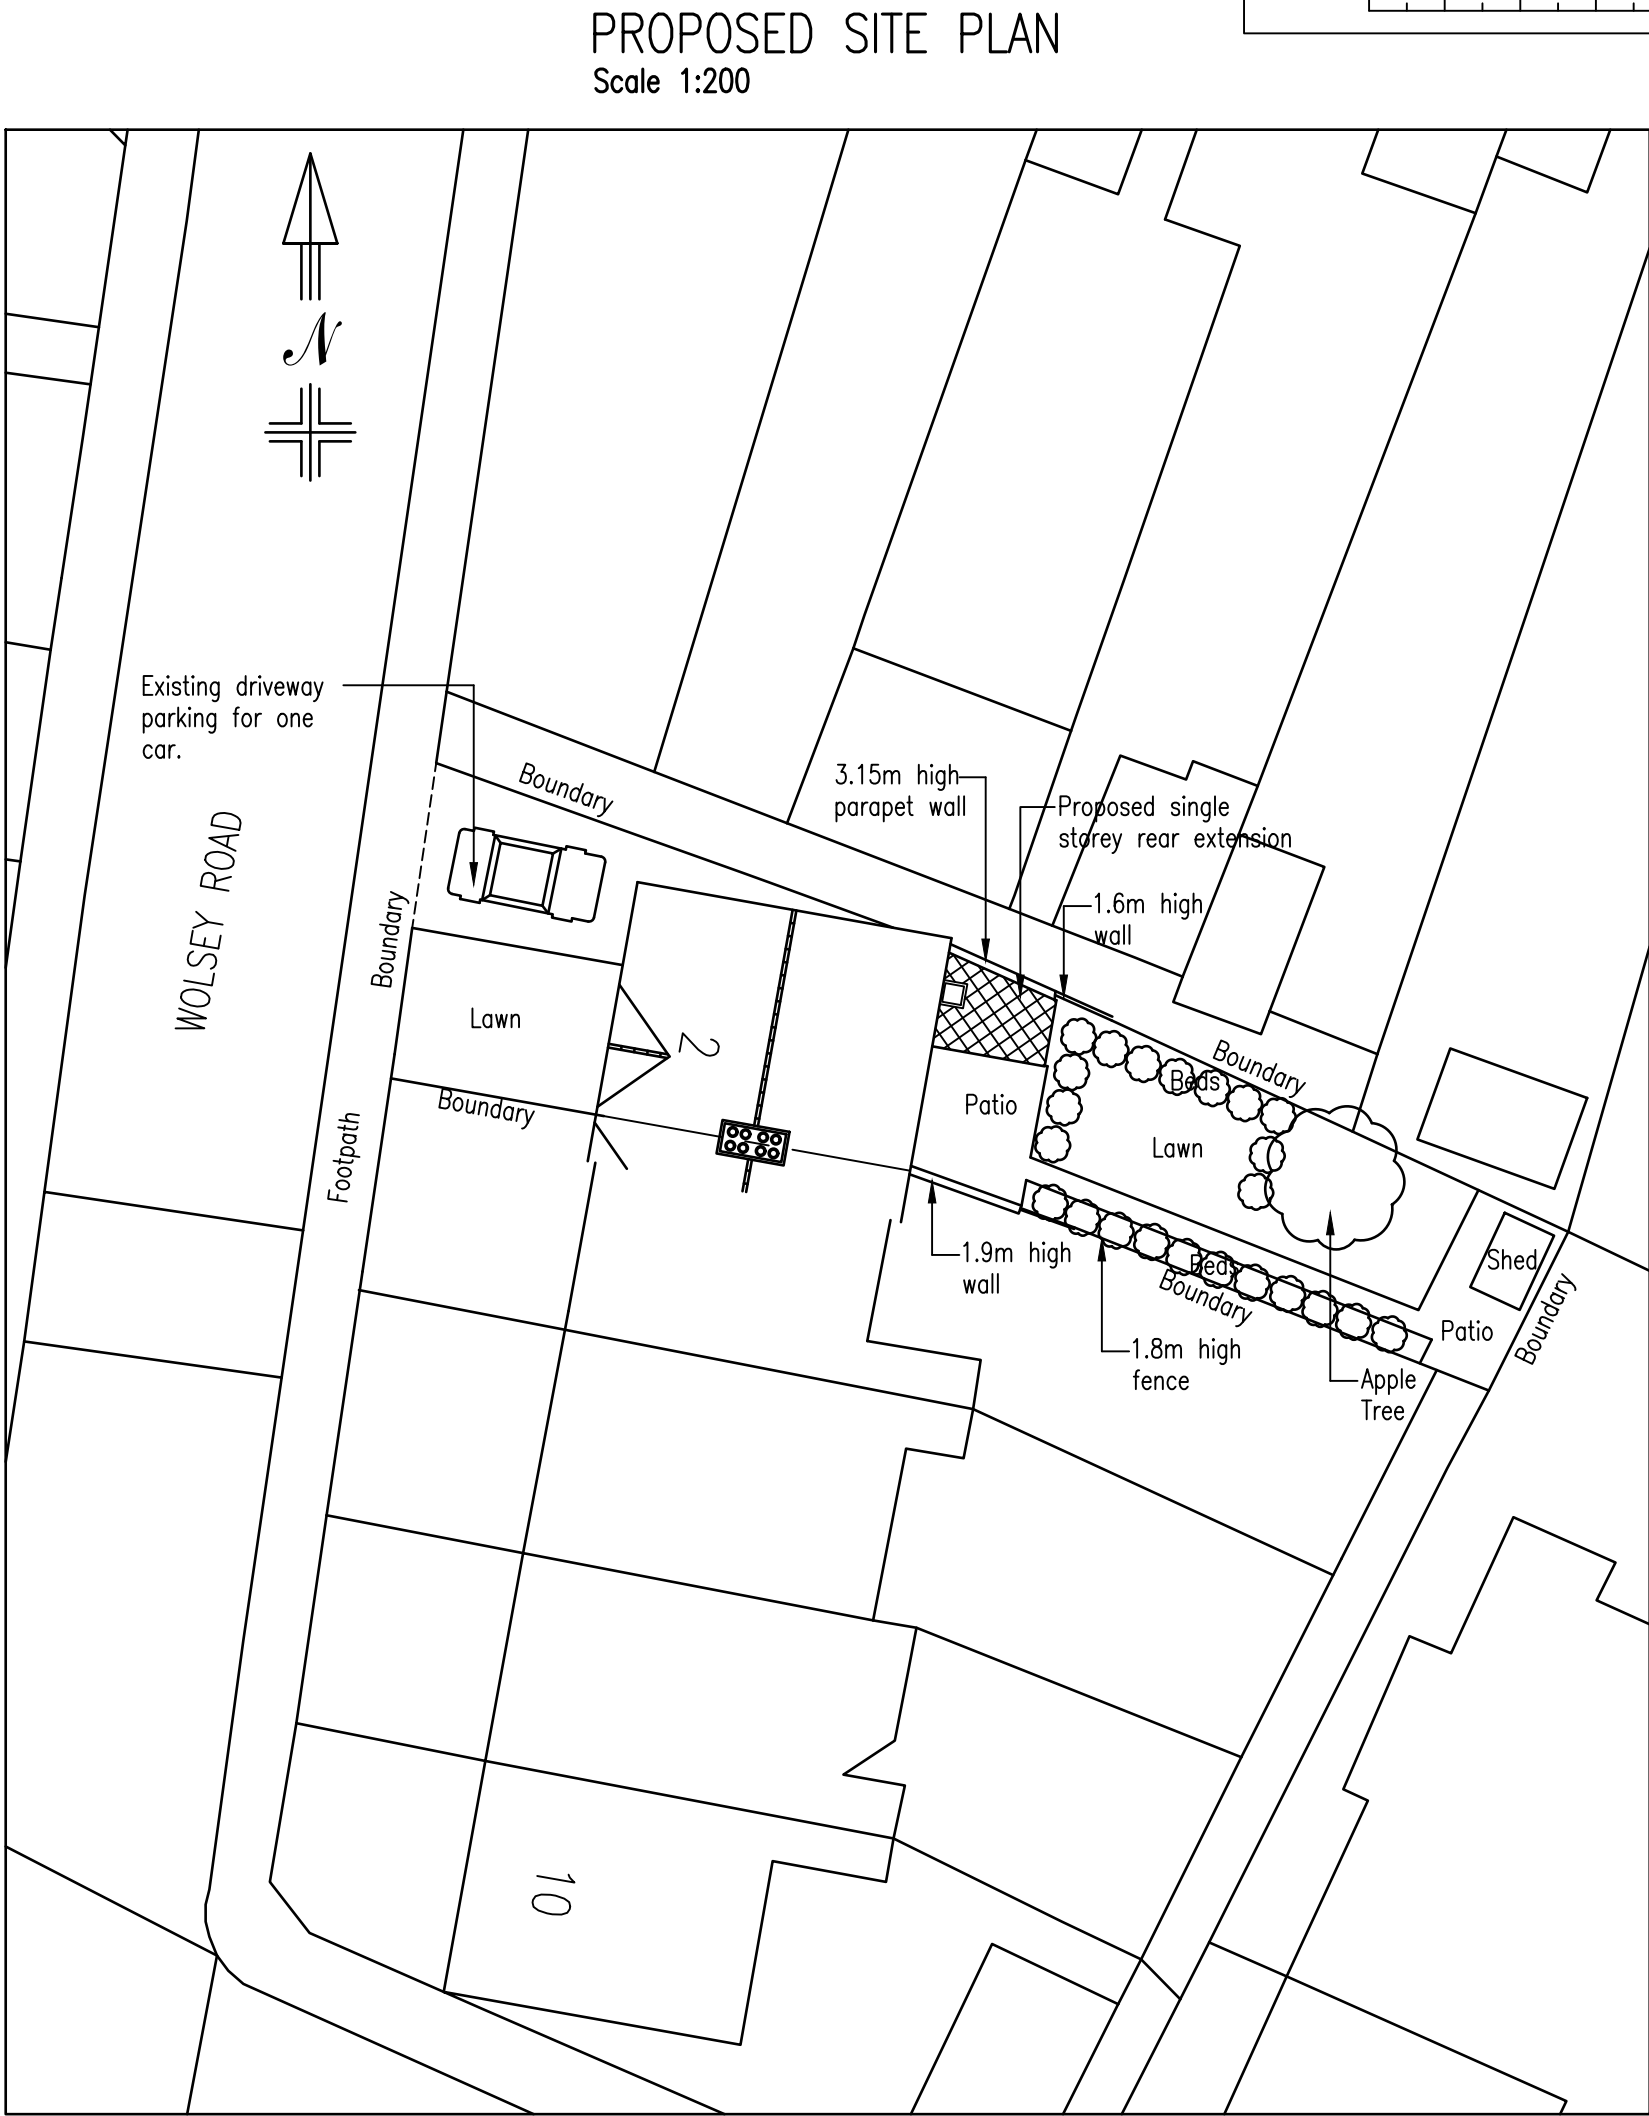


Crown Copyright and database rights 2025 OS Licence no. AC0000849896

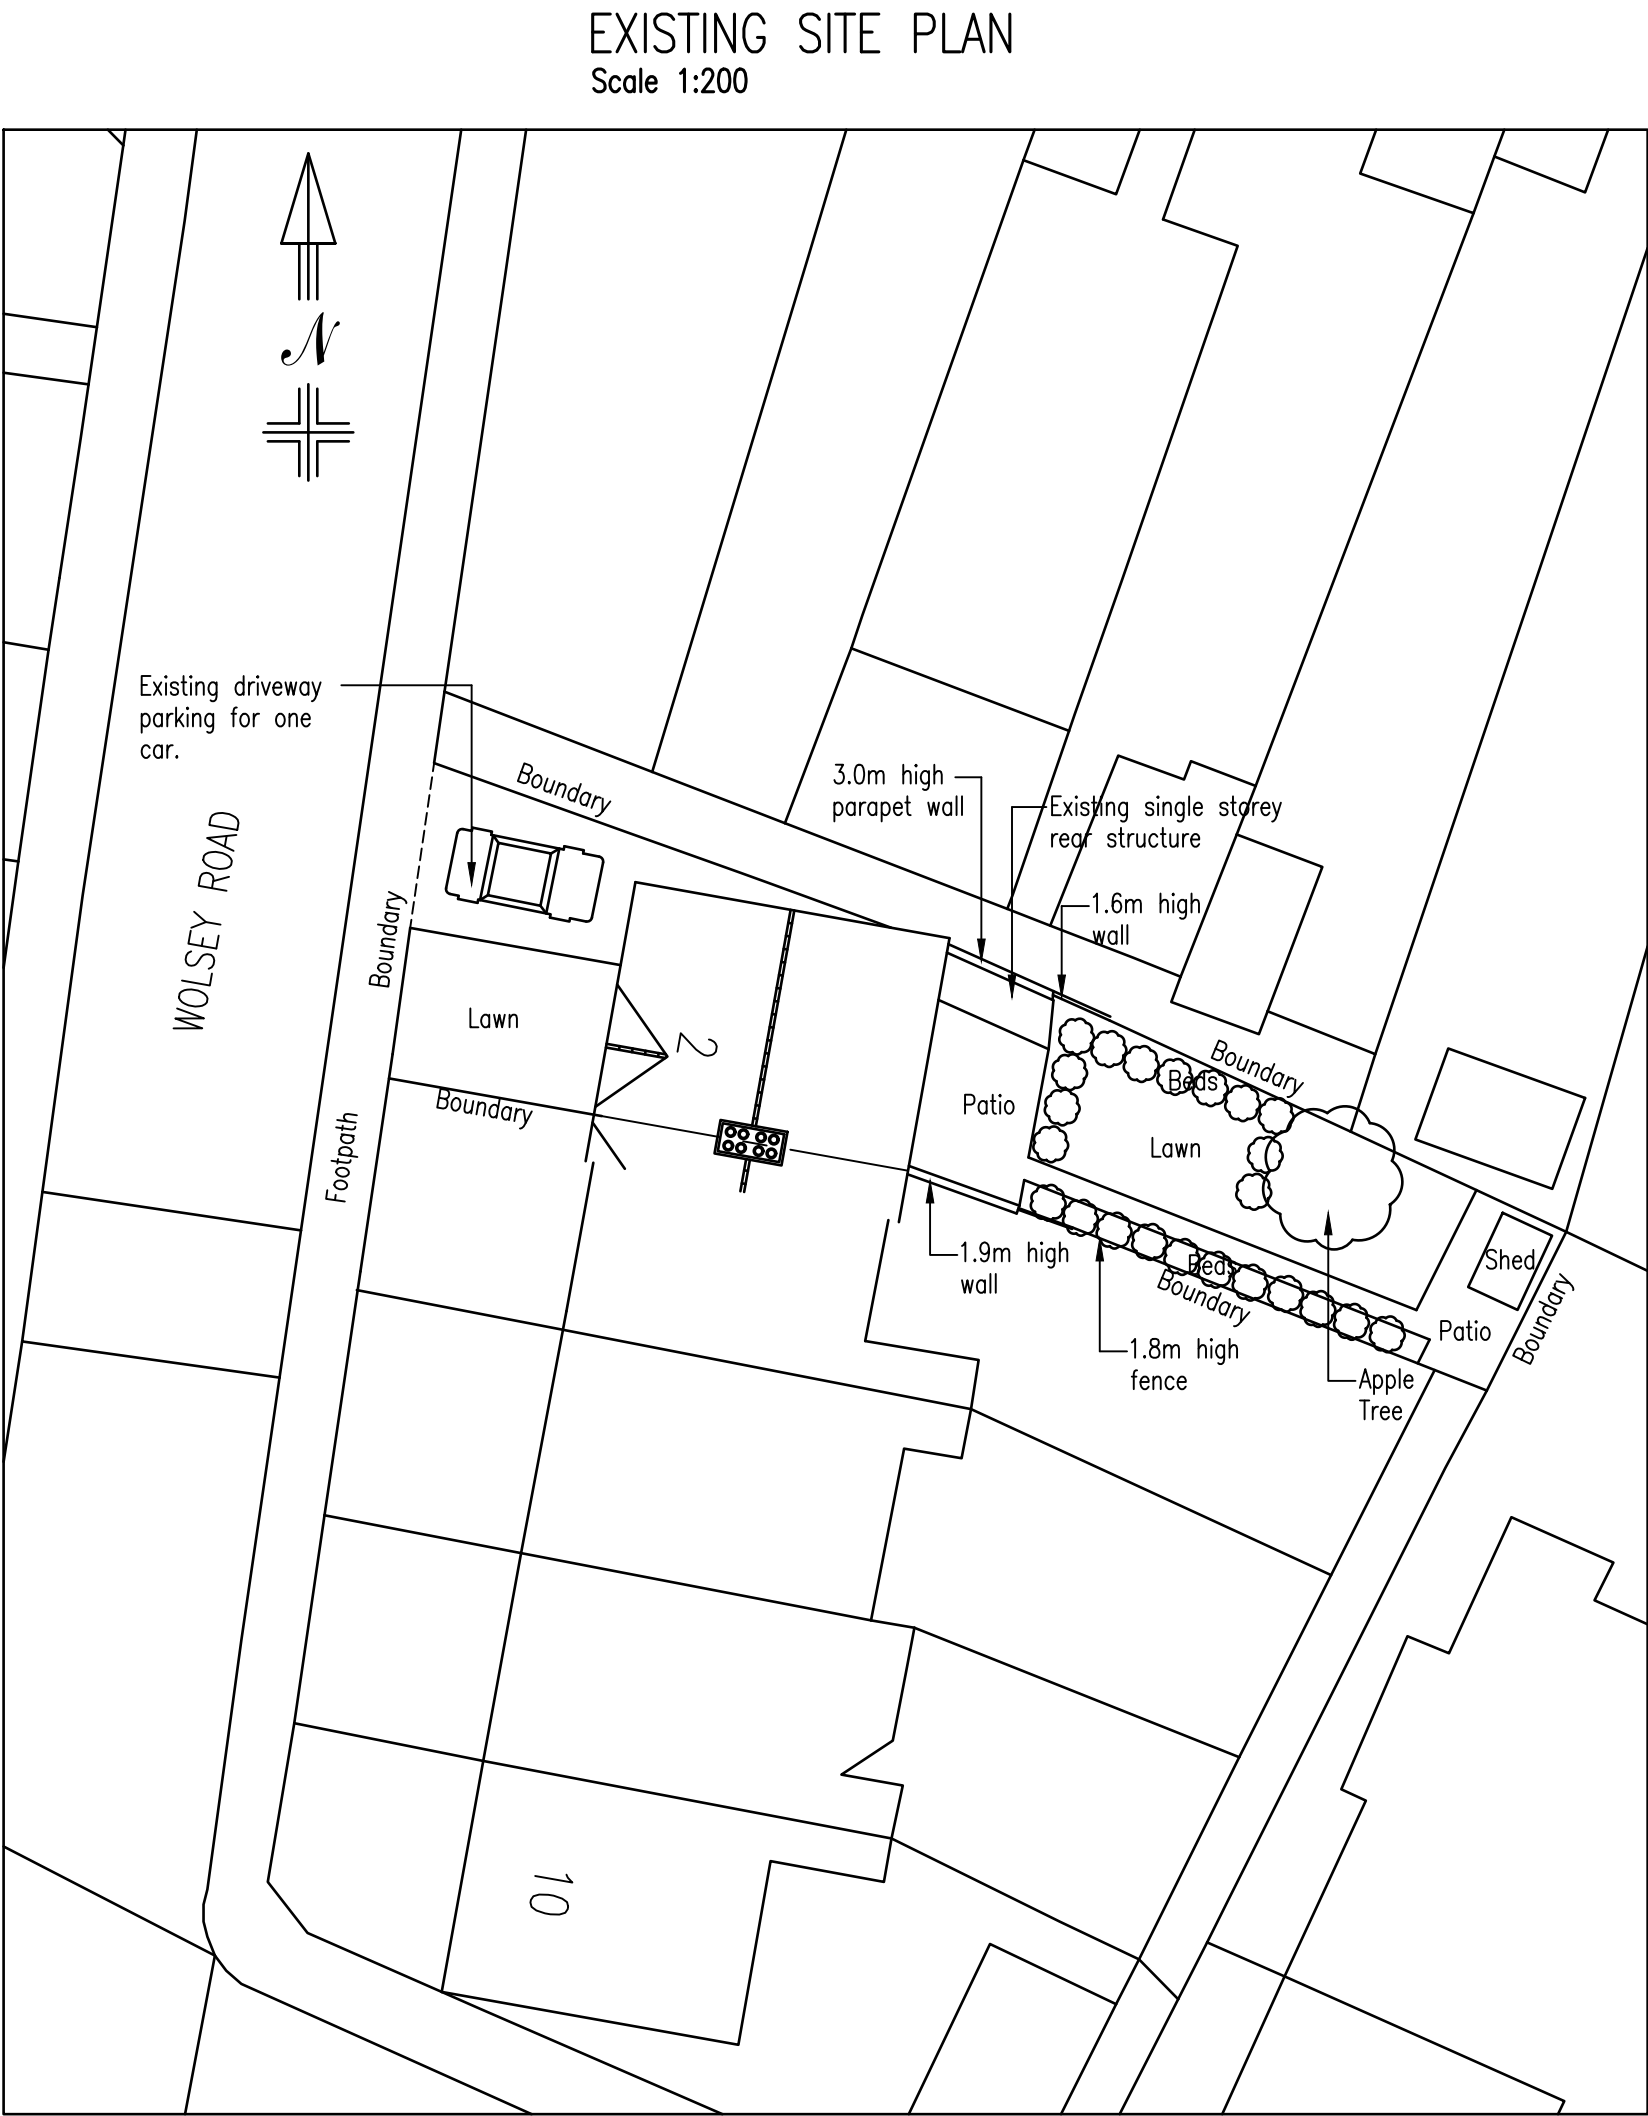

Plan Ahead
Drawing Services

Tel: 07940 828650 E-Mail: plan.ahead@btinternet.com
Website: www.plan-ahead-drawing-services.co.uk

REVISIONS		
REF	DATE	DESCRIPTION

GENERAL NOTES

1. DIMENSIONS ARE TO BE CHECKED ON SITE BEFORE WORK PROCEEDS

2. ALL DIMENSIONS ARE IN MILLIMETRES UNLESS OTHERWISE STATED.

3. THIS DRAWING IS NOT TO BE REPRODUCED WITHOUT THE PERMISSION OF PLAN AHEAD DRAWING SERVICES.

PROJECT

Single storey rear extension to:
2 WOLSEY ROAD
CAVERSHAM
READING
RG4 8BY

DRAWING TITLE

EXISTING & PROPOSED SITE PLANS

DATE	SCALE	PAPER
08/04/26	1:200	A2
DRAWN BY	DRAWING NUMBER	REV.
D. HUI SH	251009/02	