



© This drawing is the sole copyright of Archytas Ltd and no part may be reproduced without their written consent.
ONLY SCALE FROM THIS DRAWING FOR THE PURPOSES OF DETERMINING A PLANNING APPLICATION
All dimensions are to be checked on site.
This drawing is to be read in conjunction with all relevant consultants information.

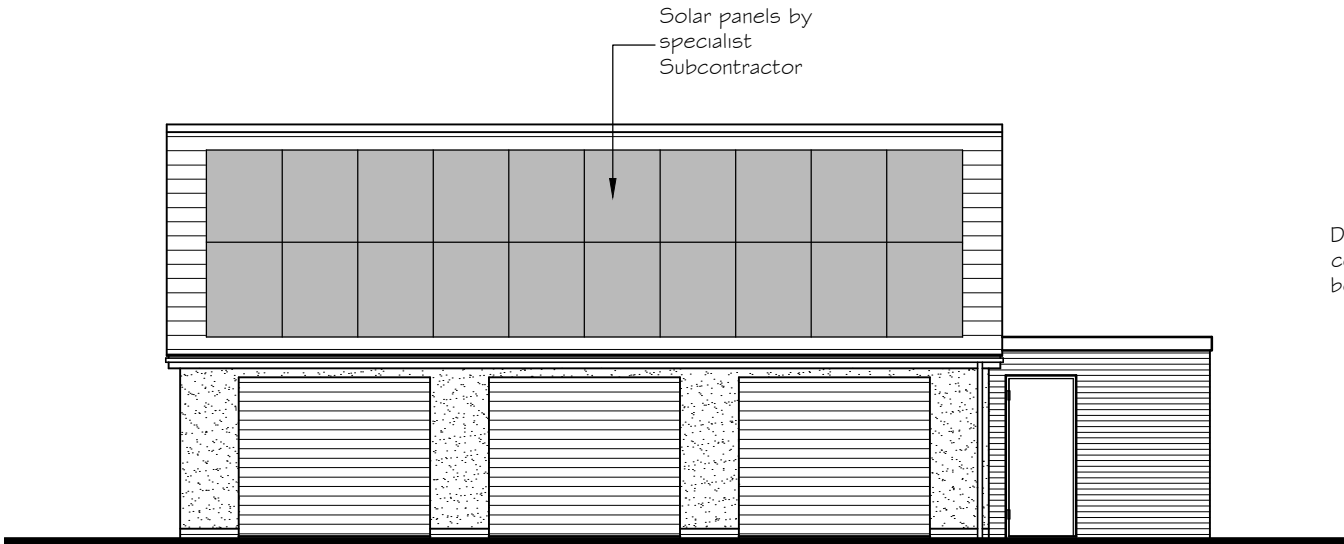


South Elevation




East Elevation

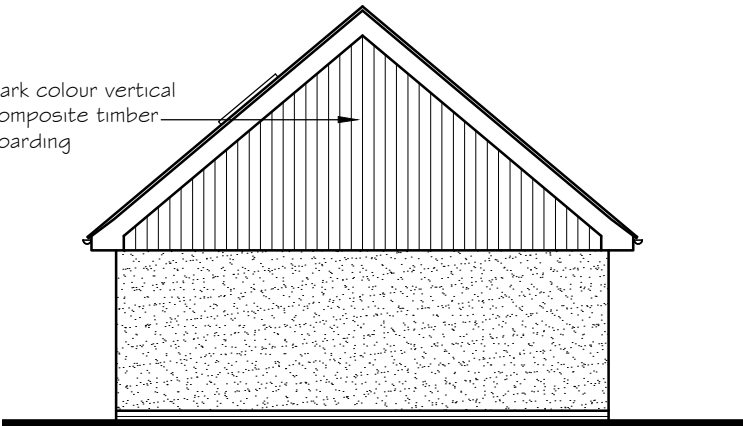

West Elevation

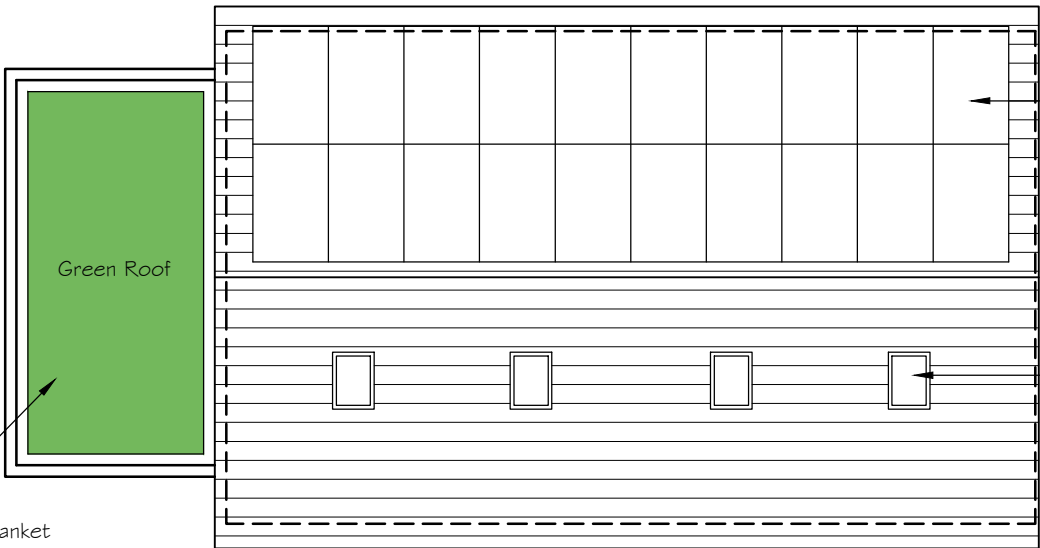


Roof Plan

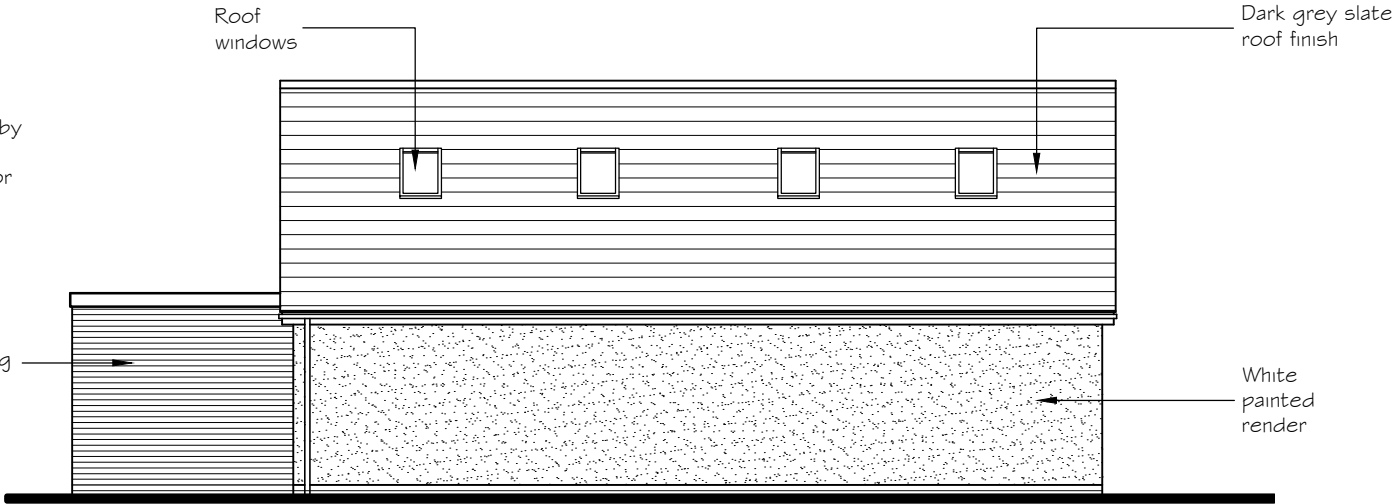

North Elevation

Green roof to be Sedum Blanket System, installed and maintained in accordance with manufacturers recommendations

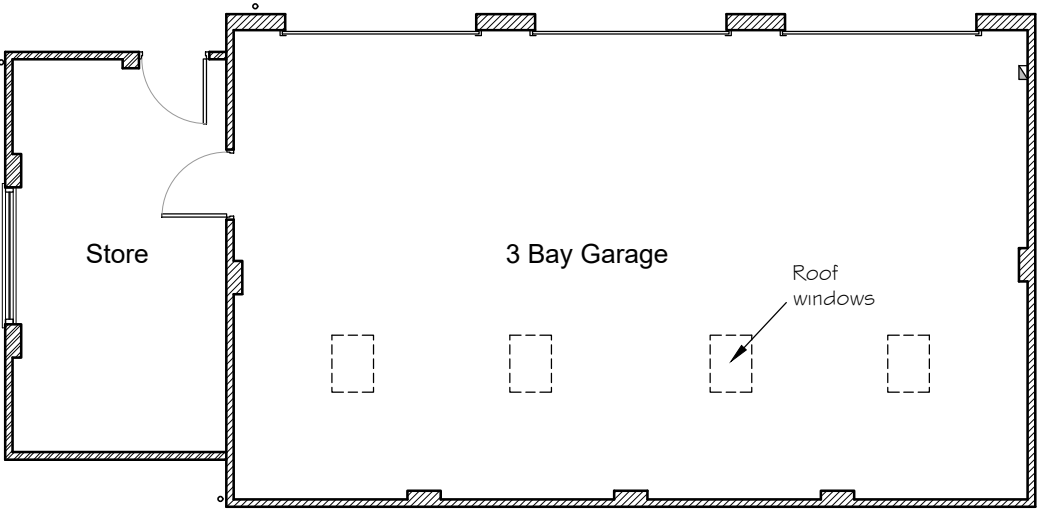

Floor Plan

0 1 2 3 4m
Scale 1:100

A. Green roof and roof windows added		04.11.25	
No. Revision		Date	
Project New Detached Dwelling High Ridge, Upper Warren Avenue, Reading, RG4 7ED		Project No AL 01661	Rev G-101-P A
Drawing Title Proposed Garage - Elevations and Roof Plan		Scale 1:100 @ A3	Drawn by CG
		Date May 2025	
Rowan Lodge Φ Southend Road Φ Southend Bradfield Φ RG7 6ES tel: 0118 9745100 Φ e-mail: enquiries@archytas.co.uk Architectural Design Services Φ Planning Φ Building Design Φ Surveying New Build Φ Extensions Φ Residential and Commercial Φ Listed Buildings			