

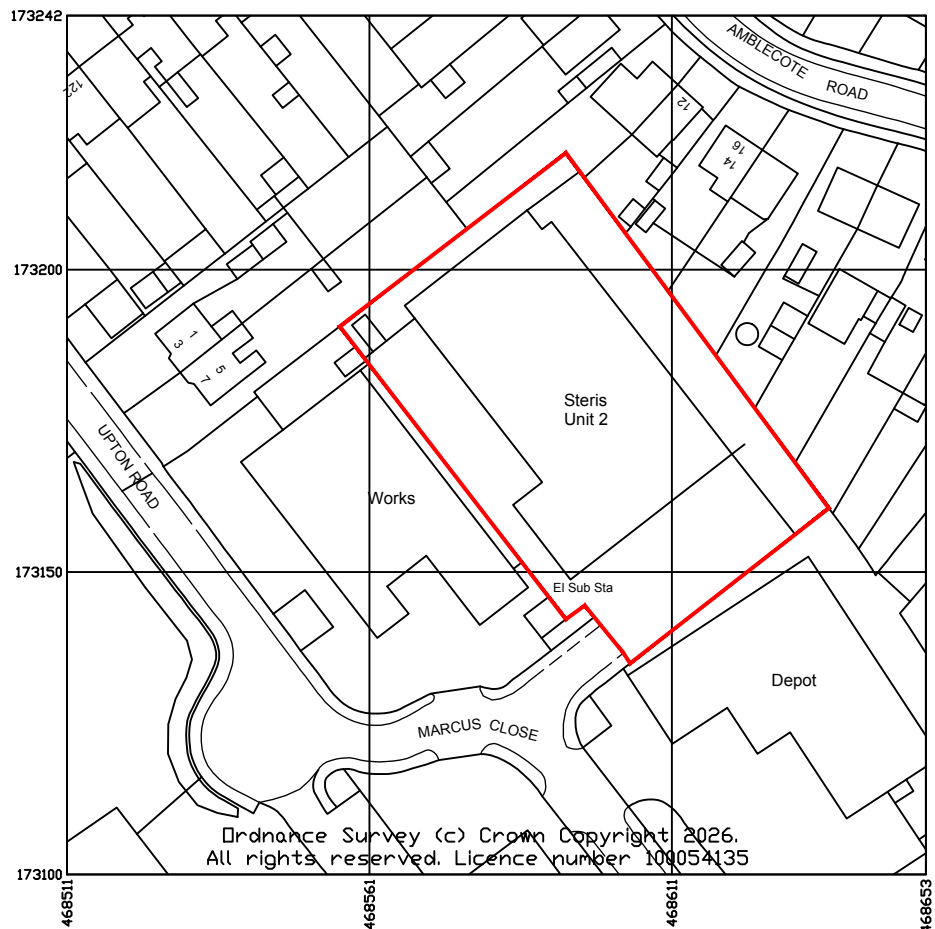
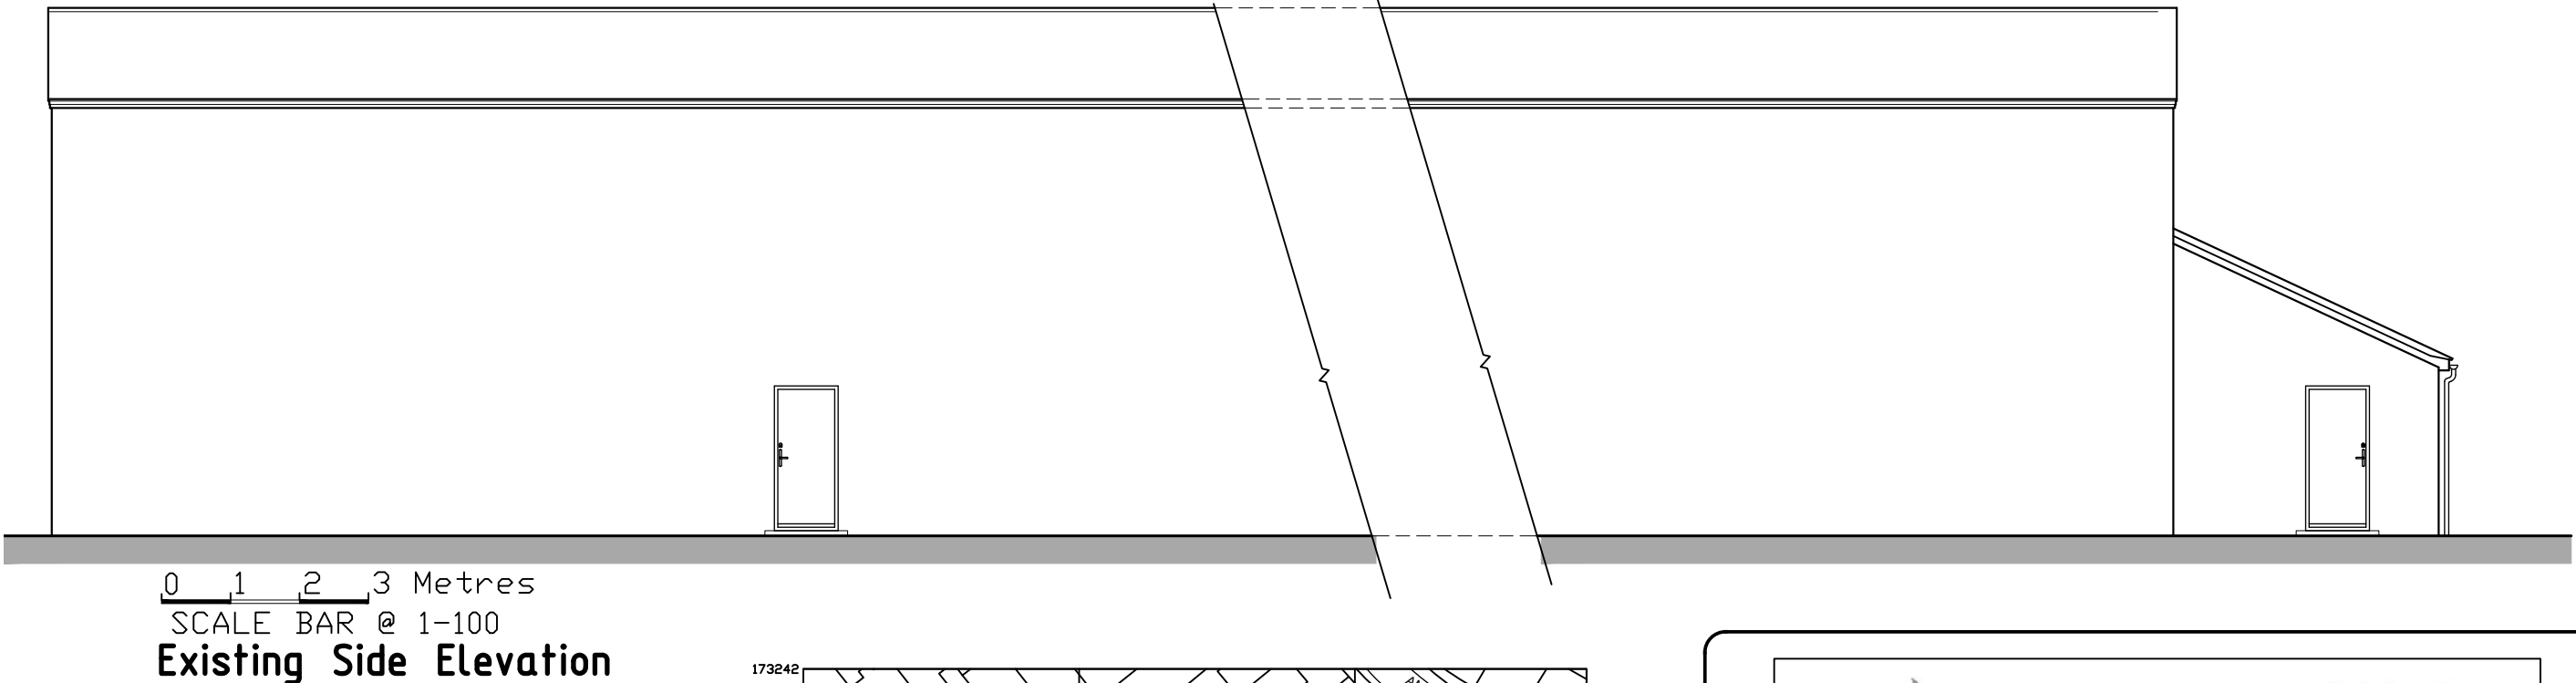
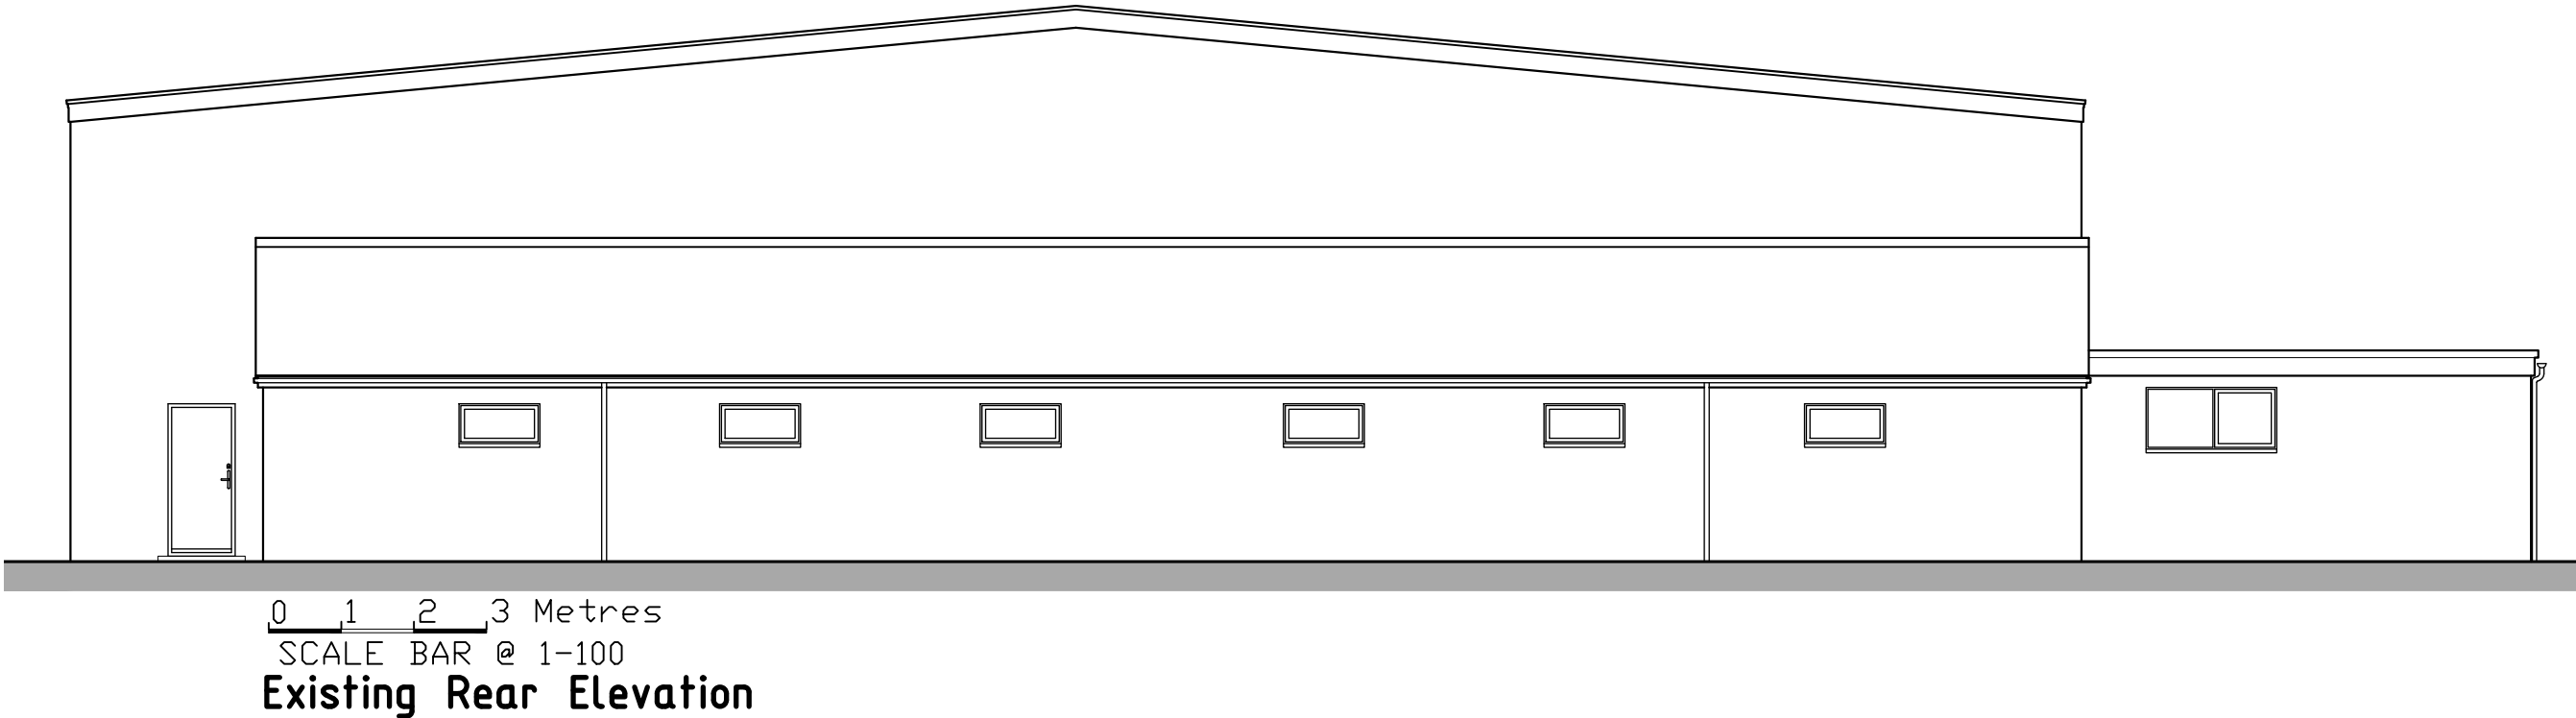
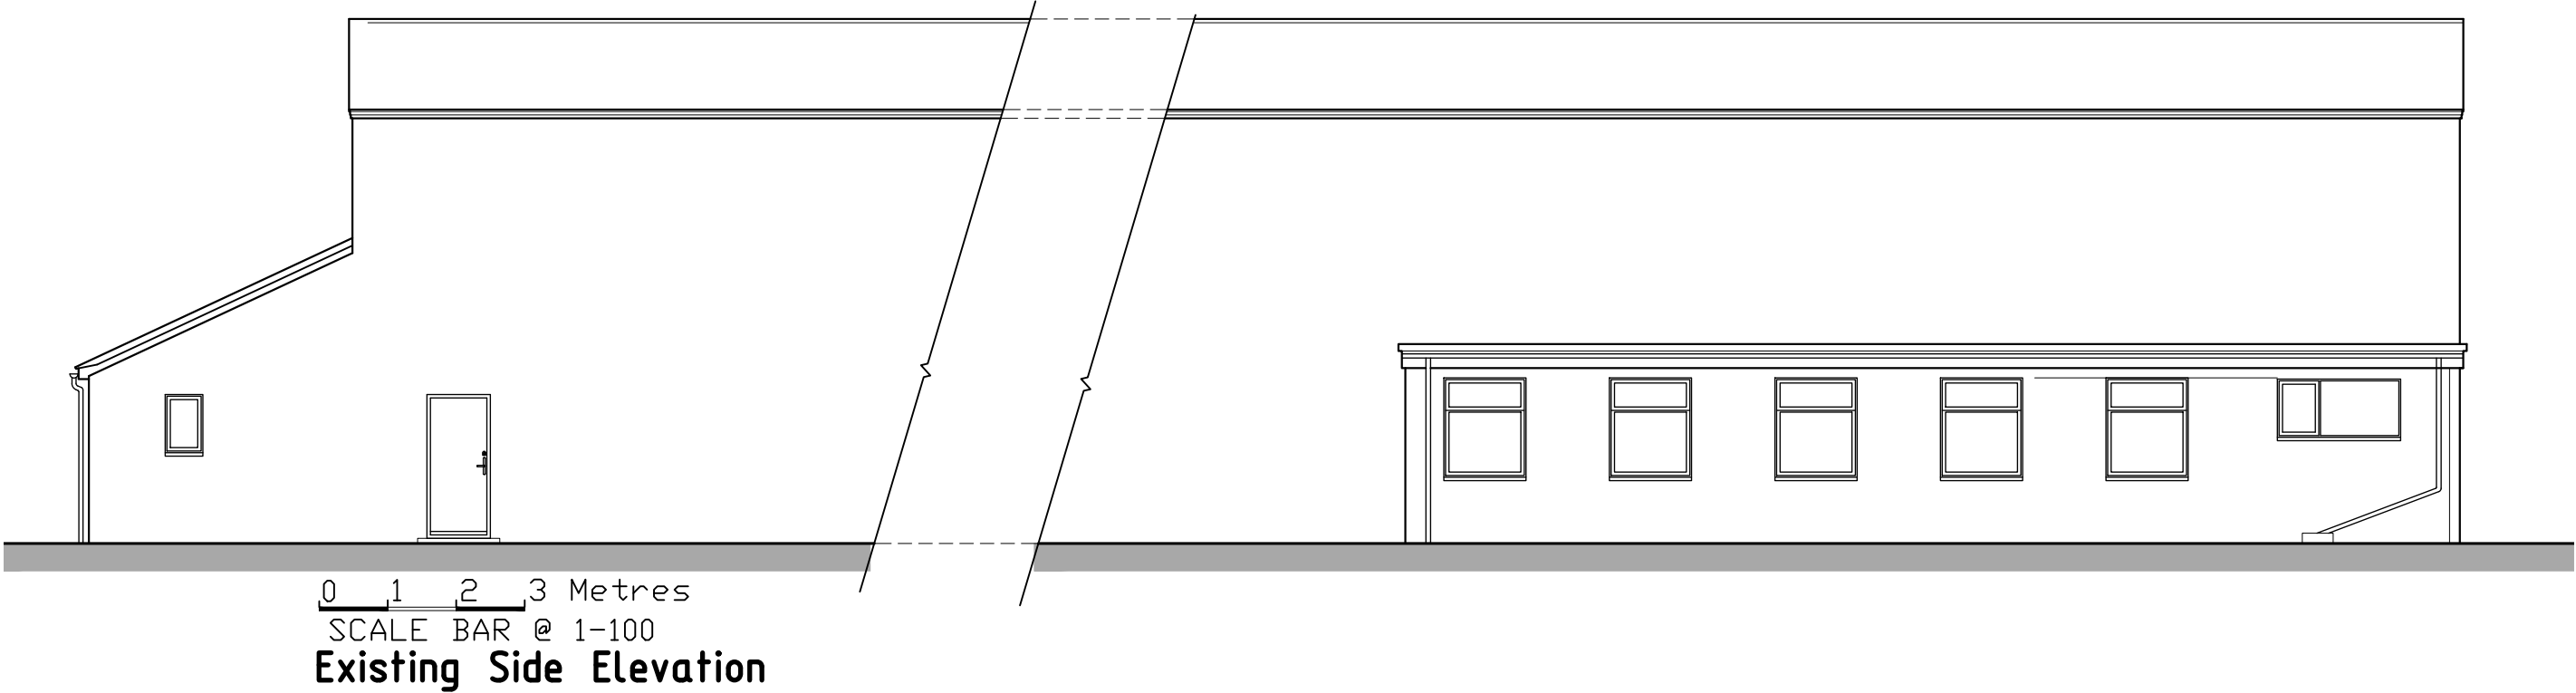


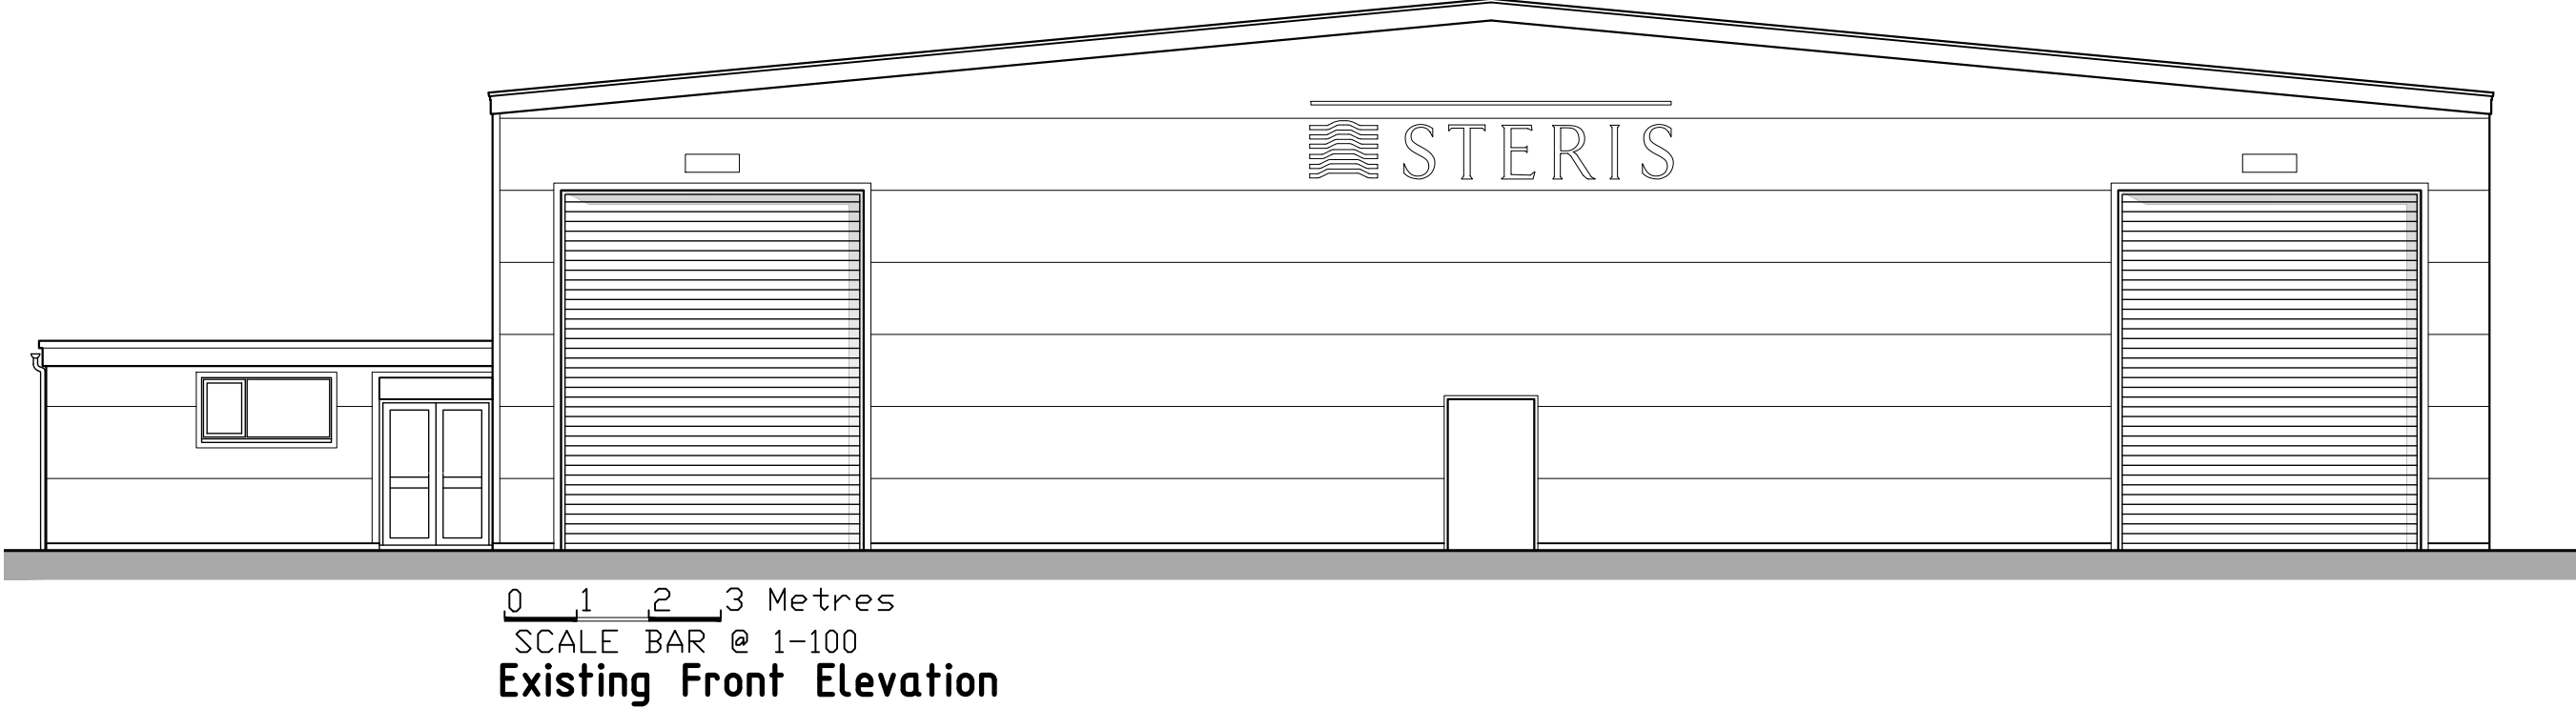

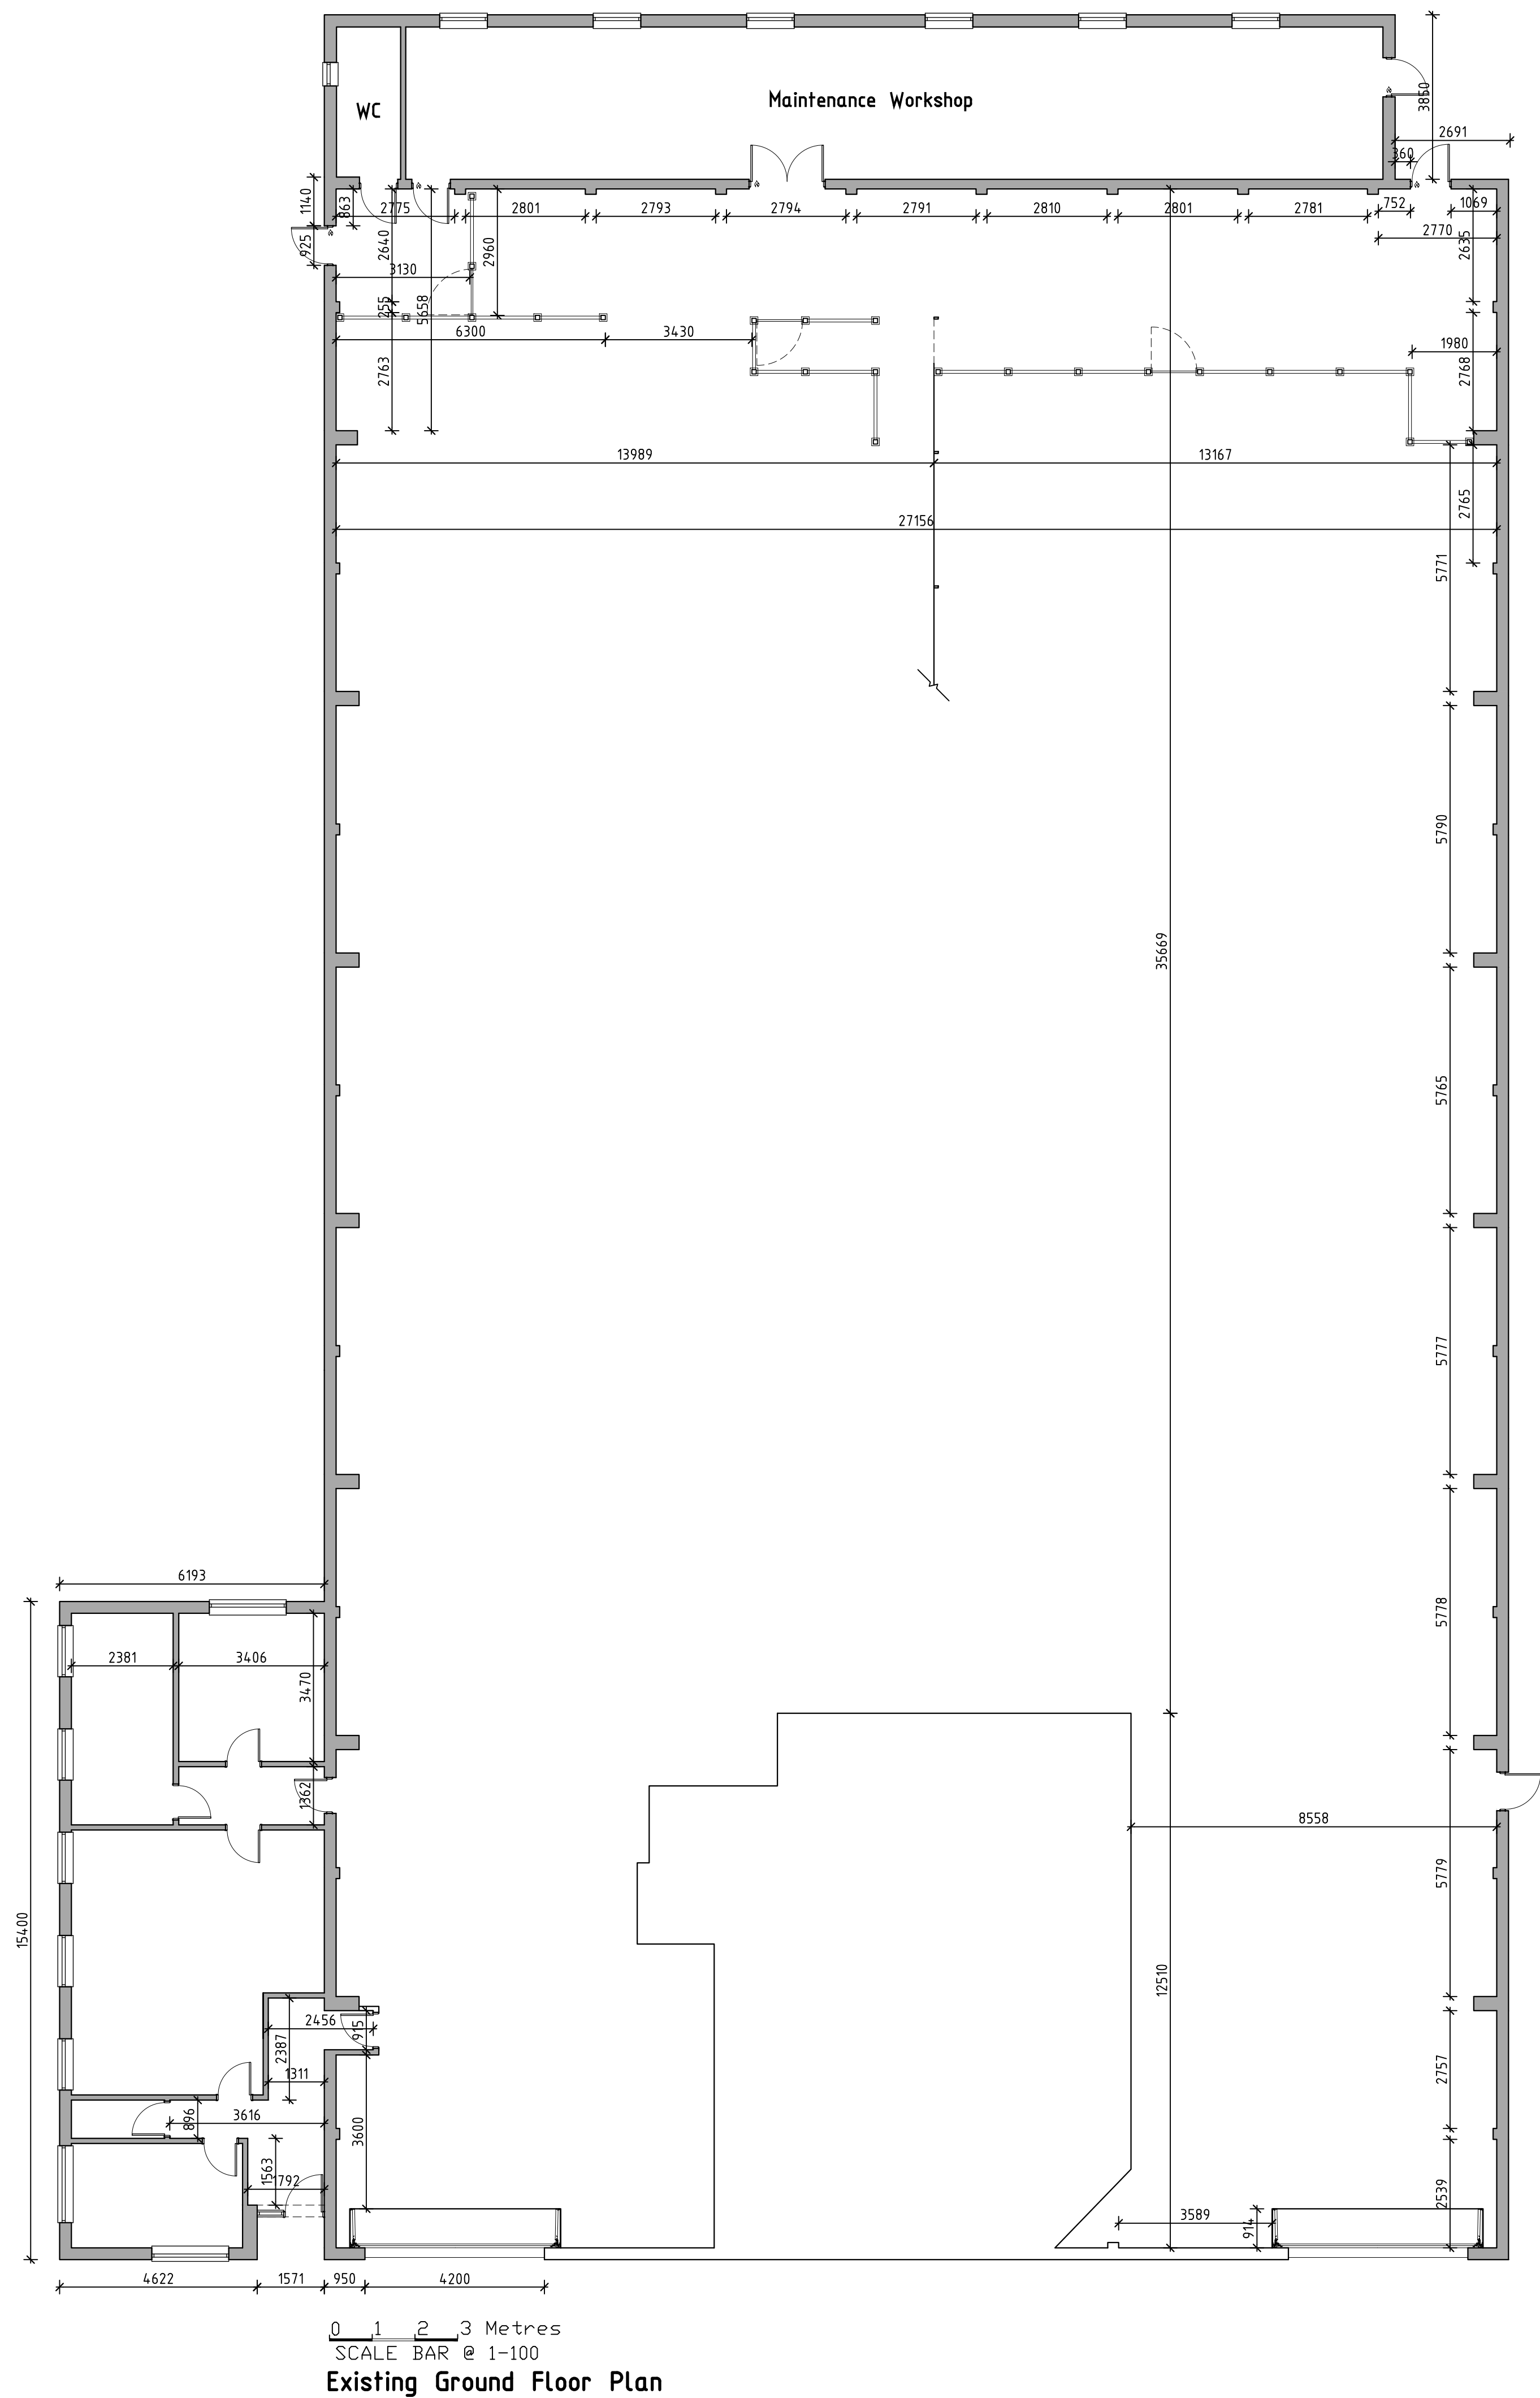

43 Wendover Way,
Tilehurst, Reading,
Berkshire RG30 4RU
Tel & Fax: 0118 941 6249
Mobile: 07967 009862
greg@gregfarrell.co.uk

REVISIONS		
Rev.	Description	Date
A	Existing Elevations added	10-04-2026

JOB TITLE

**Steris
Unit 2, Marcus Close
RG30 4EA**

TITLE

Existing Floor Plan & Elevations

SCALE	DATE	DRAWING No.
1:100	November 2025	01 A