


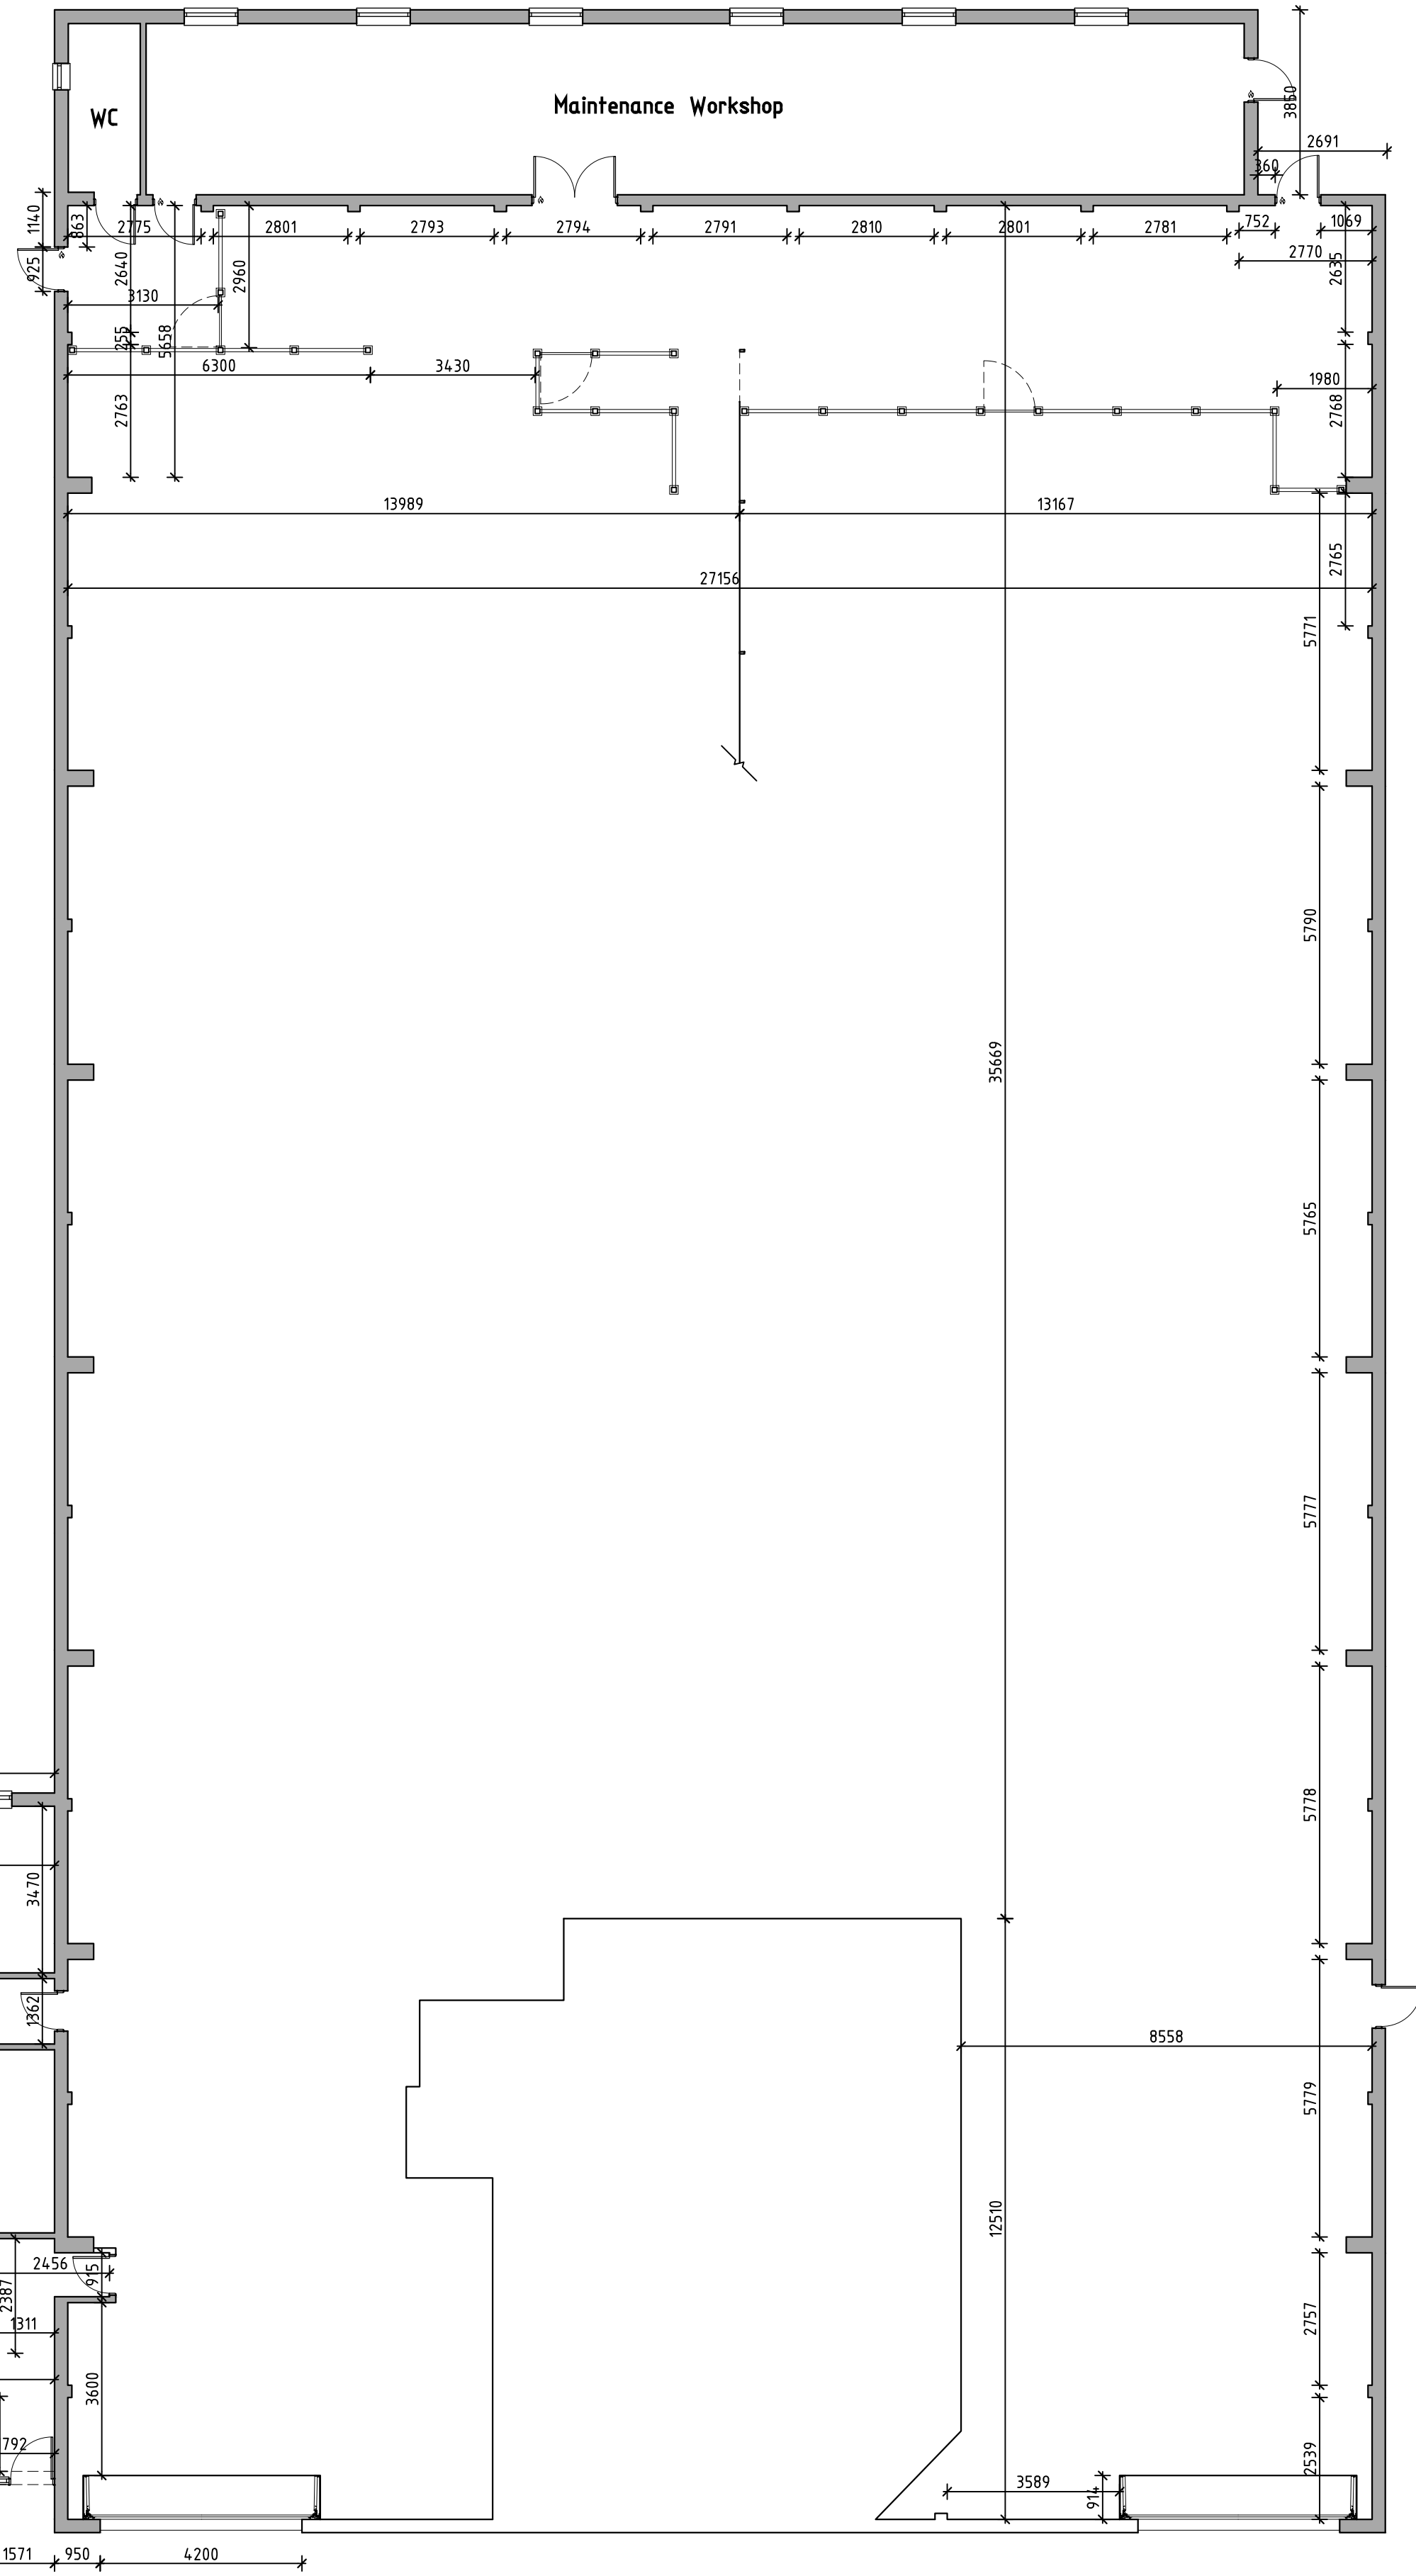


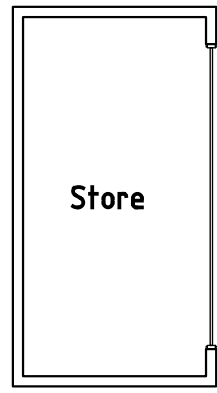


0 1 2 3 Metres
SCALE BAR @ 1-100
Existing Ground Floor Plan

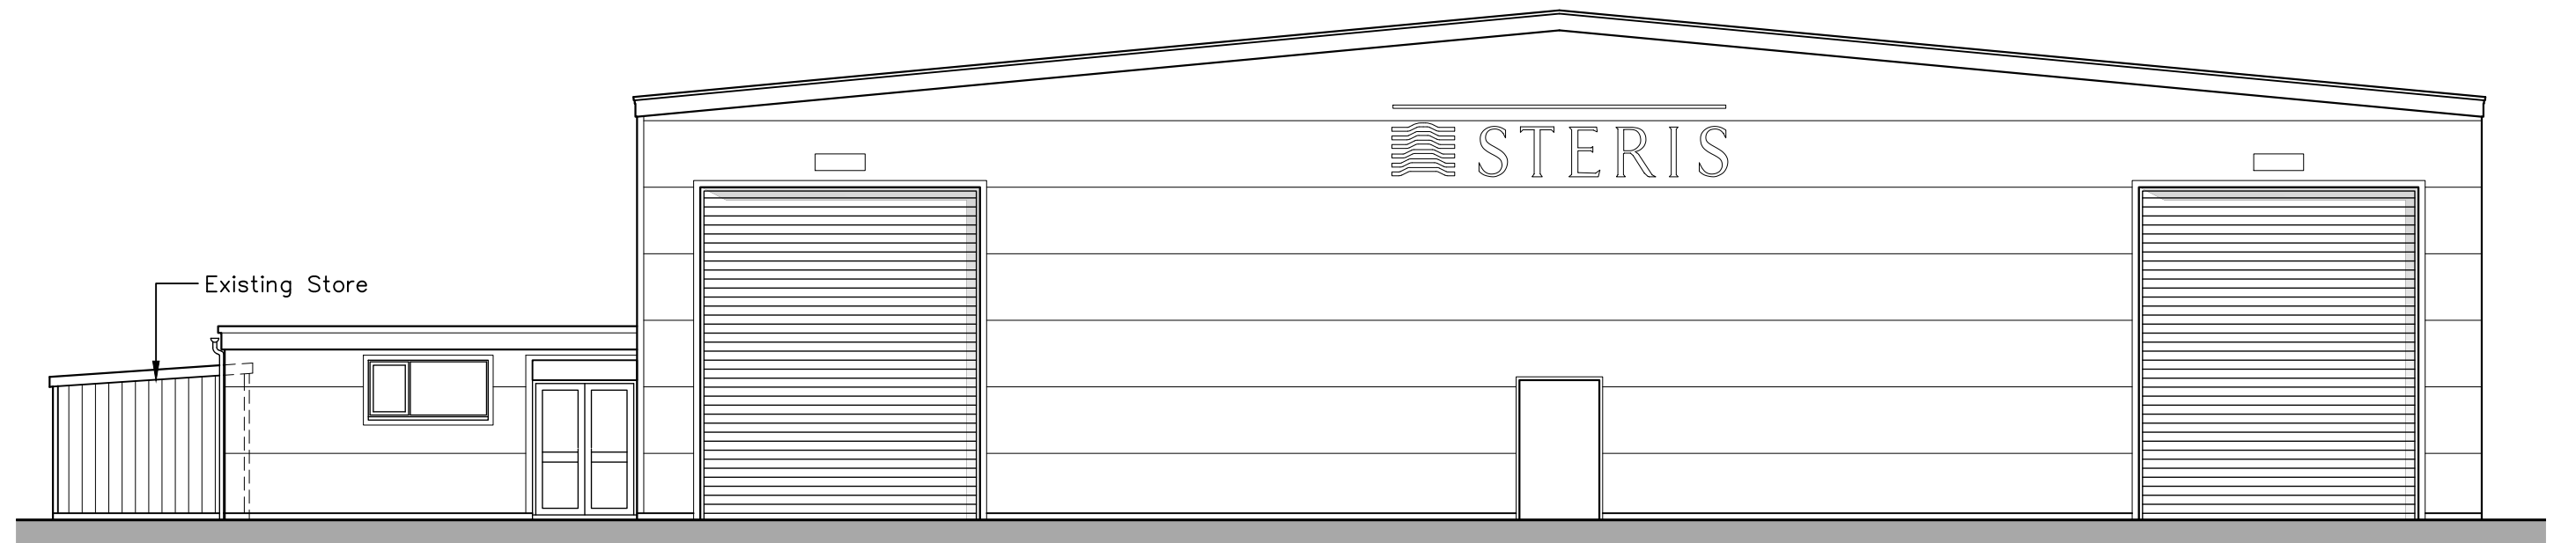


0 1 2 3 Metres
SCALE BAR @ 1-100
Existing Front (North-West) Elevation

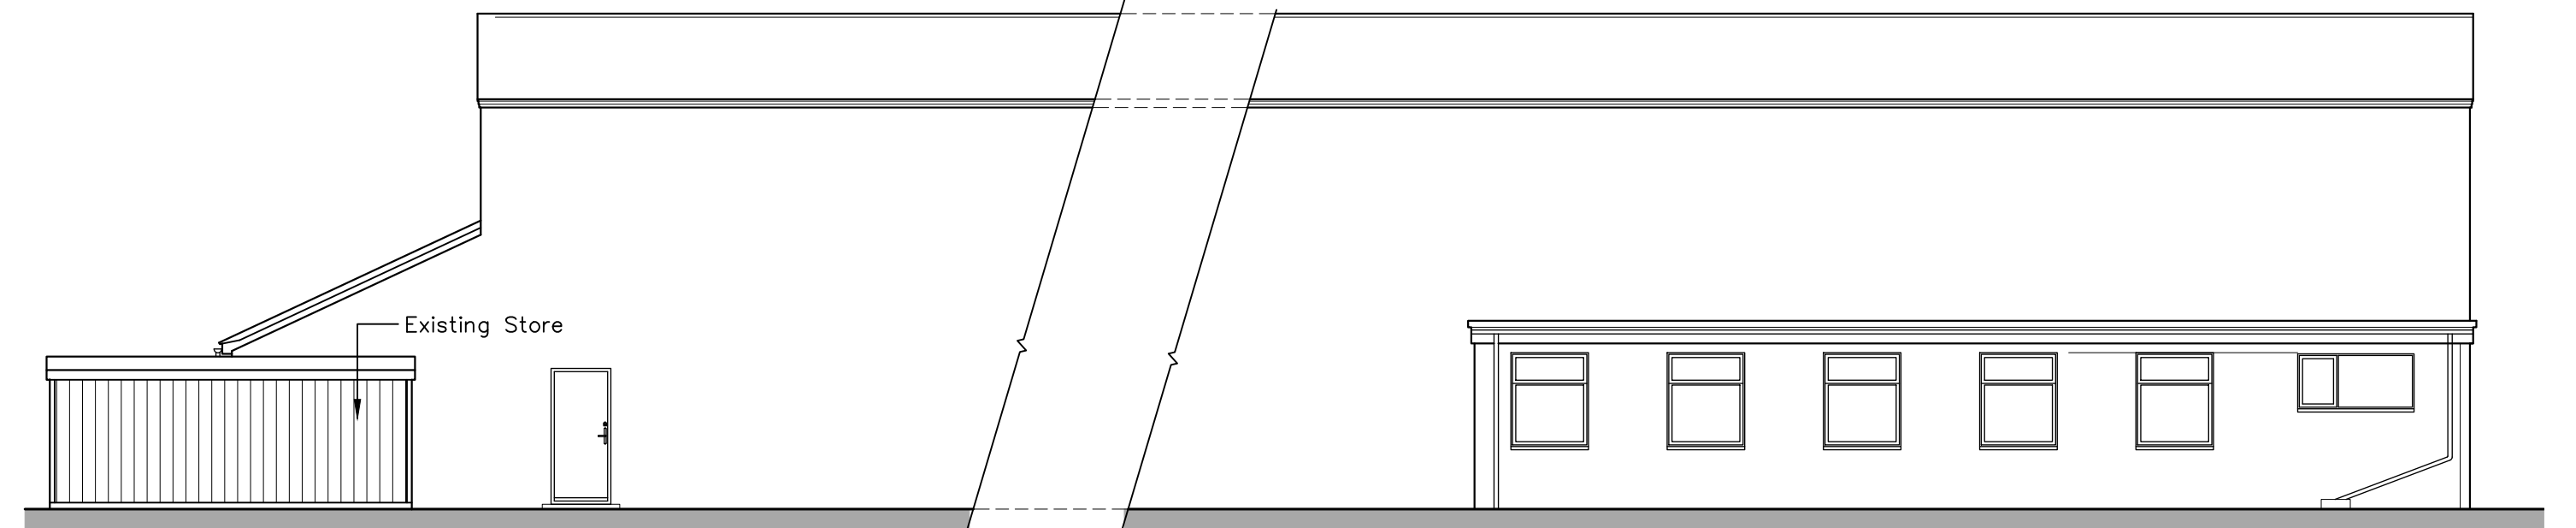


0 1 2 3 Metres
SCALE BAR @ 1-100
Existing Side (North-East) Elevation

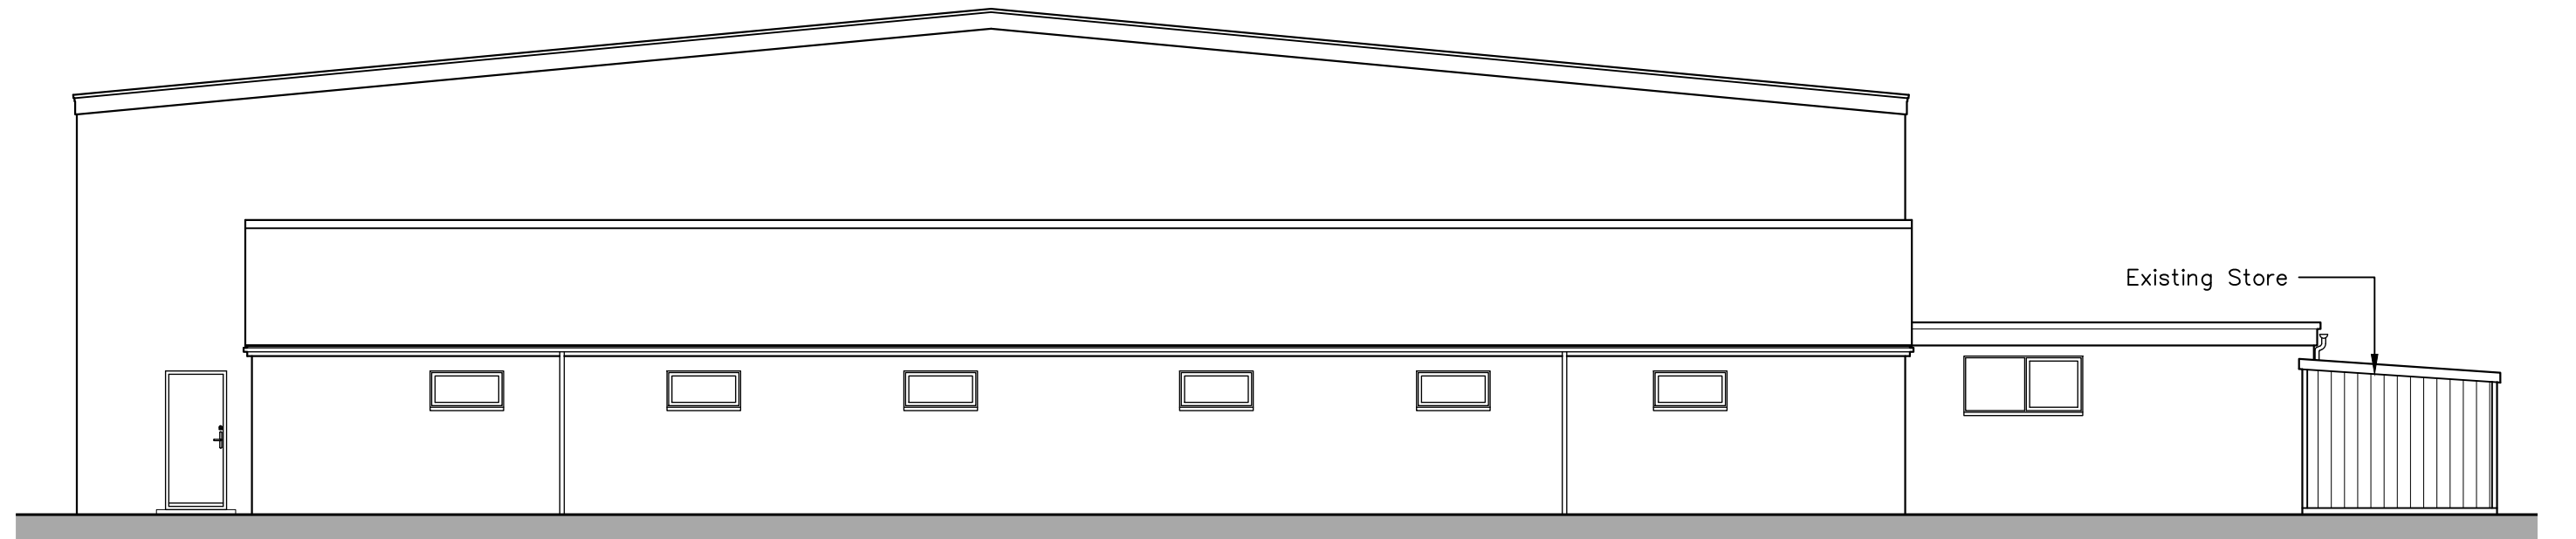


0 1 2 3 Metres
SCALE BAR @ 1-100
Existing Rear (South-East) Elevation

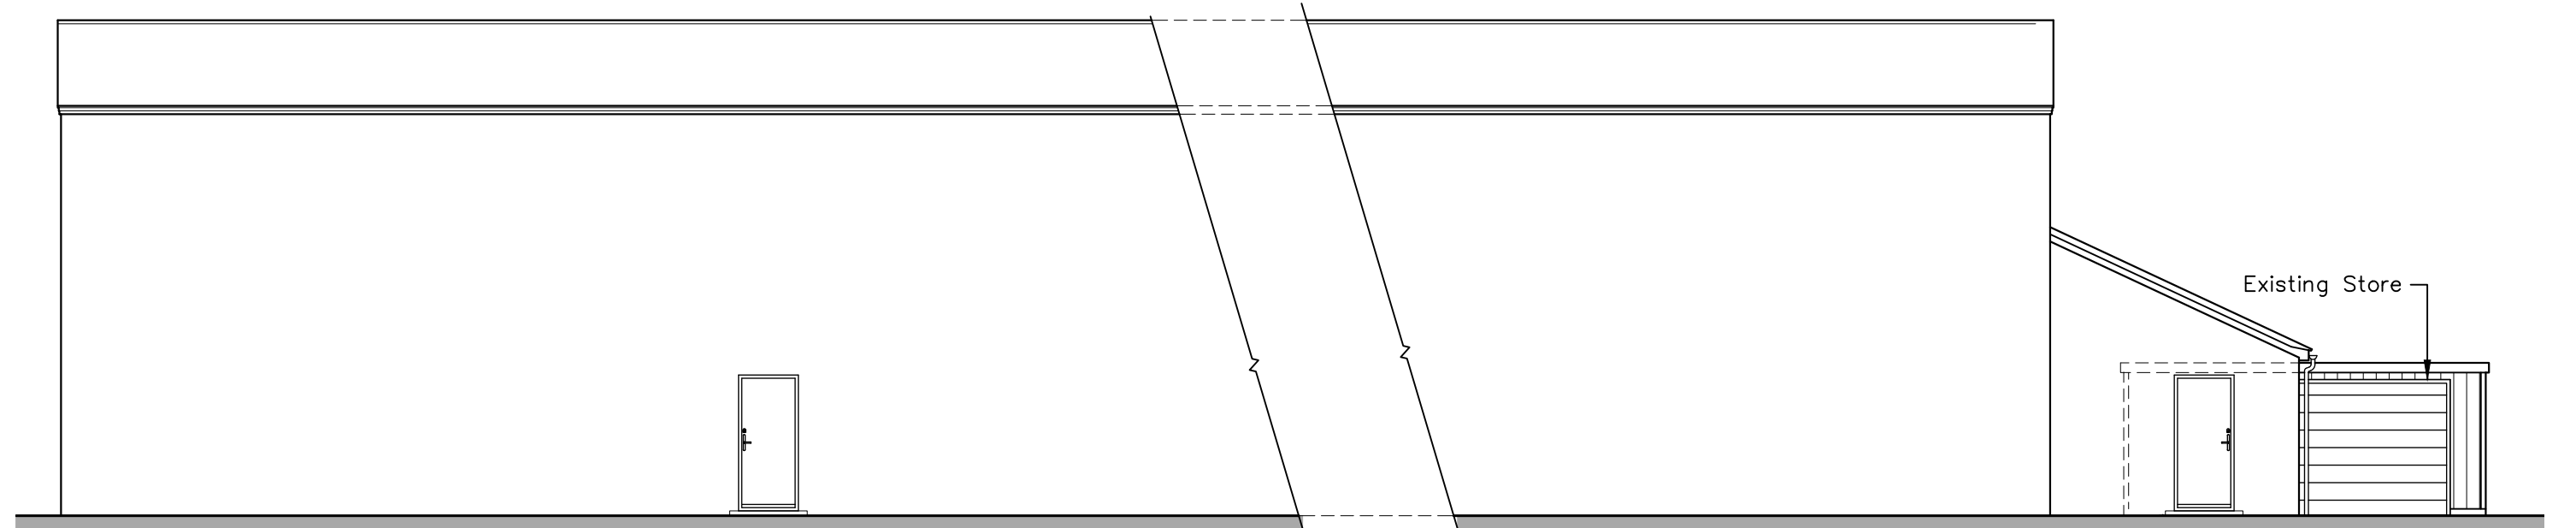


0 1 2 3 Metres
SCALE BAR @ 1-100
Existing Side (South-West) Elevation

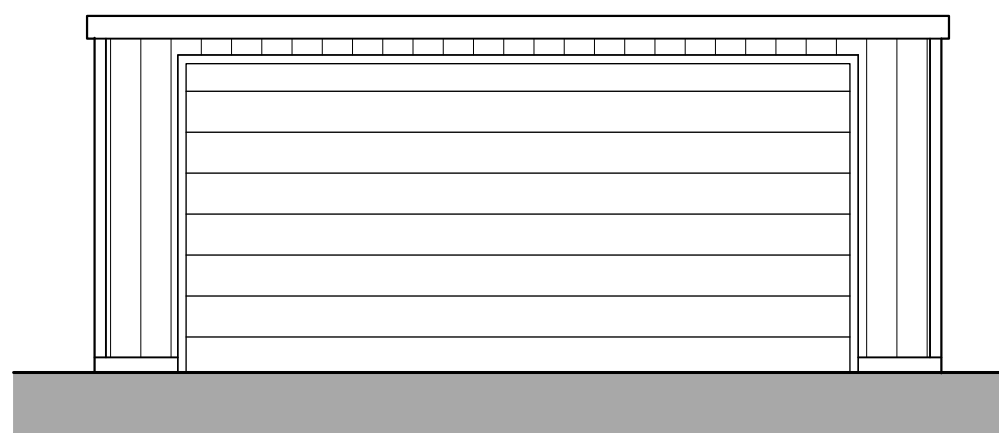


0 1 2 3 Metres
SCALE BAR @ 1-50
Existing Store Front Elevation

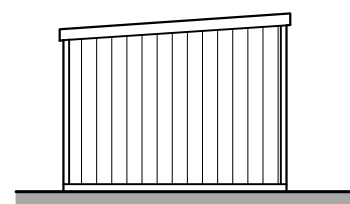


0 1 2 3 Metres
SCALE BAR @ 1-100
Store Side Elevation

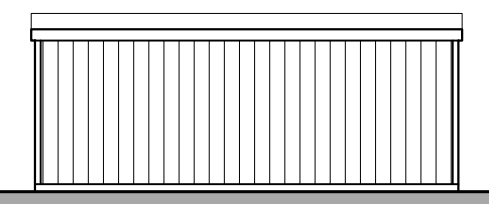

0 1 2 3 Metres
SCALE BAR @ 1-100
Store Rear Elevation

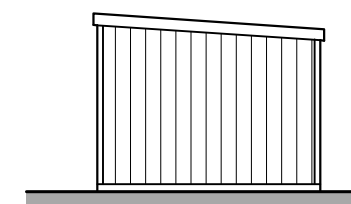

0 1 2 3 Metres
SCALE BAR @ 1-100
Store Side Elevation

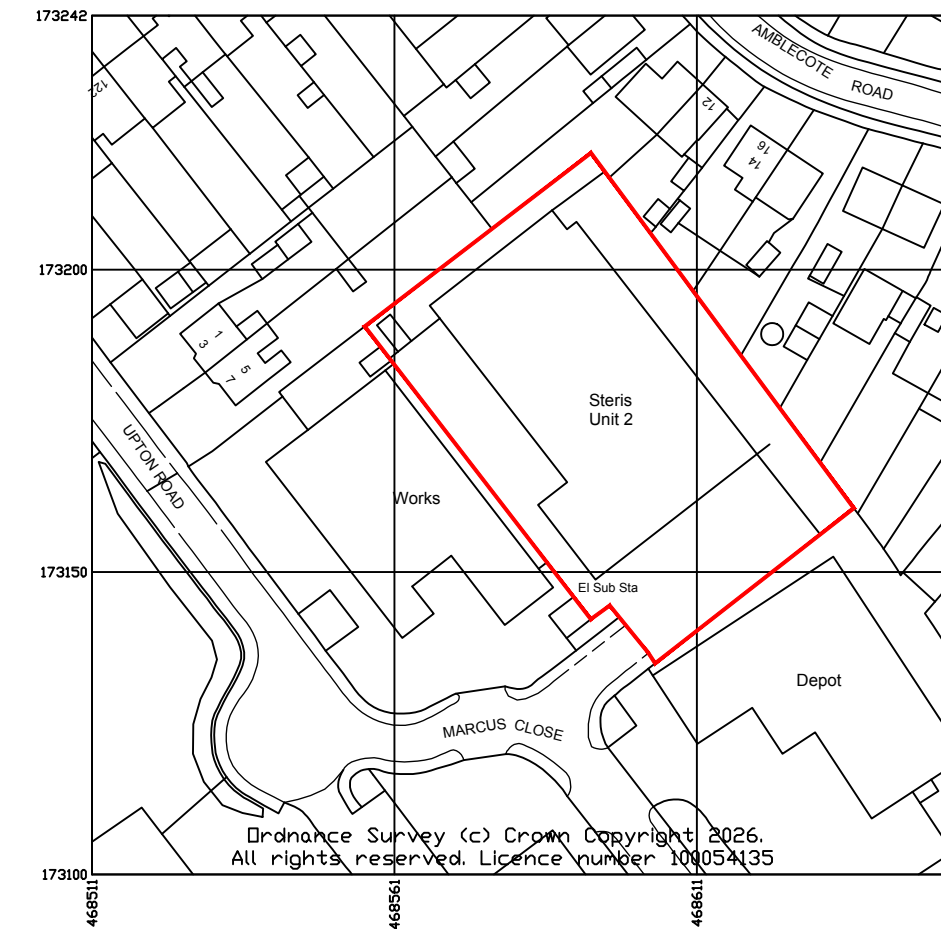

0 10 20 30 Metres
SCALE BAR @ 1-1250
Location Plan 1-1250



Rev.	Description	Date
A	Existing Elevations added	10-04-2026
B	Store Elevations added	10-04-2026

JOB TITLE
Steris
Unit 2, Marcus Close
RG30 4EA

TITLE
Existing Floor Plan & Elevations

SCALE 1:100 DATE November 2025 DRAWING No. 01 B