
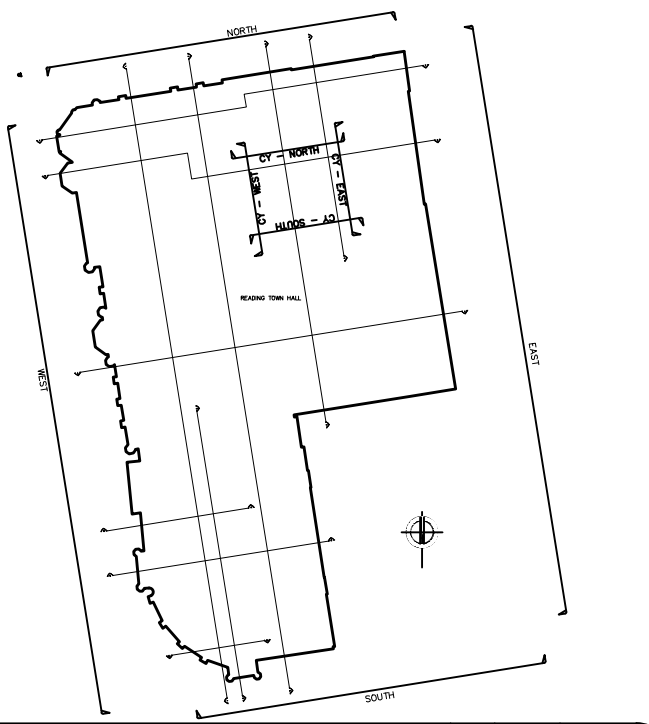


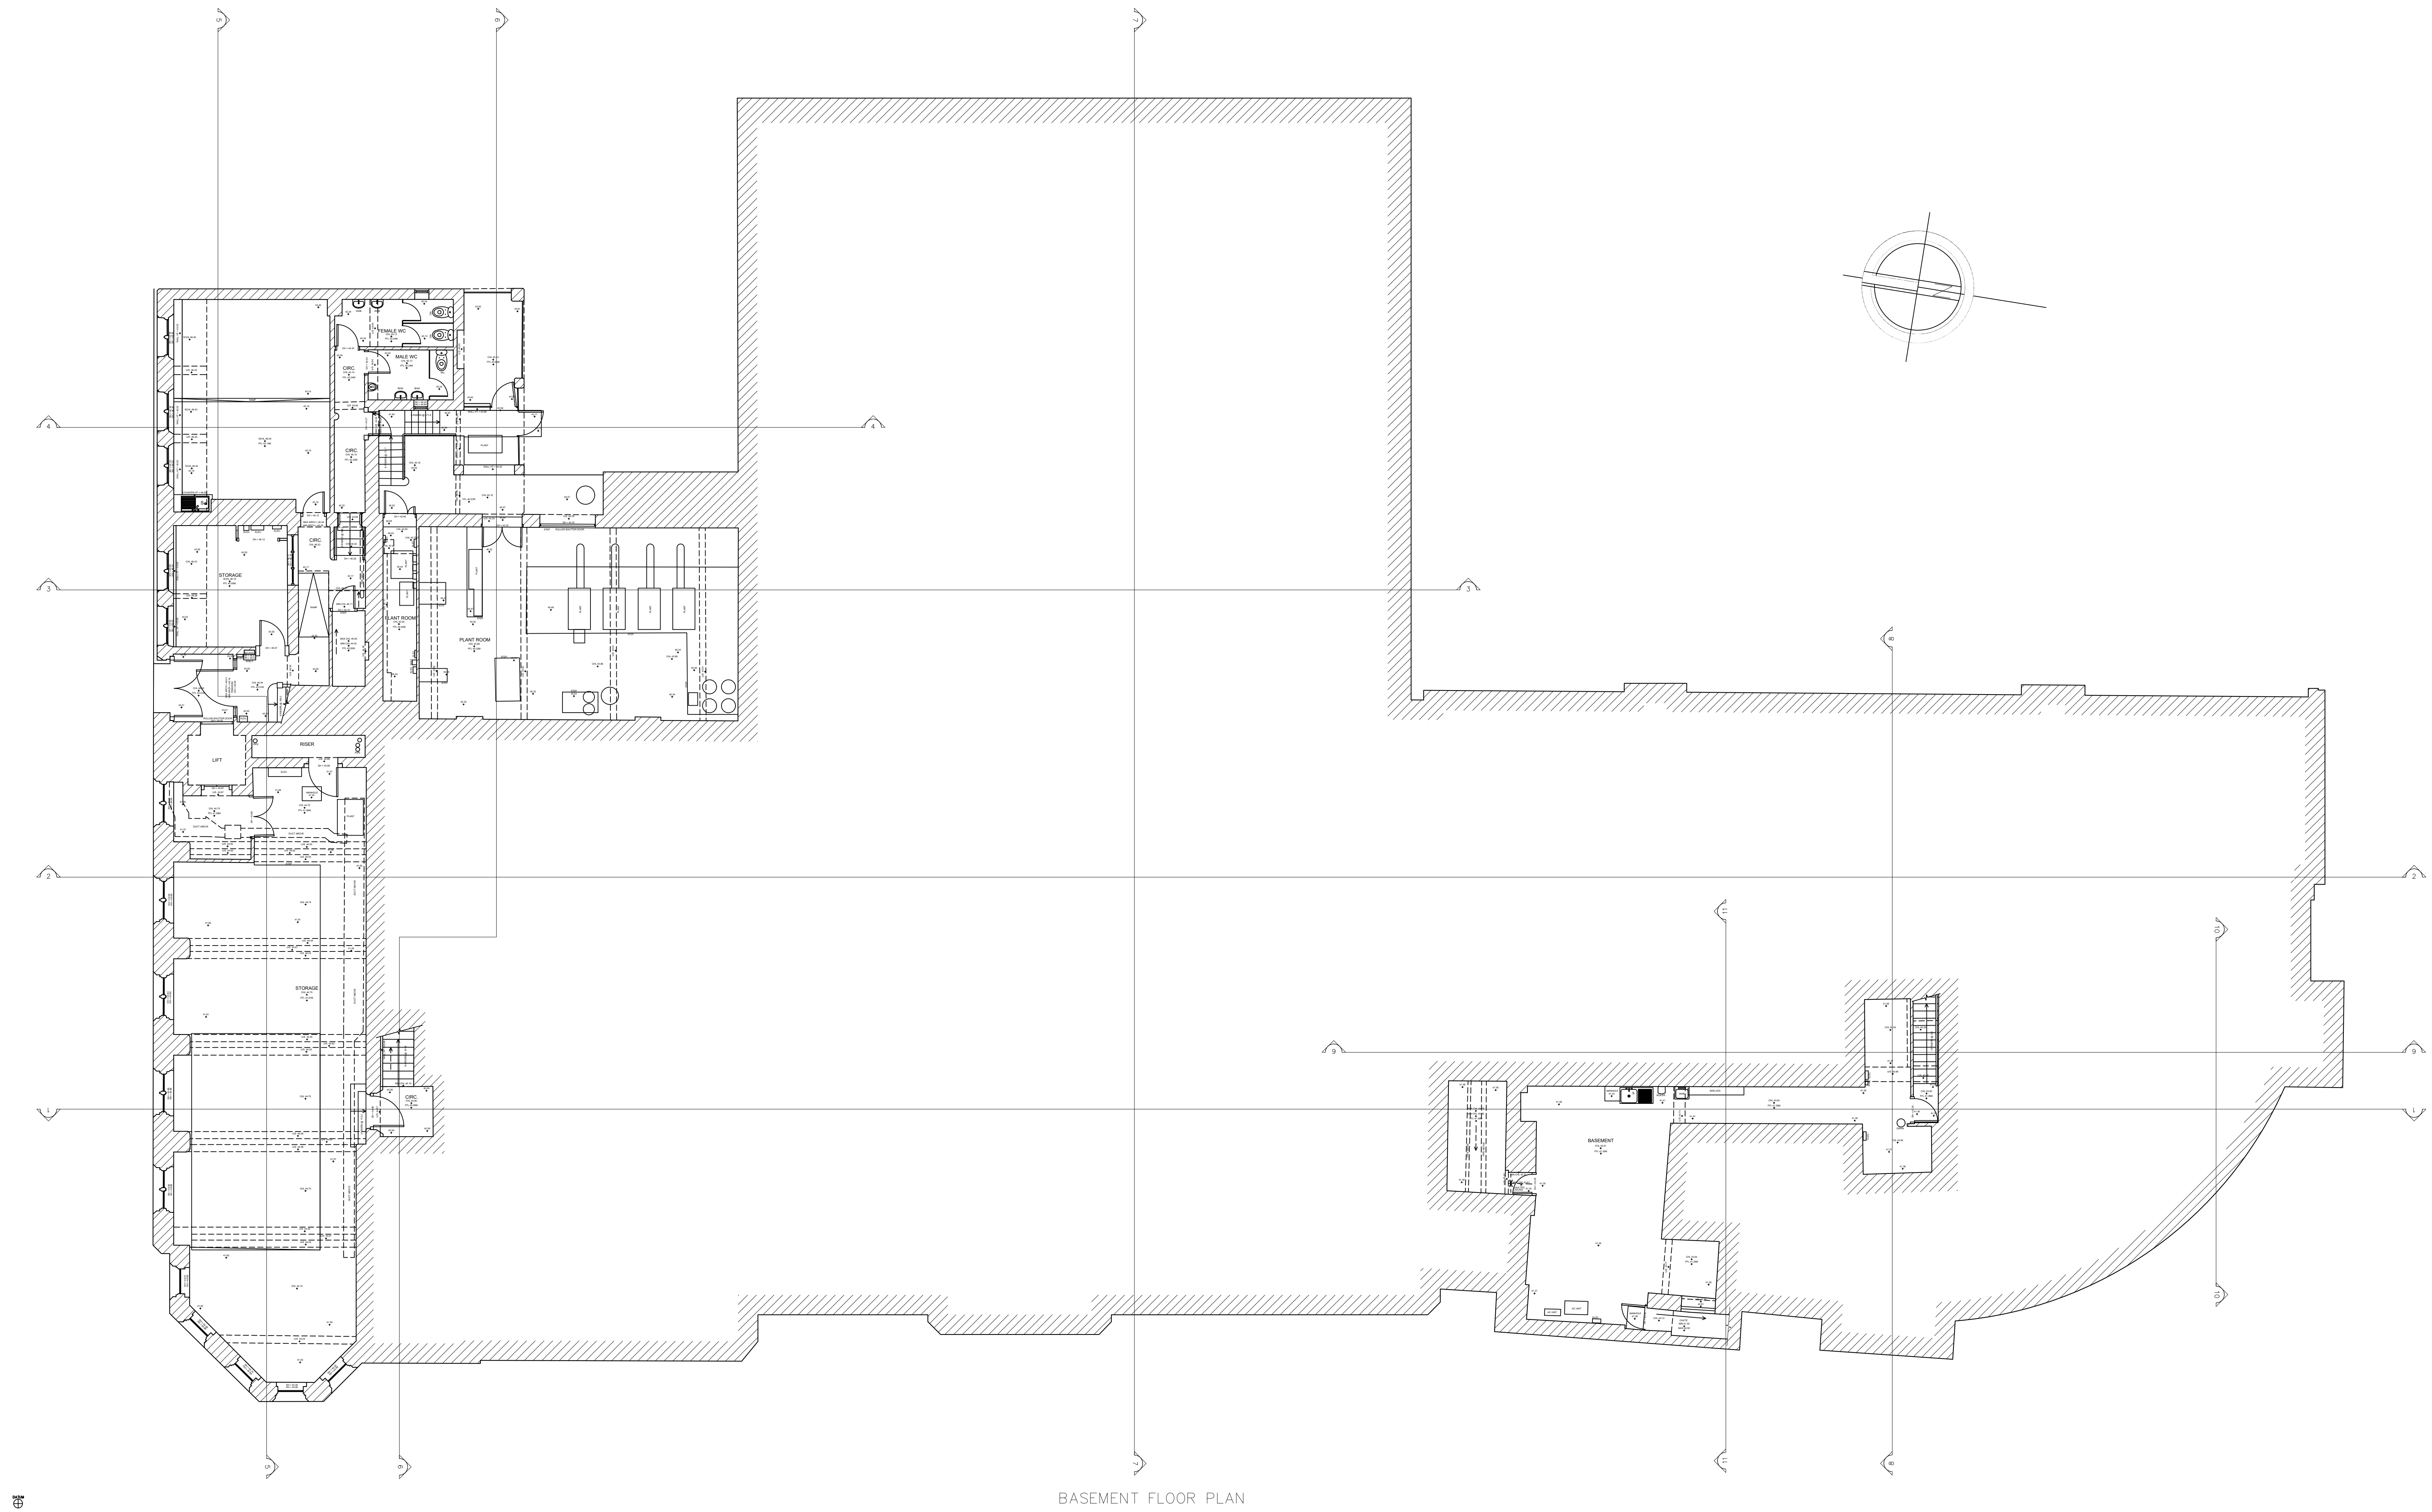




Rev.	Comments	By	Chkd	Date
A	REVISED SECTION 3	DK		08/02/25
B	ALIGNMENT FIXES	DK		19/02/26

Project Name: Reading Town Hall, Blagrove St, Reading RG1 1QH	
Drawing Name: SOVA240903 MBS REV B	
Drawing Title : BASEMENT FLOOR PLAN	
Client: Morse Webb Architects	Date: 17/01/2025
Scale: A0 @ 1:100	


Drawn by: SOVA - DK	Checked by: SOVA - DD	Project Code: SOVA240903	Revision: B
Grid Orientation: OS GPS		Site Level Datum: OS GPS	

Notes :


- All dimensions are to be checked on site where applicable. This drawing must not be scaled, and only written dimensions should be respected.
- All finish floor levels relate to topographical survey to GPS datum AOD.

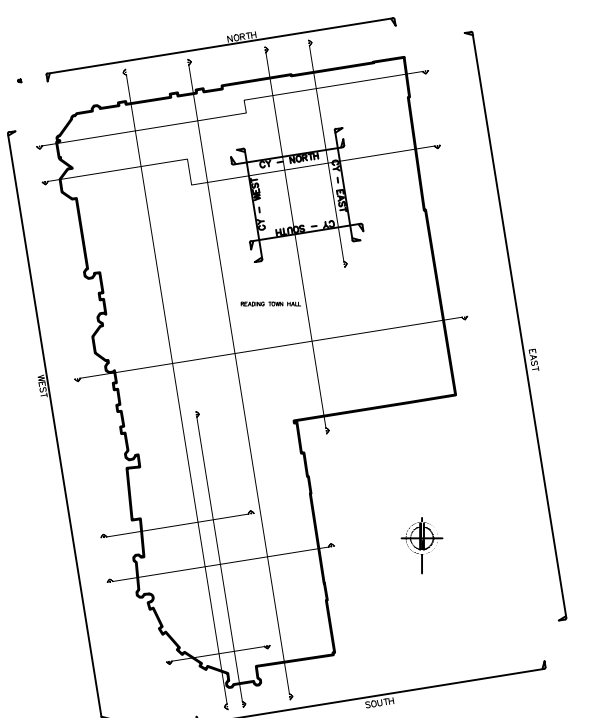 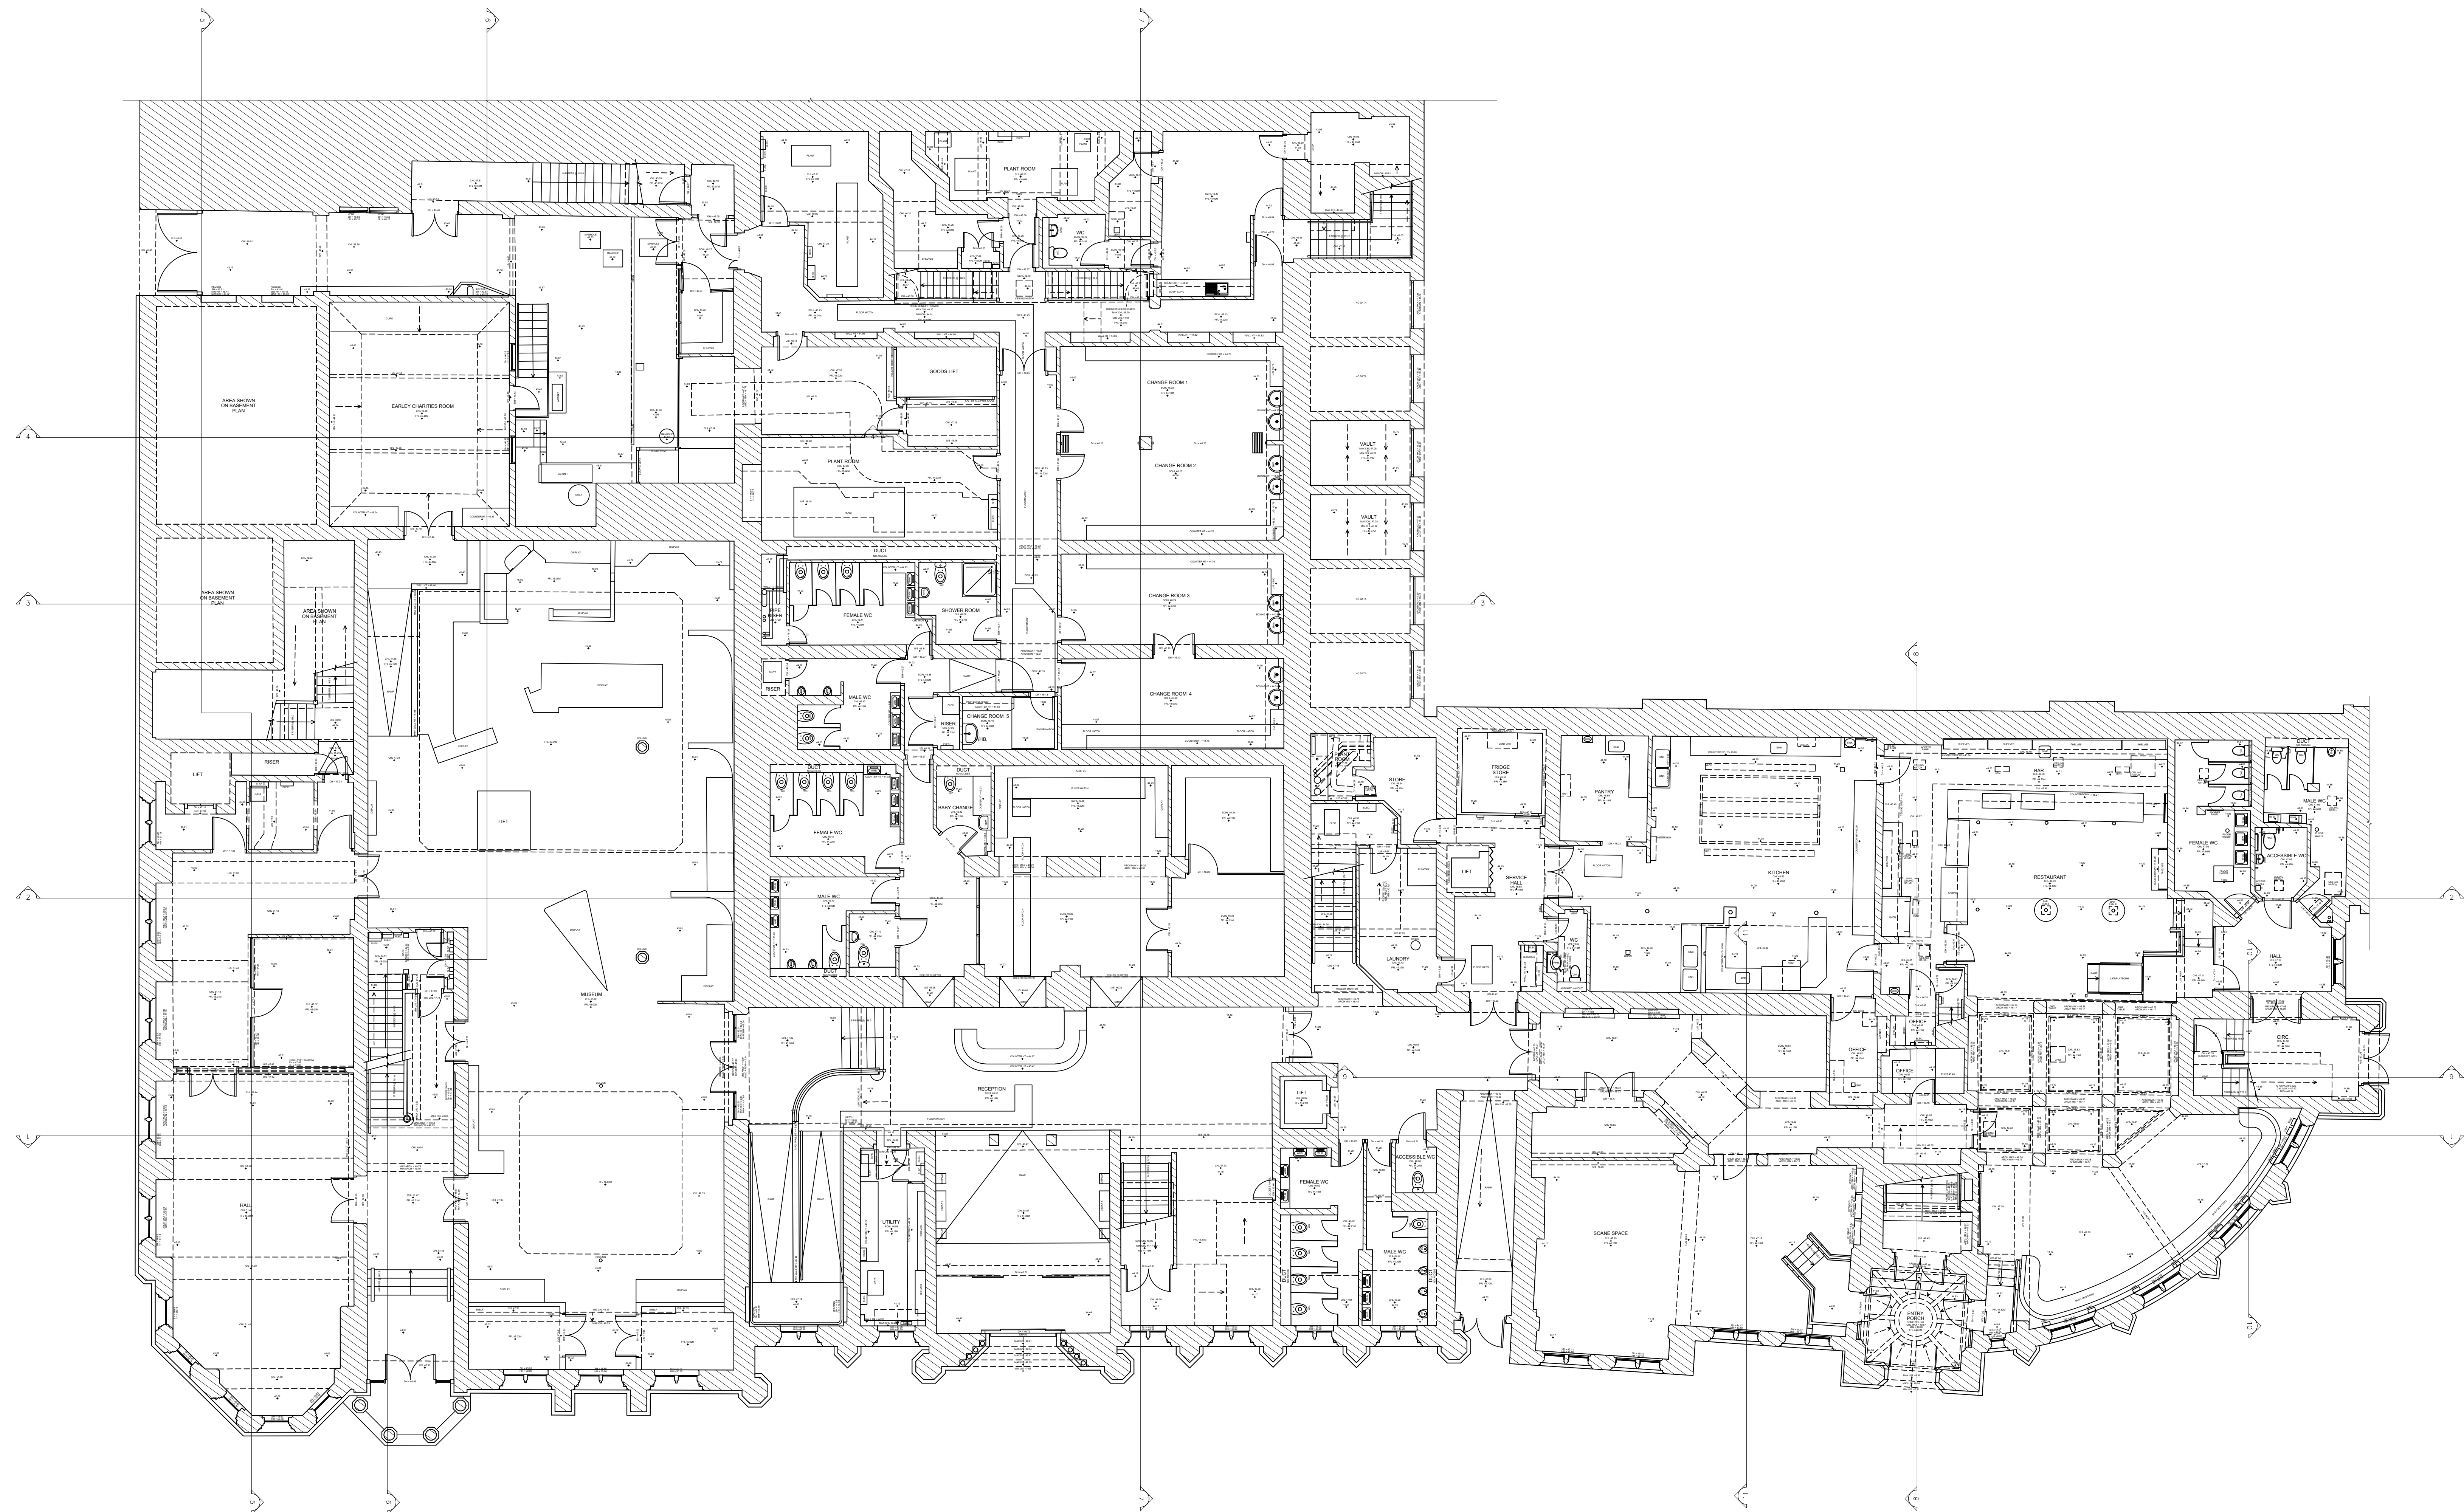

Rev	Comments	By	Chkd	Date
A	REVISED SECTION 3			06/02/20
B	ALIGNMENT FINES	DK		19/05/20
Project Name Reading Town Hall, Blagrove St, Reading RG1 1QH				
Drawing Name: SOVA240903 MBS REV B				
Drawing Title : GROUND FLOOR PLAN				
Client: Morse Webb Architects			Date 17/01/2025	
			Scale A0 @ 1:100	
Drawn by: SOVA – DK	Checked by: SOVA – DD	Project Code: SOVA240903	Revision: B	
Grid Orientation: OS GPS		Site Level Datum: OS GPS		
Notes : - All dimensions are to be checked on site where appropriate. This drawing must not be scaled, and only written dimensions should be referenced. - All finish floor levels relate to topographical survey to GPS datum AOD.				

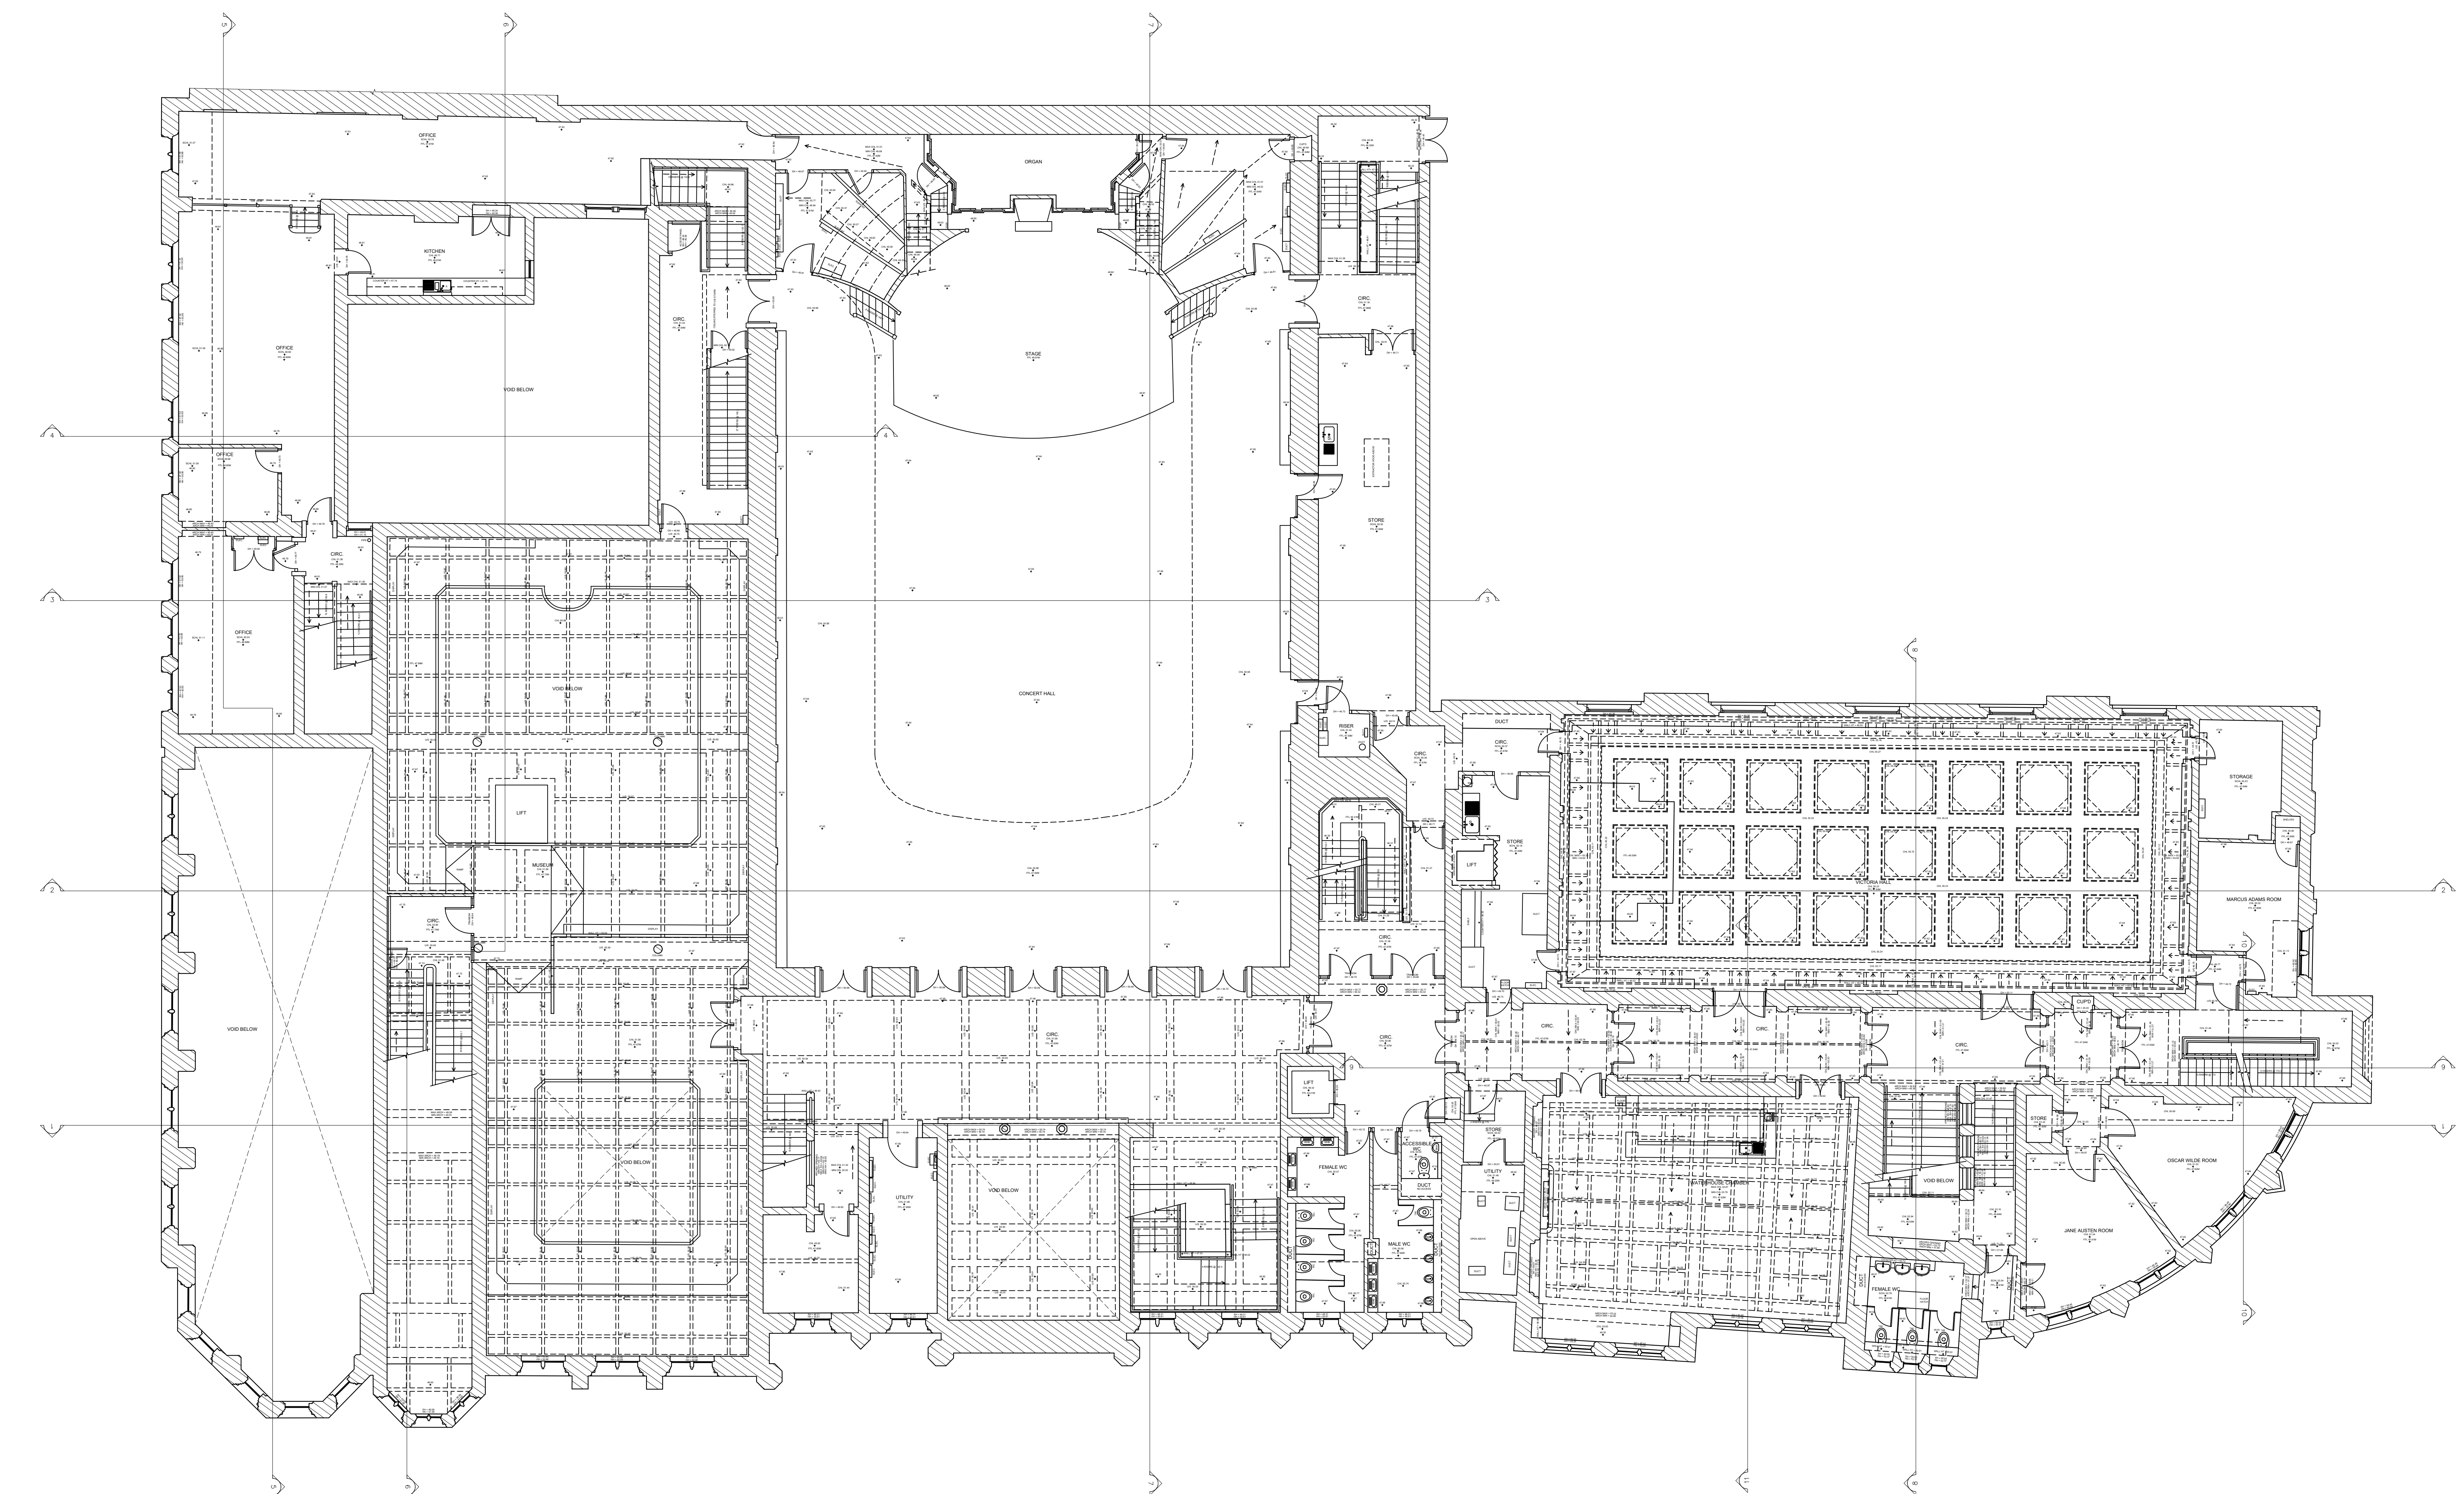



FIRST FLOOR PLAN

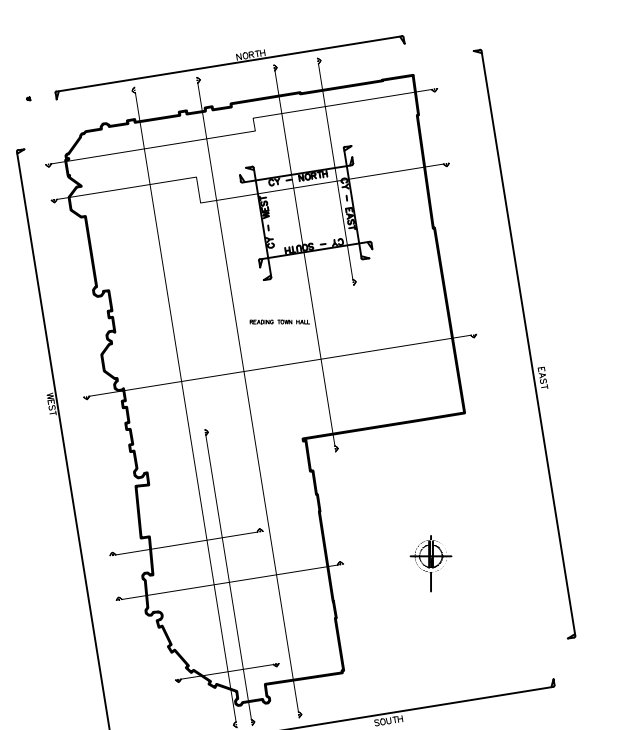



Rev.	Comments	By	Chkd	Date
A	REVISED SECTION 3			08/02/24
B	ALIGNMENT FIXES	DK		19/02/26

Project Name Reading Town Hall, Blagrove St, Reading RG1 1QH			
Drawing Name SOVA240903 MBS REV B			
Drawing Title FIRST FLOOR PLAN			
Client Morse Webb Architects	Date 17/01/2025		
Scale A0 @ 1:100			
Drawn by SOVA - DK	Checked by SOVA - DD	Project Code SOVA240903	Revision B
Grid Orientation OS GPS		Site Level Datum OS GPS	
Notes: - All dimensions are to be checked on site where applicable. This drawing must not be scaled, and only written dimensions should be respected. - All finish floor levels relate to topographical survey to GPS datum AOD.			

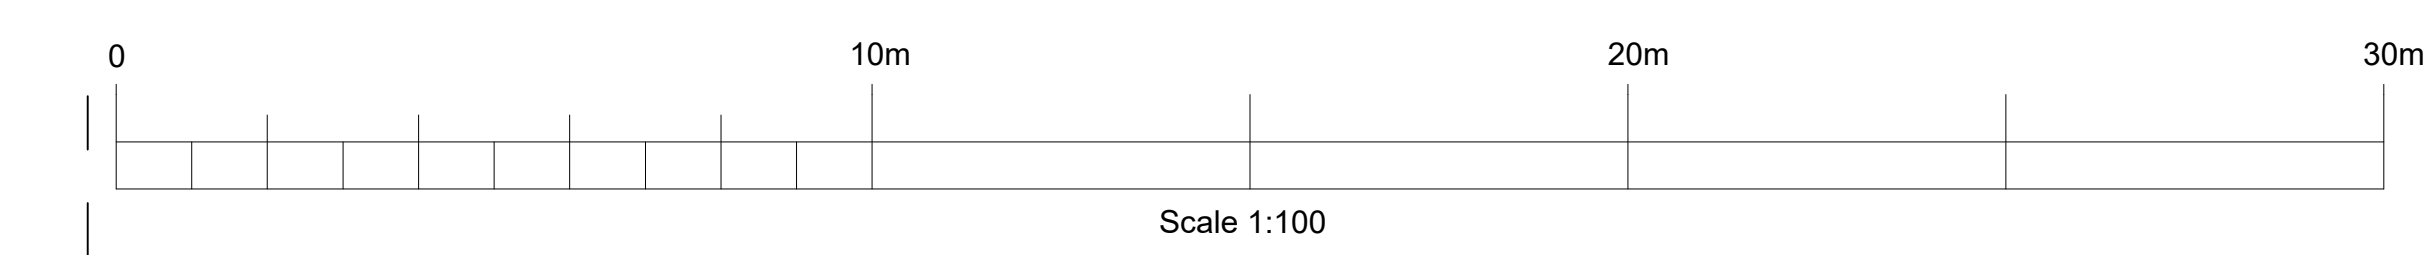


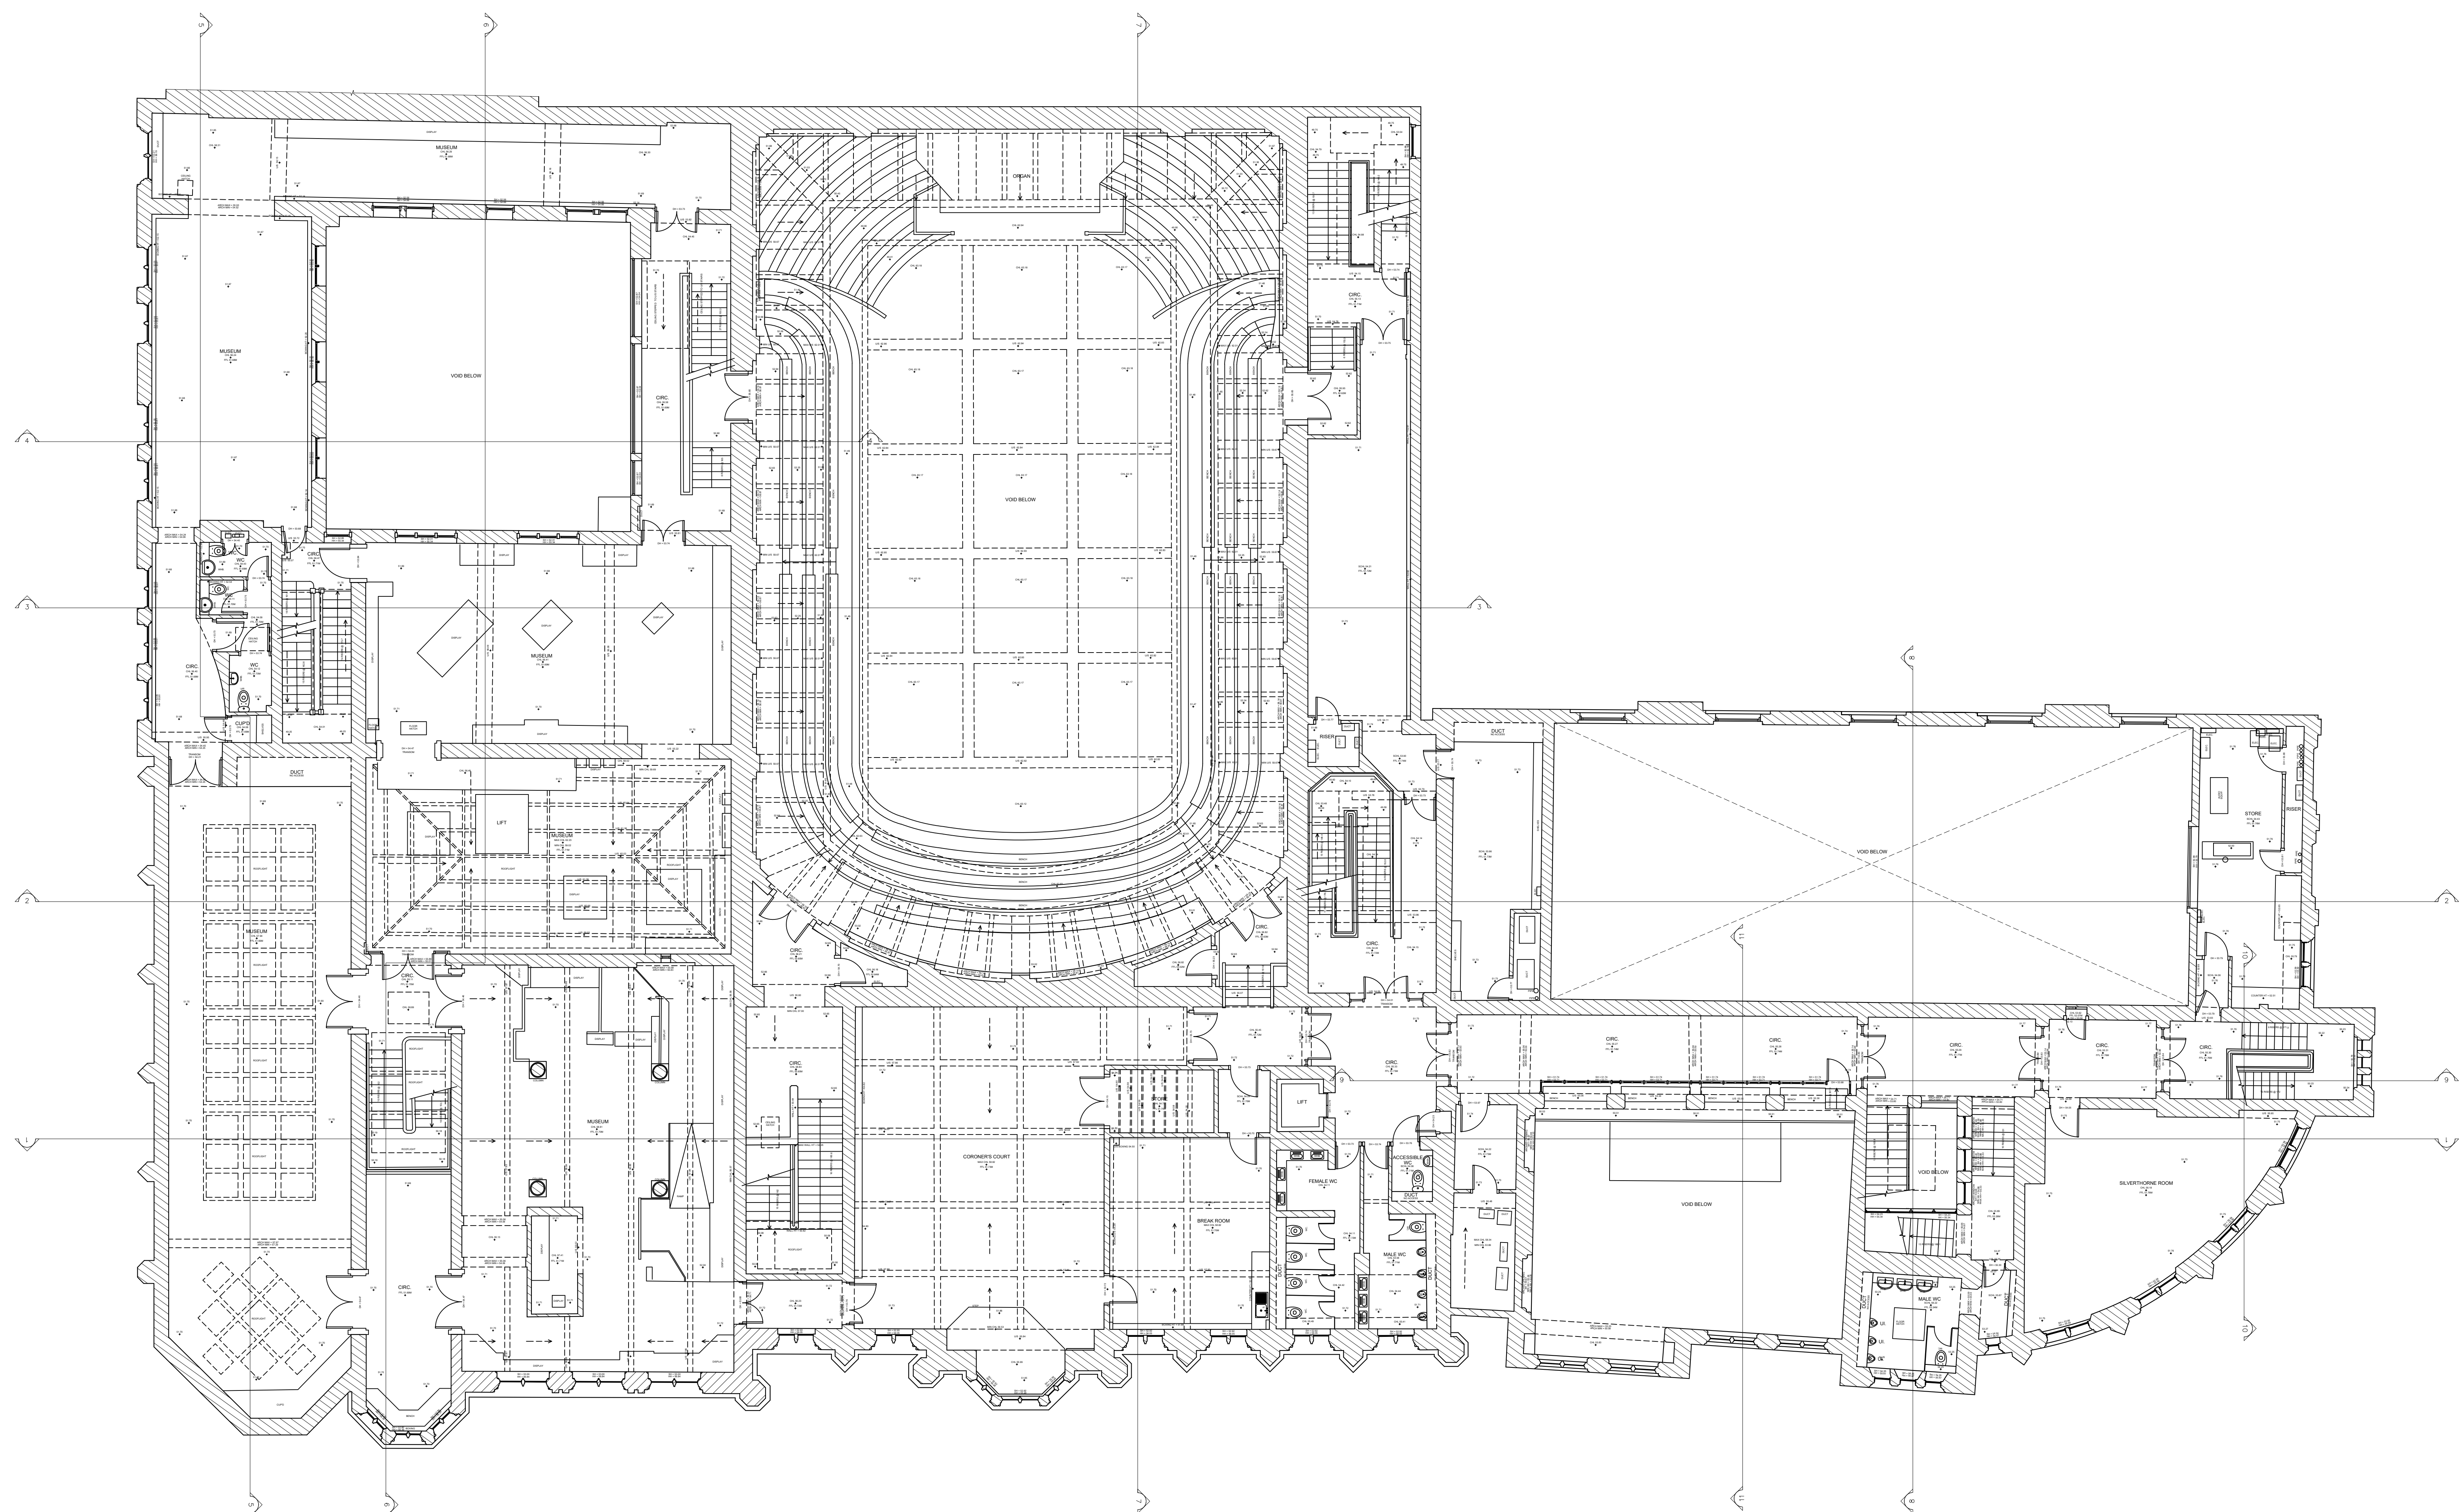


SECOND FLOOR PLAN

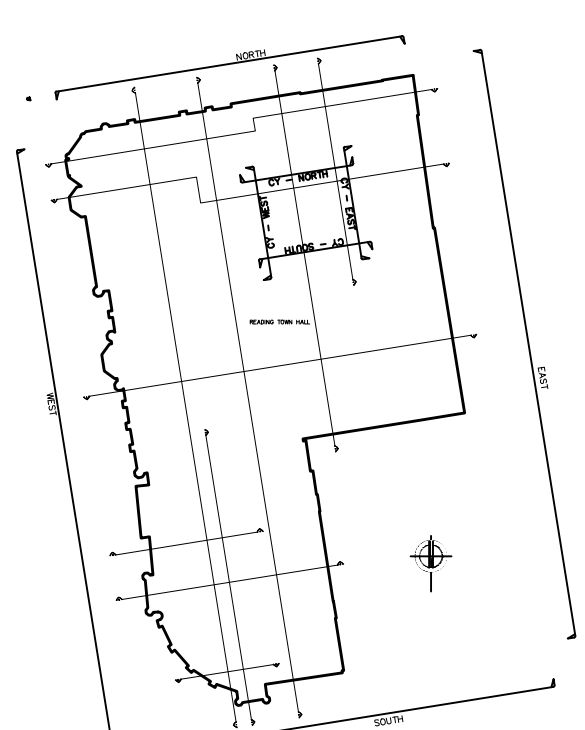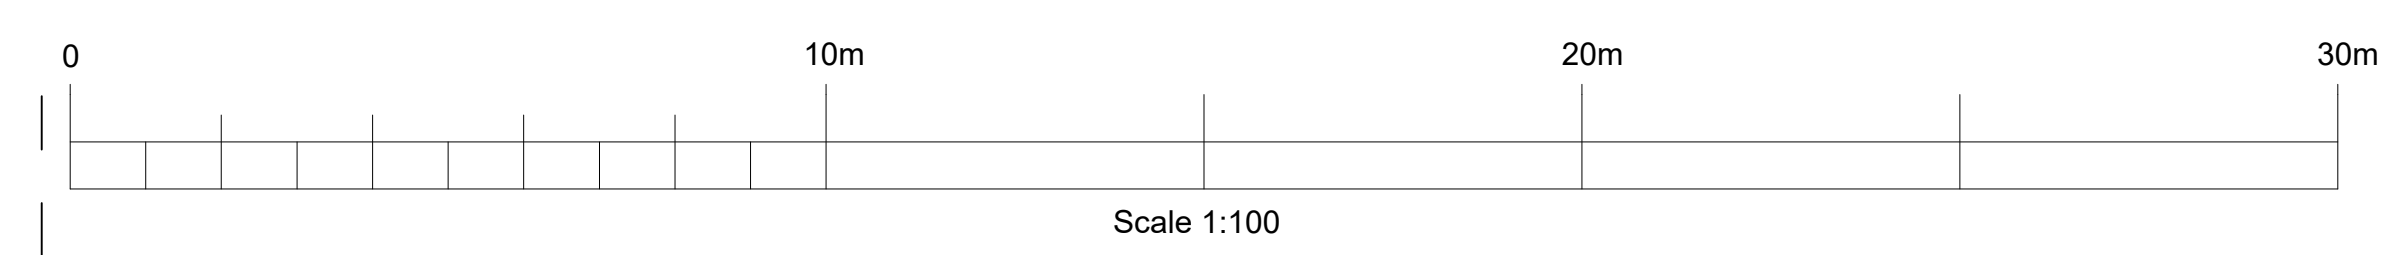

Rev.	Comments	By	Chkd	Date
A	REVISED SECTION 3			08/02/25
B	ALIGNMENT FIXES	DK		19/02/25

Project Name			
Reading Town Hall, Blagrove St, Reading RG1 1QH			
Drawing Name			
SOVA240903 MBS REV B			
Drawing Title :			
SECOND FLOOR PLAN			
Client:	Date		
Morse Webb Architects	17/01/2025		
	Scale		
	A0 @ 1:100		
Drawn by:	Checked by:	Project Code:	Revision:
SOVA - DK	SOVA - DD	SOVA240903	B
Grid Orientation:	Site Level Datum		
OS GPS	OS GPS		
Notes :			
* All dimensions are to be checked on site where applicable. This drawing must not be scaled, and only written dimensions should be respected.			
* All finish floor levels relate to topographical survey to GPS datum AOD.			

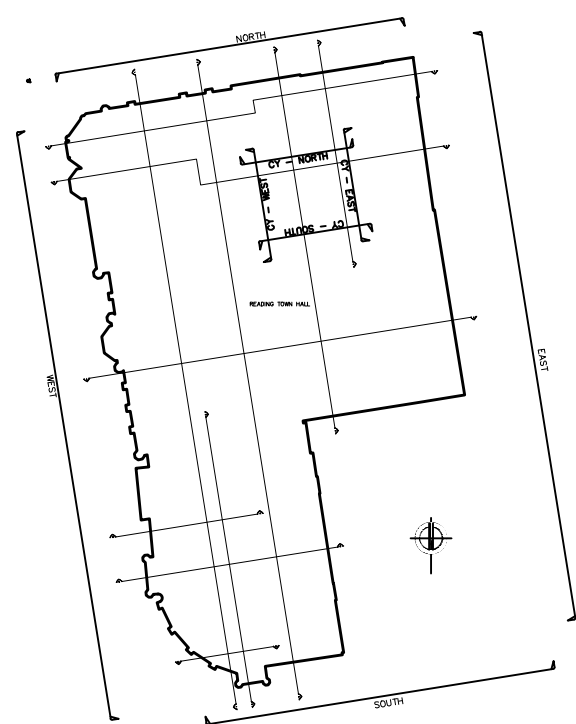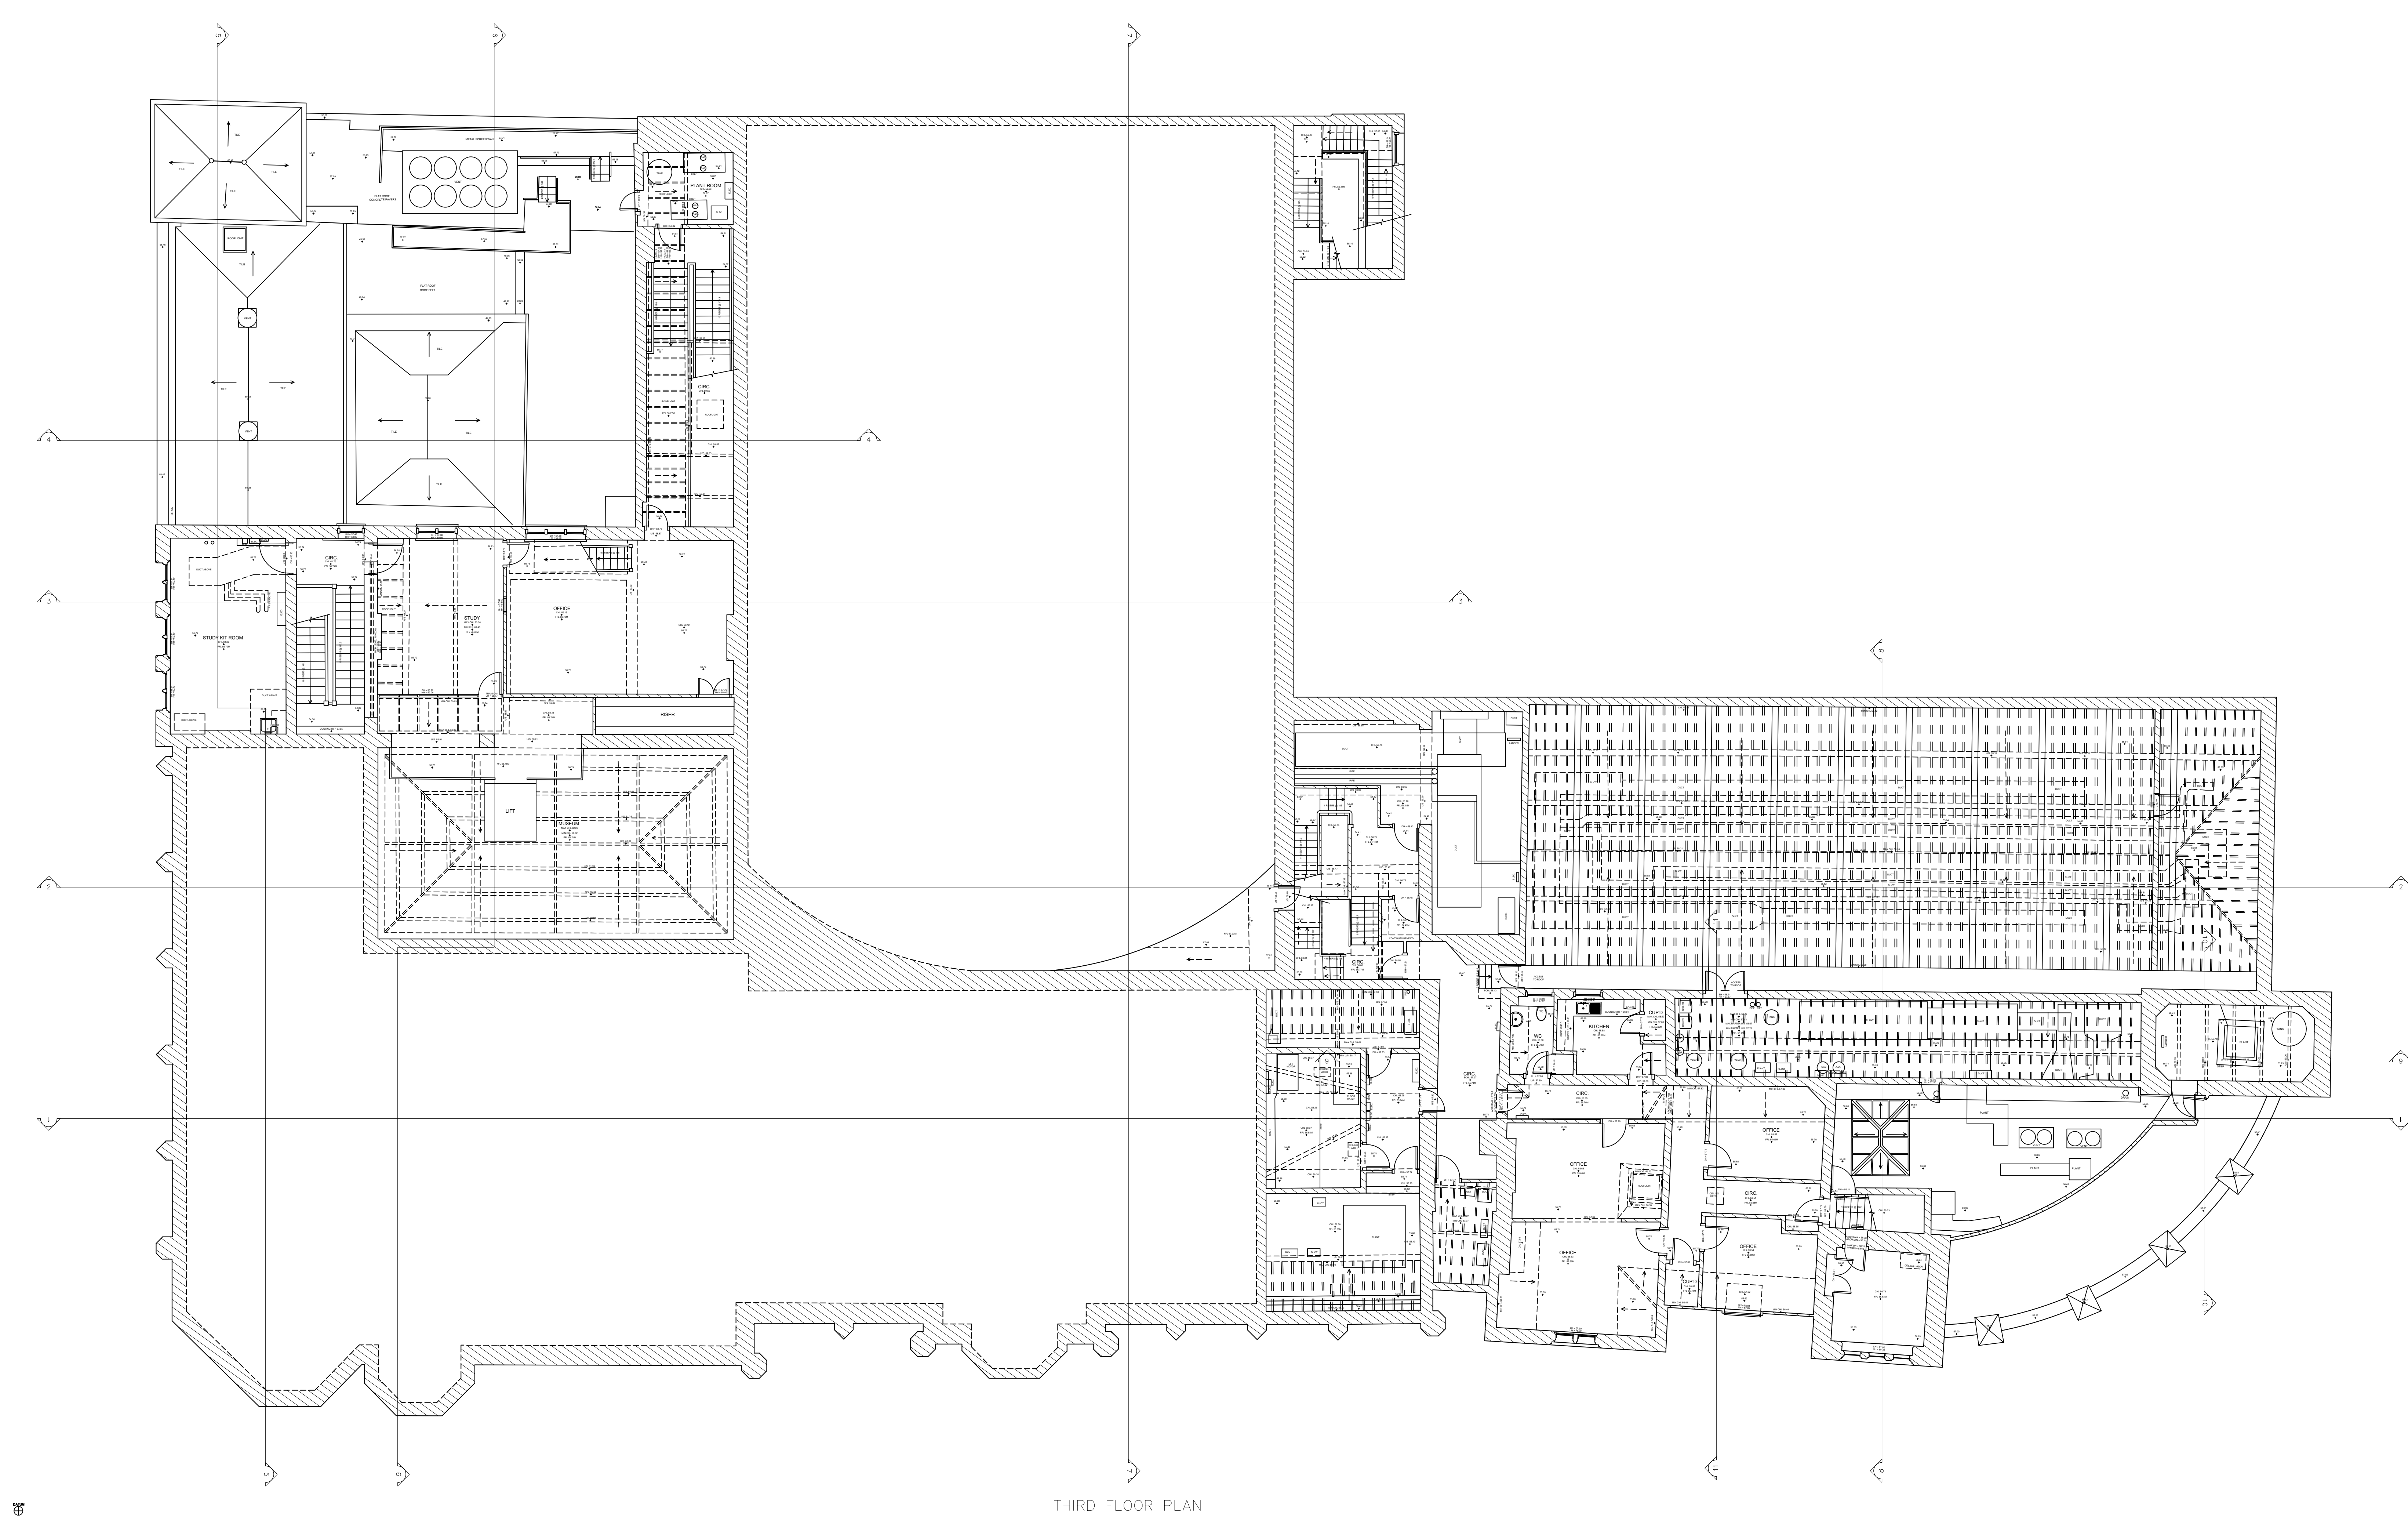


Rev.	Comments	By	Chkd	Date
A	REVISED SECTION 3	DK		08/02/25
B	ALIGNMENT FIXES	DK		19/02/26



Project Name: Reading Town Hall, Blagrove St, Reading RG1 1QH	
Drawing Name: SOVA240903 MBS REV B	
Drawing Title : THIRD FLOOR PLAN	
Client: Morse Webb Architects	Date: 17/01/2025
Scale: A0 @ 1:100	
Drawn by: SOVA - DK	Checked by: SOVA - DD
Grid Orientation: OS GPS	Site Level Datum: OS GPS
Project Code: SOVA240903	
Revision: B	

Notes :

- All dimensions are to be checked on site where applicable. This drawing must not be scaled, and any written dimensions should be respected.
- All finish floor levels relate to topographical survey to GPS datum AOD.

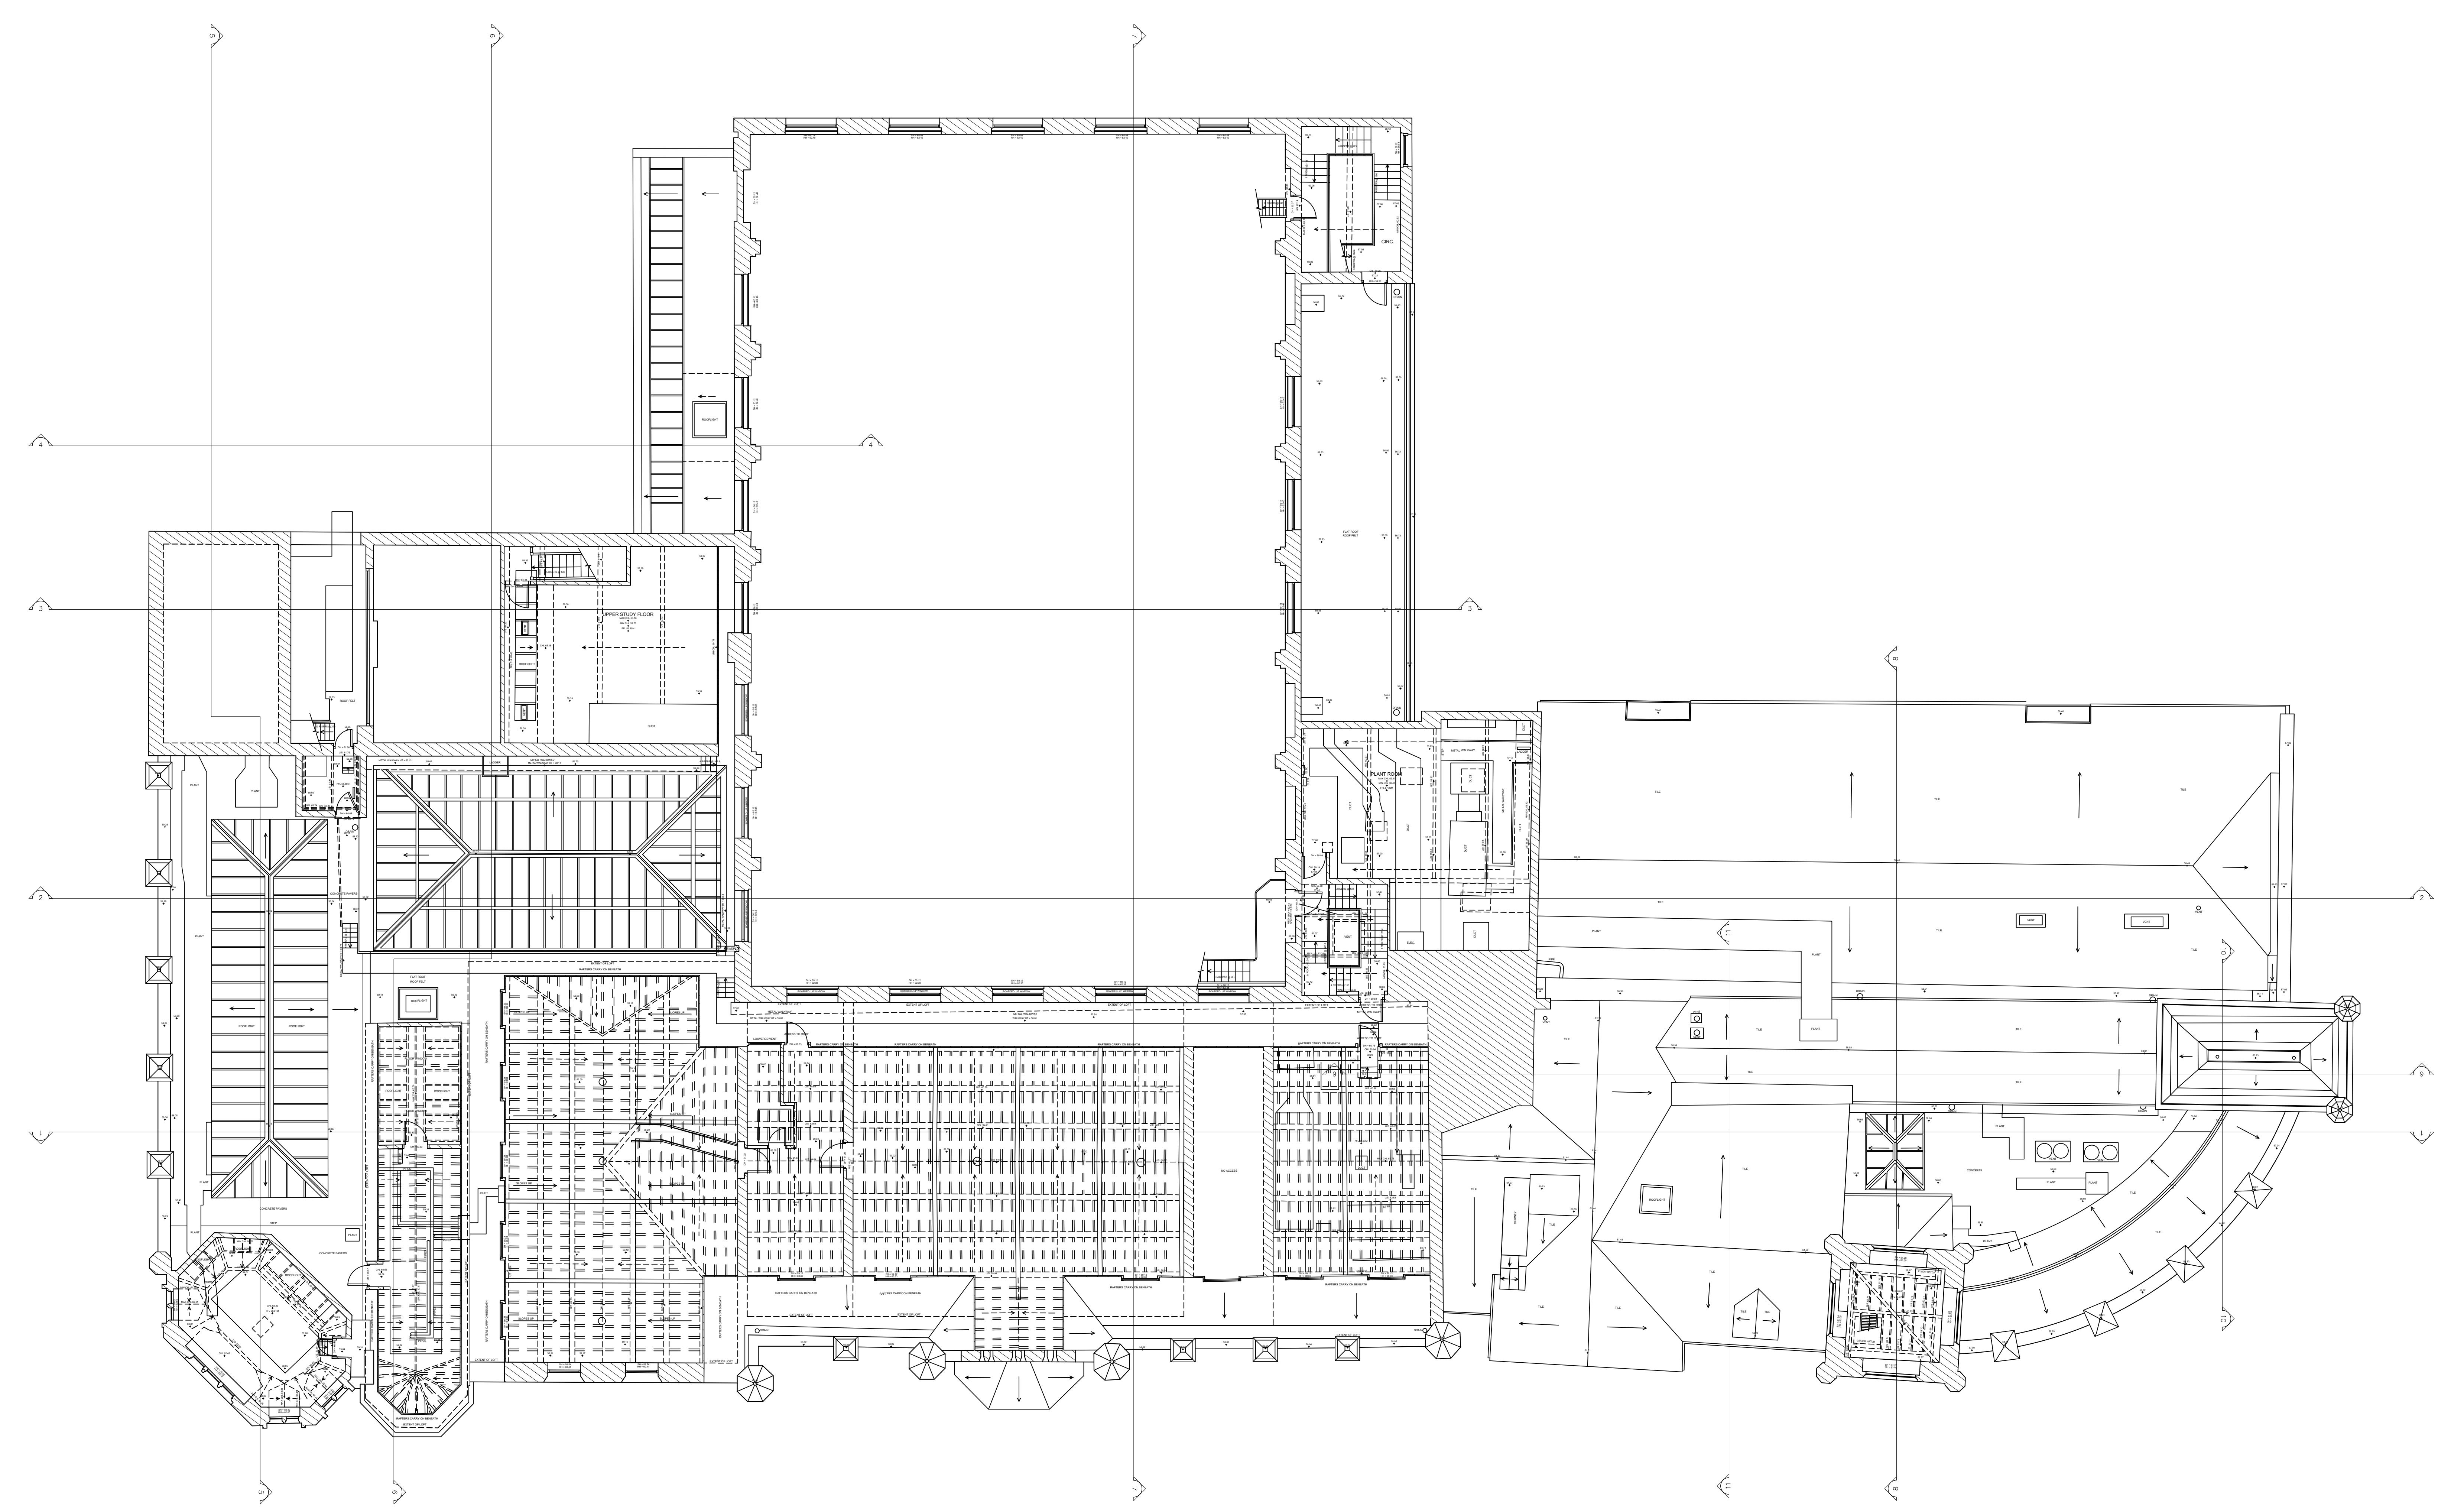


FOURTH FLOOR PLAN

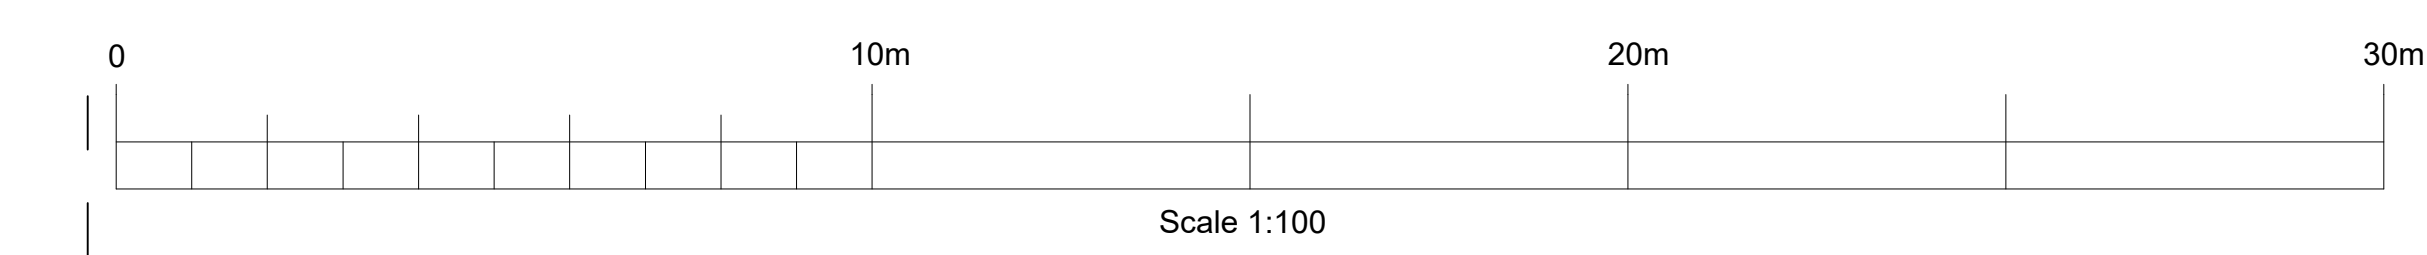
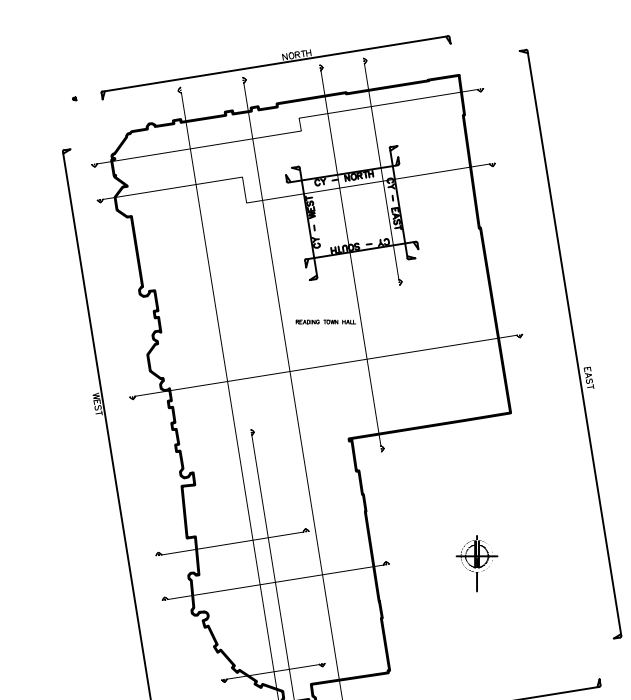


Rev.	Comments	By	Chkd	Date
A	REVISED SECTION 3	DK		08/02/25
B	ALIGNMENT FIXES	DK		19/02/26

Project Name: Reading Town Hall, Blagrove St, Reading RG1 1QH	
Drawing Name: SOVA240903 MBS REV B	
Drawing Title : FOURTH FLOOR PLAN	
Client: Morse Webb Architects	Date: 17/01/2025
Scale: A0 @ 1:100	
Drawn by: SOVA - DK	Checked by: SOVA - DD
Project Code: SOVA240903	Revision: B
Grid Orientation: OS GPS	Site Level Datum: OS GPS
Notes : - All dimensions are to be checked on site where applicable. This drawing must not be scaled, and only written dimensions should be respected. - All finish floor levels relate to topographical survey to GPS datum AOD.	

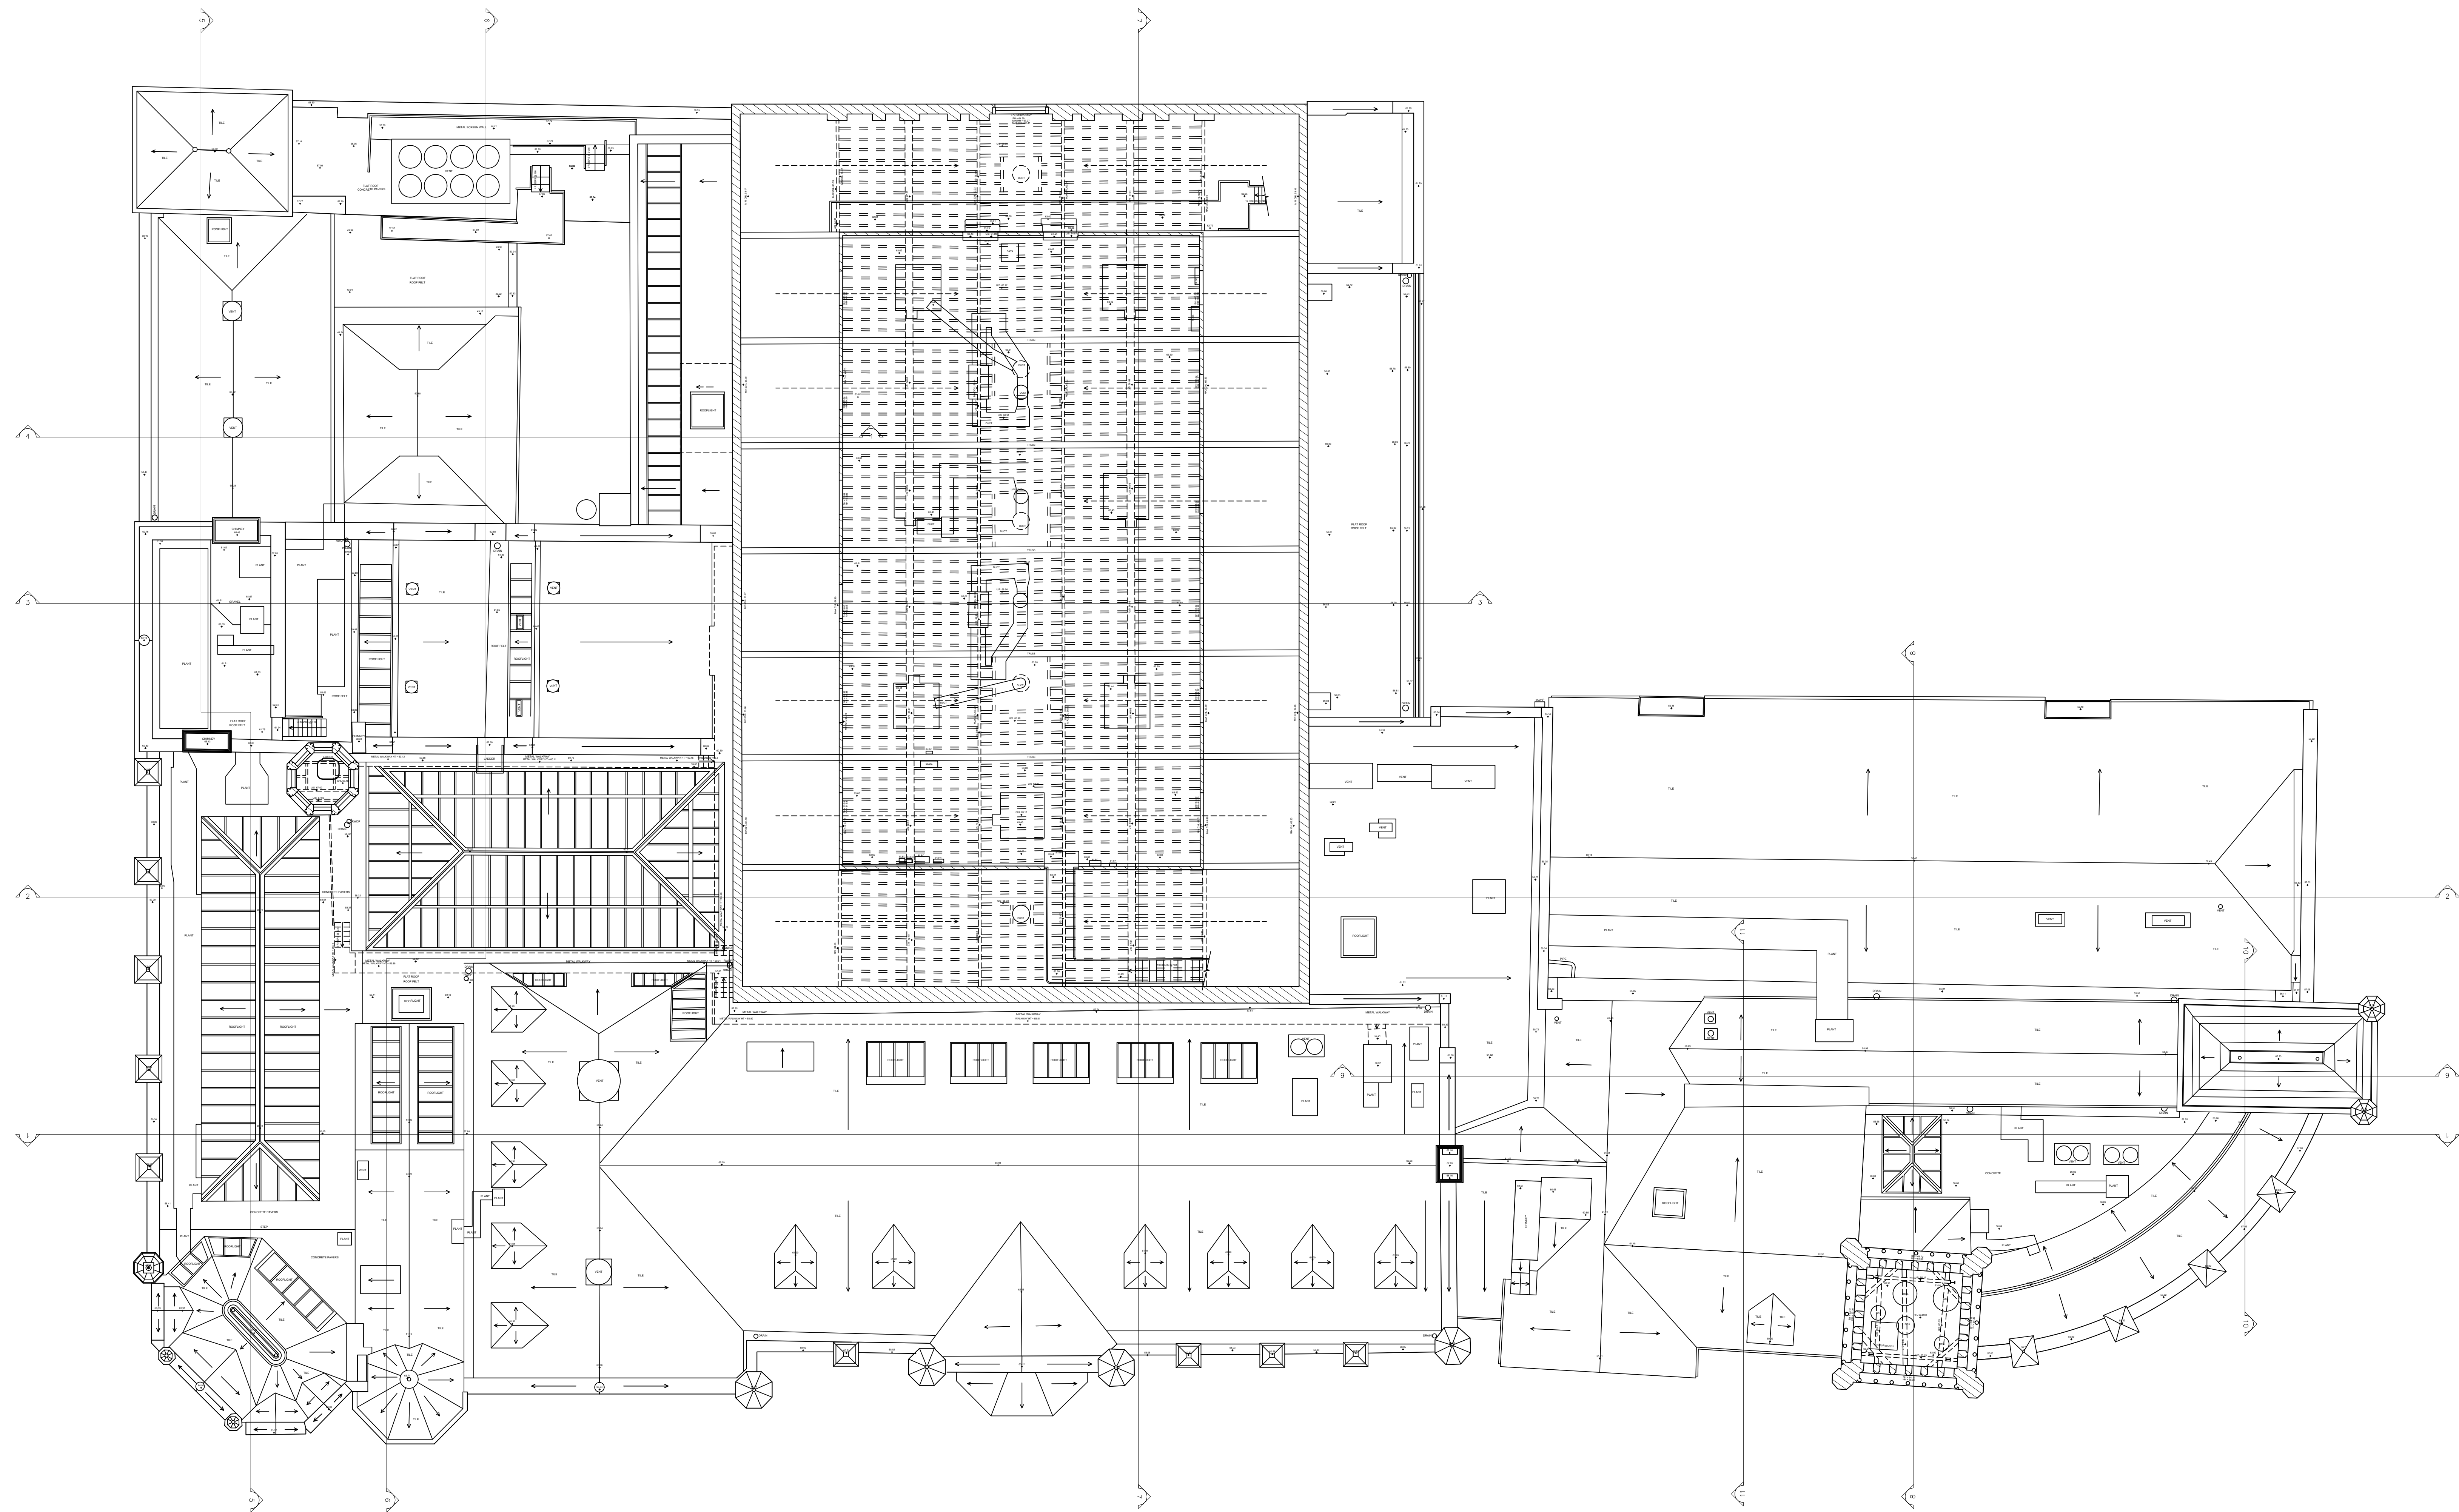

FIFTH FLOOR PLAN

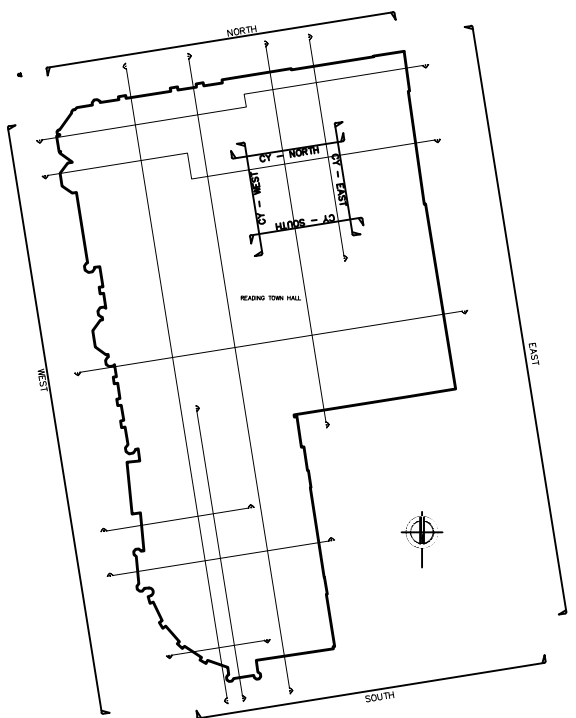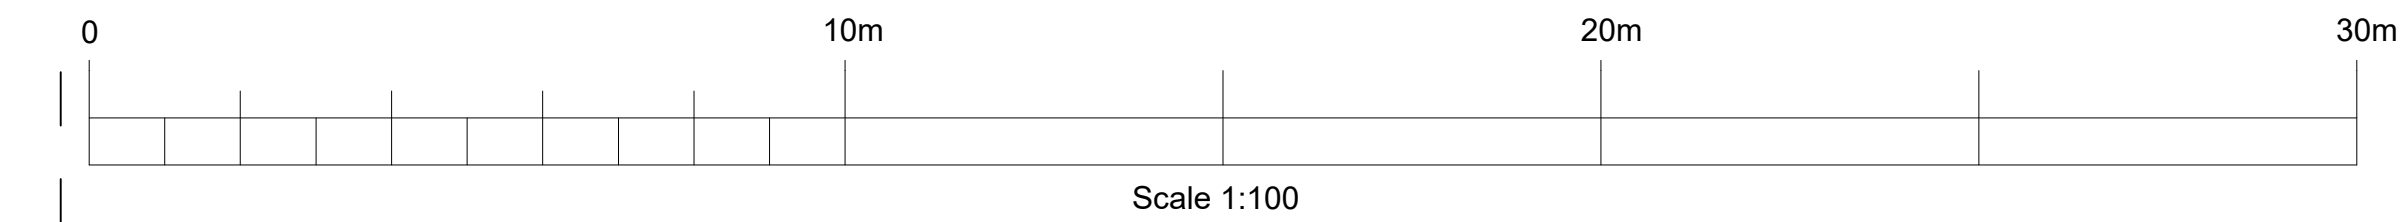


Rev.	Comments	By	Chkd	Date
A	REVISED SECTION 3	DK		06/02/24
B	ALIGNMENT FIXES	DK		19/02/24

Project Name Reading Town Hall, Blagrove St, Reading RG1 1QH	
Drawing Name: SOVA240903 MBS REV B	
Drawing Title : FIFTH FLOOR PLAN	
Client: Morse Webb Architects	Date 17/01/2025
Scale: A0 @ 1:100	
Drawn by: SOVA DK	Checked by: SOVA DD
Grid Orientation: OS GPS	Project Code: SOVA240903
	Revision: B
Site Level Datum OS GPS	


Notes :
- All dimensions are to be checked on site where applicable. This drawing must not be scaled, and only written dimensions should be respected.
- All finish floor levels relate to topographical survey to GPS datum AOD.



15

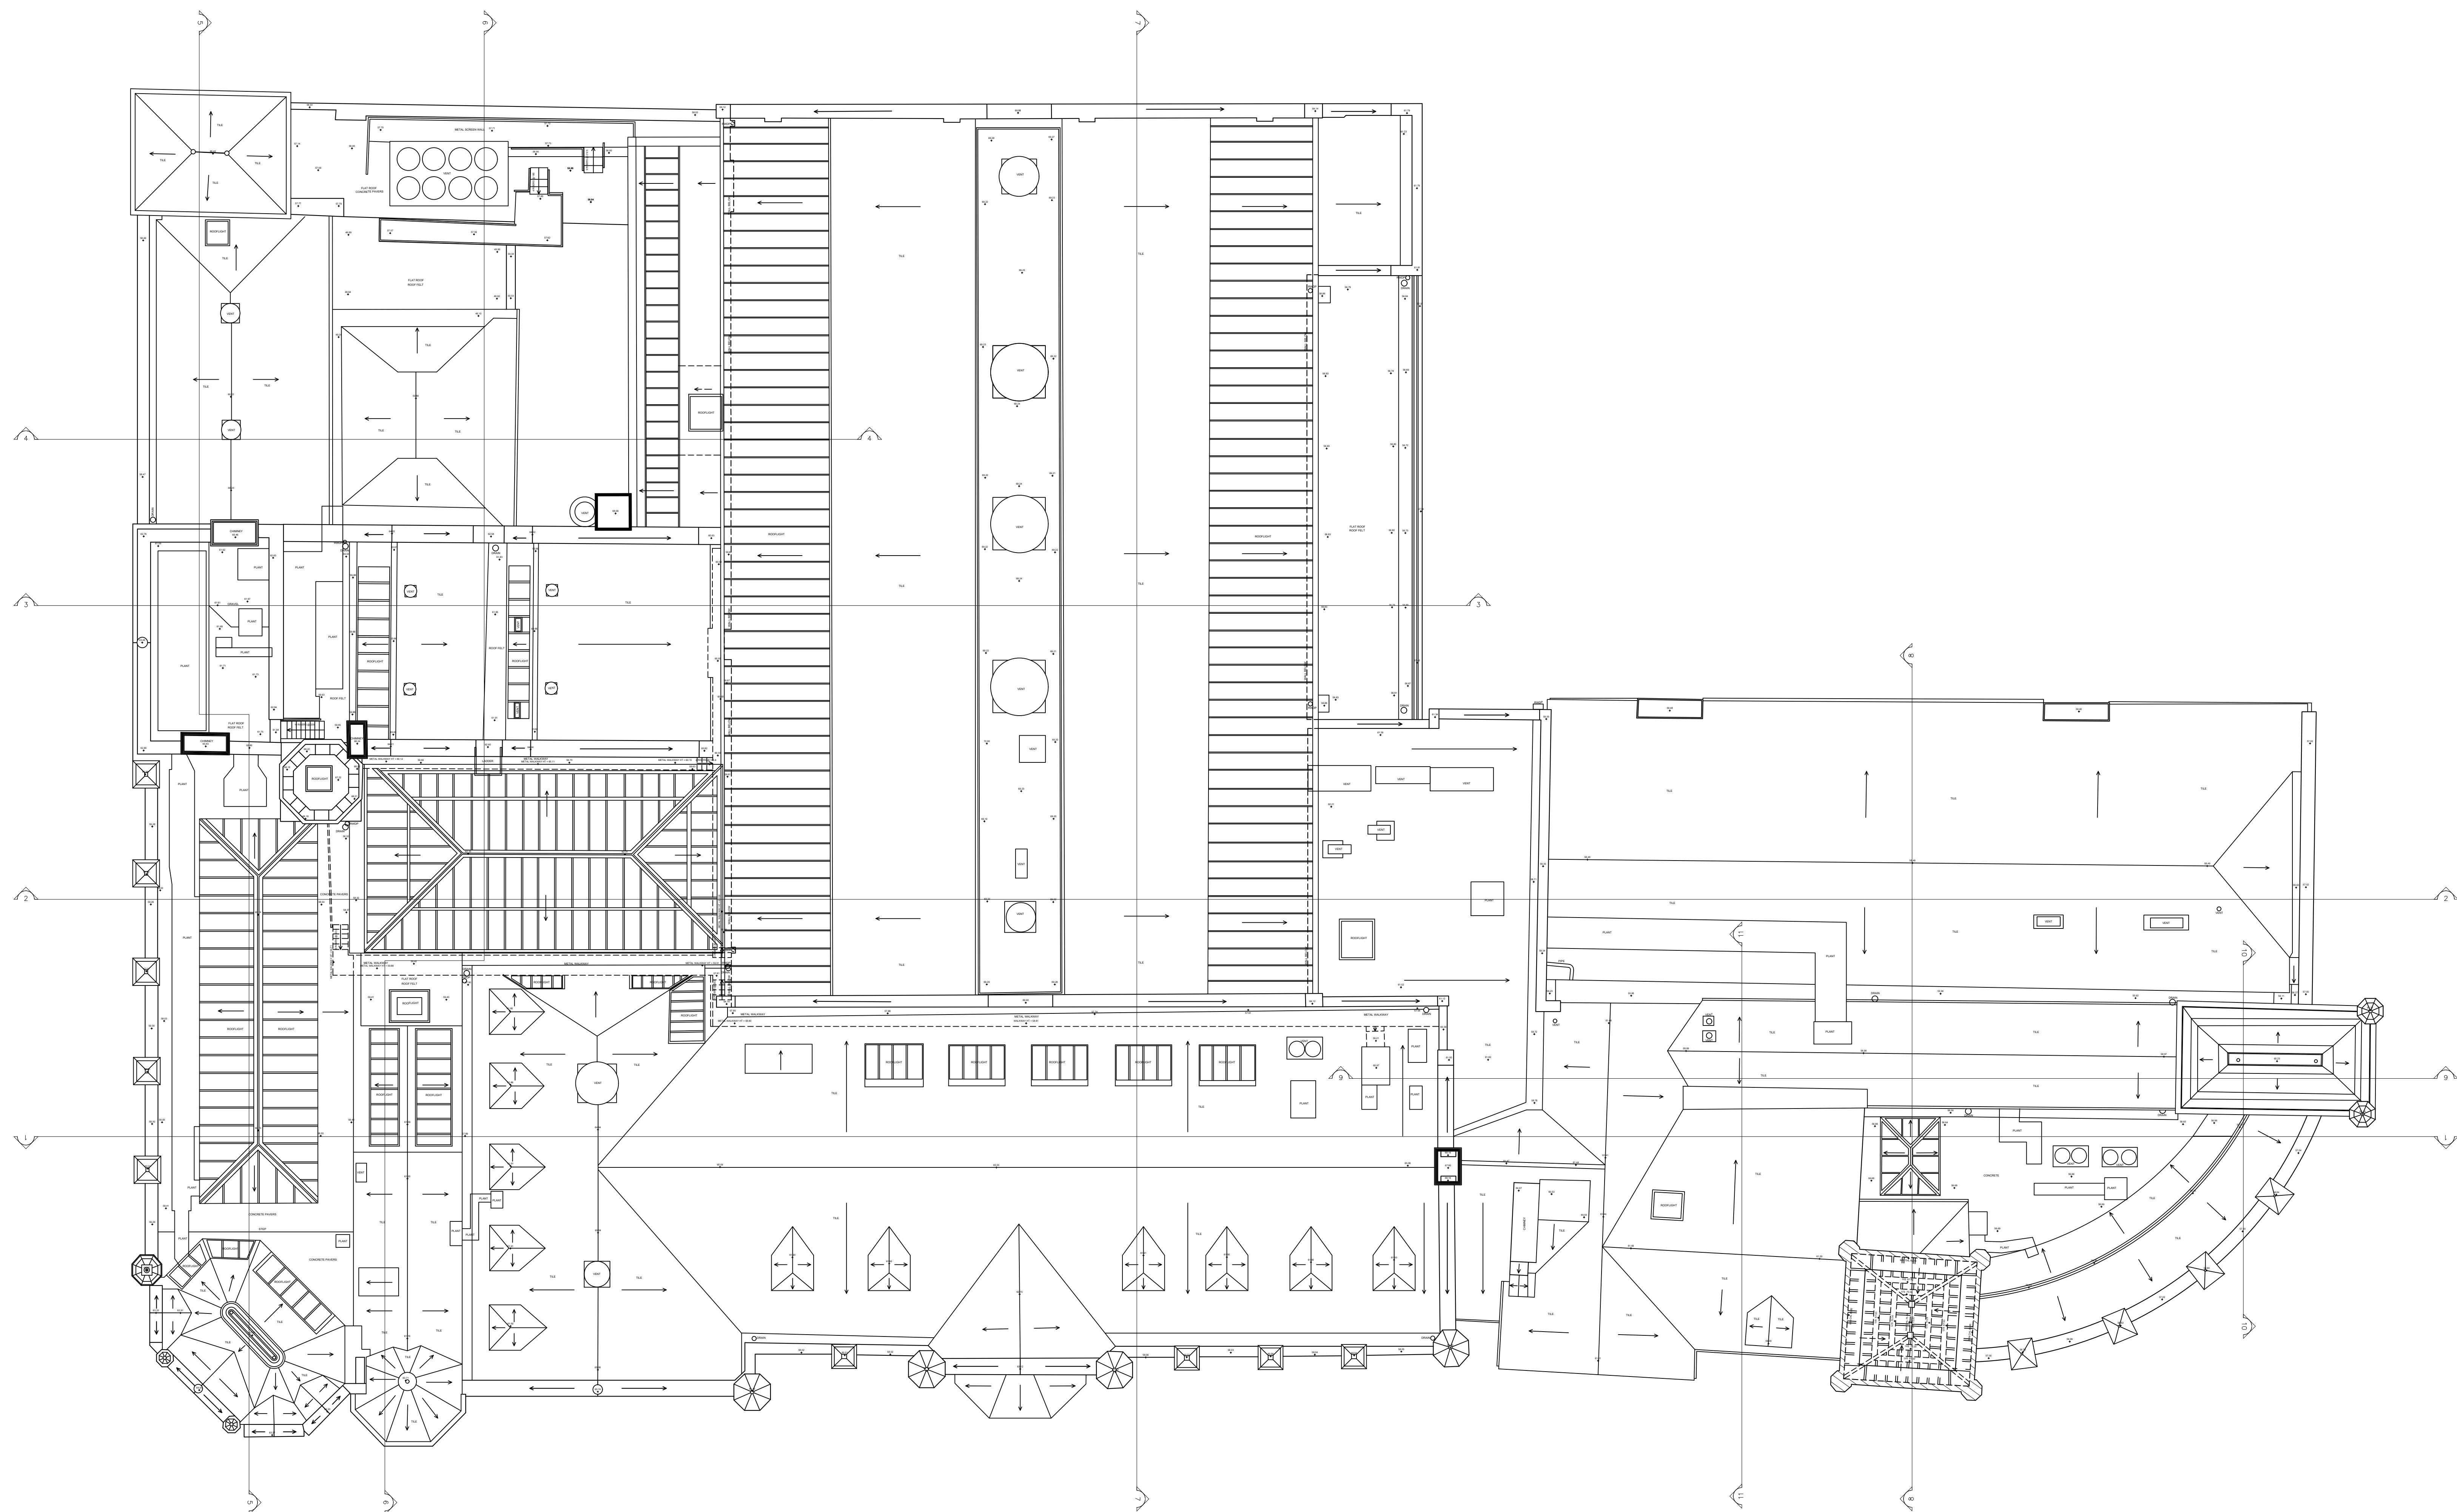


SIXTH FLOOR PLAN

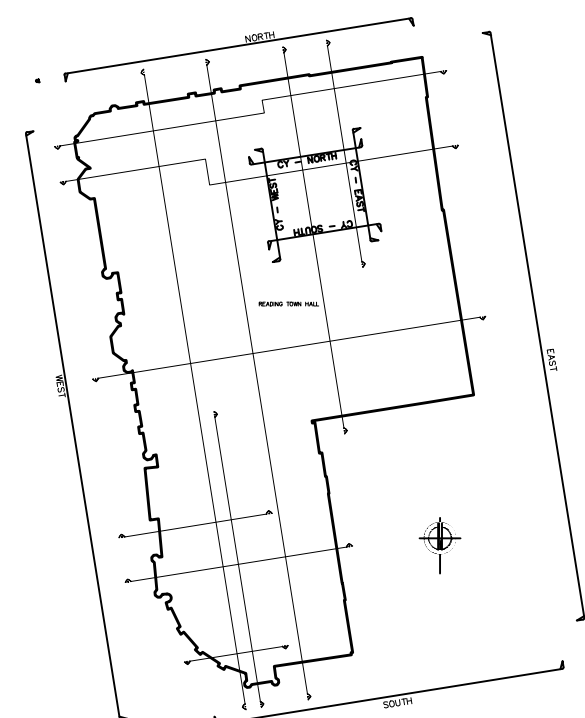


Rev.	Comments	By	Chkd	Date
A	REVISED SECTION 3			08/02/25
B	ALIGNMENT FIXES	DK		19/02/26

Project Name Reading Town Hall, Blagrove St, Reading RG1 1QH			
Drawing Name: SOVA240903 MBS REV B			
Drawing Title : SIXTH FLOOR PLAN			
Client: Morse Webb Architects	Date: 17/01/2025		
Scale A0 @ 1:100			
Drawn by: SOVA - DK	Checked by: SOVA - DD	Project Code: SOVA240903	Revision: B
Grid Orientation: OS GPS	Site Level Datum OS GPS		
Notes : - All dimensions are to be checked on site where applicable. This drawing must not be scaled, and only written dimensions should be respected. - All finish floor levels relate to topographical survey to GPS datum AOD.			

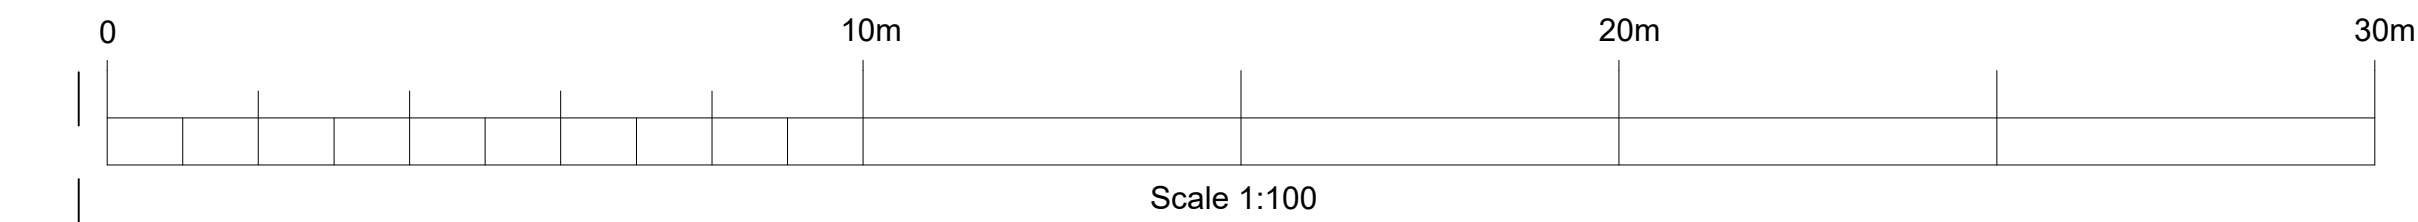





10

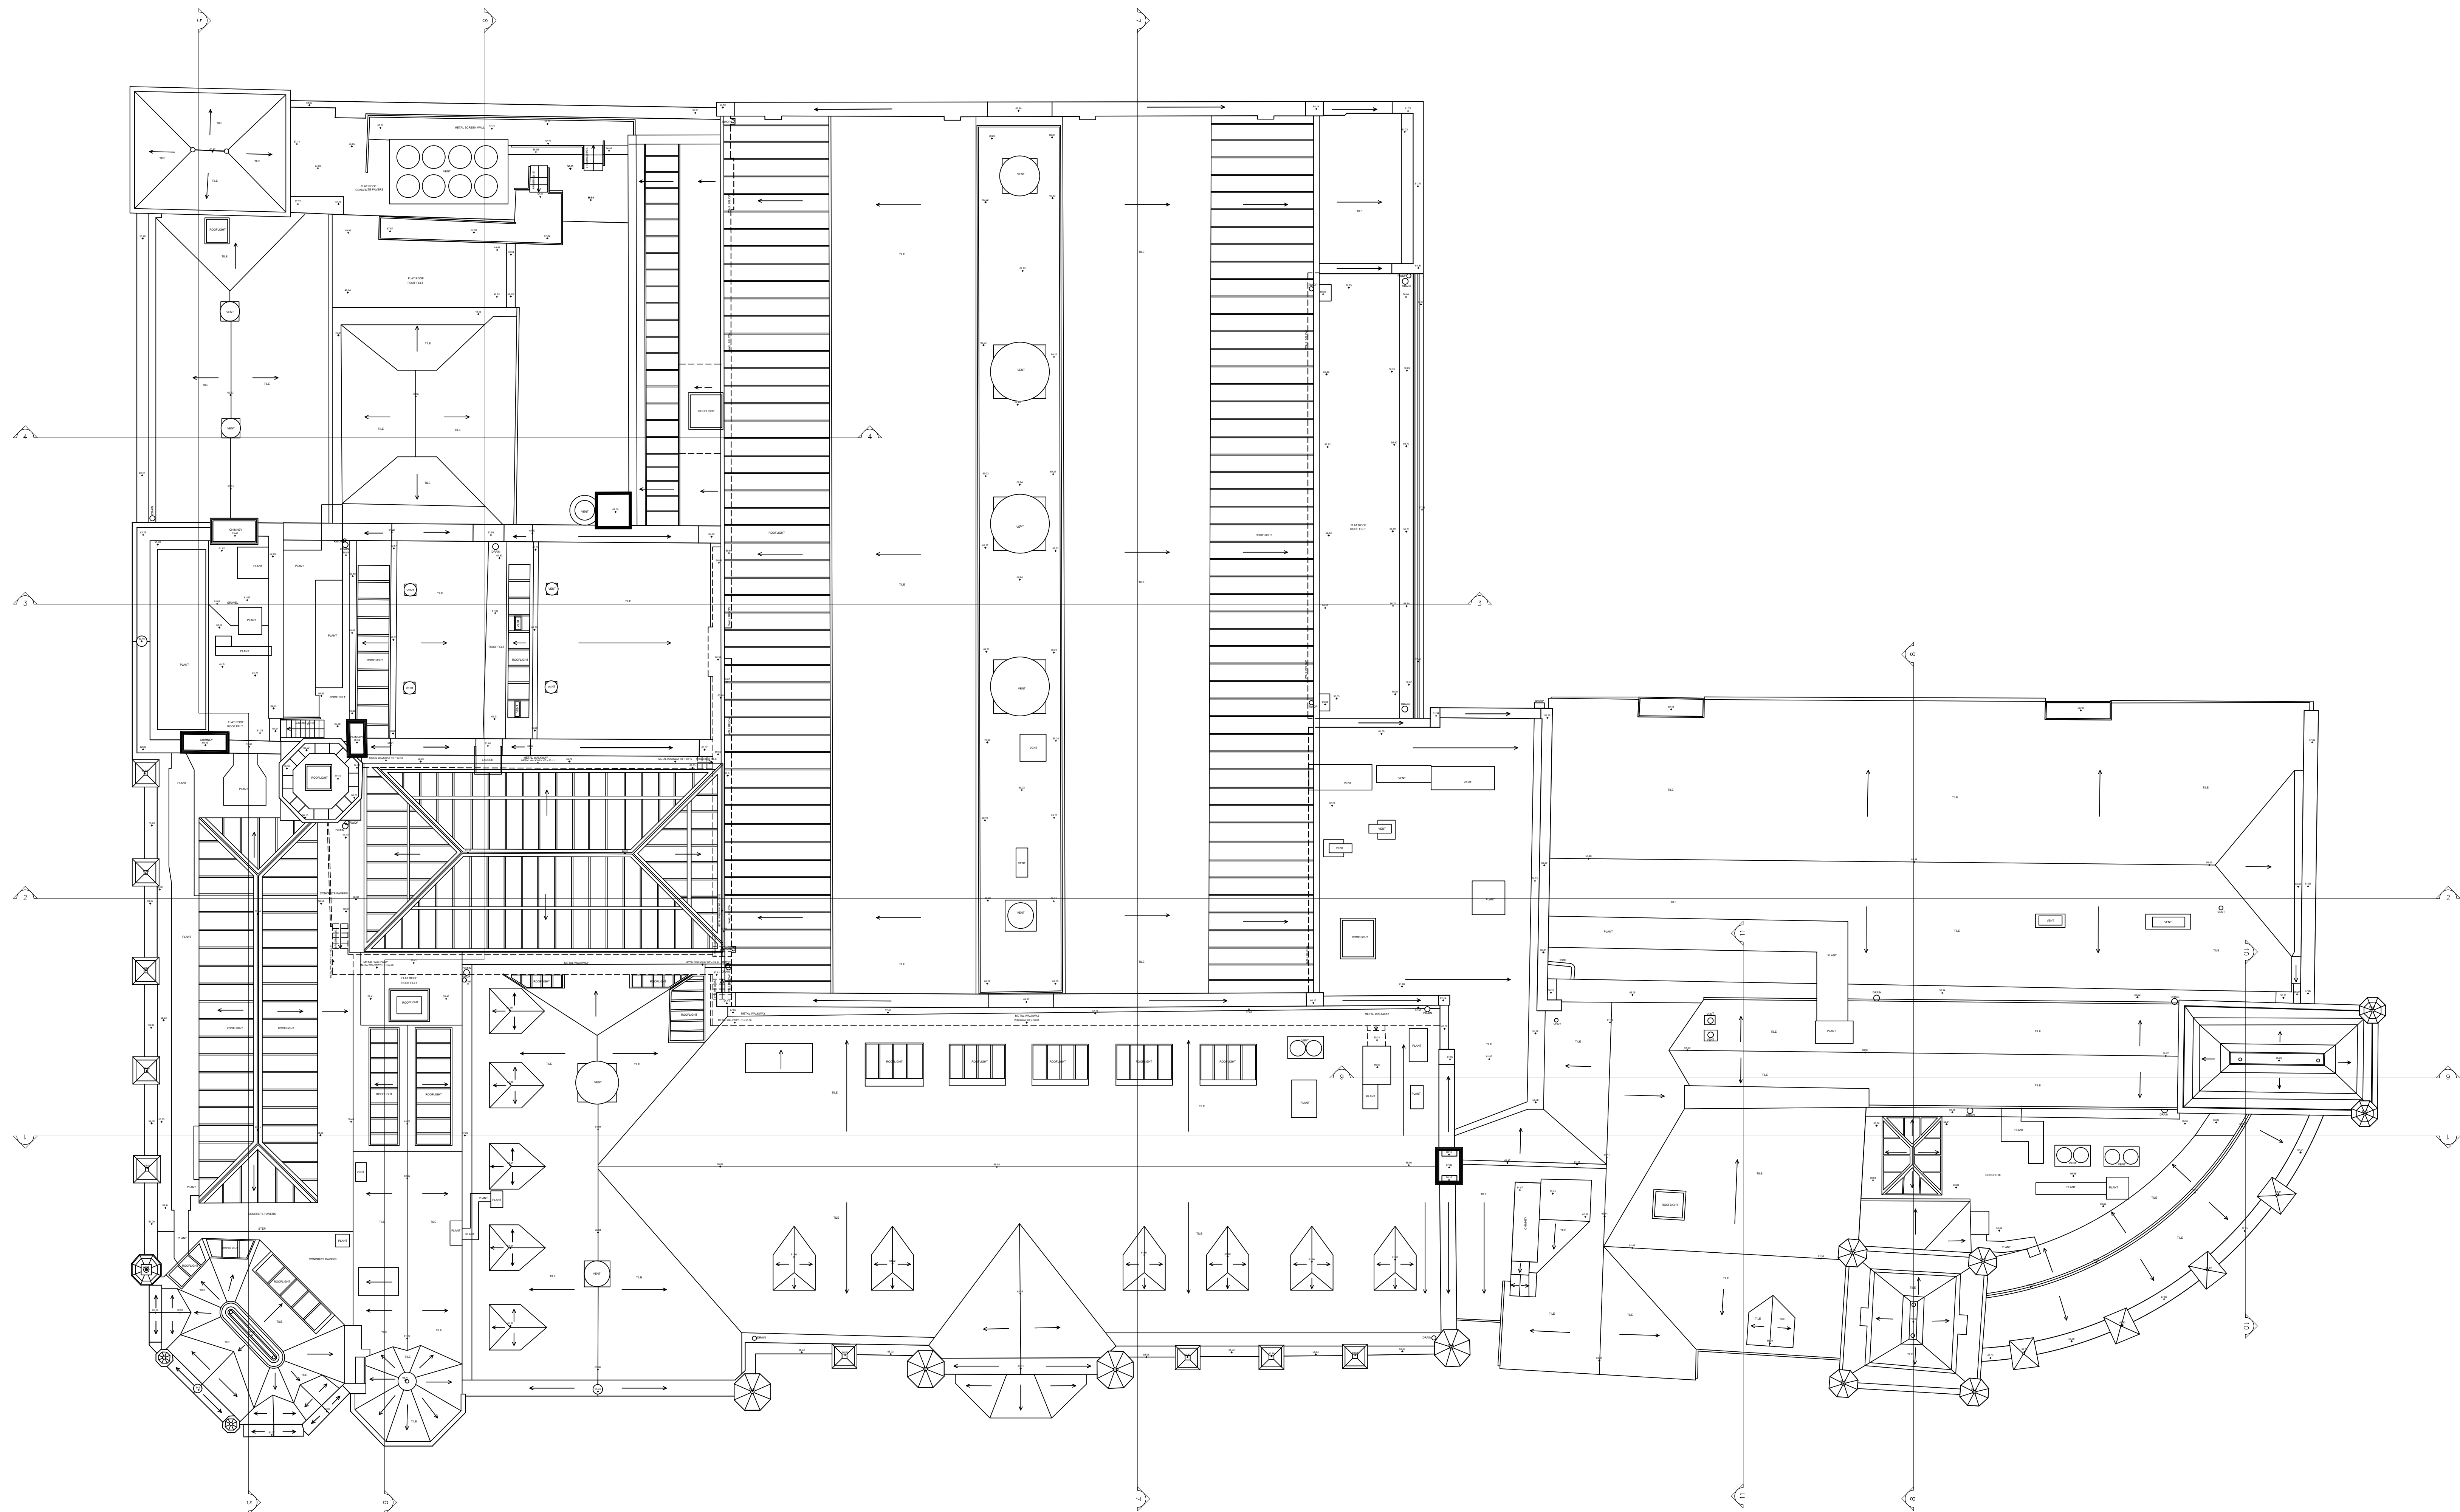

ROOF PLAN

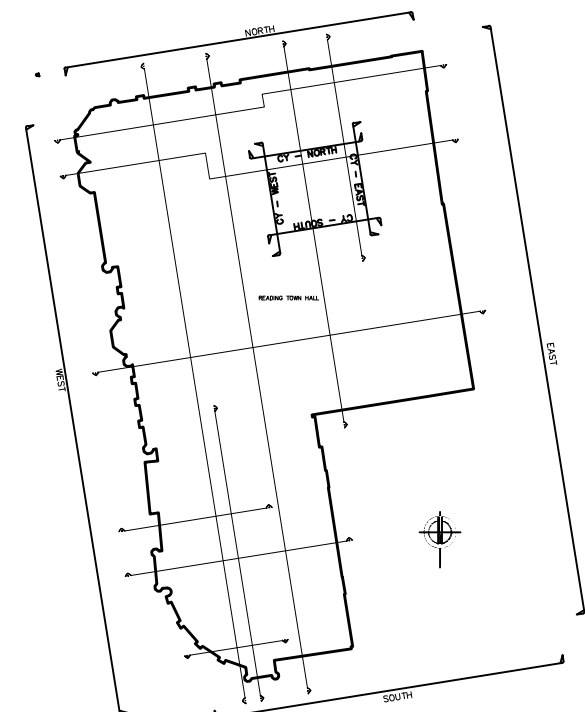



Rev.	Comments	By	Chkd	Date
A	REVISED SECTION 3	DK		06/02/25
B	ALIGNMENT FIXES	DK		19/02/26
Project Name Reading Town Hall, Blagrove St, Reading RG1 1QH				
Drawing Name: SOVA240903 MBS REV B				
Drawing Title : ROOF PLAN PLAN				
Client: Morse Webb Architects			Date 17/01/2025	
			Scale A0 @ 1:100	
Drawn by: SOVA - DK		Checked by: SOVA - DD		Project Code: SOVA240903
Revision: B				
Grid Orientation: OS GPS		Site Level Datum OS GPS		
Notes : - All dimensions are to be checked on site where applicable. This drawing must not be scaled, and only written dimensions should be respected. - All finish floor levels relate to topographical survey to GPS datum AOD.				

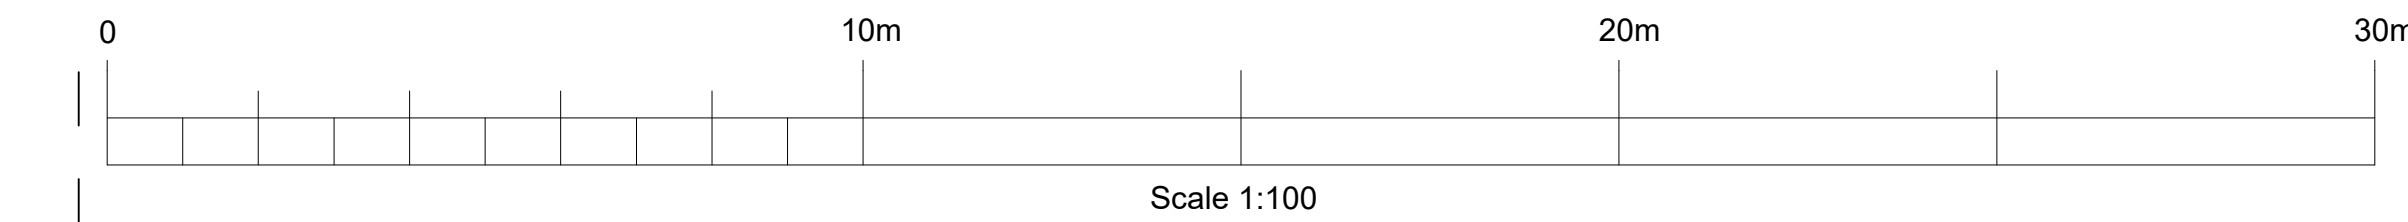



NORTH ELEVATION


40.00
DATUM

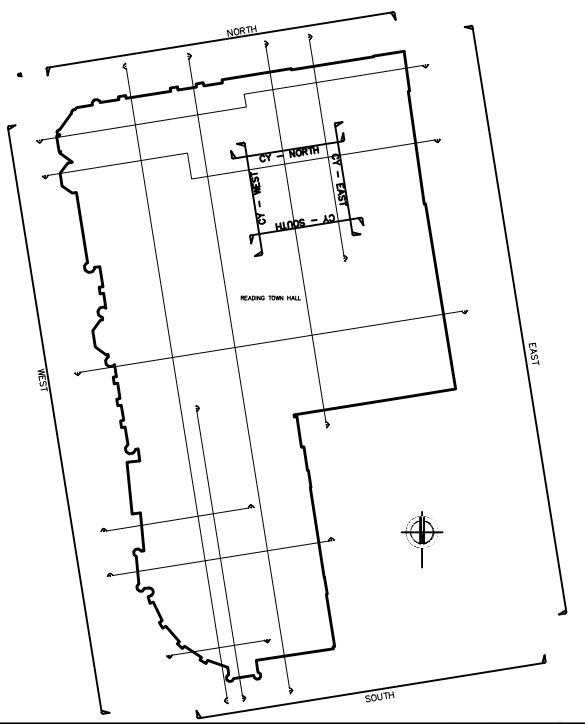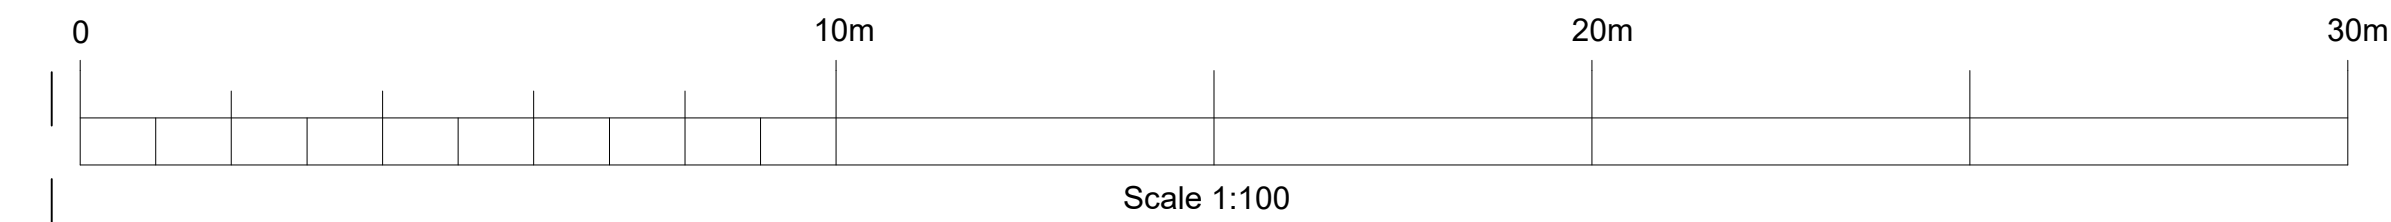

Rev.	Comments	By	Chkd	Date
A	REVISED SECTION 3			06/02/24
B	ALIGNMENT FIXES	DK		19/02/24
Project Name Reading Town Hall, Blagrove St, Reading RG1 1QH				
Drawing Name: SOVA240903 MBS REV B				
Drawing Title : NORTH ELEVATION				
Client: Morse Webb Architects		Date 17/01/2025		
		Scale A0 @ 1:100		
Drawn by SOVA - DK	Checked by SOVA - DD	Project Code SOVA240903	Revision: B	
Grid Orientation: OS GPS		Site Level Datum OS GPS		
Notes : - All dimensions are to be checked on site where applicable. This drawing must not be scaled, and only written dimensions should be respected. - All finish floor levels relate to topographical survey to GPS datum AOD.				




EAST ELEVATION


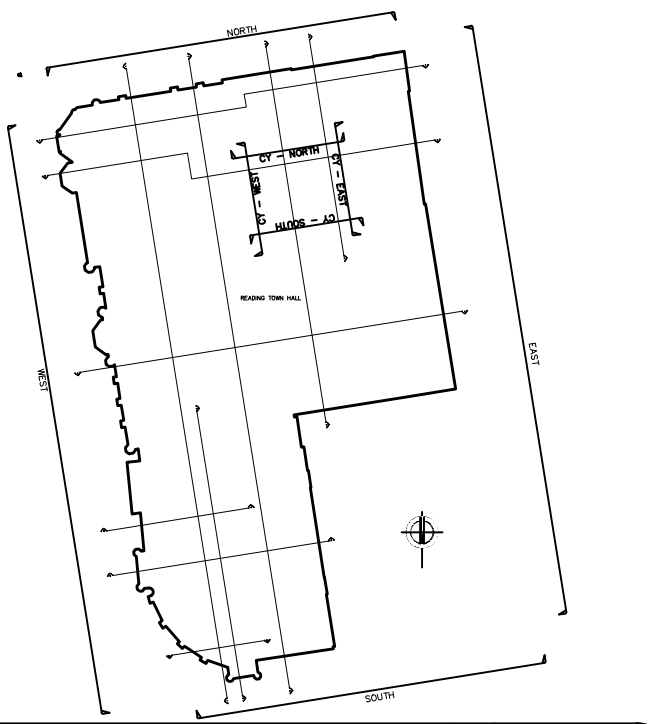


Rev.	Comments	By	Chkd	Date
A	REVISED SECTION 3			06/02/25
B	ALIGNMENT FIXES	DK		19/02/25
Project Name Reading Town Hall, Blagrove St, Reading RG1 1QH				
Drawing Name: SOVA240903 MBS REV B				
Drawing Title : EAST ELEVATION				
Client: Morse Webb Architects		Date 17/01/2025		
		Scale A0 @ 1:100		
Drawn by SOVA - DK	Checked by SOVA - DD	Project Code SOVA240903		Revision: B
Grid Orientation: OS GPS		Site Level Datum OS GPS		
Notes : - All dimensions are to be checked on site where applicable. This drawing must not be scaled, and only written dimensions should be respected. - All finish floor levels relate to topographical survey to GPS datum AOD.				





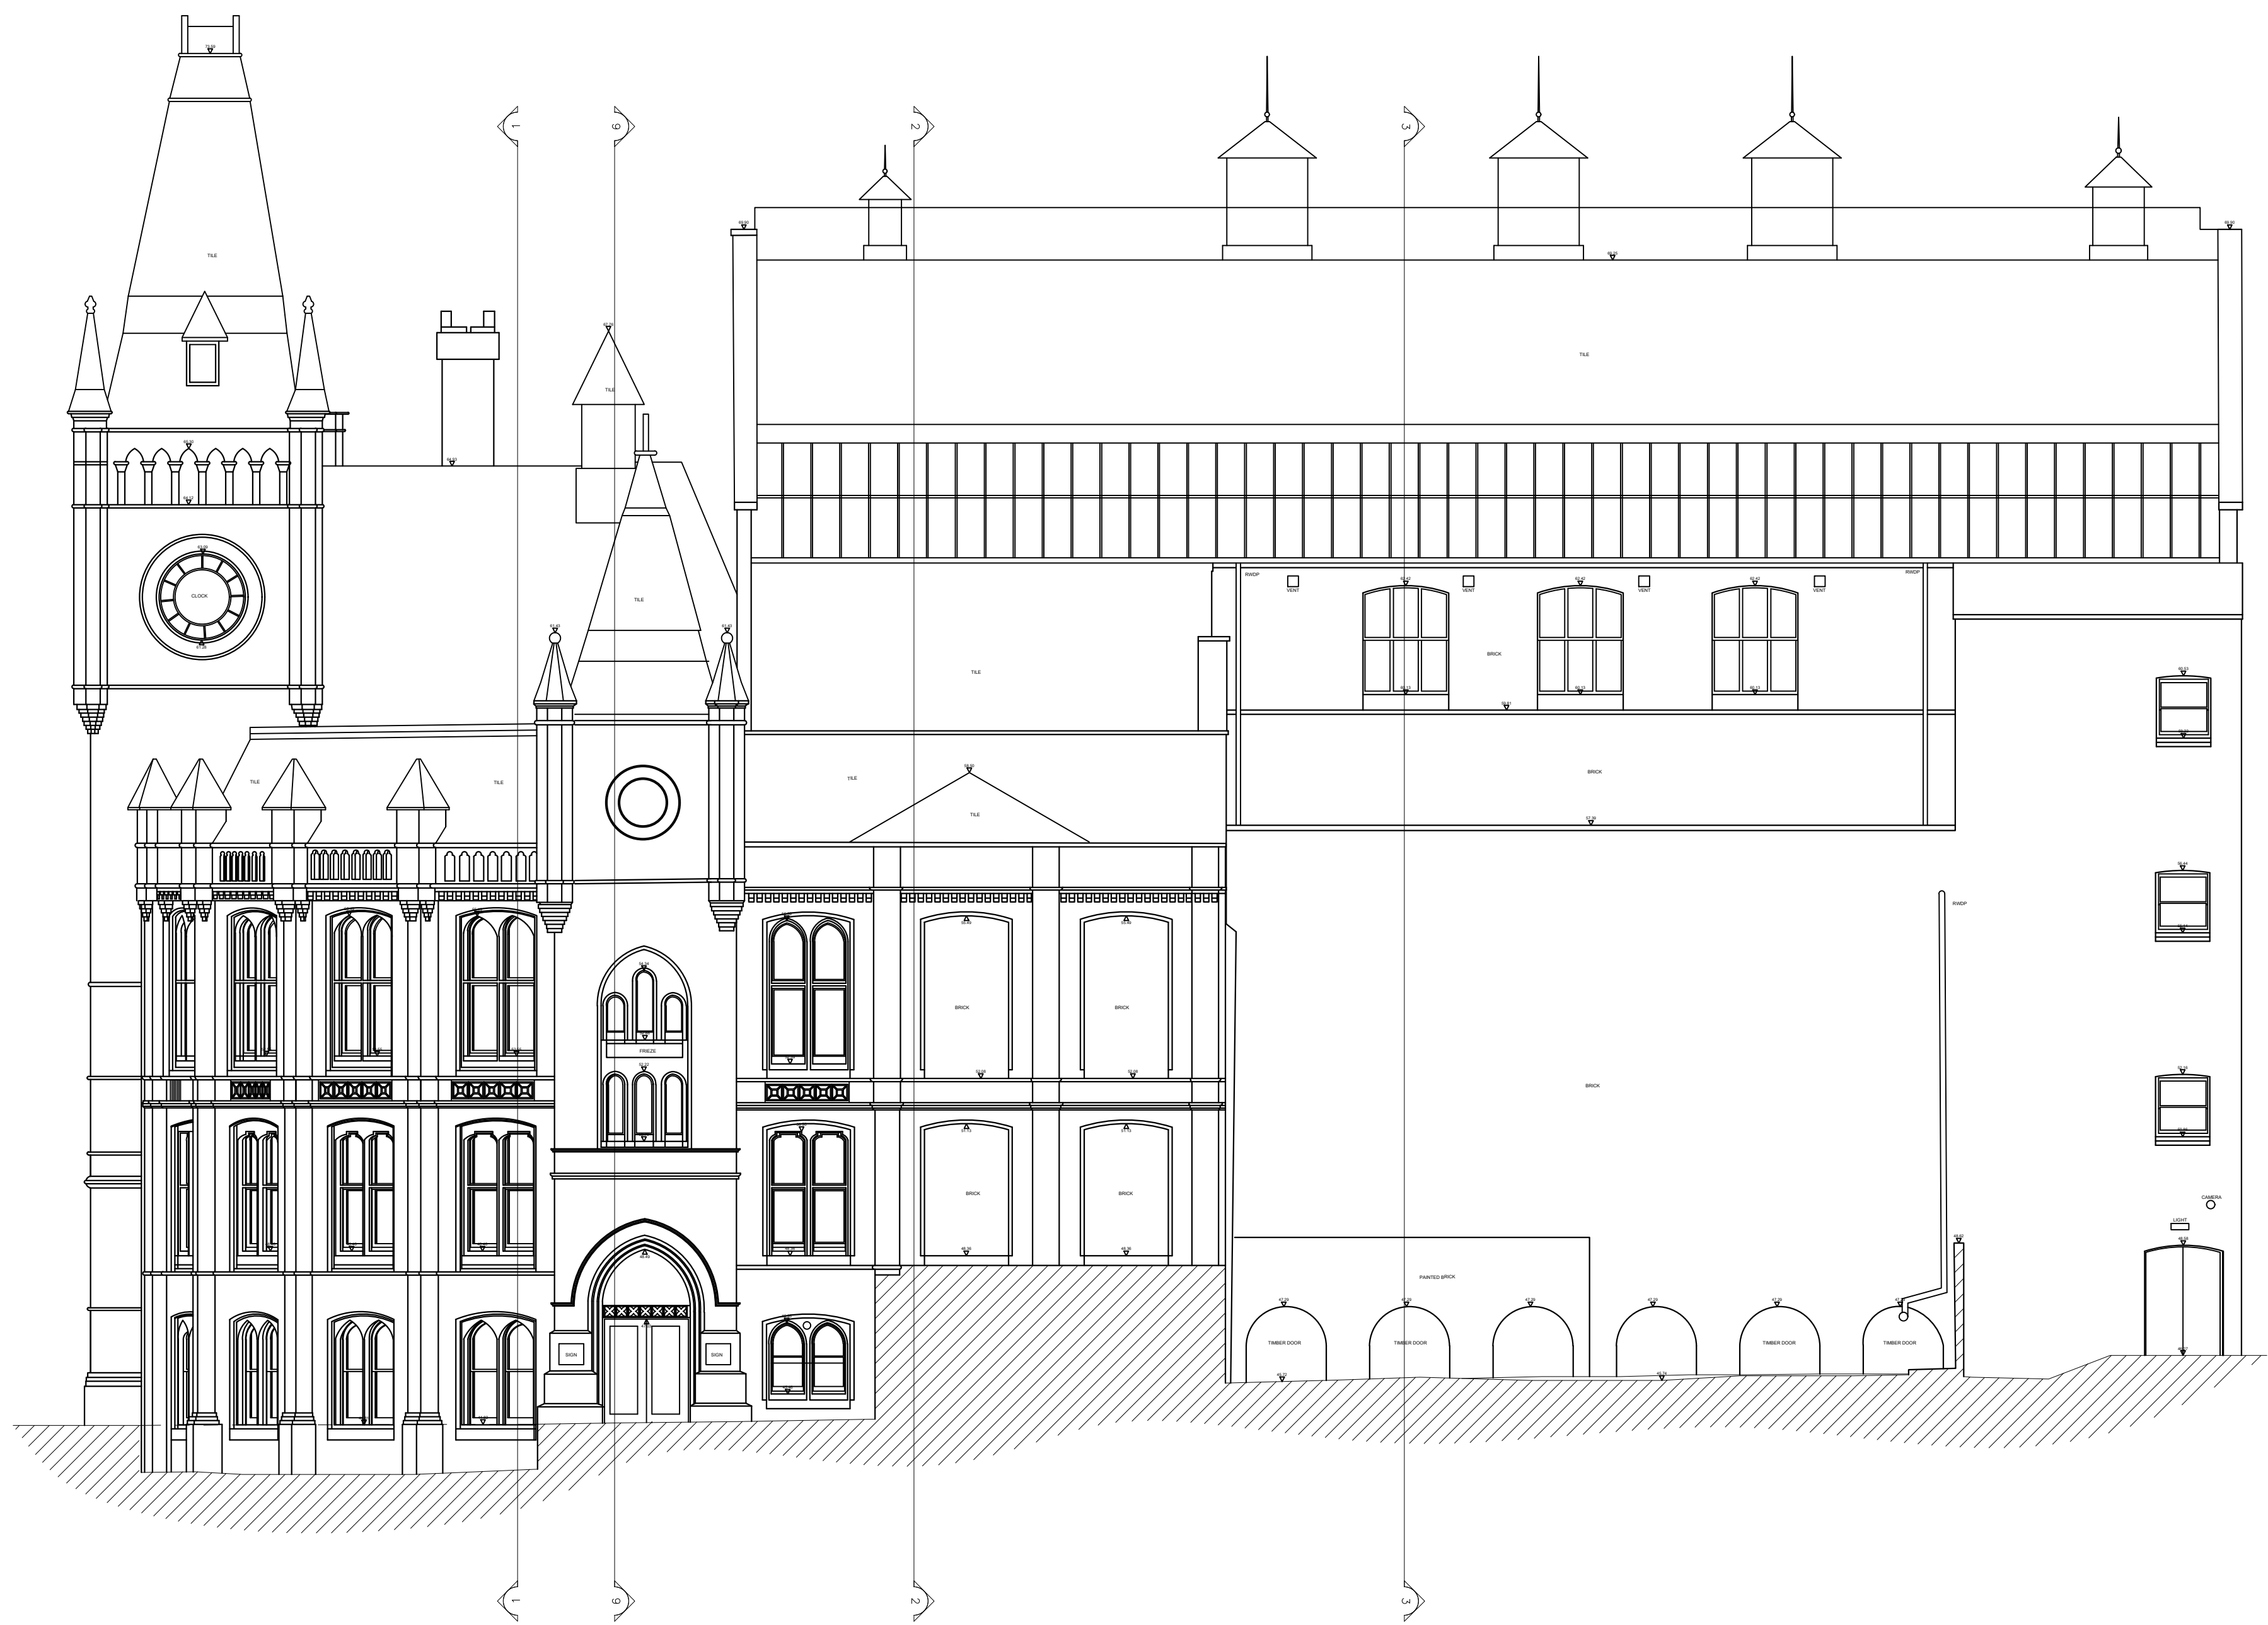

SOUTH ELEVATION

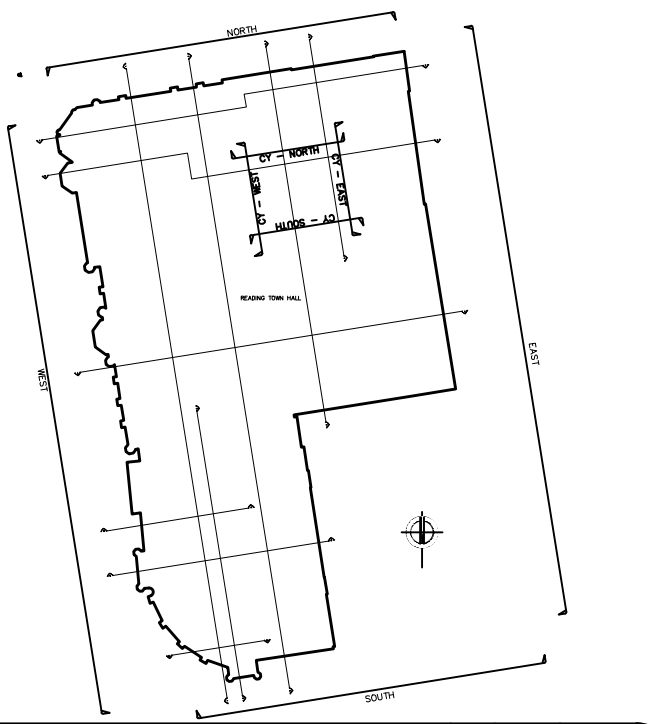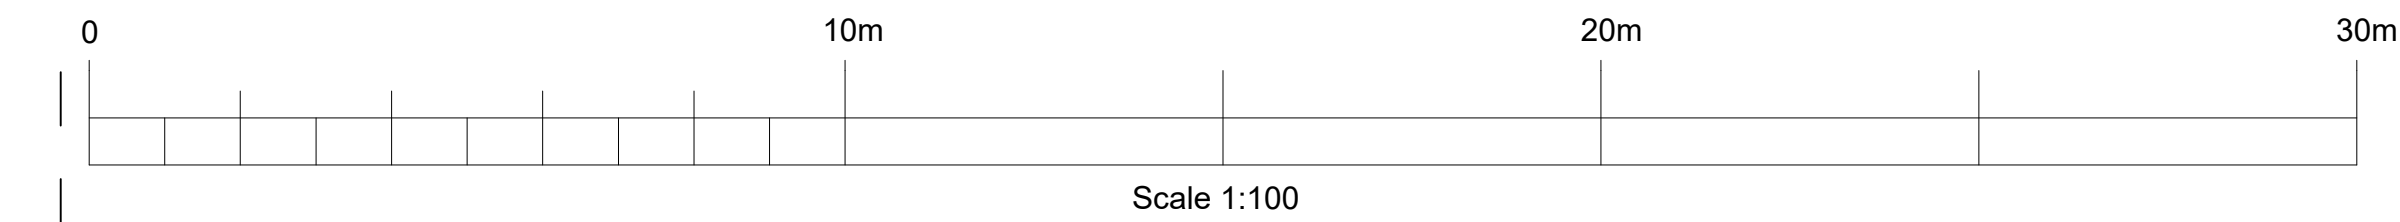


Rev.	Comments	By	Chkd	Date
A	REVISED SECTION 3		DK	08/02/25
B	ALIGNMENT FIXES		DK	19/02/25
Project Name Reading Town Hall, Blagrove St, Reading RG1 1QH				
Drawing Name: SOVA240903 MBS REV B				
Drawing Title : SOUTH ELEVATION				
Client: Morse Webb Architects			Date 17/01/2025	
			Scale A0 @ 1:100	
Drawn by: SOVA - DK	Checked by: SOVA - DD	Project Code: SOVA240903	Revision: B	
Grid Orientation: OS GPS		Site Level Datum OS GPS		
Notes : - All dimensions are to be checked on site where applicable. This drawing must not be scaled, and any written dimensions should be respected. - All finish floor levels relate to topographical survey to GPS datum AOD.				

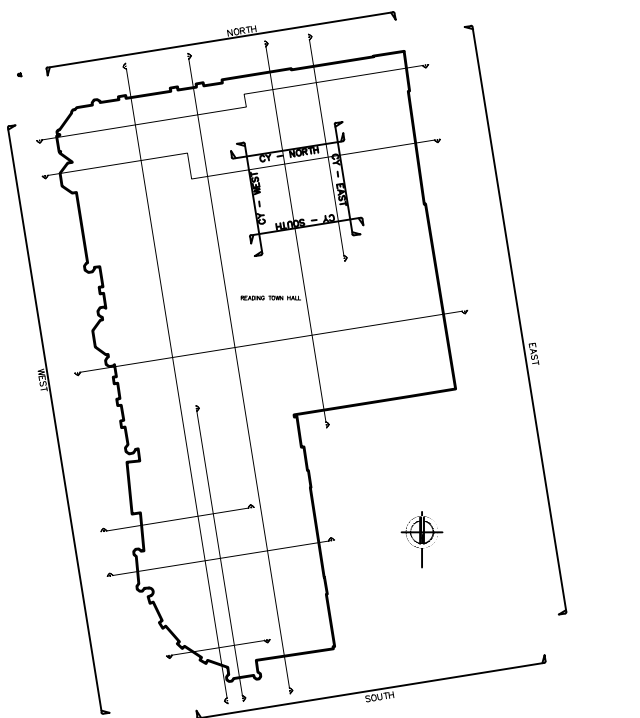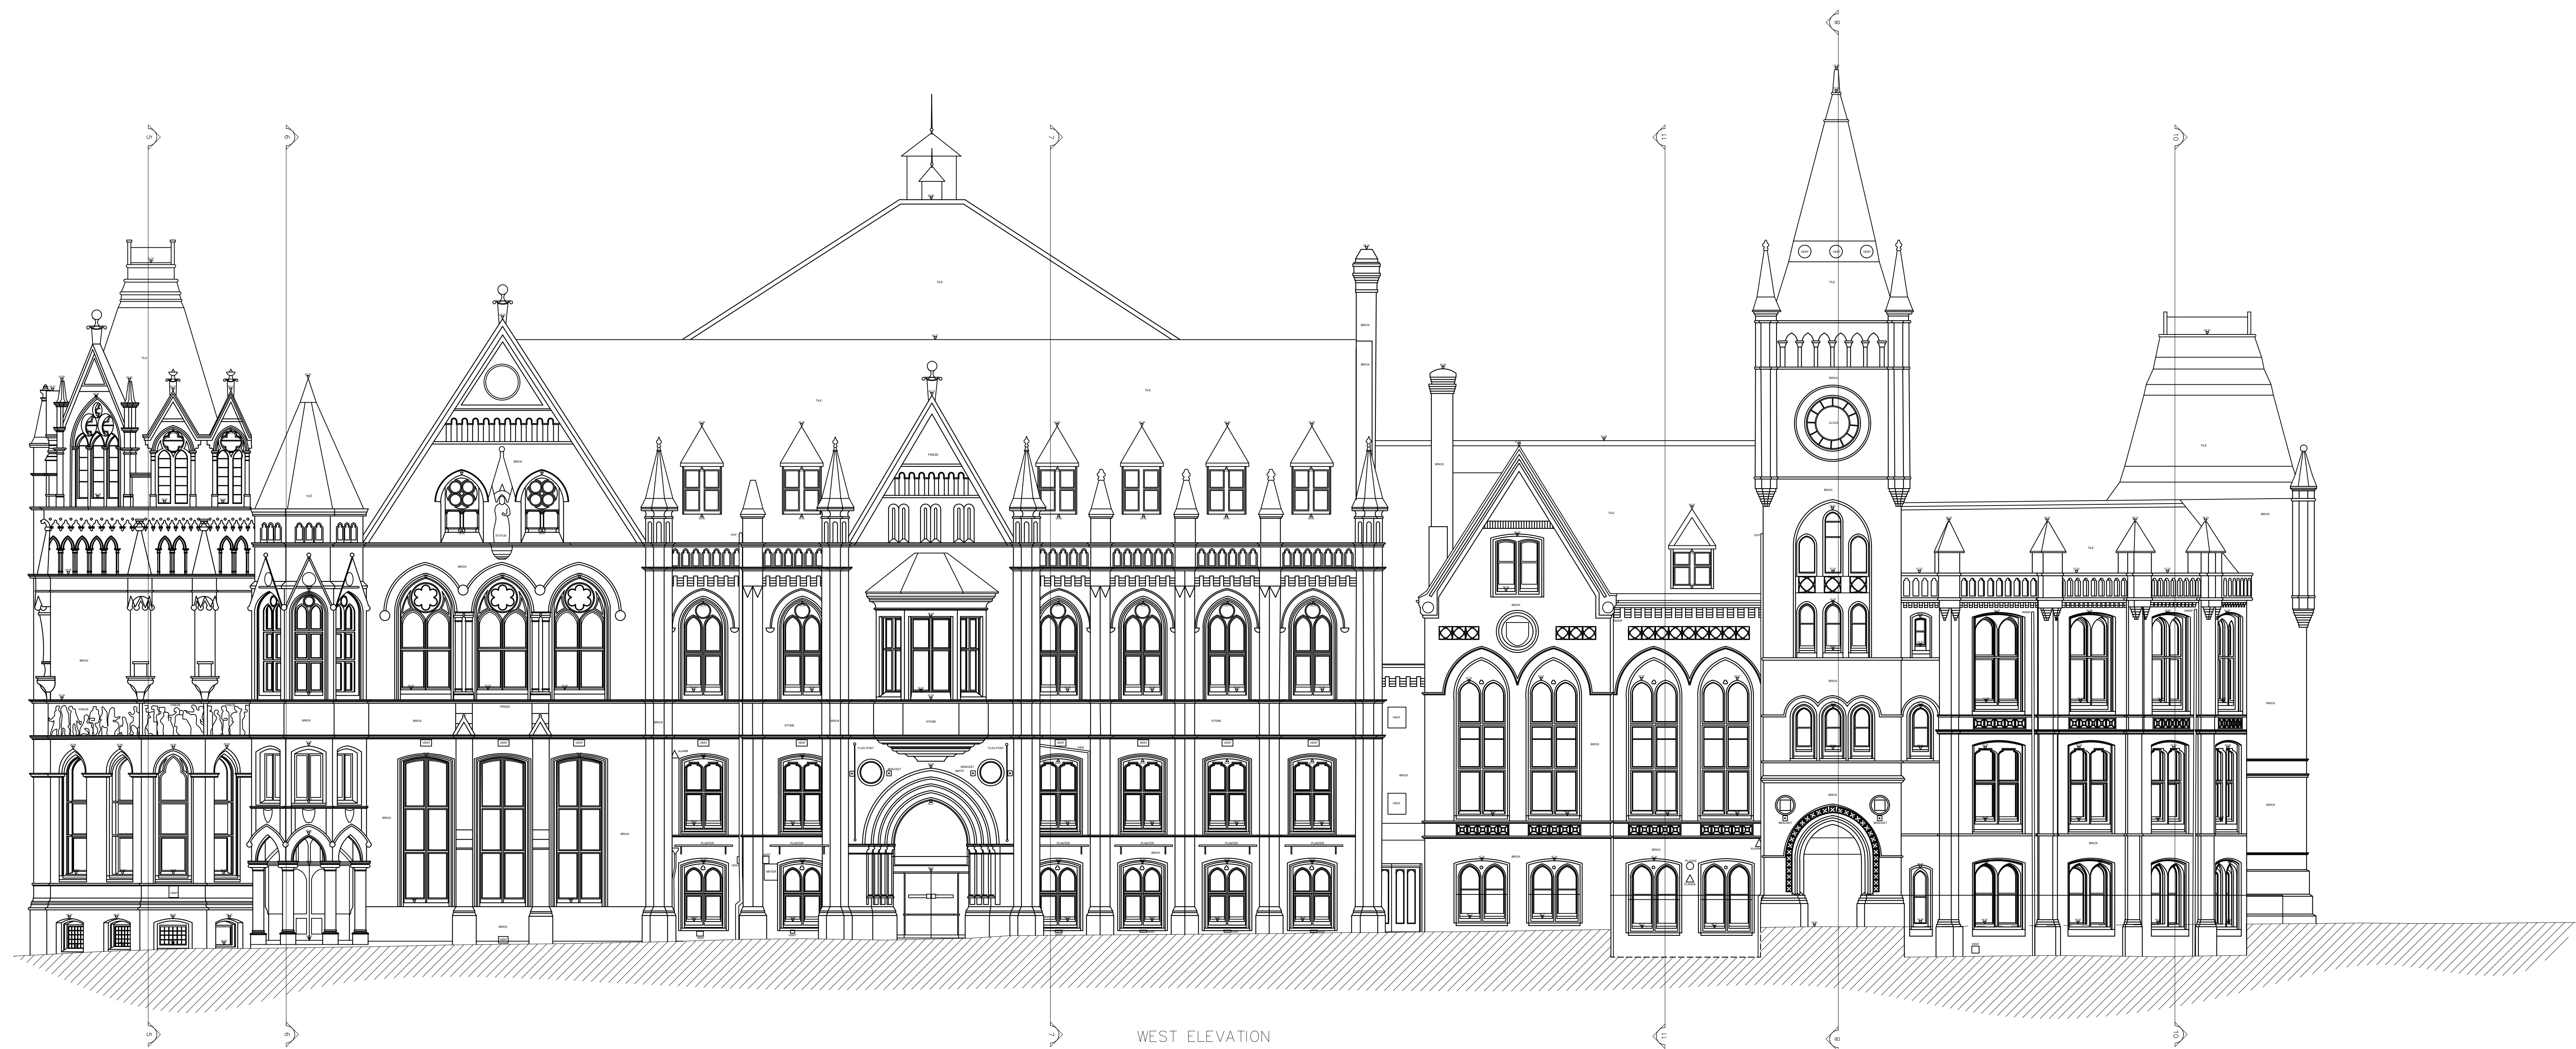


Rev.	Comments	By	Chkd	Date
A	REVISED SECTION 3	DK		08/02/25
B	ALIGNMENT FIXES	DK		19/02/25

Project Name: Reading Town Hall, Blagrove St, Reading RG1 1QH			
Drawing Name: SOVA240903 MBS REV B			
Drawing Title : WEST ELEVATION			
Client: Morse Webb Architects		Date: 17/01/2025	
		Scale: A0 @ 1:100	
Drawn by: SOVA - DK	Checked by: SOVA - DD	Project Code: SOVA240903	Revision: B
Grid Orientation: OS GPS		Site Level Datum: OS GPS	
Notes : - All dimensions are to be checked on site where applicable. This drawing must not be scaled, and any written dimensions should be respected. - All finish floor levels relate to topographical survey to GPS datum AOD.			

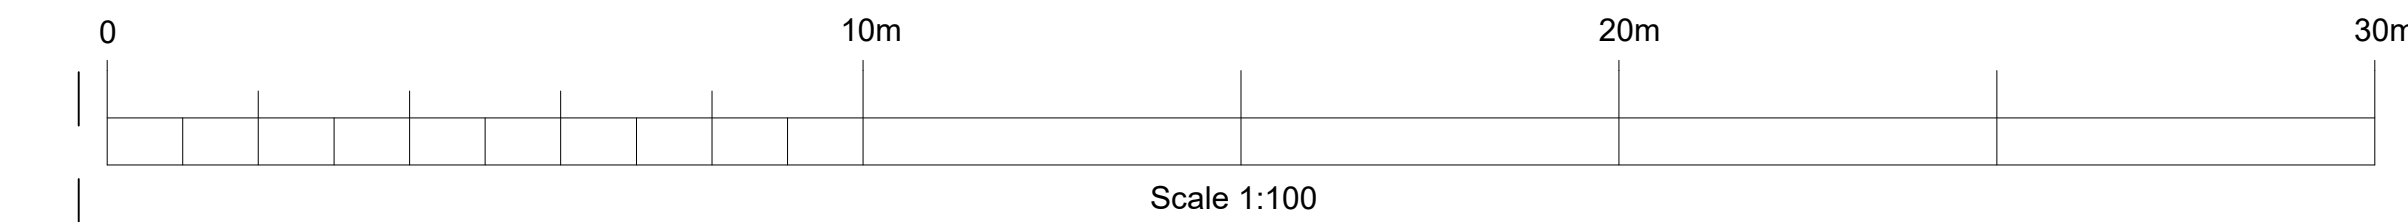




NORTH COURTYARD ELEVATION

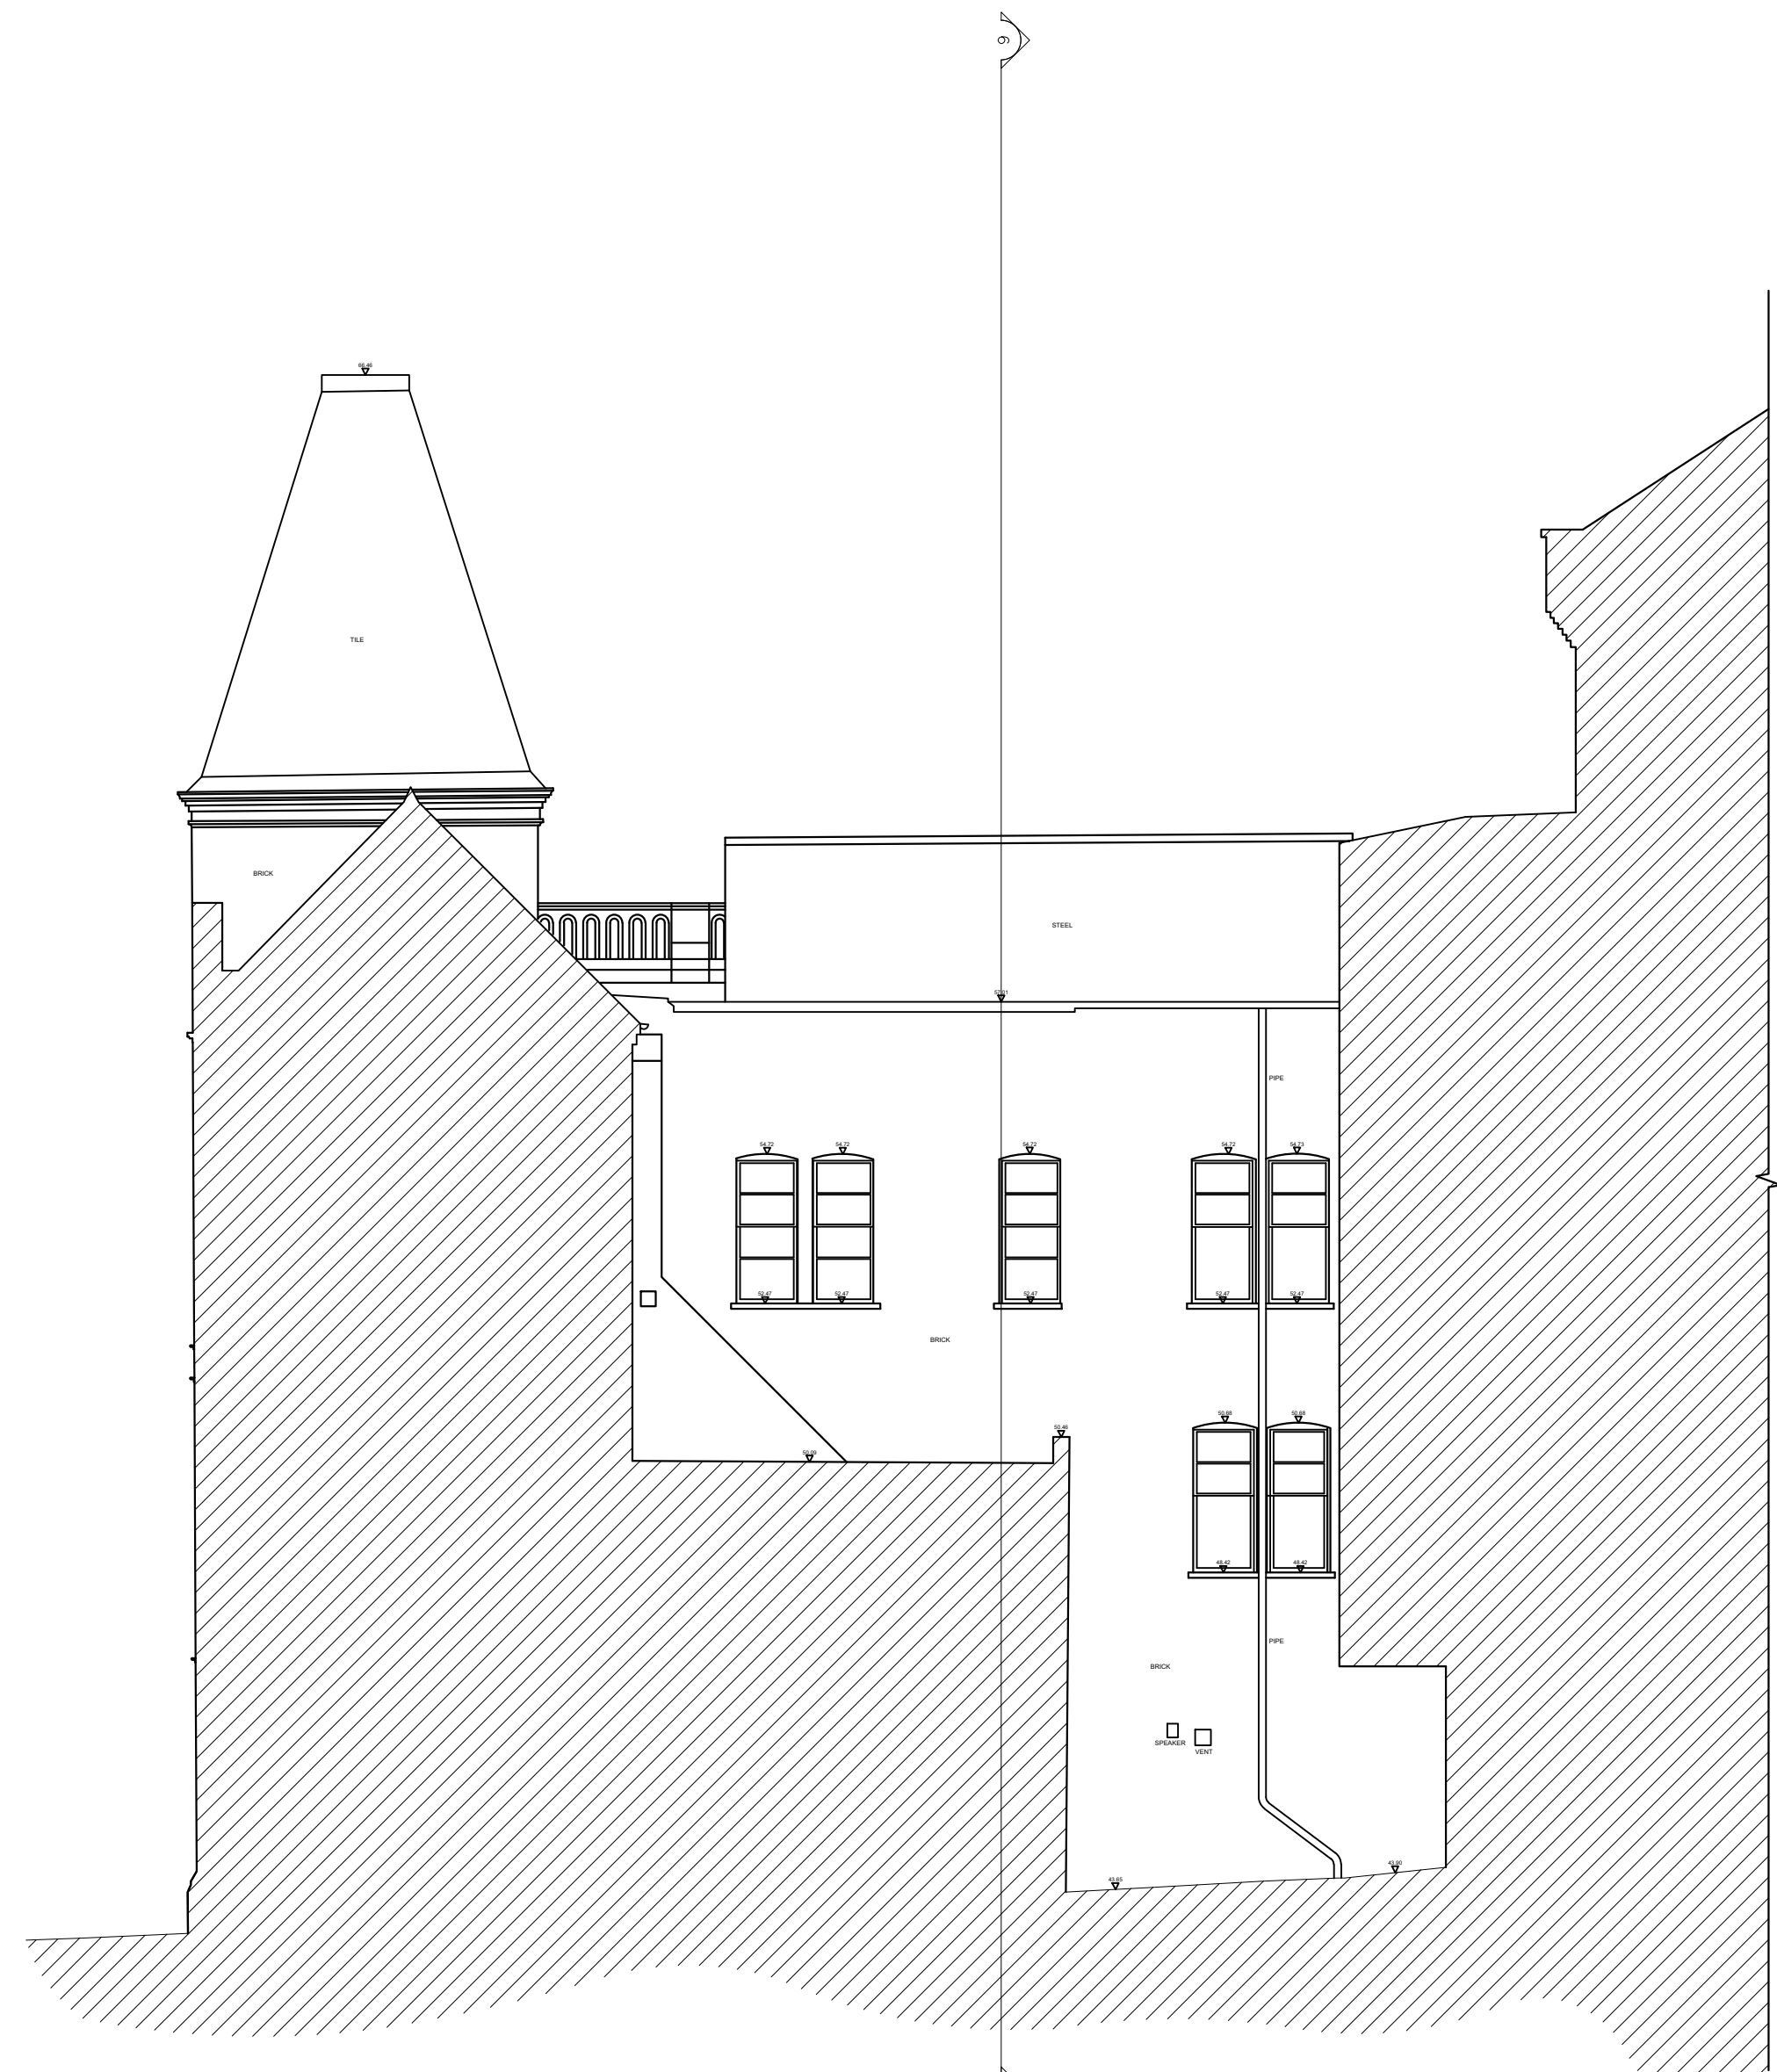



EAST COURTYARD ELEVATION

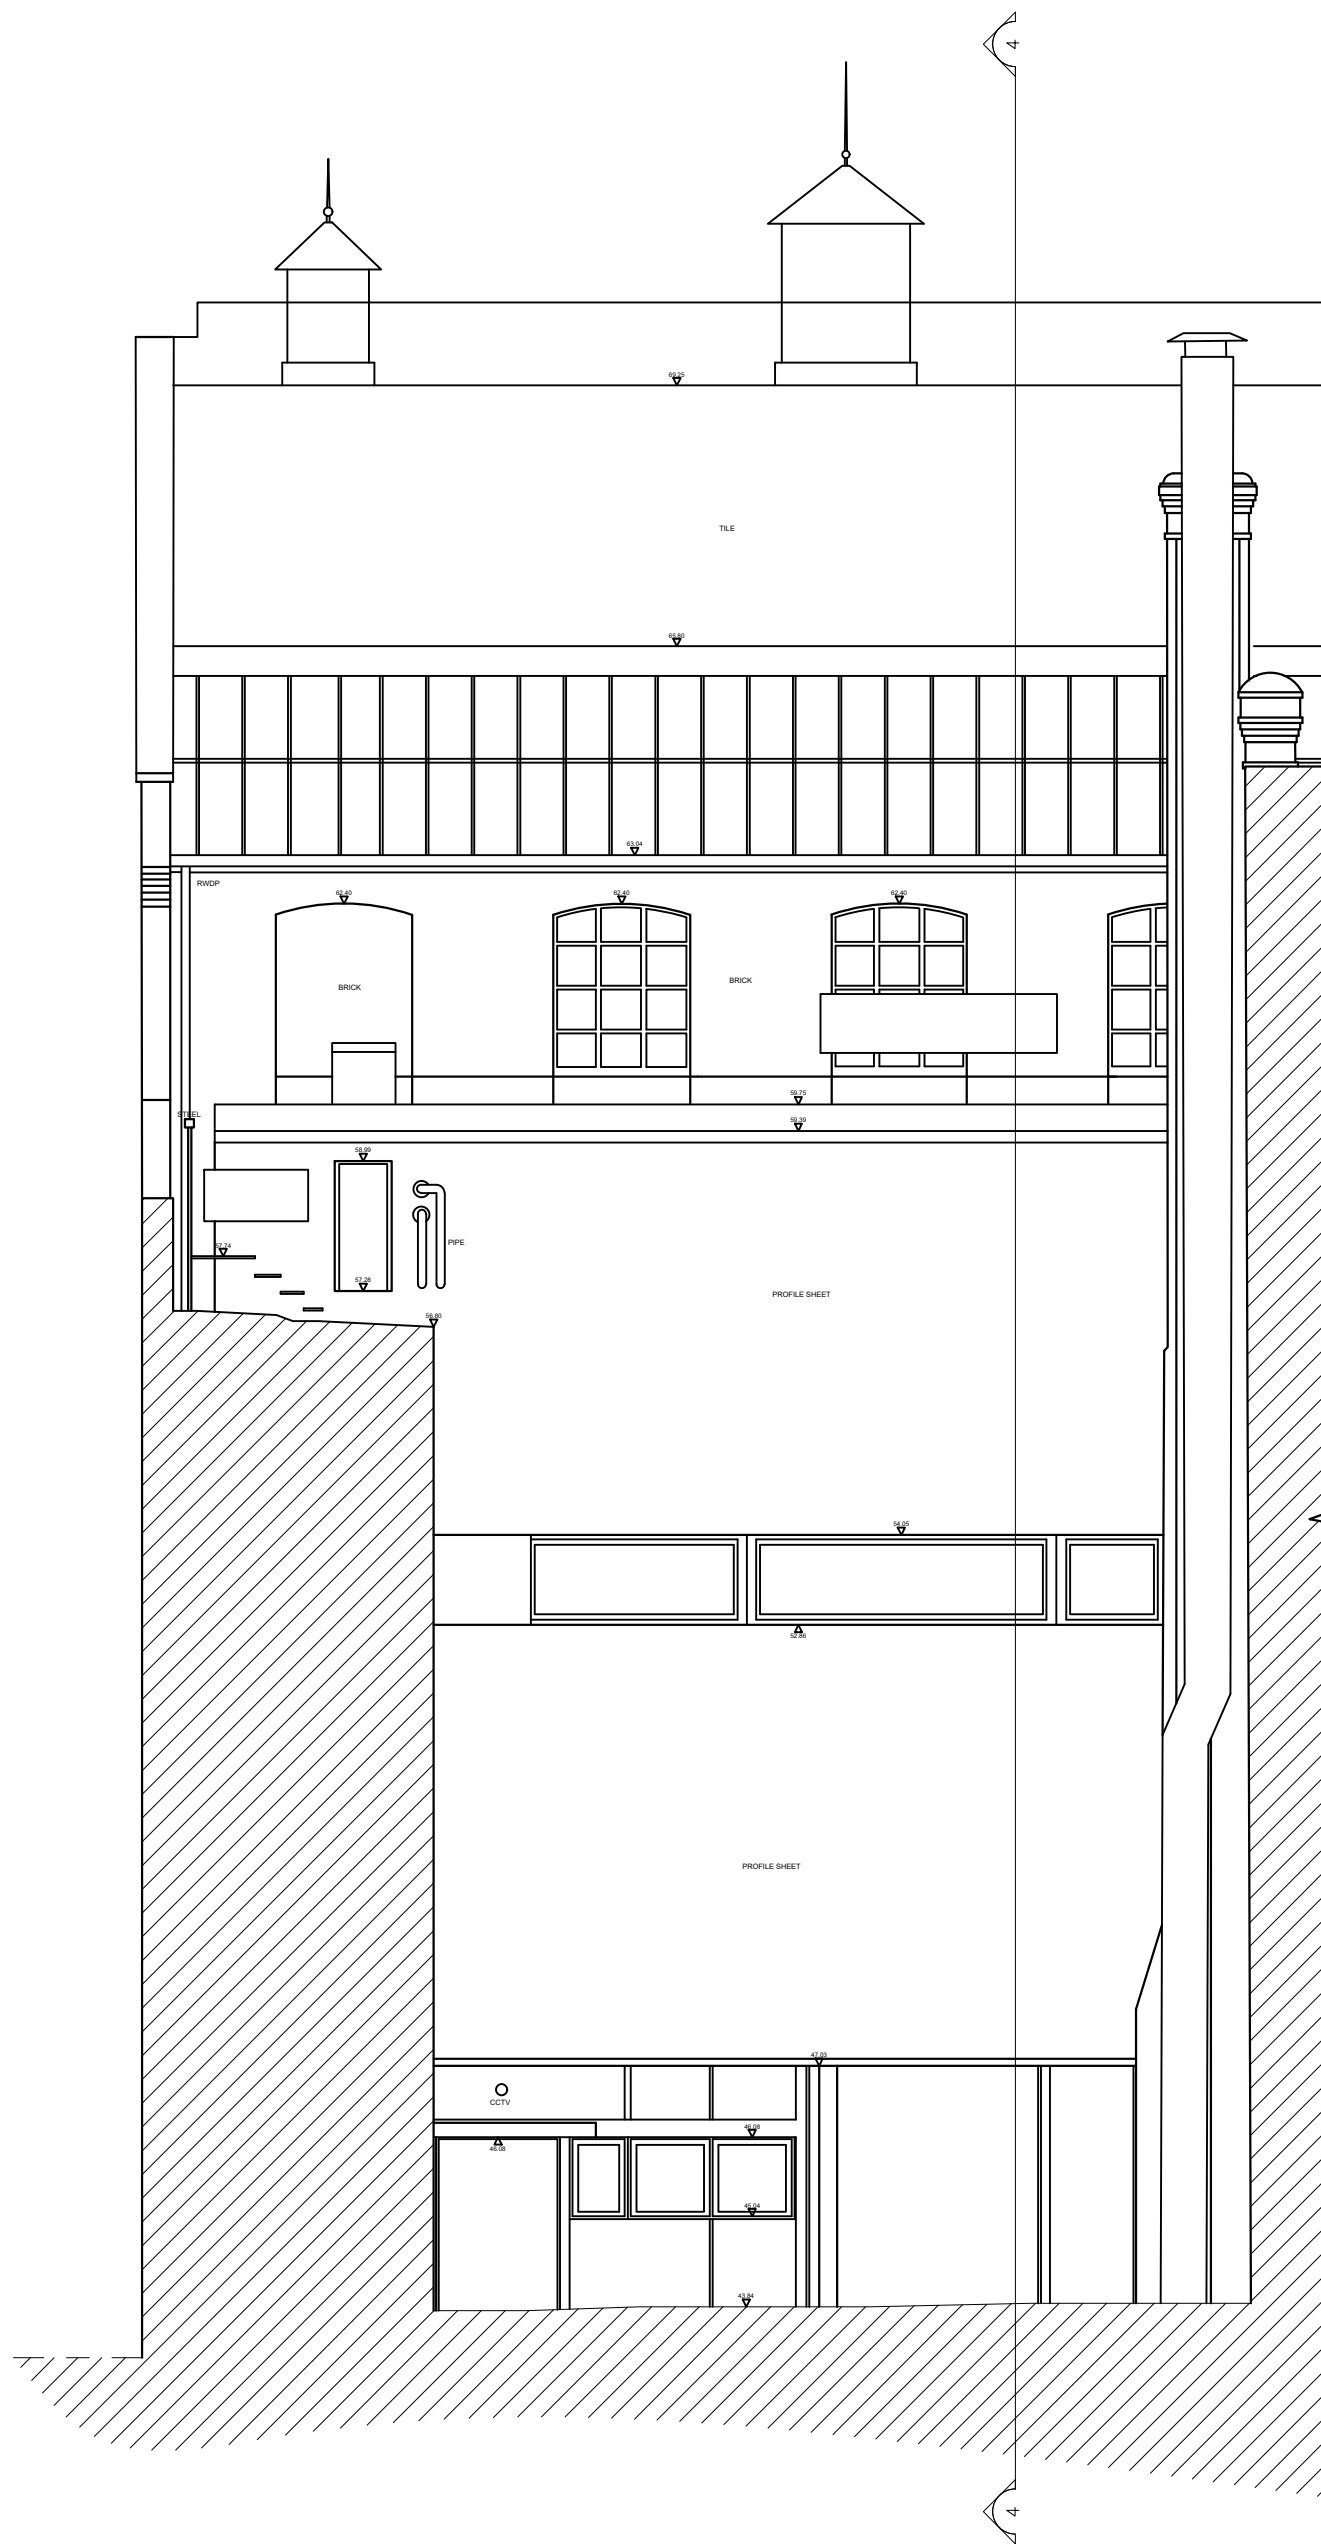


SOUTH COURTYARD ELEVATION




WEST COURTYARD ELEVATION

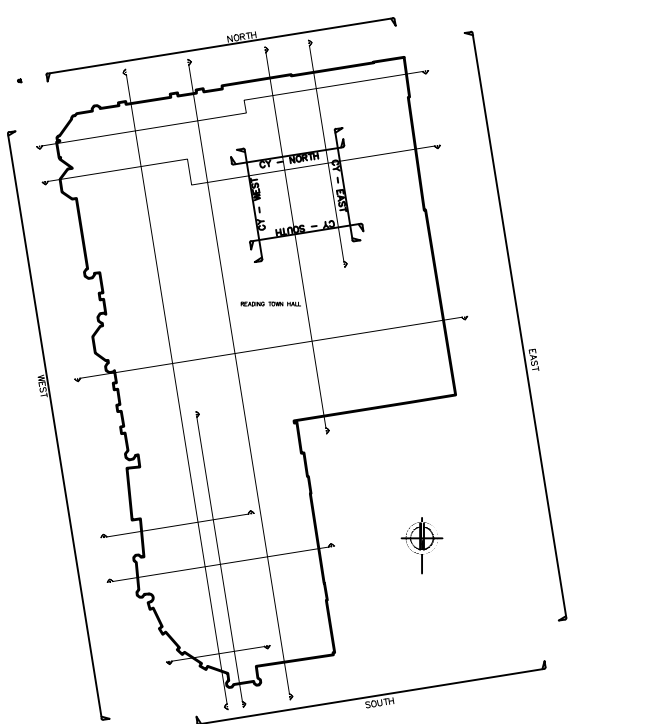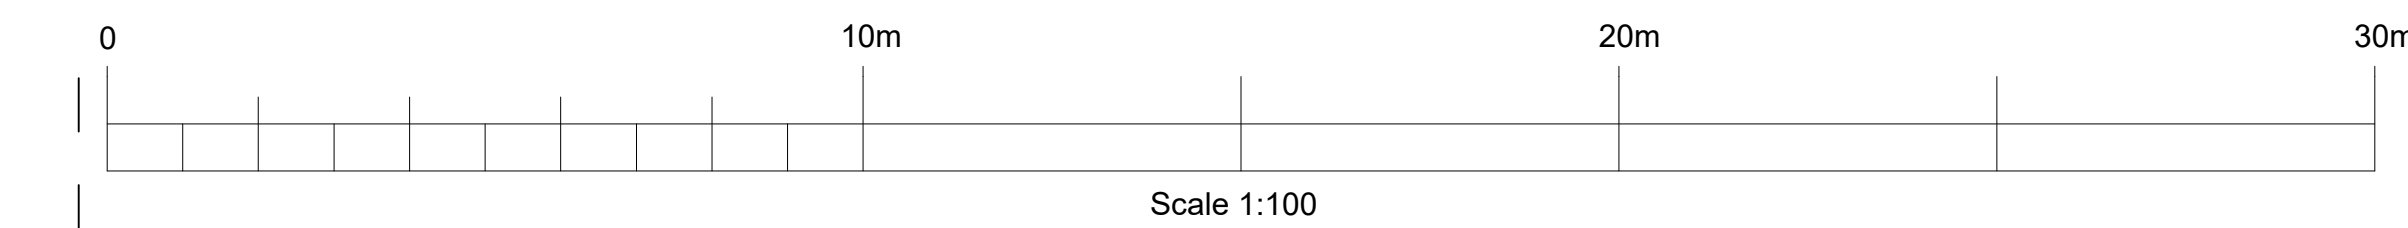


Rev.	Comments	By	Chkd	Date
A	REVISED SECTION 3			
B	ALIGNMENT FIXES			06/02/25
Project Name Reading Town Hall, Blagrove St, Reading RG1 1QH Drawing Name: SOVA240903 MBS REV B Drawing Title : COURTYARD ELEVATIONS Client: Morse Webb Architects Date: 17/01/2025 Scale: A0 @ 1:100 Drawn by: SOVA - DK Checked by: SOVA - DD Project Code: SOVA240903 Revision: B Grid Orientation: OS GPS Site Level Datum: OS GPS Notes : - All dimensions are to be checked on site where applicable. This drawing must not be scaled, and only written dimensions should be respected. - All finish floor levels relate to topographical survey to GPS datum AOD.				

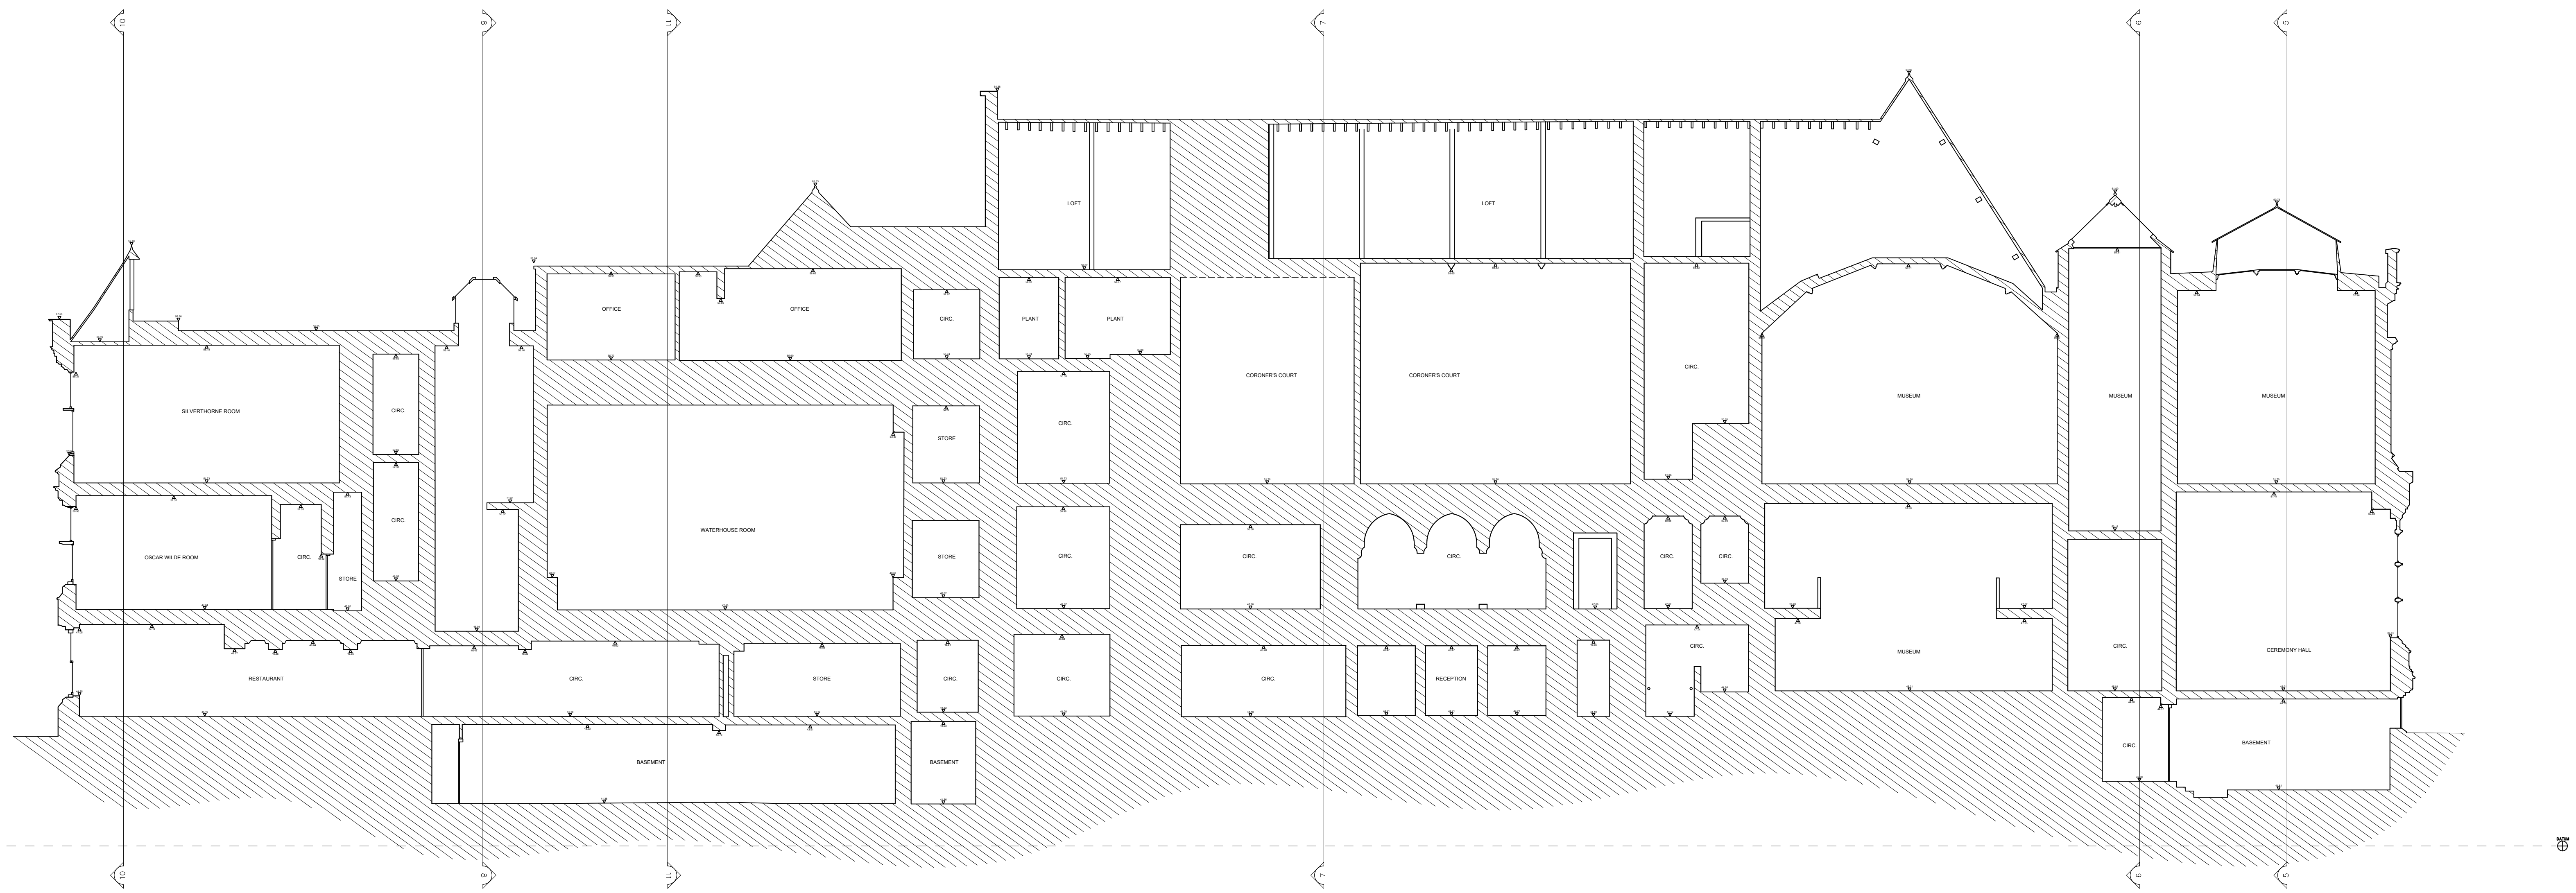


SECTION 1


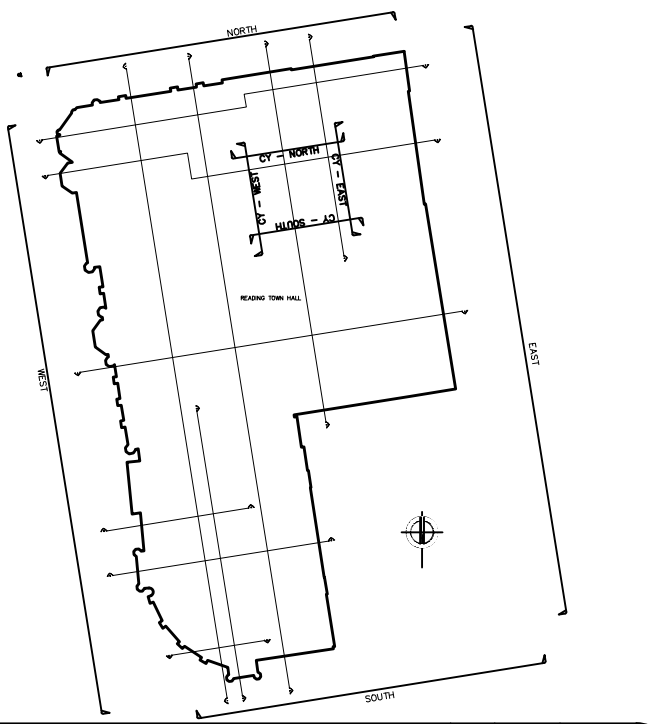


Rev.	Comments	By	Chkd	Date
A	REVISED SECTION 1	DK		08/02/25
B	ALIGNMENT FIXES	DK		19/02/25
Project Name Reading Town Hall, Blagrove St, Reading RG1 1QH				
Drawing Name: SOVA240903 MBS REV B				
Drawing Title : SECTION 1				
Client: Morse Webb Architects		Date 17/01/2025		
		Scale A0 @ 1:100		
Drawn by: SOVA - DK	Checked by: SOVA - DD	Project Code: SOVA240903		Revision: B
Grid Orientation: OS GPS		Site Level Datum: OS GPS		
Notes :				
- All dimensions are to be checked on site where applicable. This drawing must not be scaled, and only written dimensions should be respected.				
- All finish floor levels relate to topographical survey to GPS datum AOD.				

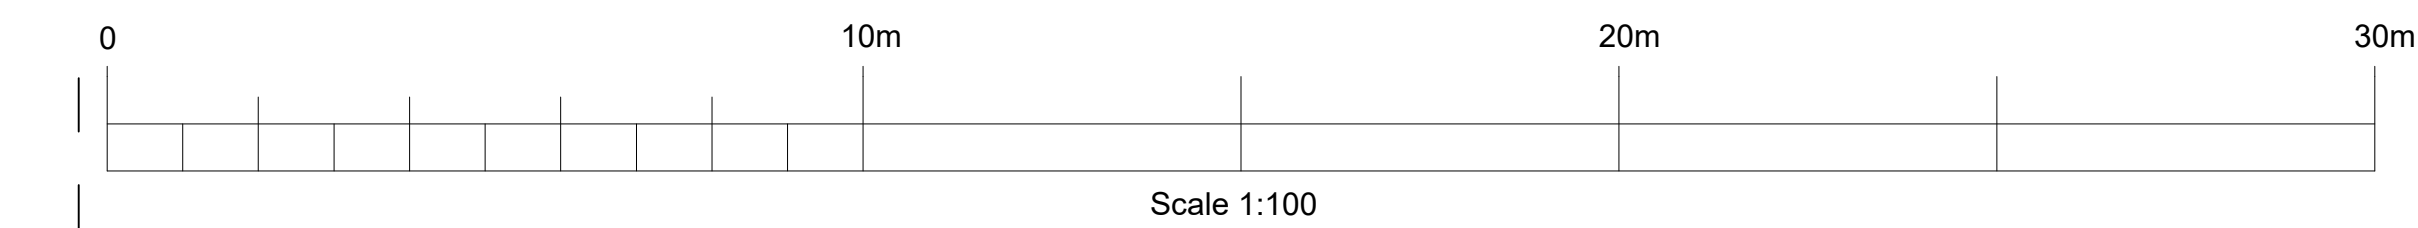

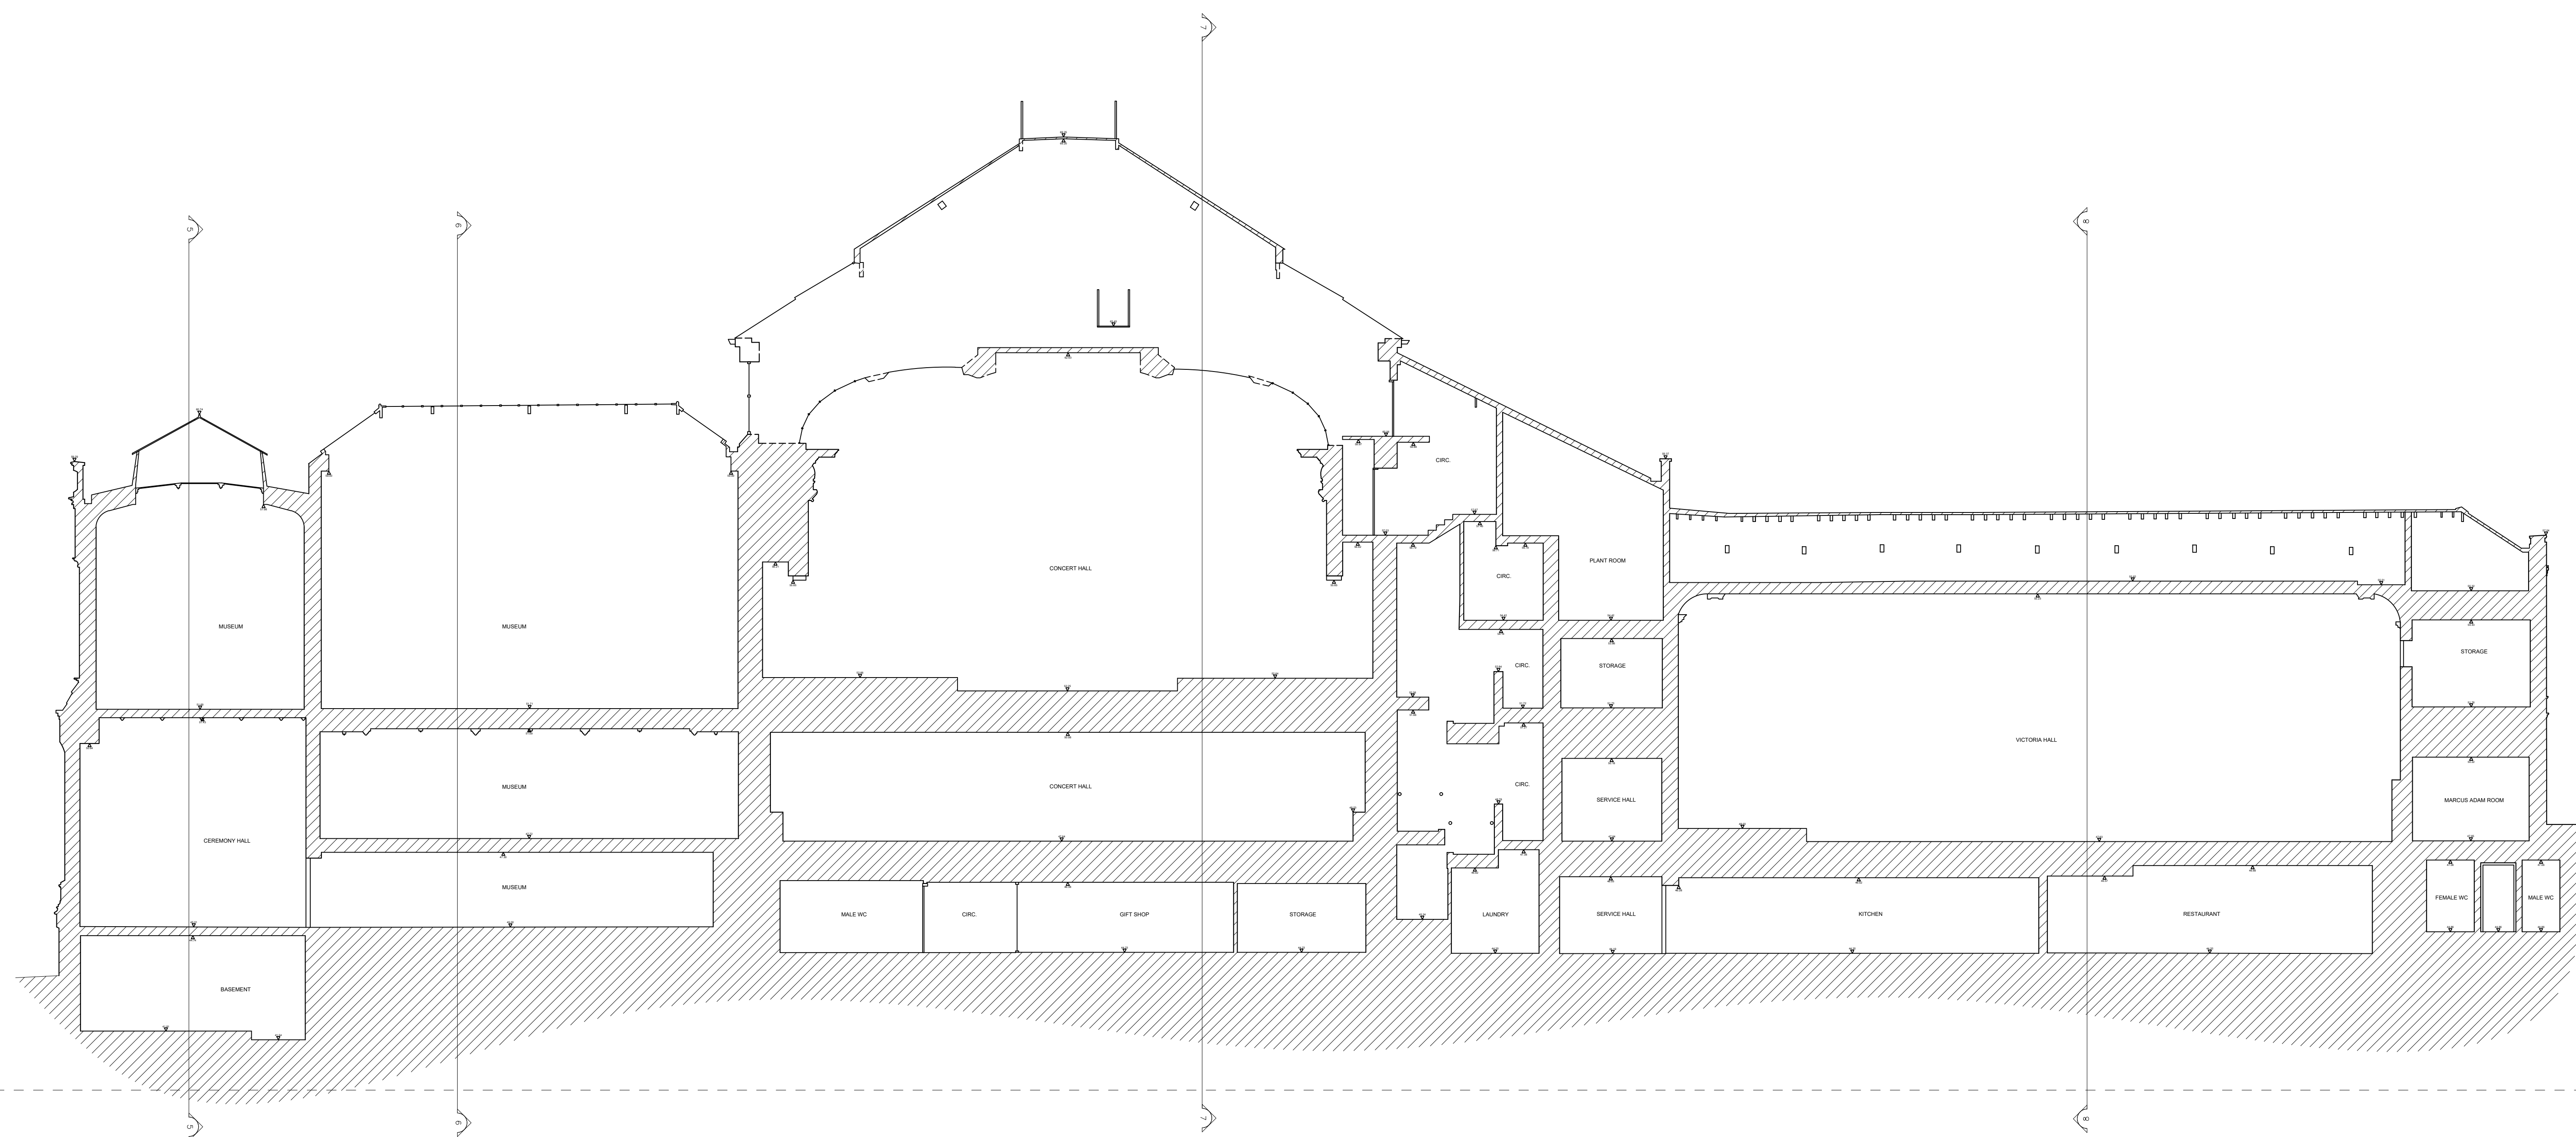


SECTION 2

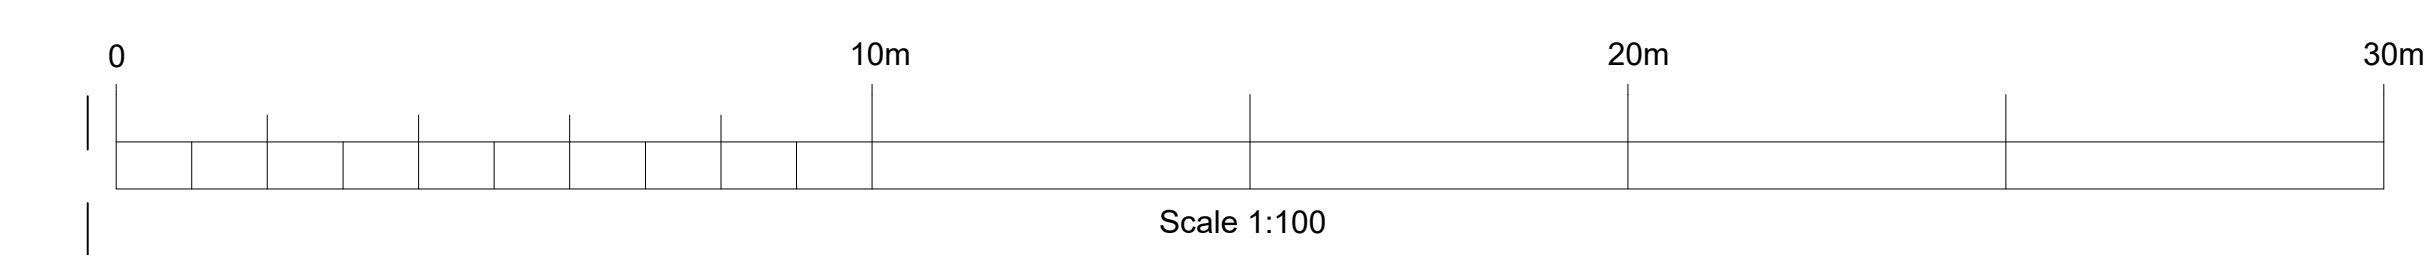
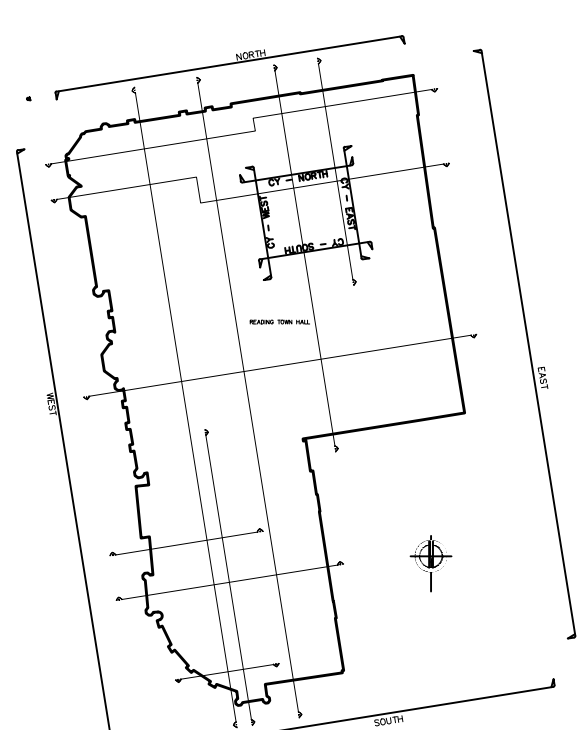


Rev.	Comments	By	Chkd	Date
A	REVISED SECTION 3	DK		08/02/25
B	ALIGNMENT FINES	DK		19/02/26


Project Name			
Reading Town Hall, Blagrove St, Reading RG1 1QH			
Drawing Name:			
SOVA240903 MBS REV B			
Drawing Title :			
SECTION 2			
Client:	Date		
Morse Webb Architects	17/01/2025		
	Scale		
	A0 @ 1:100		
Drawn by:	Checked by:	Project Code:	Revision:
SOVA - DK	SOVA - DD	SOVA240903	B
Grid Orientation:	Site Level Datum		
OS GPS	OS GPS		
Notes :			
* All dimensions are to be checked on site where applicable. This drawing must not be scaled, and only written dimensions should be respected.			
* All finish floor levels relate to topographical survey to GPS datum AOD.			

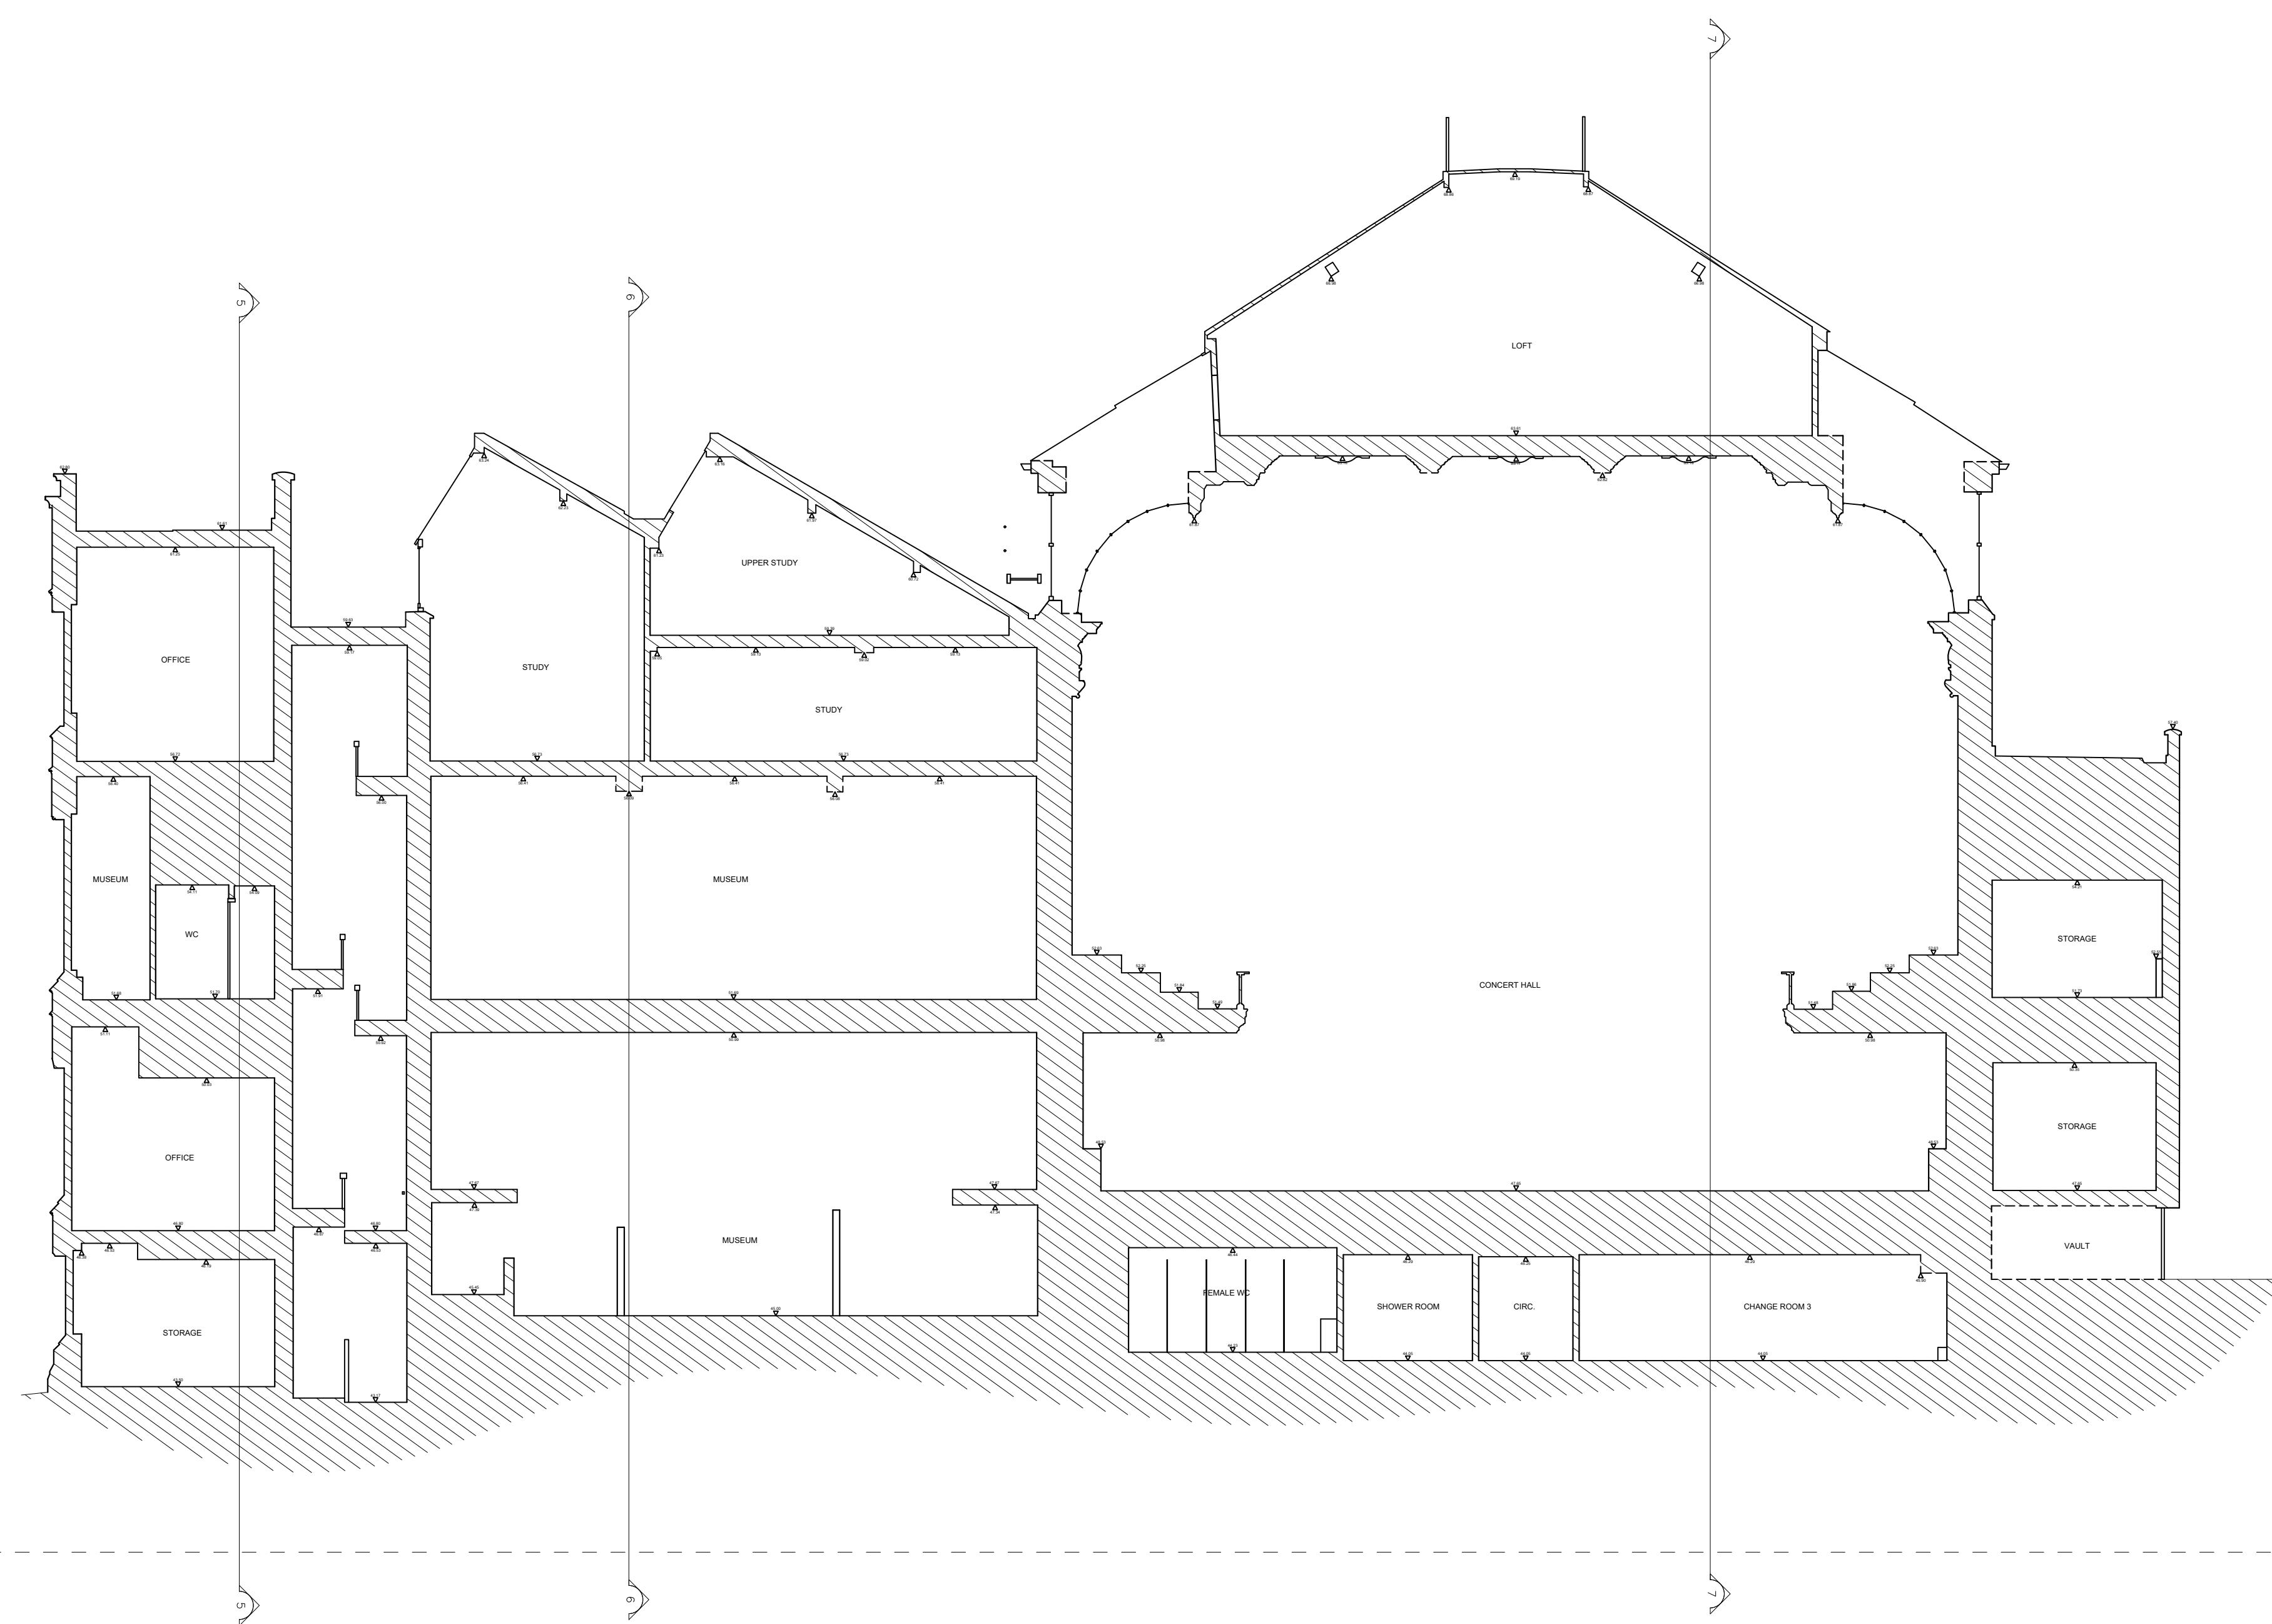



SECTION 3

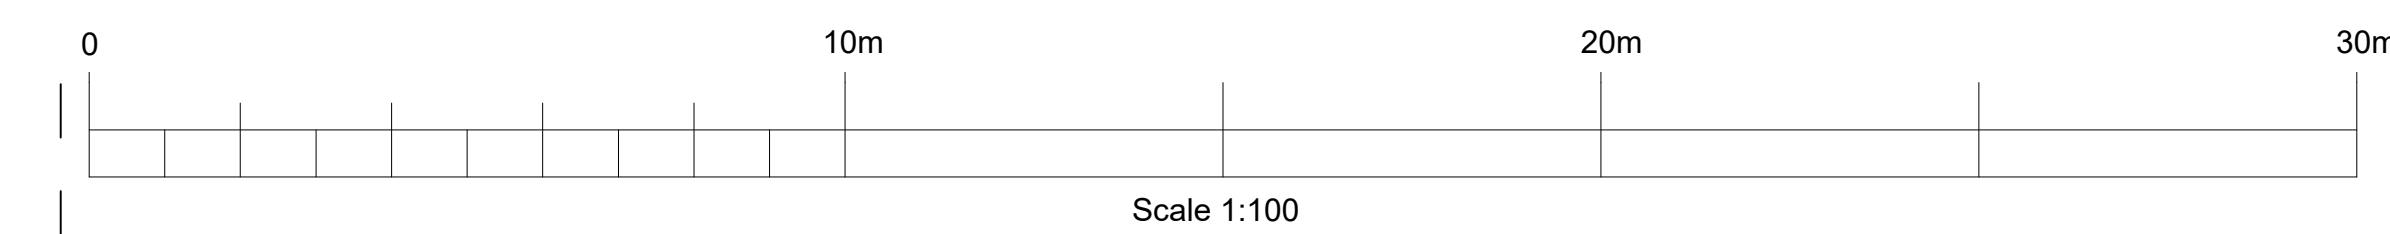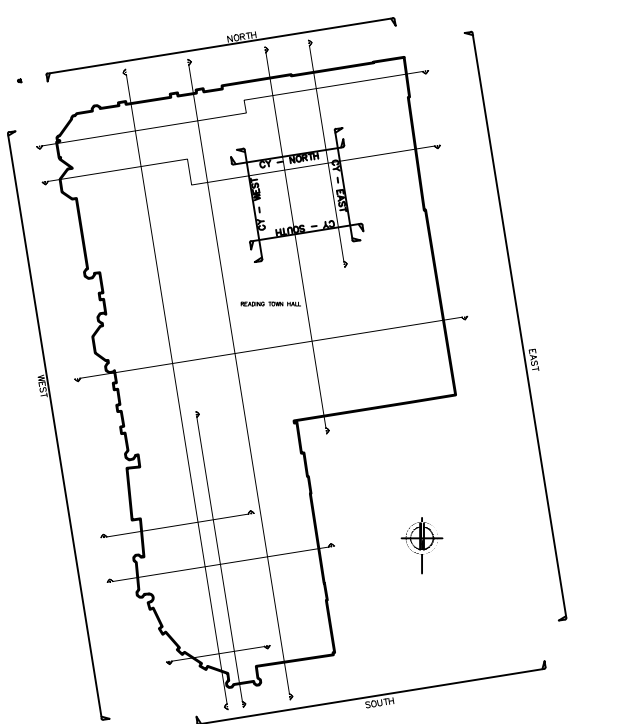


Rev.	Comments	By	Chkd	Date
A	REVISED SECTION 3			08/02/24
B	ALIGNMENT FIXES	DK		19/02/26
Project Name Reading Town Hall, Blaggrave St, Reading RG1 1QH				
Drawing Name: SOVA240903 MBS REV B				
Drawing Title : SECTION 3				
Client: Morse Webb Architects		Date 17/01/2025		
		Scale A0 @ 1:100		
Drawn by: SOVA – DK	Checked by: SOVA – DD	Project Code: SOVA240903		Revision: B
Grid Orientation: OS GPS		Site Level Datum OS GPS		
Notes : - All dimensions are to be checked on site where applicable. This drawing must not be scaled, and only written dimensions should be respected. - All finish floor levels relate to topographical survey to OS datum AOD.				

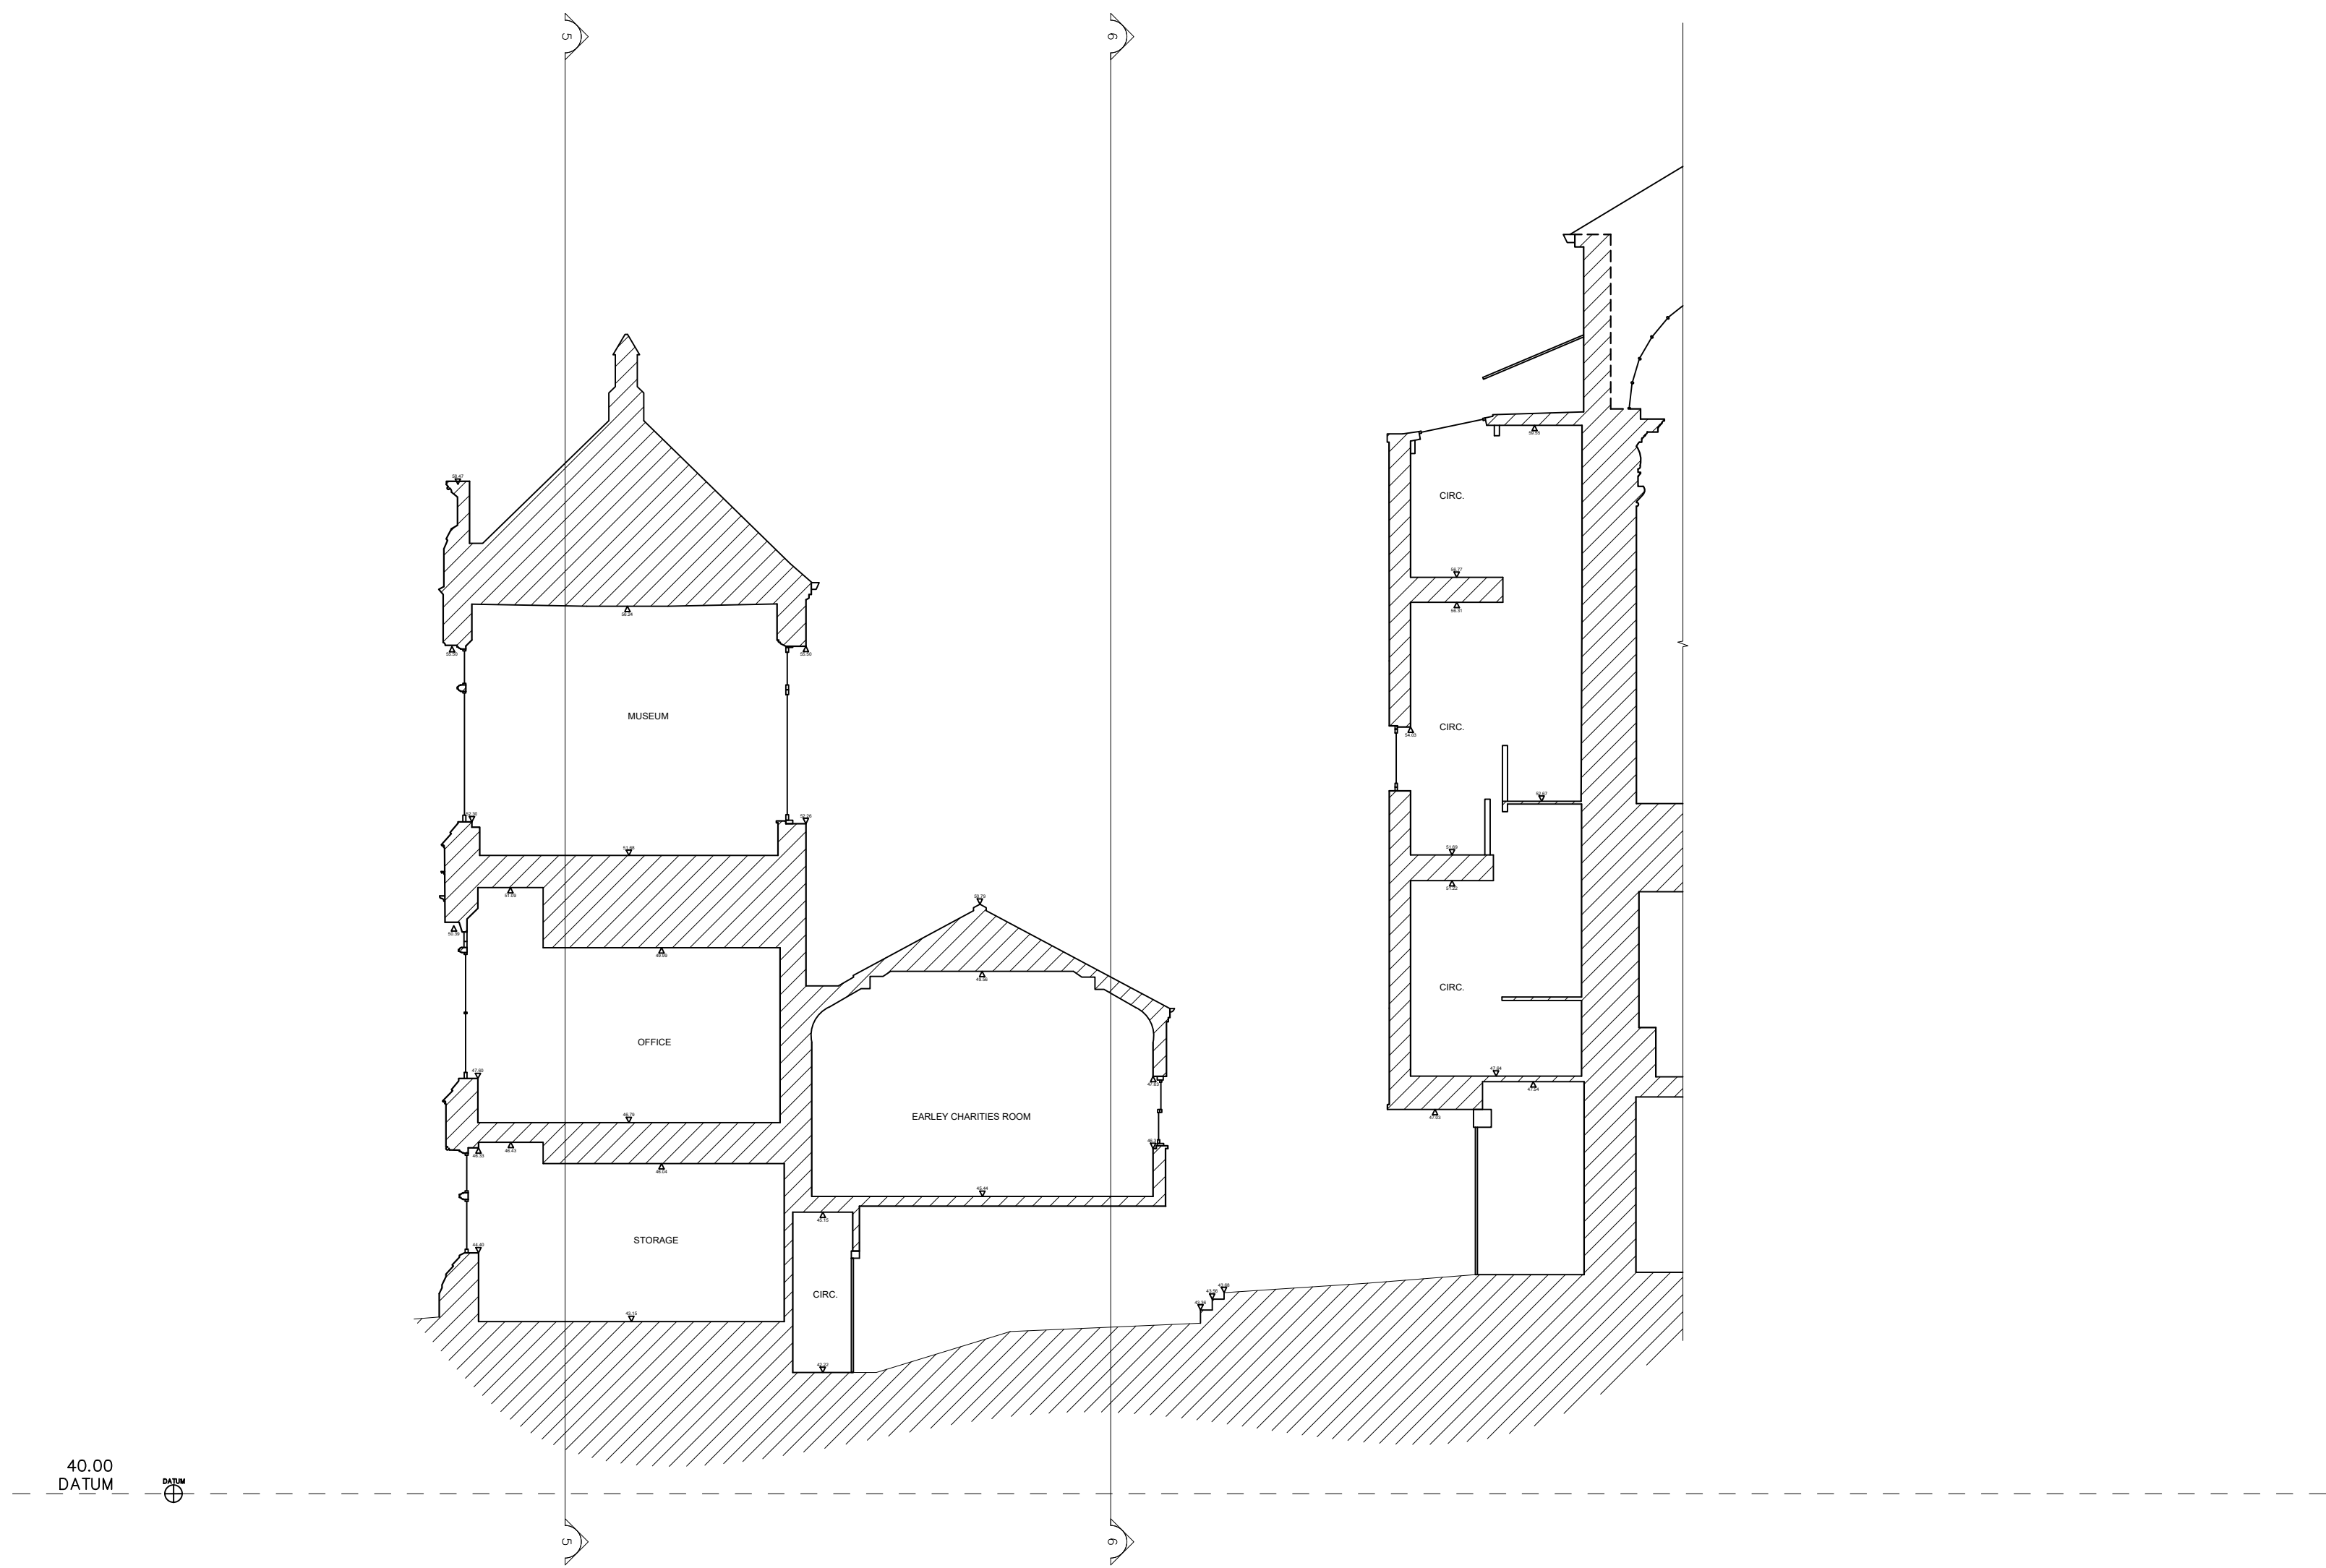



SECTION 4

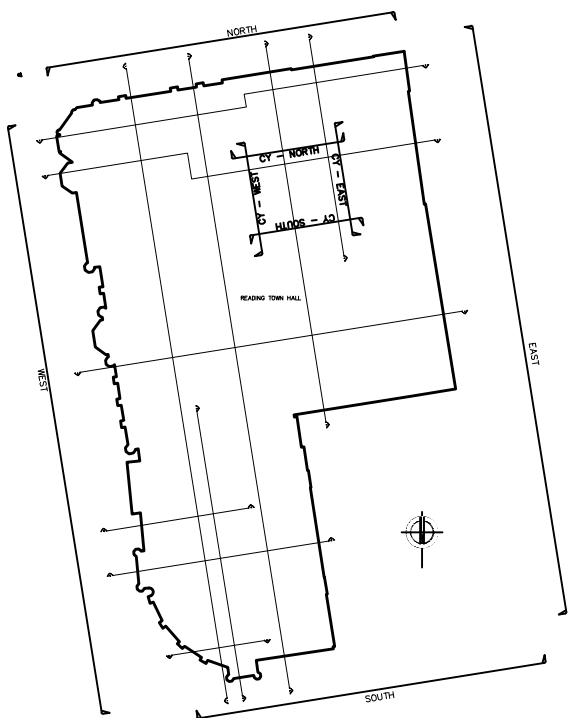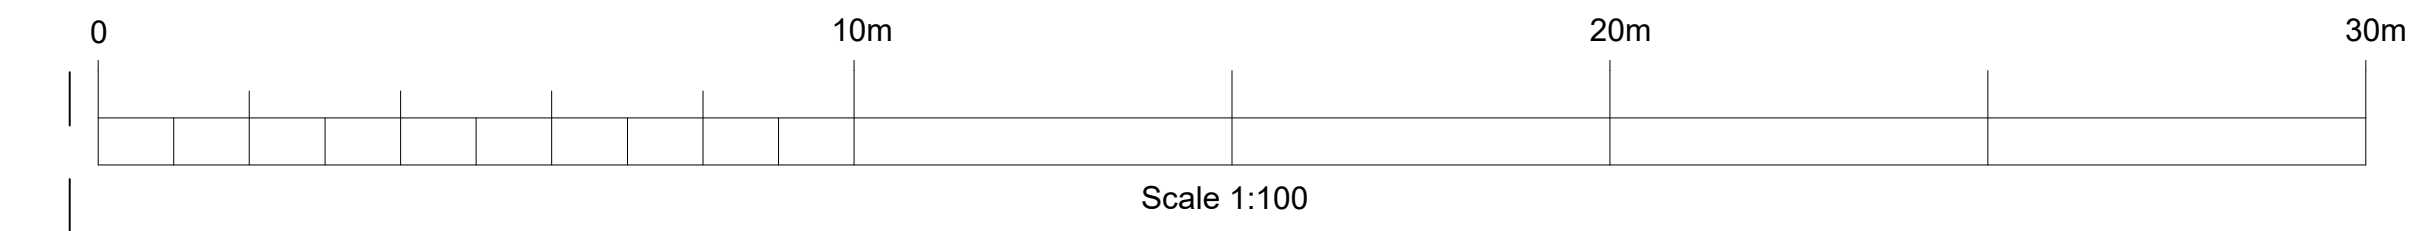


Rev.	Comments	By	Chkd	Date
A	REVISED SECTION 3	DK		08/02/25
B	ALIGNMENT FIXES	DK		
9/02/25				
Project Name Reading Town Hall, Blagrove St, Reading RG1 1QH				
Drawing Name: SOVA240903 MBS REV B				
Drawing Title : SECTION 4				
Client: Morse Webb Architects			Date 17/01/2025	
			Scale A0 @ 1:100	
Drawn by: SOVA - DK	Checked by: SOVA - DD	Project Code: SOVA240903	Revision: B	
Grid Orientation: OS GPS		Site Level Datum OS GPS		
Notes : - All dimensions are to be checked on site where applicable. This drawing must not be scaled, and only written dimensions should be respected. - All finish floor levels relate to topographical survey to GPS datum AOD.				

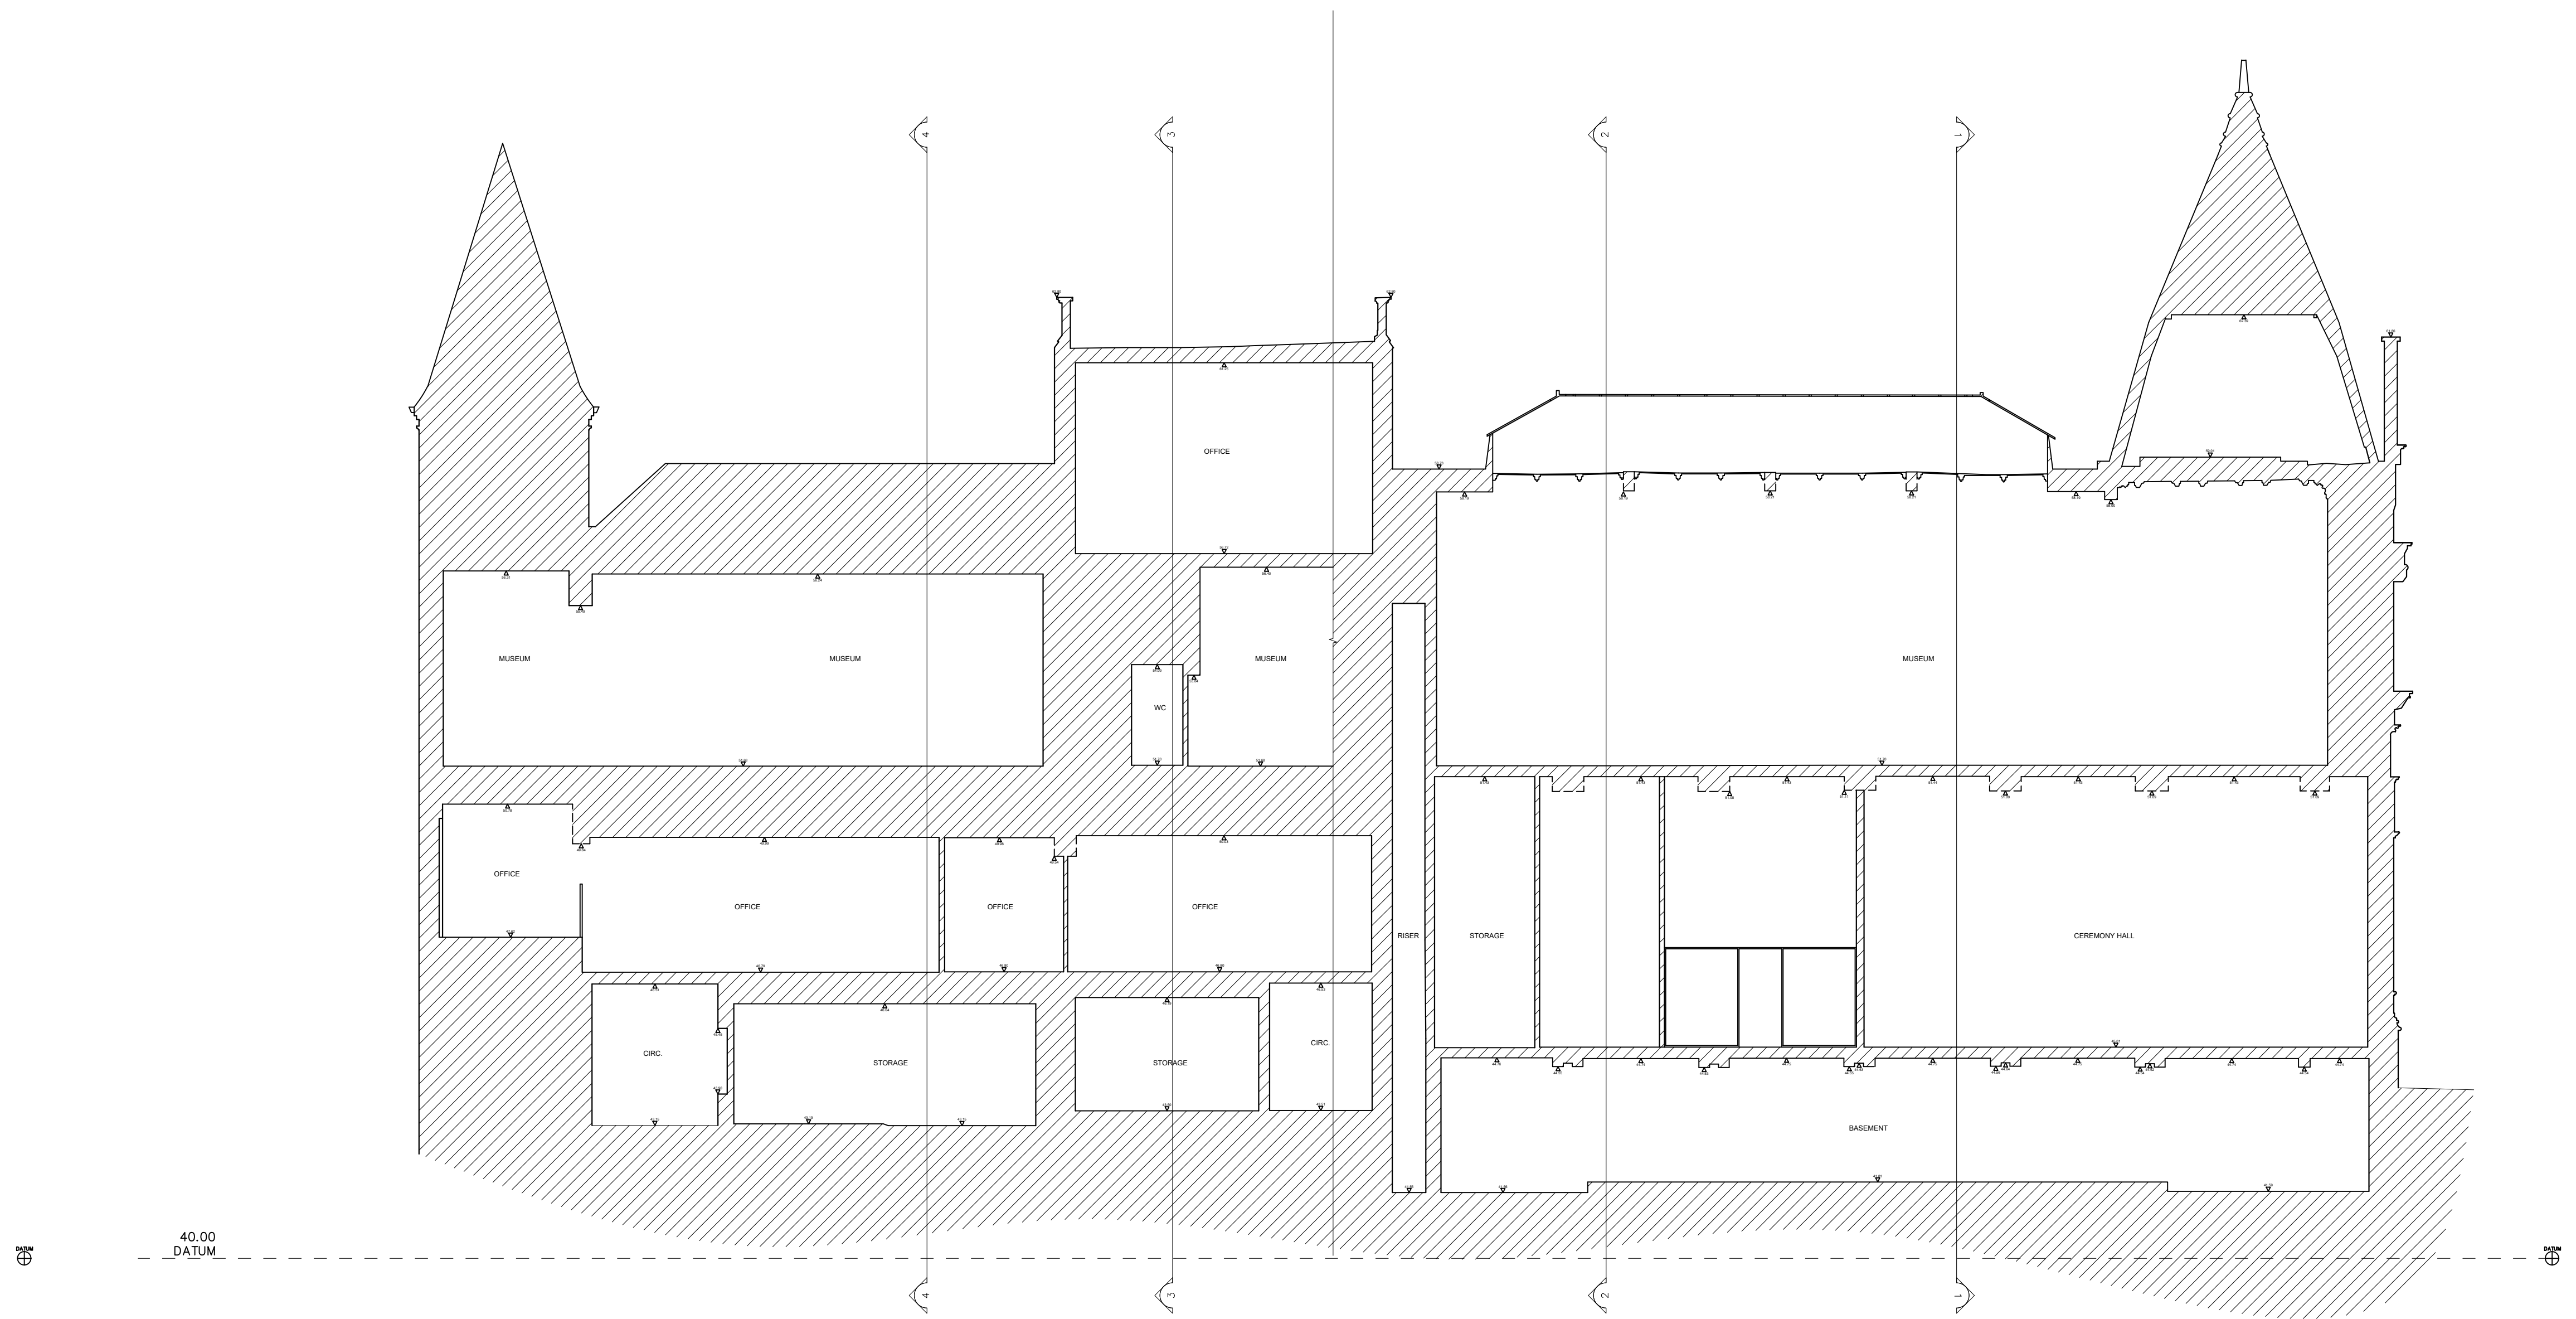



SECTION 5

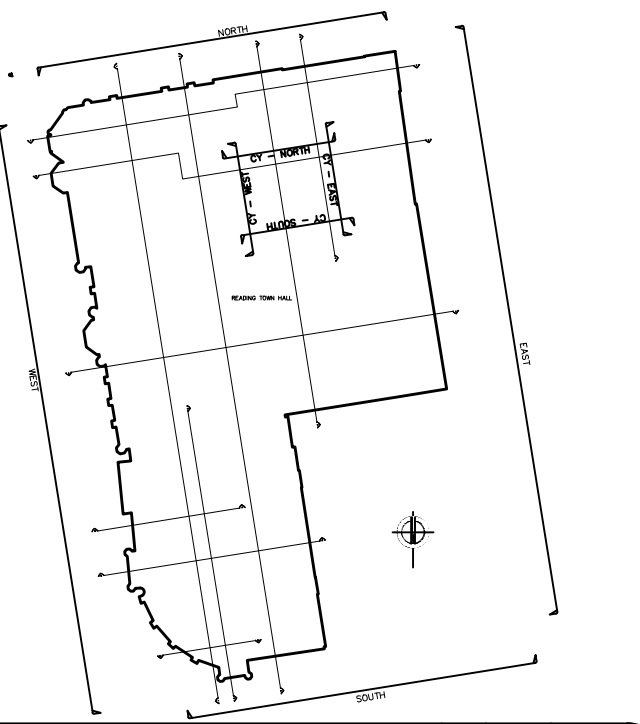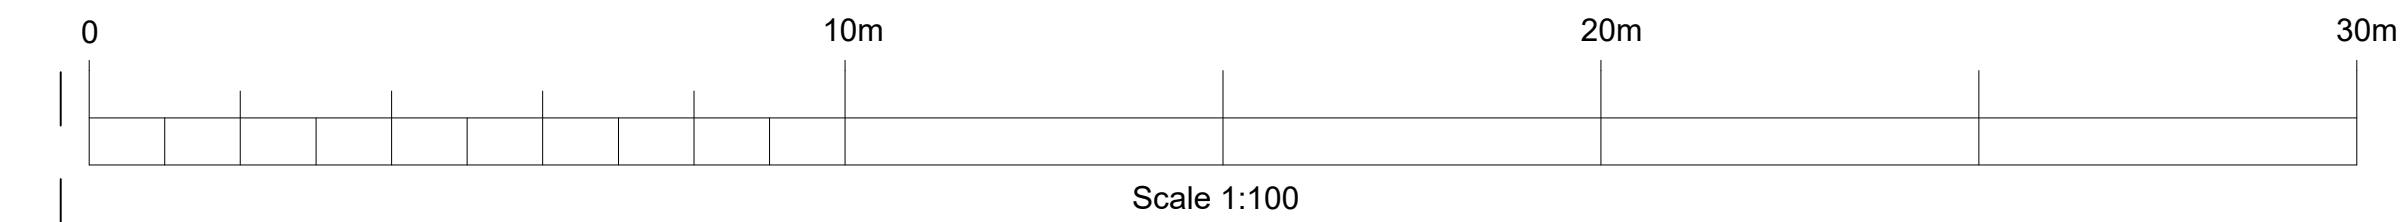


Rev.	Comments	By	Chkd	Date
A	REVISED SECTION 3	DK		08/02/25
B	ALIGNMENT FIXES	DK		19/02/26
Project Name Reading Town Hall, Blagrove St, Reading RG1 1QH				
Drawing Name: SOVA240903 MBS REV B				
Drawing Title : SECTION 5				
Client: Morse Webb Architects			Date 17/01/2025	
			Scale A0 @ 1:100	
Drawn by: SOVA - DK	Checked by: SOVA - DD	Project Code: SOVA240903	Revision: B	
Grid Orientation: OS GPS		Site Level Datum OS GPS		
Notes : - All dimensions are to be checked on site where applicable. This drawing must not be scaled, and only written dimensions should be respected. - All finish floor levels relate to topographical survey to GPS datum AOD.				

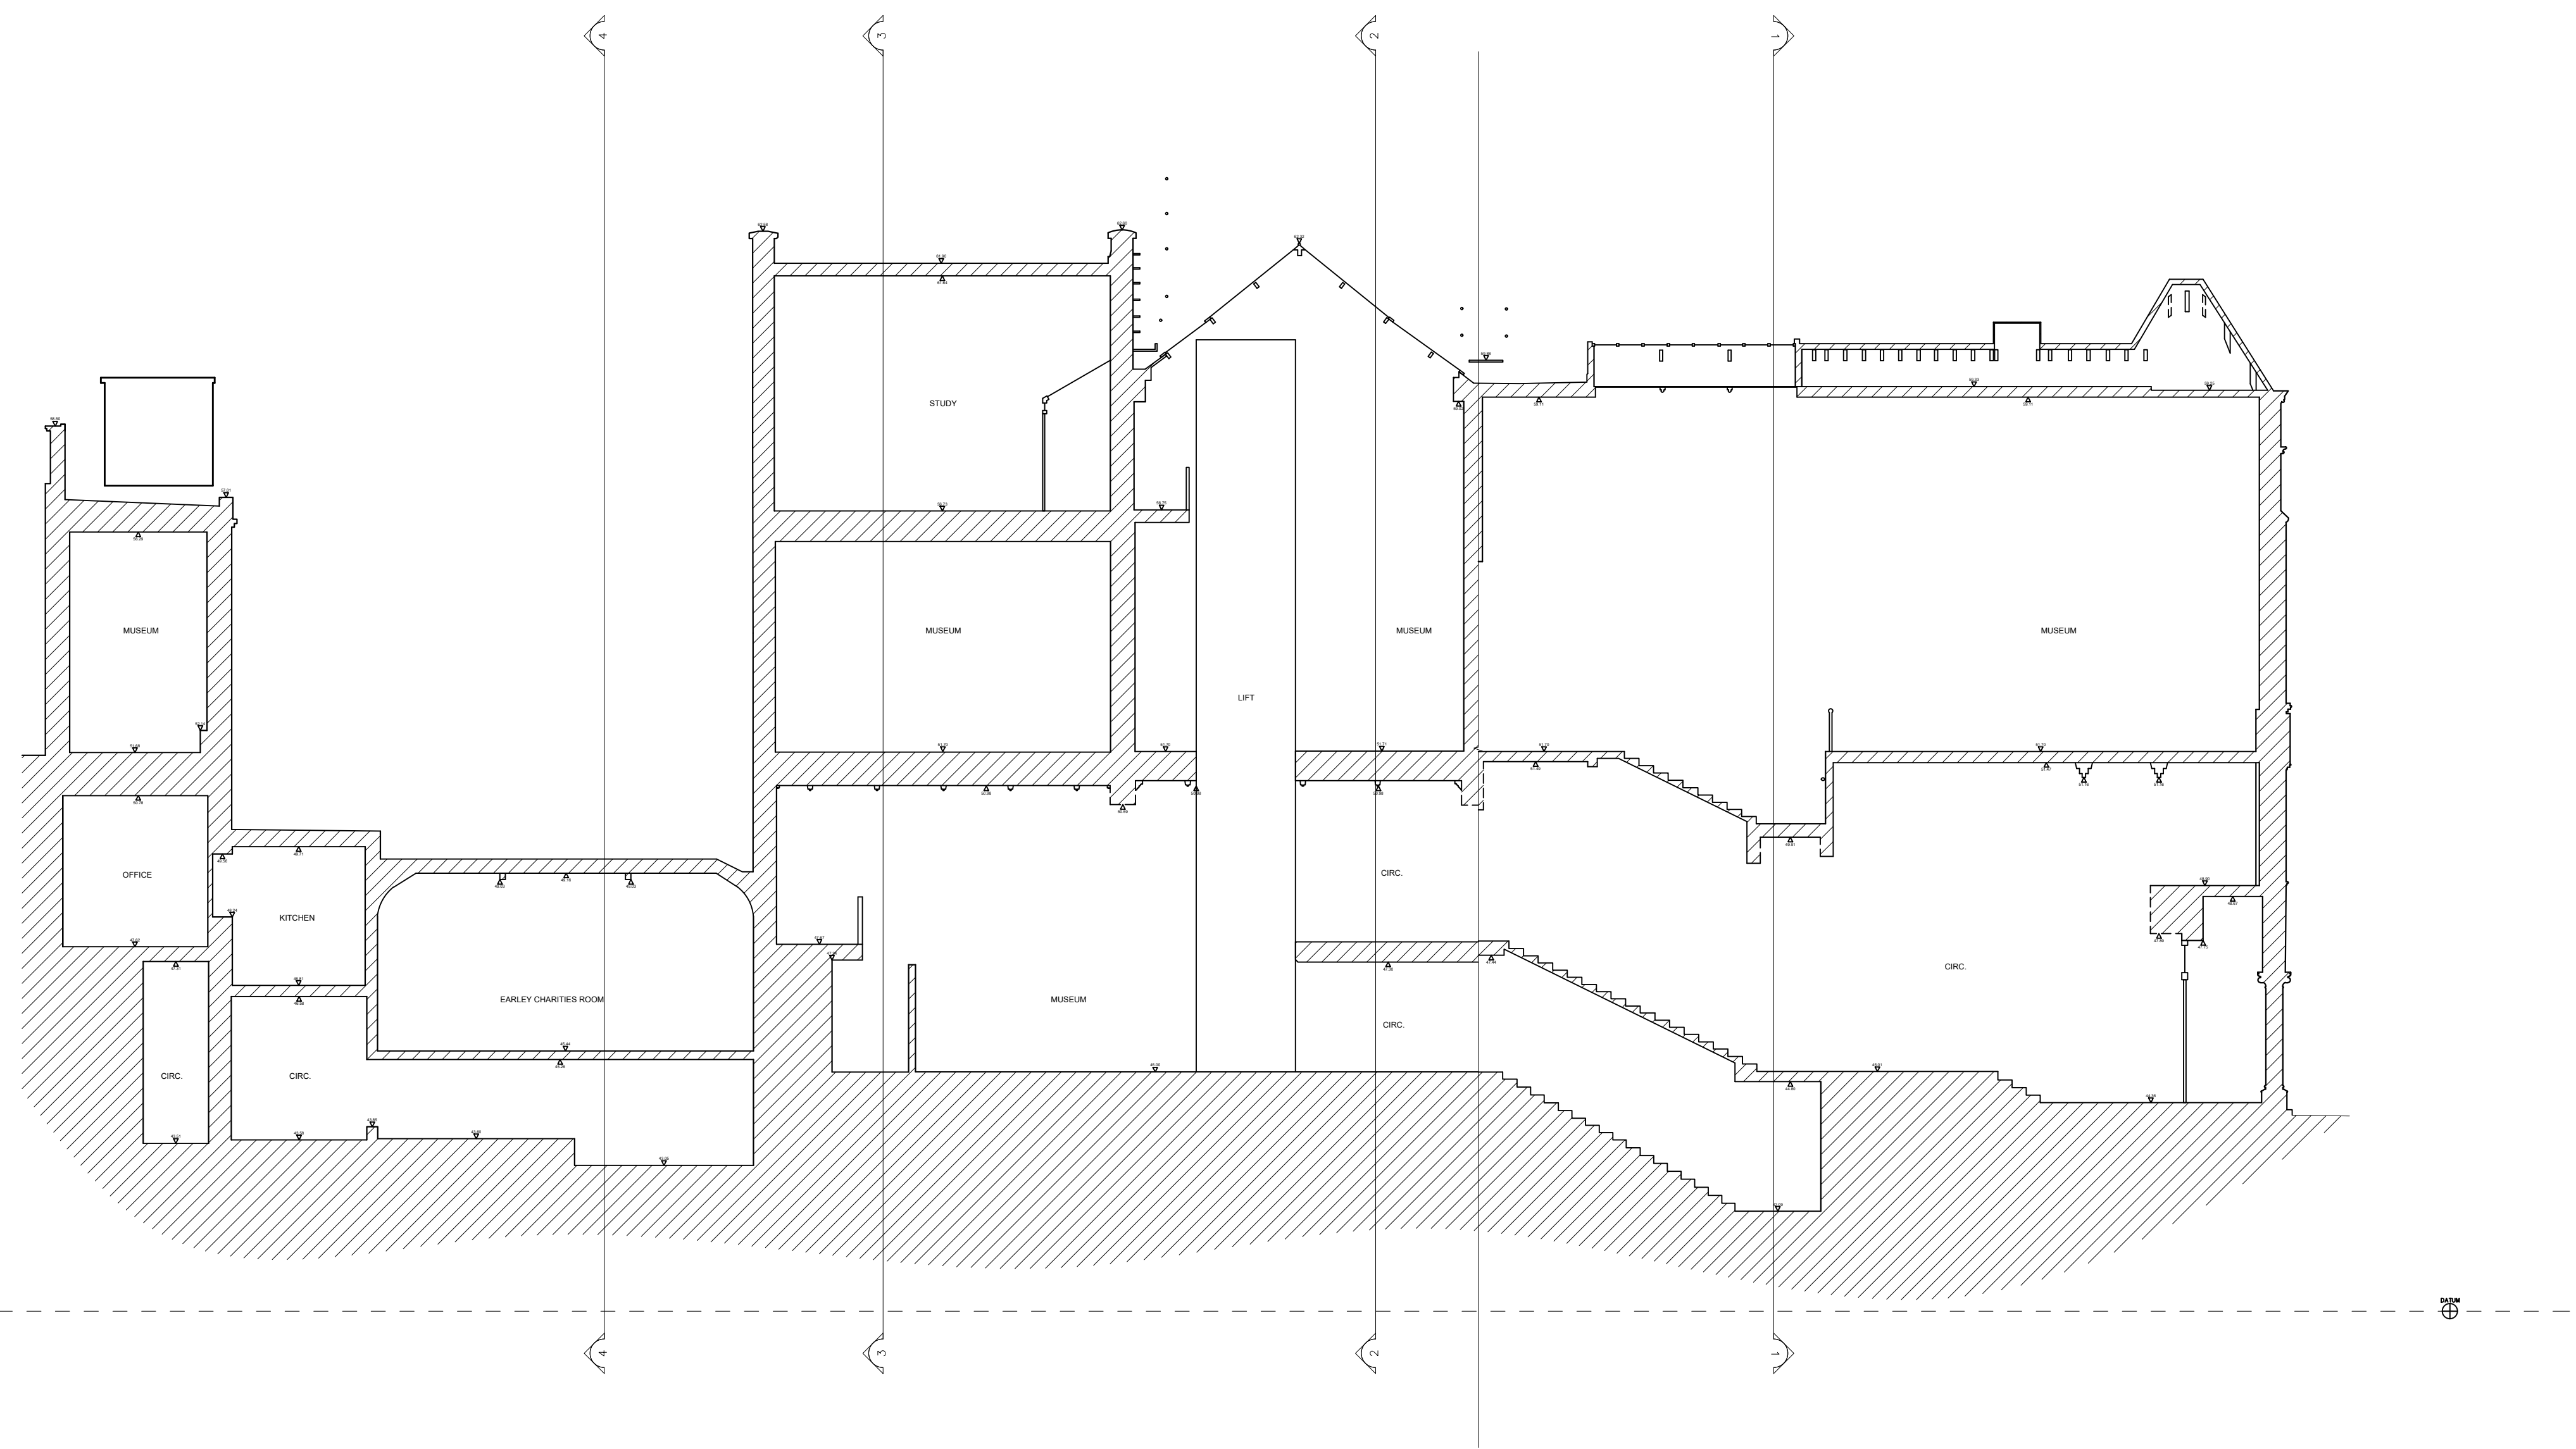



SECTION 6

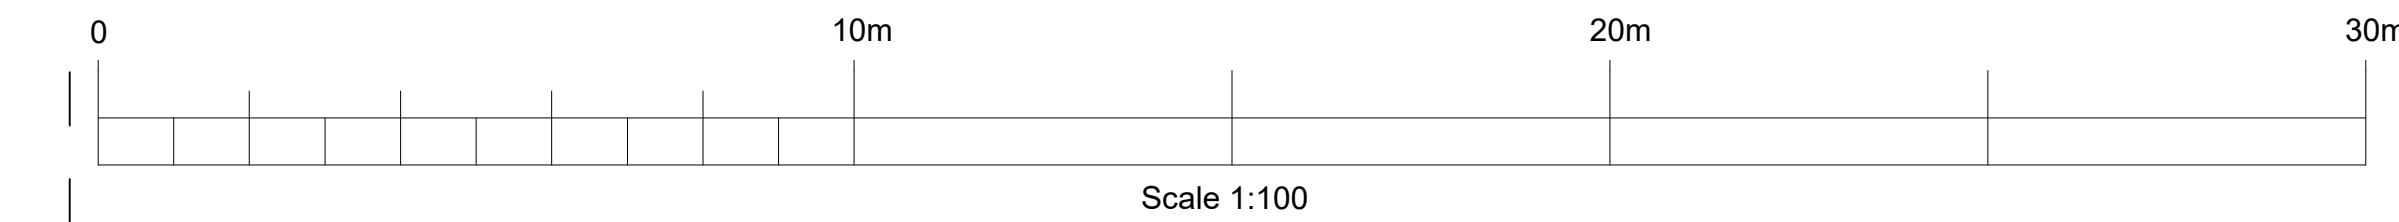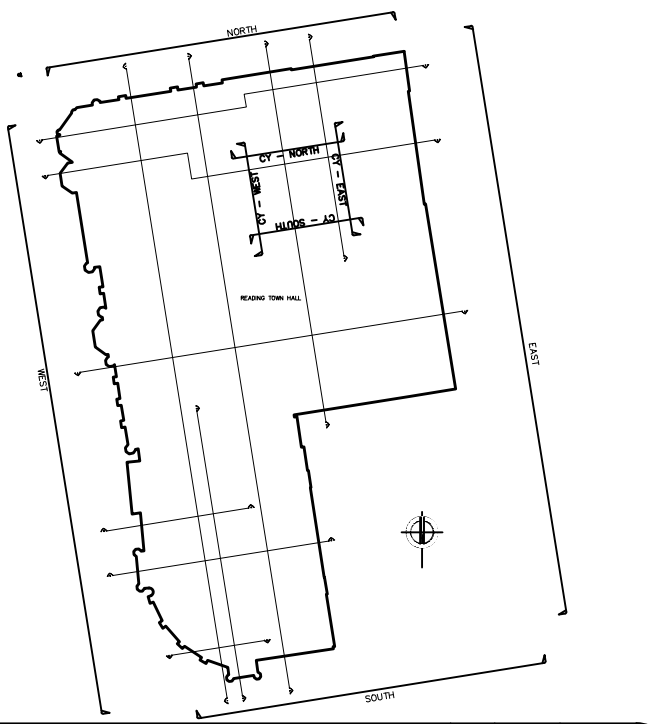

Rev.	Comments	By	Chkd	Date
A	REVISED SECTION 3	DK		08/02/25
B	ALIGNMENT FIXES	DK		19/02/25
Project Name Reading Town Hall, Blagrove St, Reading RG1 1QH Drawing Name: SOVA240903 MBS REV B Drawing Title : SECTION 6 Client: Morse Webb Architects Date: 17/01/2025 Scale: A0 @ 1:100				
Drawn by: SOVA - DK	Checked by: SOVA - DD	Project Code: SOVA240903	Revision: B	
Grid Orientation: OS GPS	Site Level Datum: OS GPS			
Notes : - All dimensions are to be checked on site where applicable this drawing must not be scaled, and only written dimensions should be respected - All finish floor levels relate to topographical survey to GPS datum AOD.				

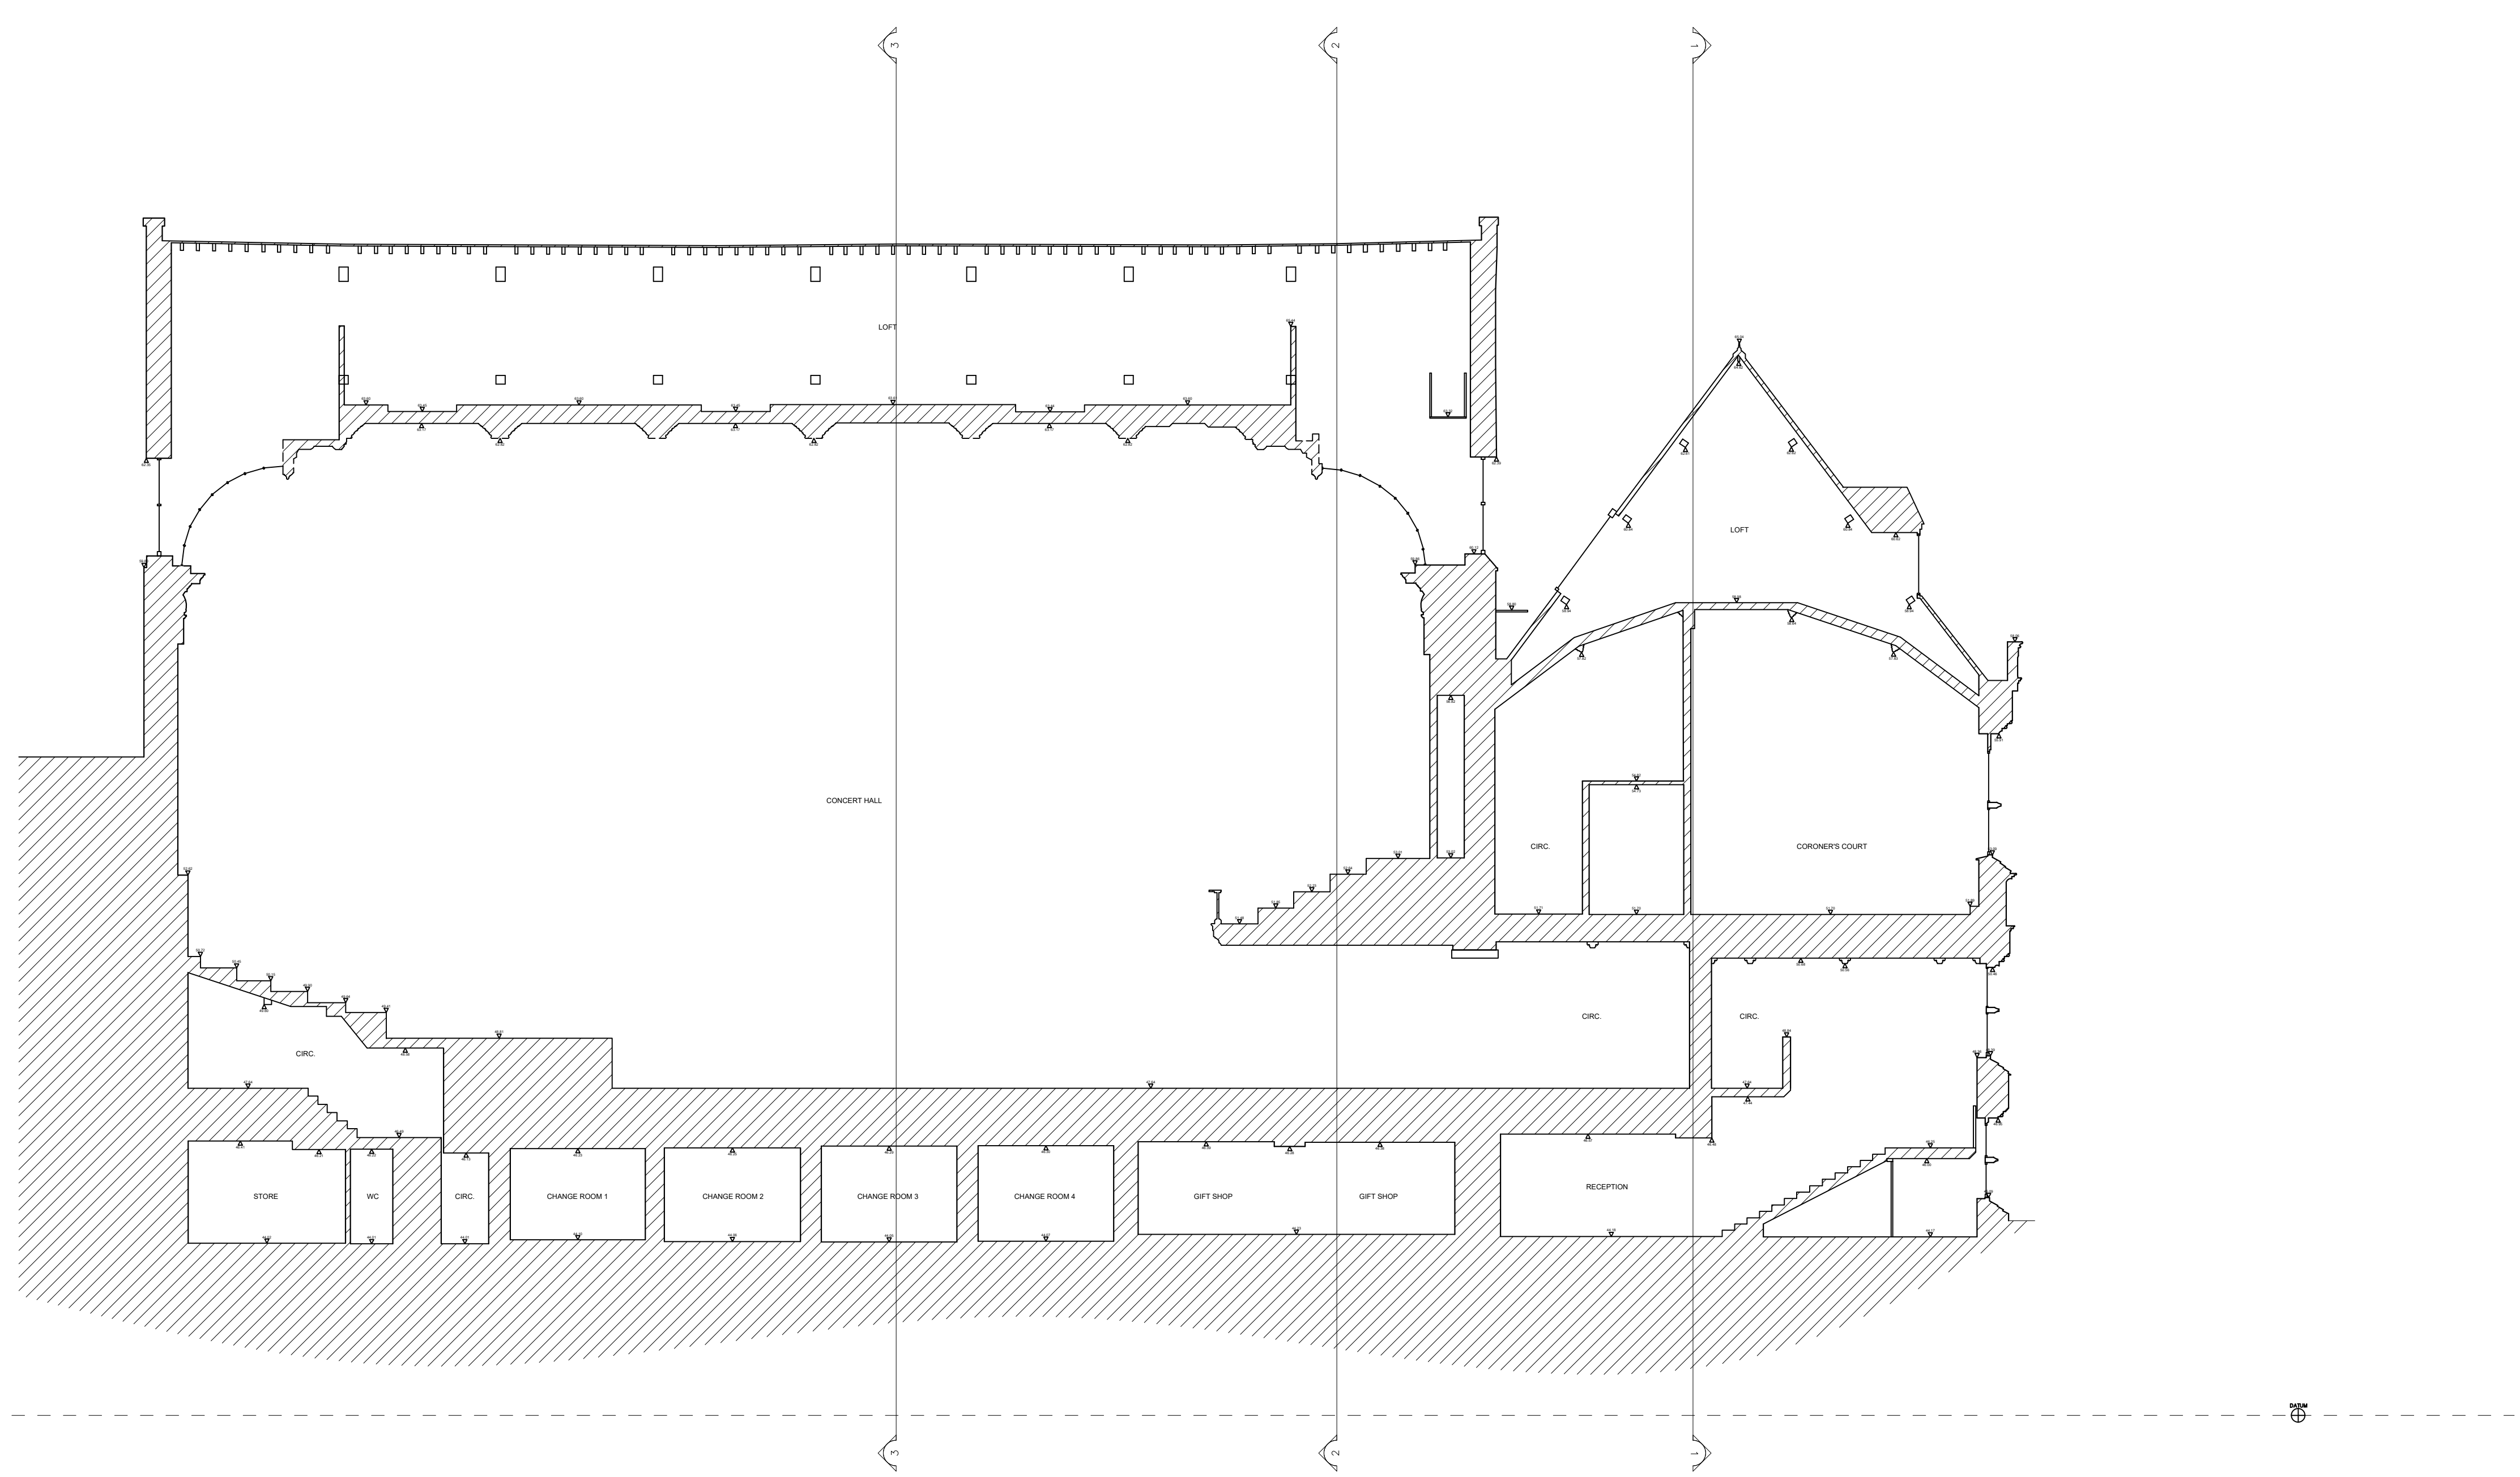

SECTION 7

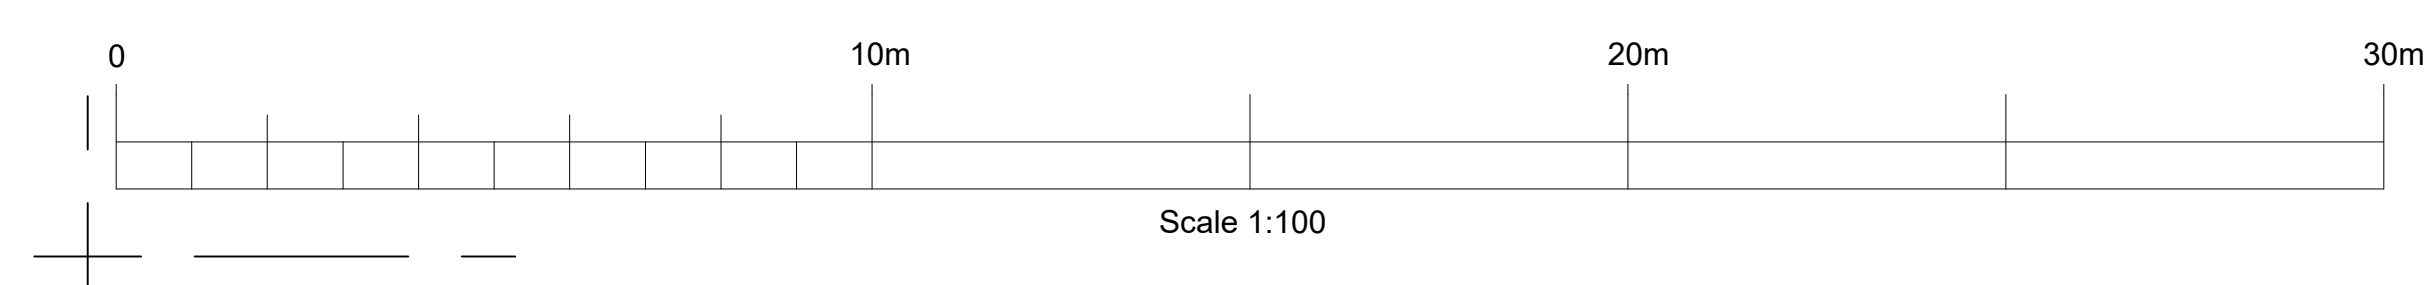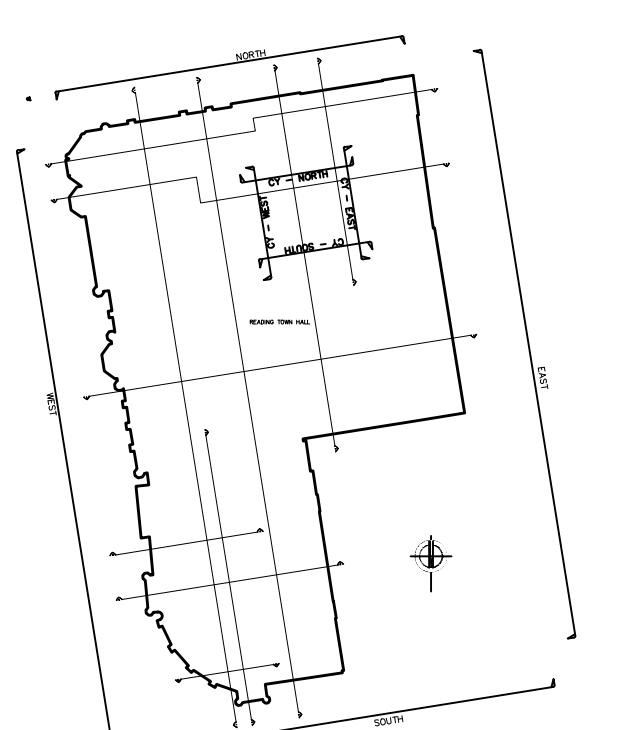


Rev.	Comments	By	Chkd	Date
A	REVISED SECTION 3	DK		08/02/25
B	ALIGNMENT FIXES	DK		19/02/26


Project Name: Reading Town Hall, Blagrove St, Reading RG1 1QH	
Drawing Name: SOVA240903 MBS REV B	
Drawing Title : SECTION 7	
Client: Morse Webb Architects	Date: 17/01/2025
Scale: A0 @ 1:100	
Drawn by: SOVA - DK	Checked by: SOVA - DD
Grid Orientation: OS GPS	Site Level Datum: OS GPS
Project Code: SOVA240903	
Revision: B	

Notes :

- All dimensions are to be checked on site where applicable. This drawing must not be scaled, and only written dimensions should be respected.
- All finish floor levels relate to topographical survey to GPS datum AOD.

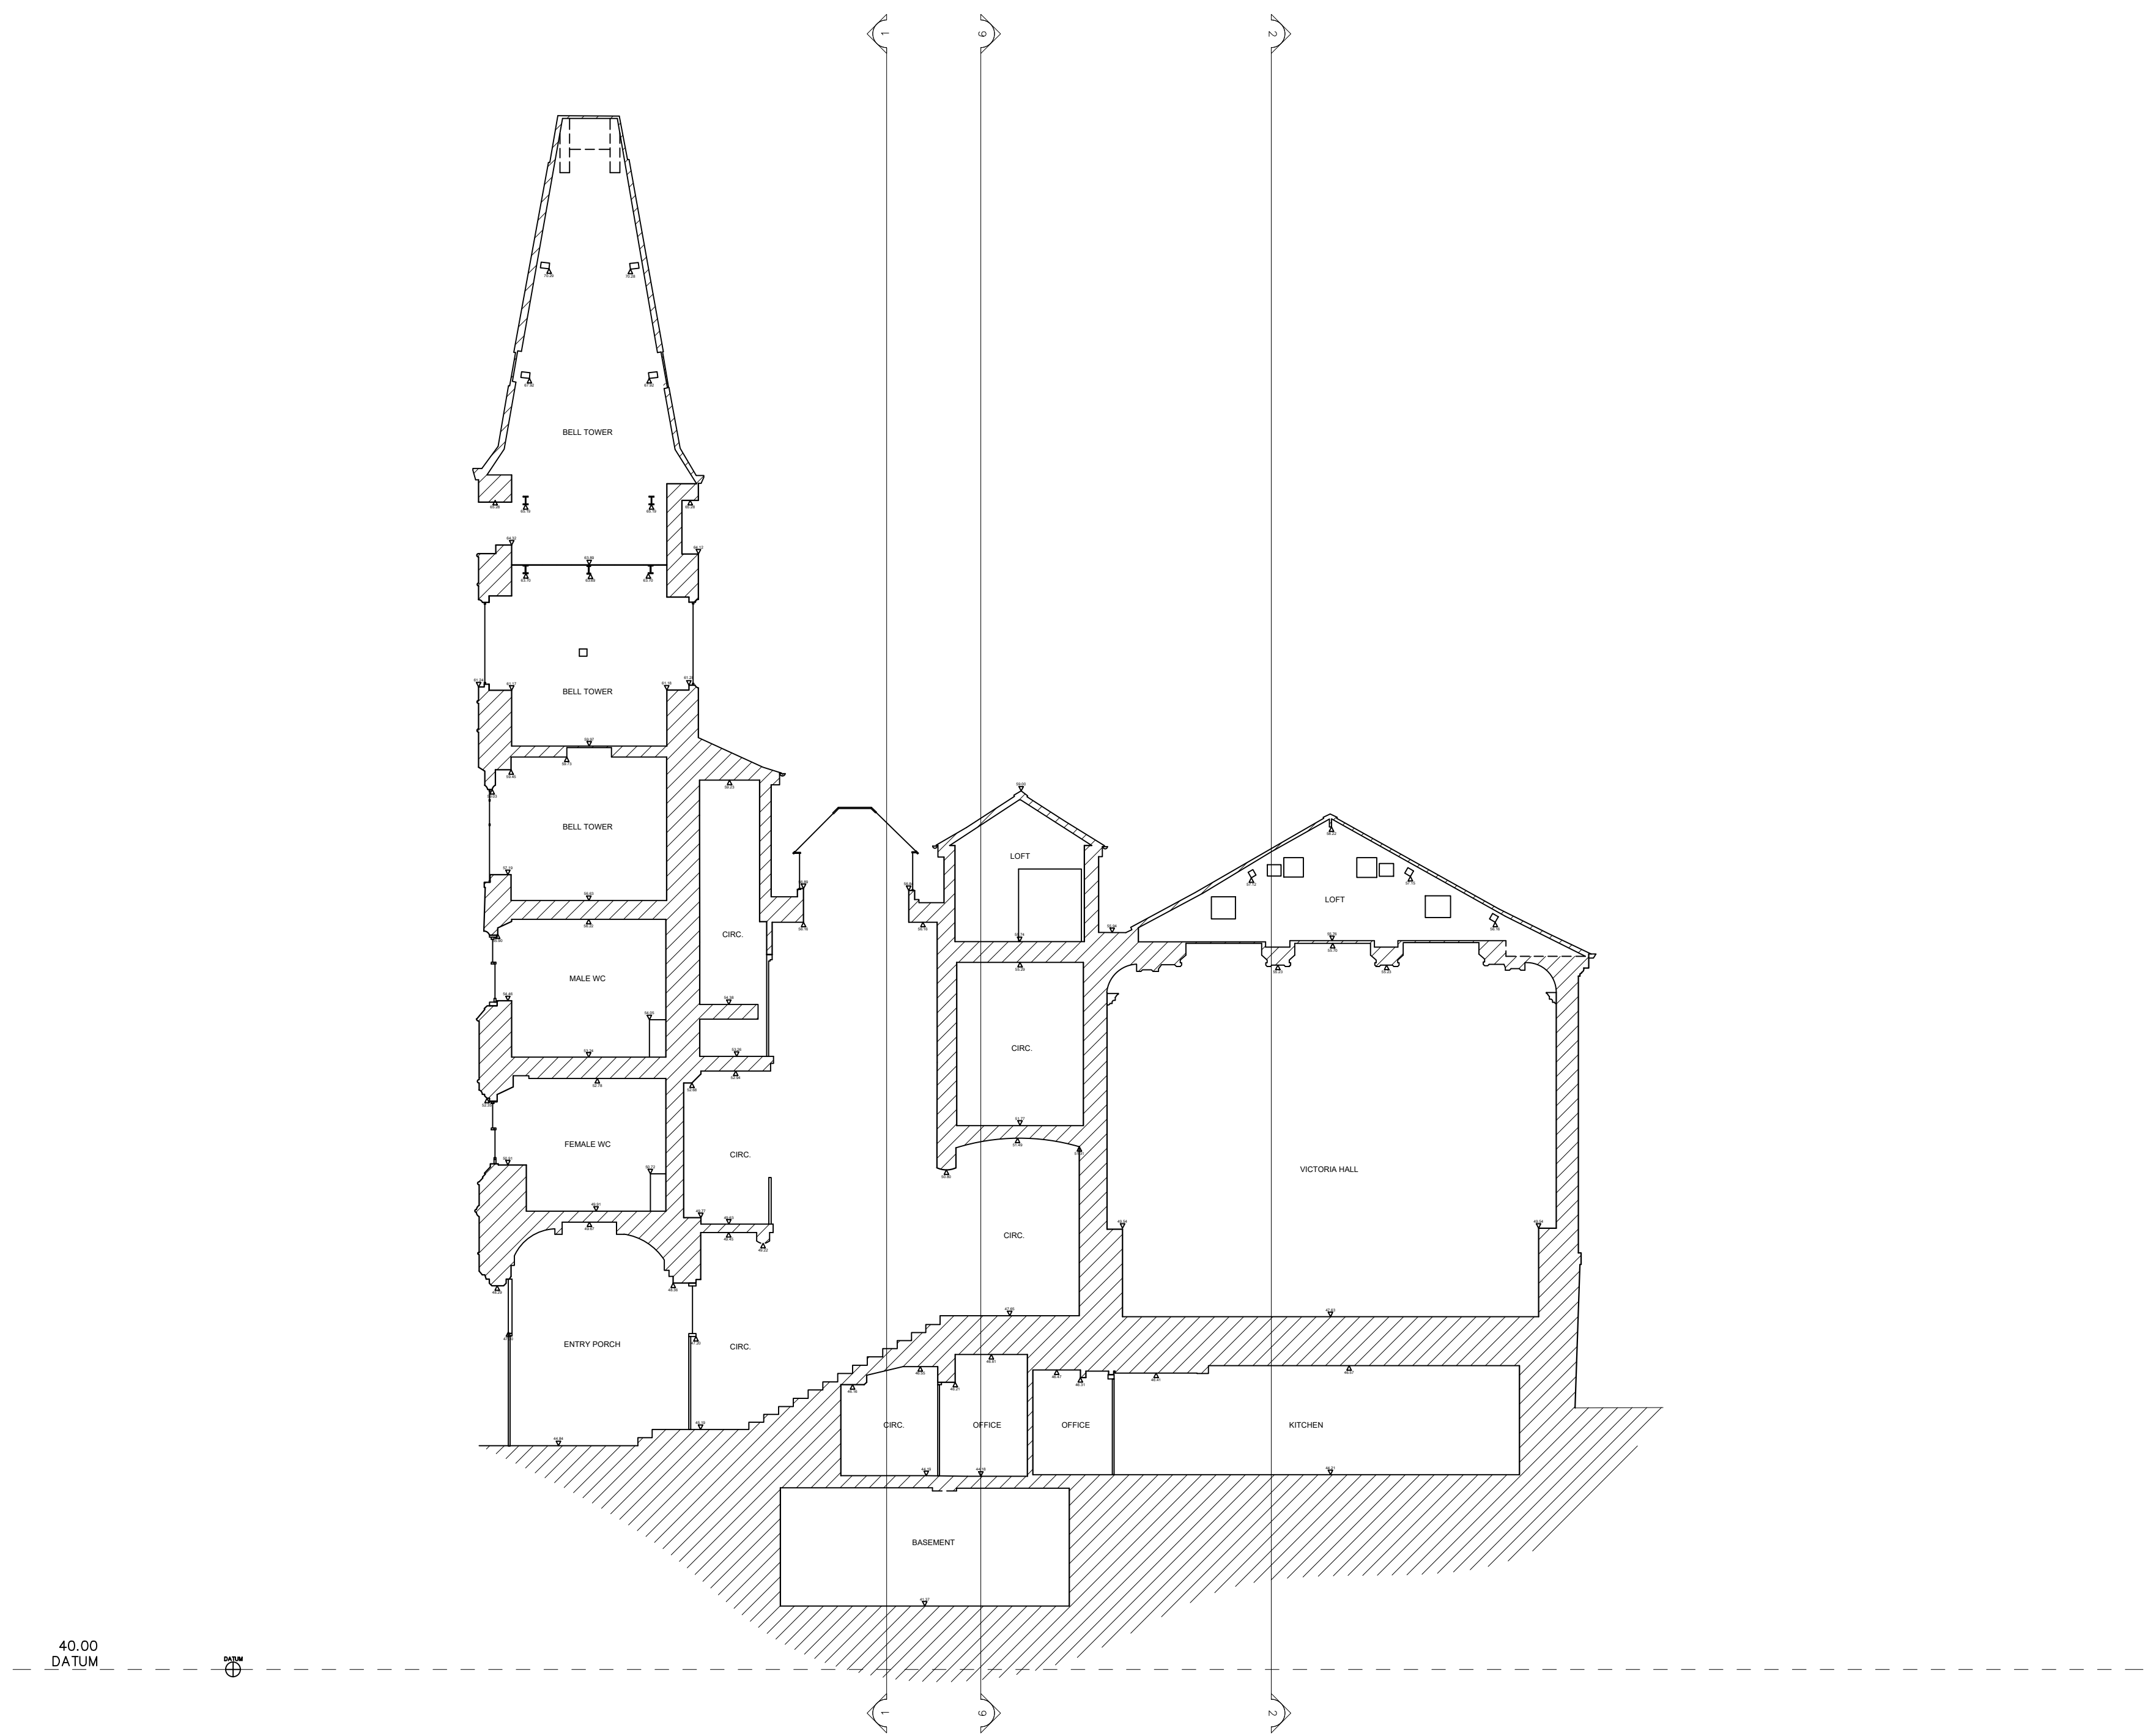


SECTION 8

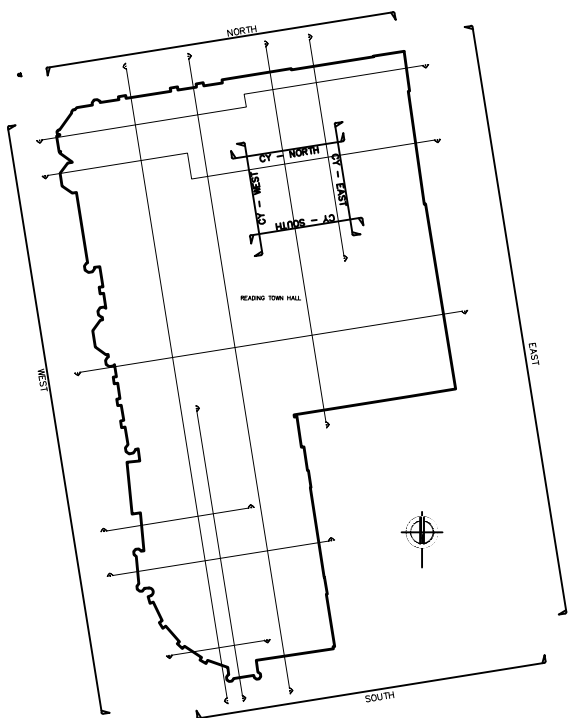


Rev.	Comments	By	Chkd	Date
A	REVISED SECTION 3	DK		08/02/25
B	ALIGNMENT FIXES	DK		19/02/26
Project Name Reading Town Hall, Blagrove St, Reading RG1 1QH				
Drawing Name: SOVA240903 MBS REV B				
Drawing Title : SECTION 8				
Client: Morse Webb Architects			Date 17/01/2025	
			Scale A0 @ 1:100	
Drawn by: SOVA - DK	Checked by: SOVA - DD	Project Code: SOVA240903	Revision: B	
Grid Orientation: OS GPS		Site Level Datum OS GPS		
Notes : - All dimensions are to be checked on site where applicable. This drawing must not be scaled, and only written dimensions should be respected. - All finish floor levels relate to topographical survey to GPS datum AOD.				




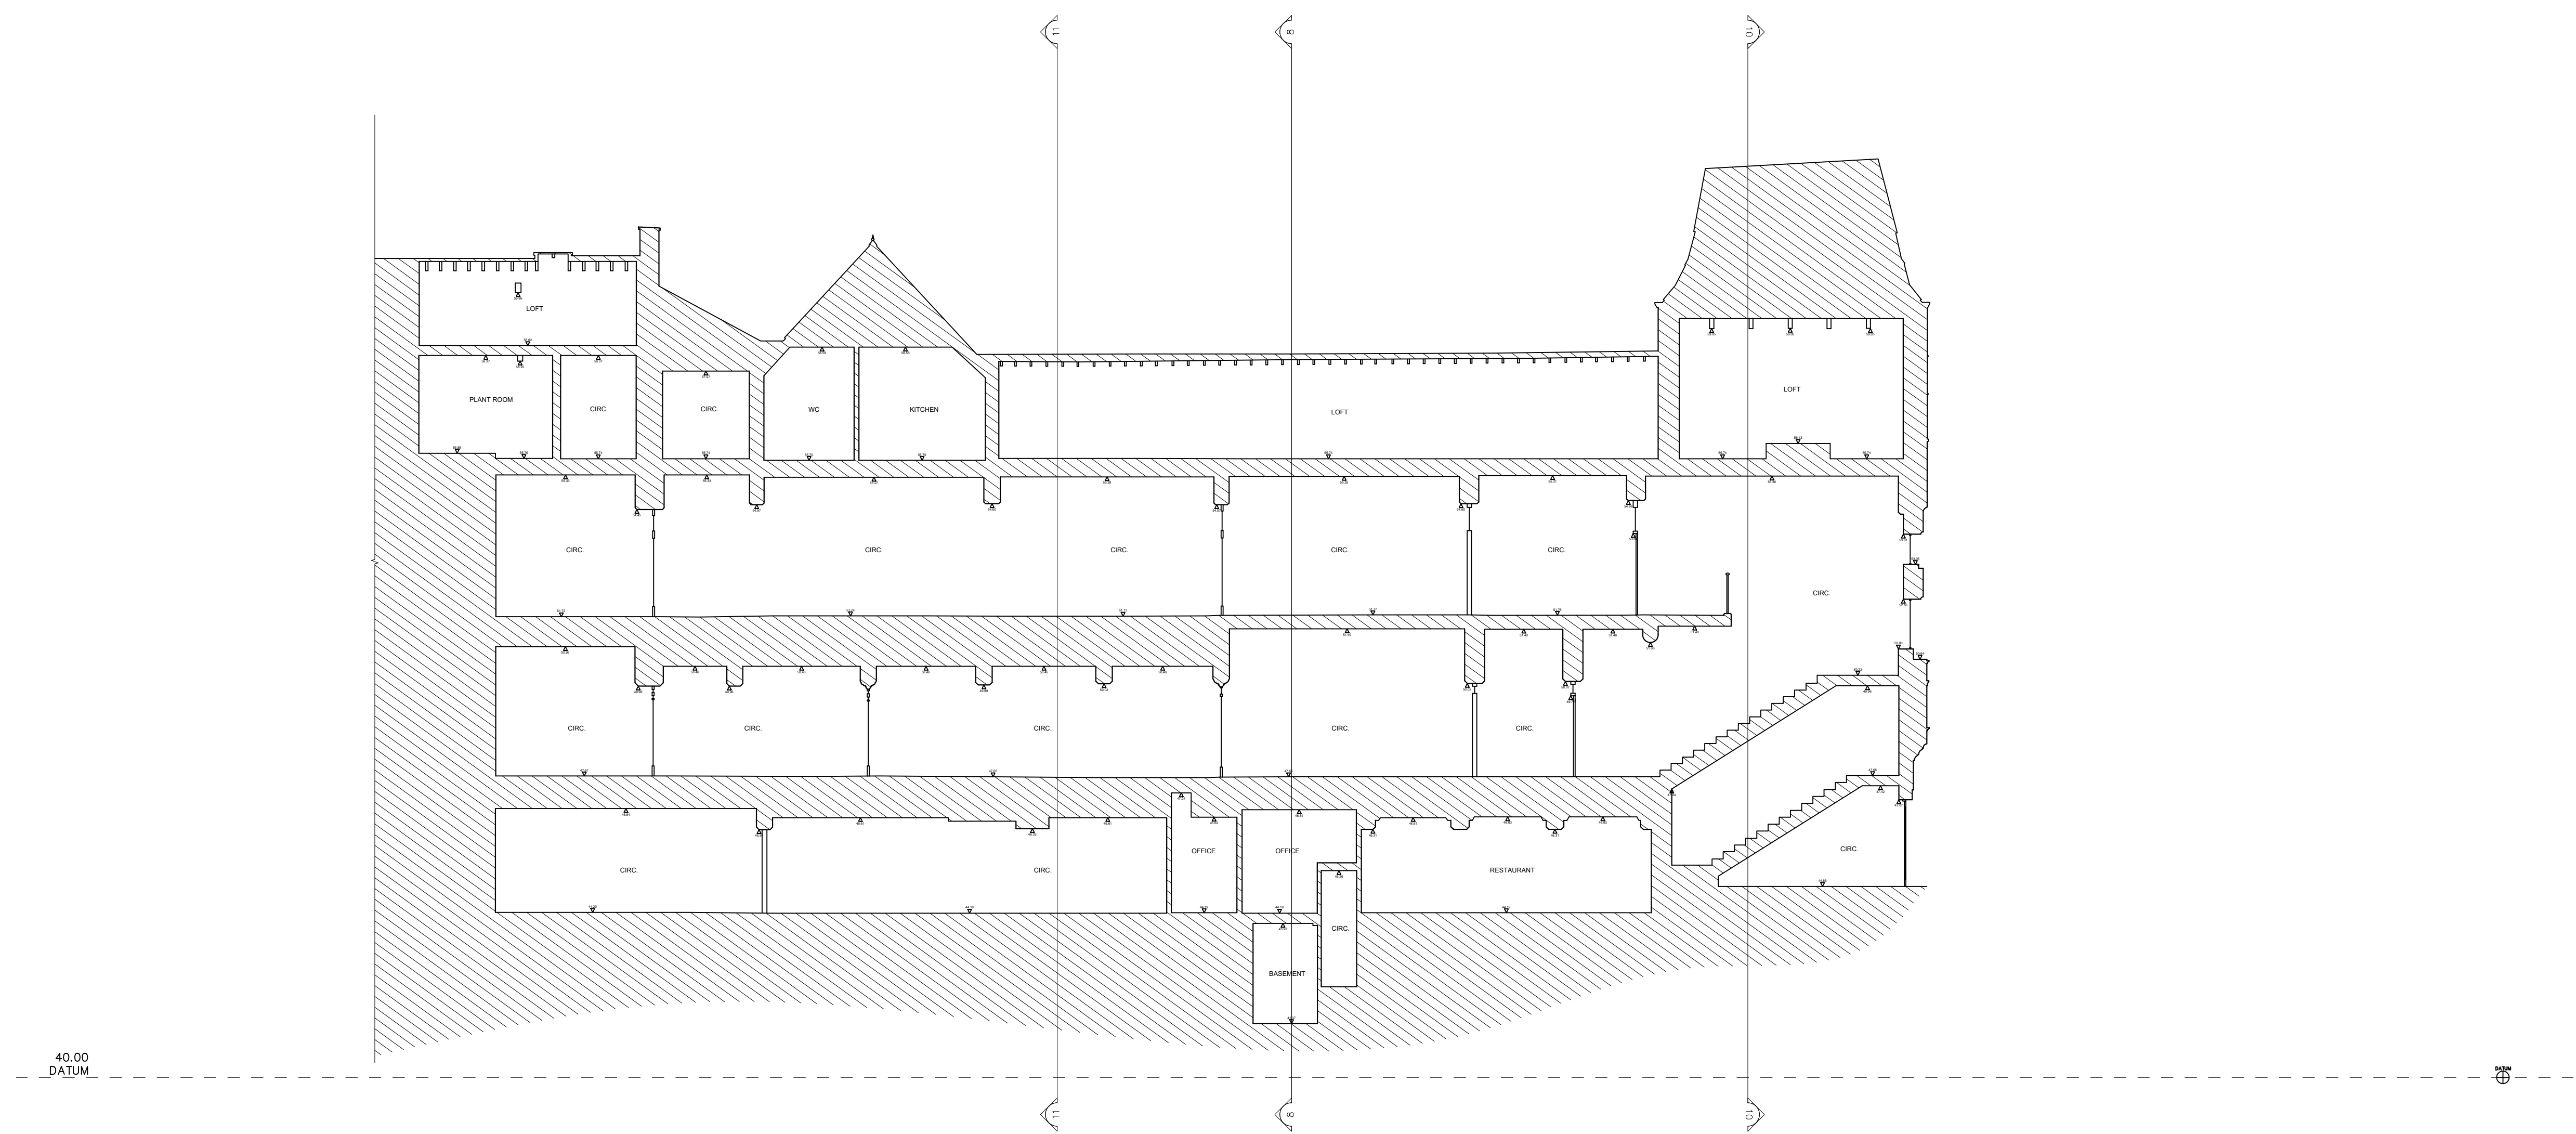

SECTION 9

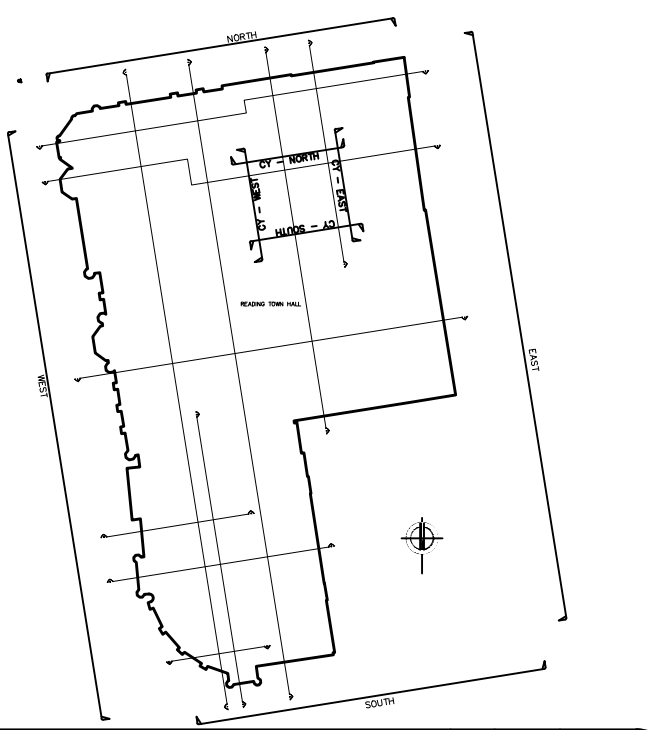

Rev.	Comments	By	Chkd	Date
A	REVISED SECTION 3			06/02/25
B	ALIGNMENT FIXES	DK		19/02/26
Project Name Reading Town Hall, Blagrove St, Reading RG1 1QH				
Drawing Name: SOVA240903 MBS REV B				
Drawing Title : SECTION 9				
Client: Morse Webb Architects			Date 17/01/2025	
			Scale A0 @ 1:100	
Drawn by: SOVA - DK		Checked by: SOVA - DD	Project Code: SOVA240903	Revision: B
Grid Orientation: OS GPS			Site Level Datum OS GPS	
Notes : - All dimensions are to be checked on site where applicable. This drawing must not be scaled, and only written dimensions should be respected. - All finish floor levels relate to topographical survey to GPS datum AOD.				

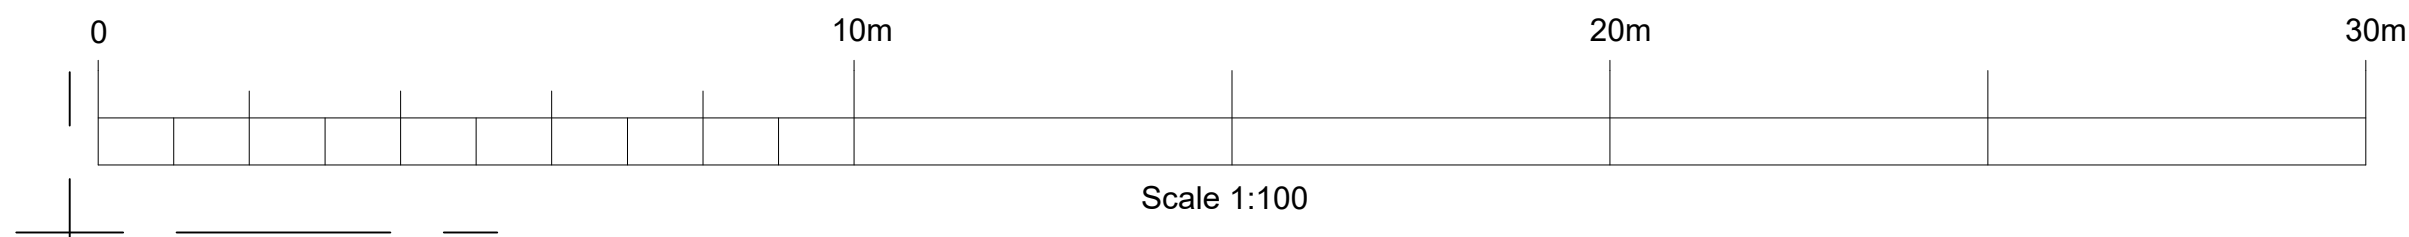





40.00
DATUM


40.00
DATUM

40.00
DATUM



SECTION 10

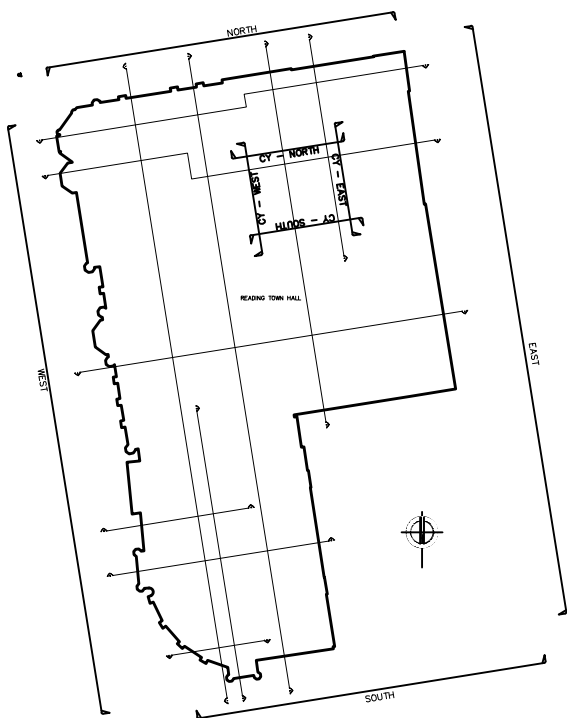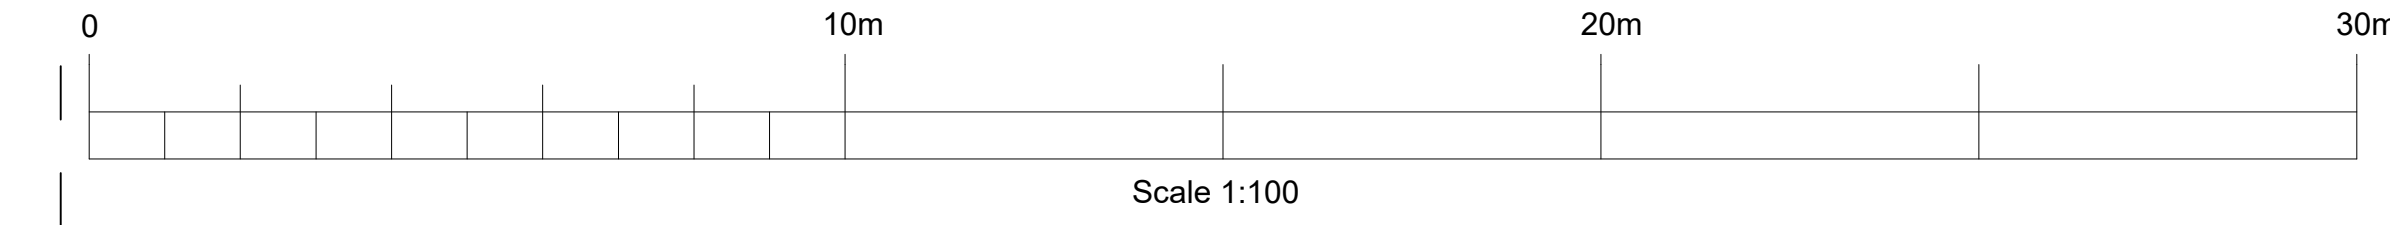

Rev.	Comments	By	Chkd	Date
A	REVISED SECTION 3	DK		08/02/25
B	ALIGNMENT FIXES	DK		19/02/26
Project Name Reading Town Hall, Blagrove St, Reading RG1 1QH				
Drawing Name SOVA240903 MBS REV B				
Drawing Title : SECTION 10				
Client: Morse Webb Architects		Date 17/01/2025		
		Scale A0 @ 1:100		
Drawn by: SOVA - DK	Checked by: SOVA - DD	Project Code: SOVA240903	Revision: B	
Grid Orientation: OS GPS		Site Level Datum OS GPS		
Notes : All dimensions are to be checked on site where applicable this drawing must not be scaled, and only written dimensions should be respected. All finish floor levels relate to topographical survey to GPS datum AOD.				

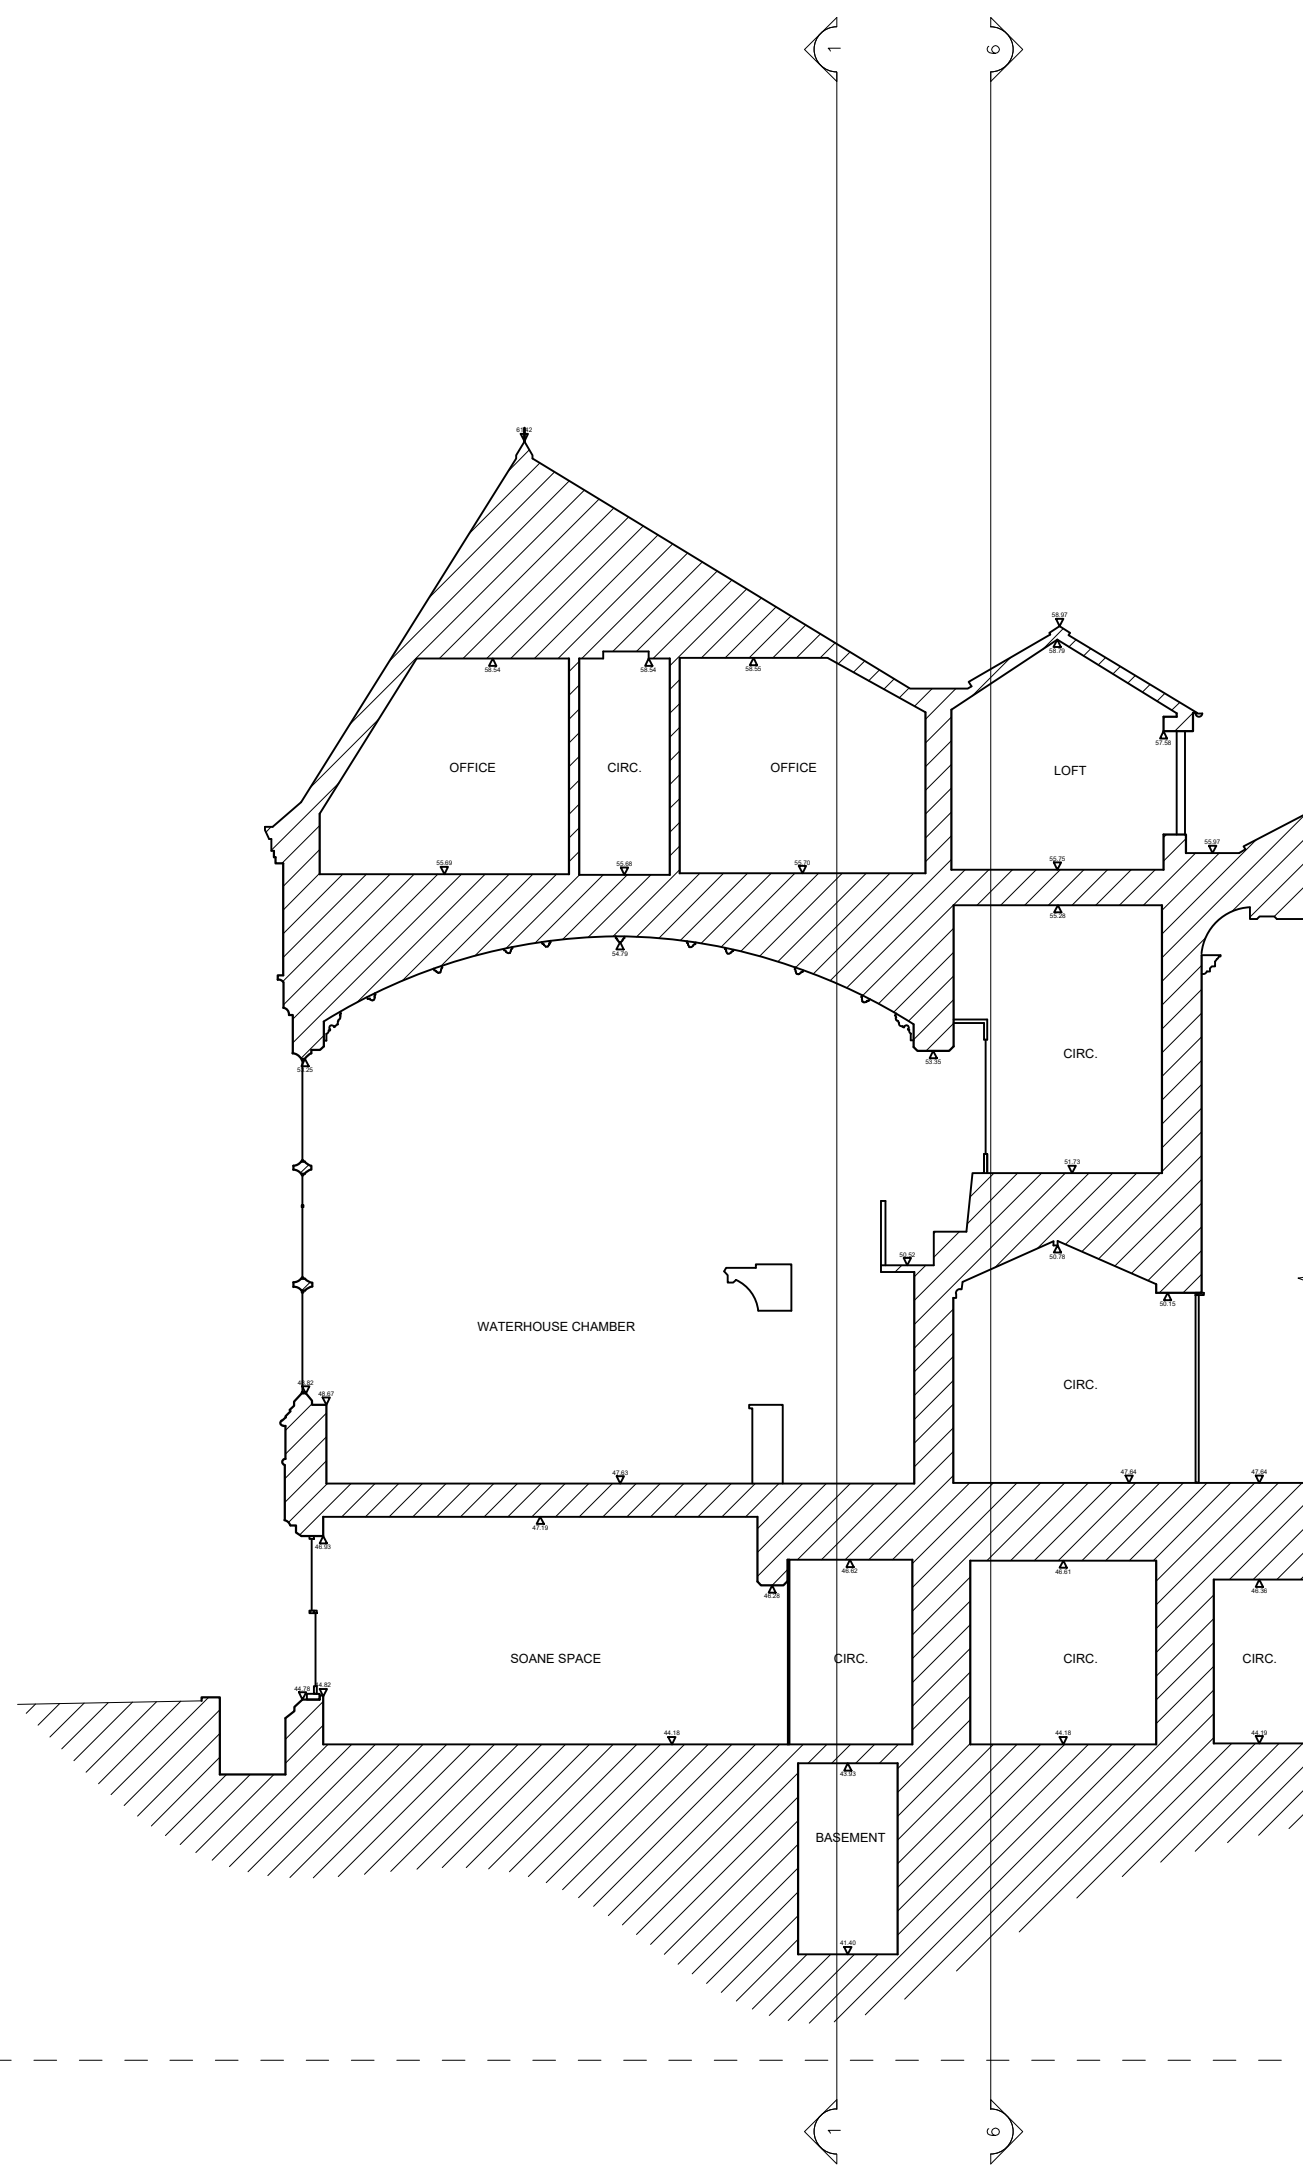

SECTION 11

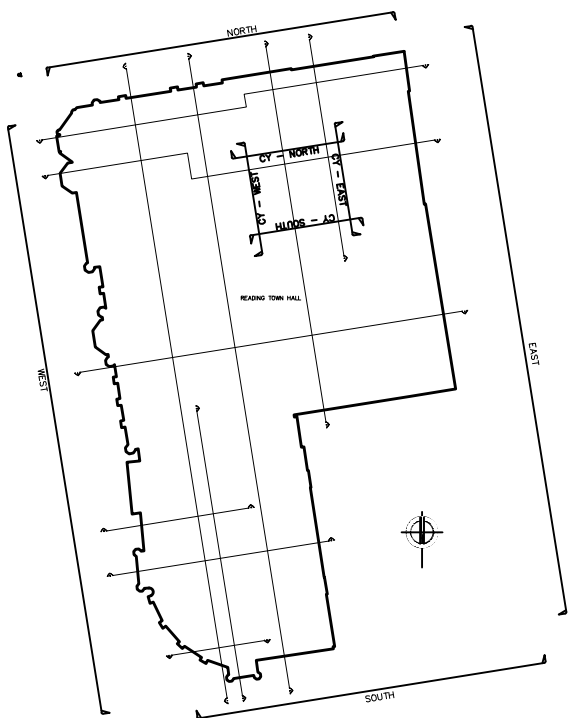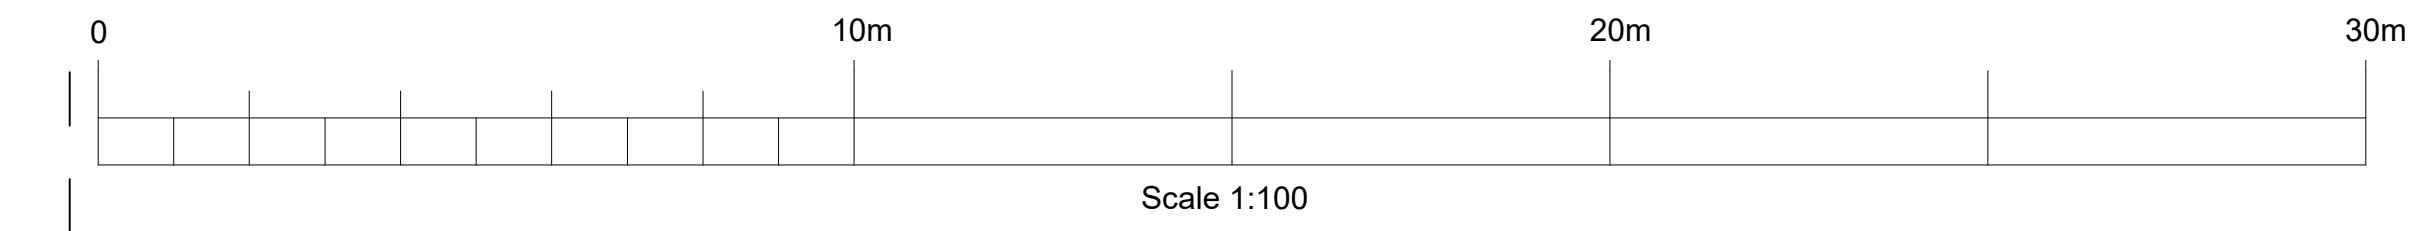

Rev.	Comments	By	Chkd	Date
A	REVISED SECTION 3	DK		08/02/25
B	ALIGNMENT FIXES	DK		19/02/26
Project Name Reading Town Hall, Blagrove St, Reading RG1 1QH Drawing Name SOVA240903 MBS REV B Drawing Title : SECTION 11 Client: Morse Webb Architects Date 17/01/2025 Scale A0 @ 1:100				
Drawn by: SOVA - DK	Checked by: SOVA - DD	Project Code: SOVA240903	Revision: B	
Grid Orientation: OS GPS		Site Level Datum OS GPS		
Notes : - All dimensions are to be checked on site where applicable this drawing must not be scaled, and only written dimensions should be respected - All finish floor levels relate to topographical survey to GPS datum AOD.				