





01 PLAN VIEW RF8
NTS - Date Taken: 09/10/24




03 EAST AND SOUTH SLOPES RF8
NTS - Date Taken: 08/10/24

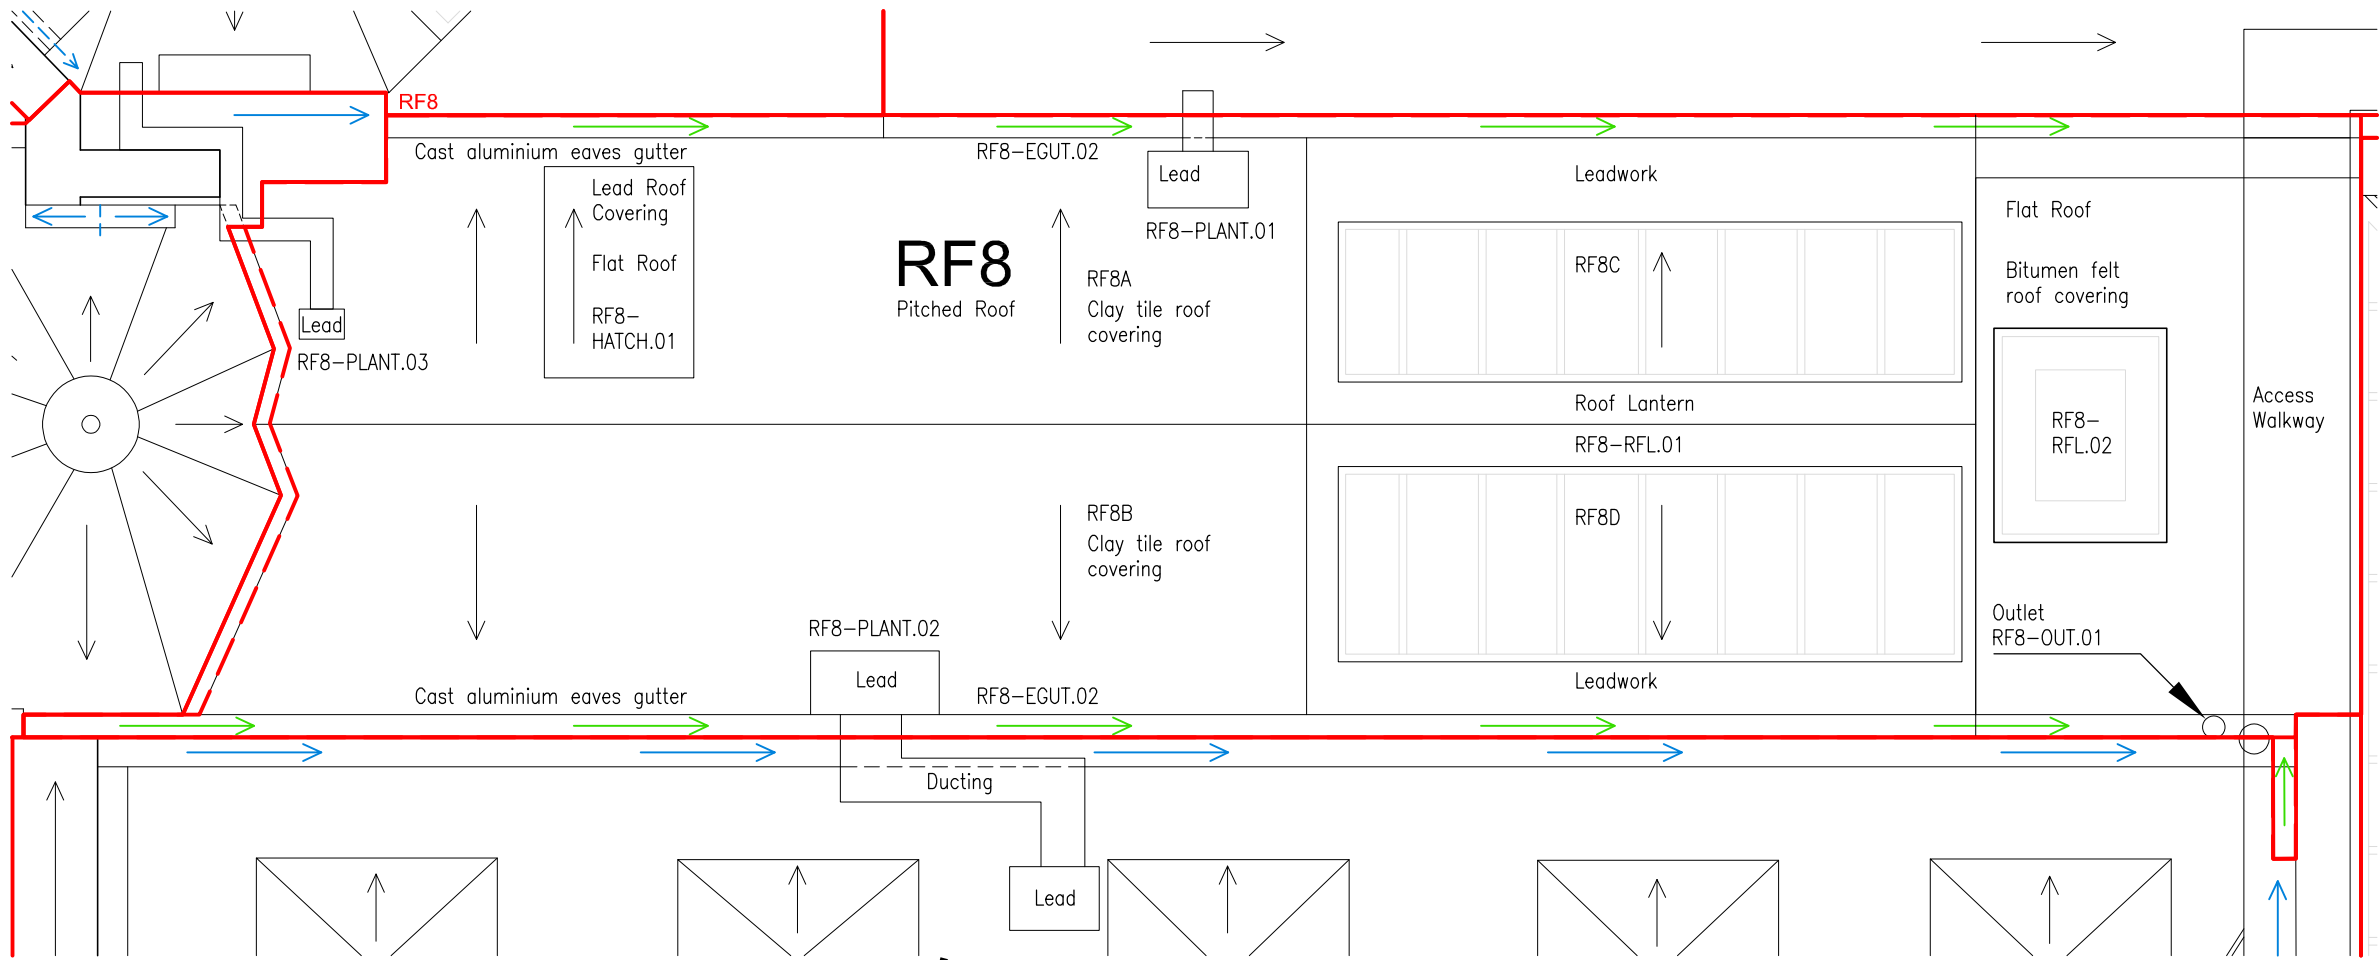

02 EXISTING ROOF PLAN RF8

 

- To be read in conjunction with:
- 015-Existing Roof Plan
 - 108-Photosheet Of Existing Roof RF8
 - SCH-RF8-Roof RF8 Condition Schedule

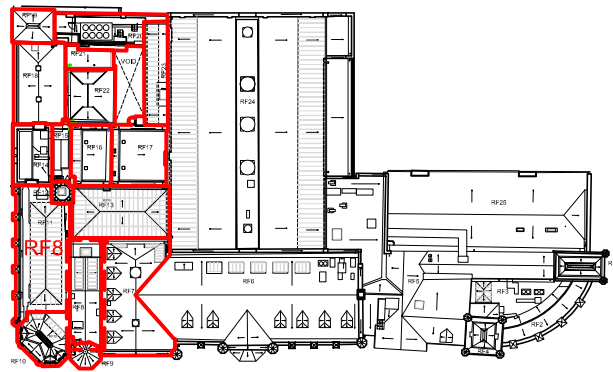

04 KEY ROOF PLAN
NTS

00/20.03.26 Issued for Planning
revision/date note

morsewebb
architects
The Byre The Street Bramley Hampshire RG26 5DE
T: 01256 587888 W: www.morsewebb.co.uk

project
**Reading Town Hall,
Alterations & Improvements**

title
**Existing Individual Roof
Plan RF8**

scale 1:50@A3	status PLANNING	
job no. 997	dwg no. 058	status/revision PL00

© Morse Webb Ltd