


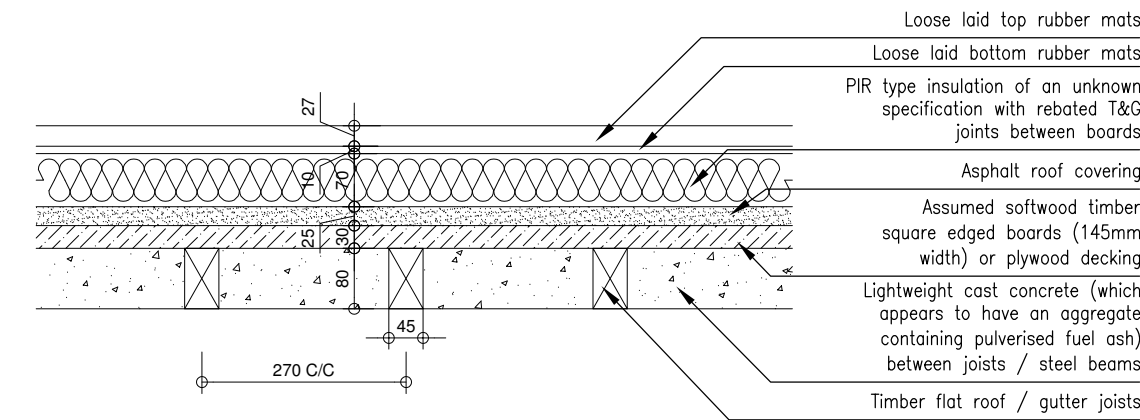


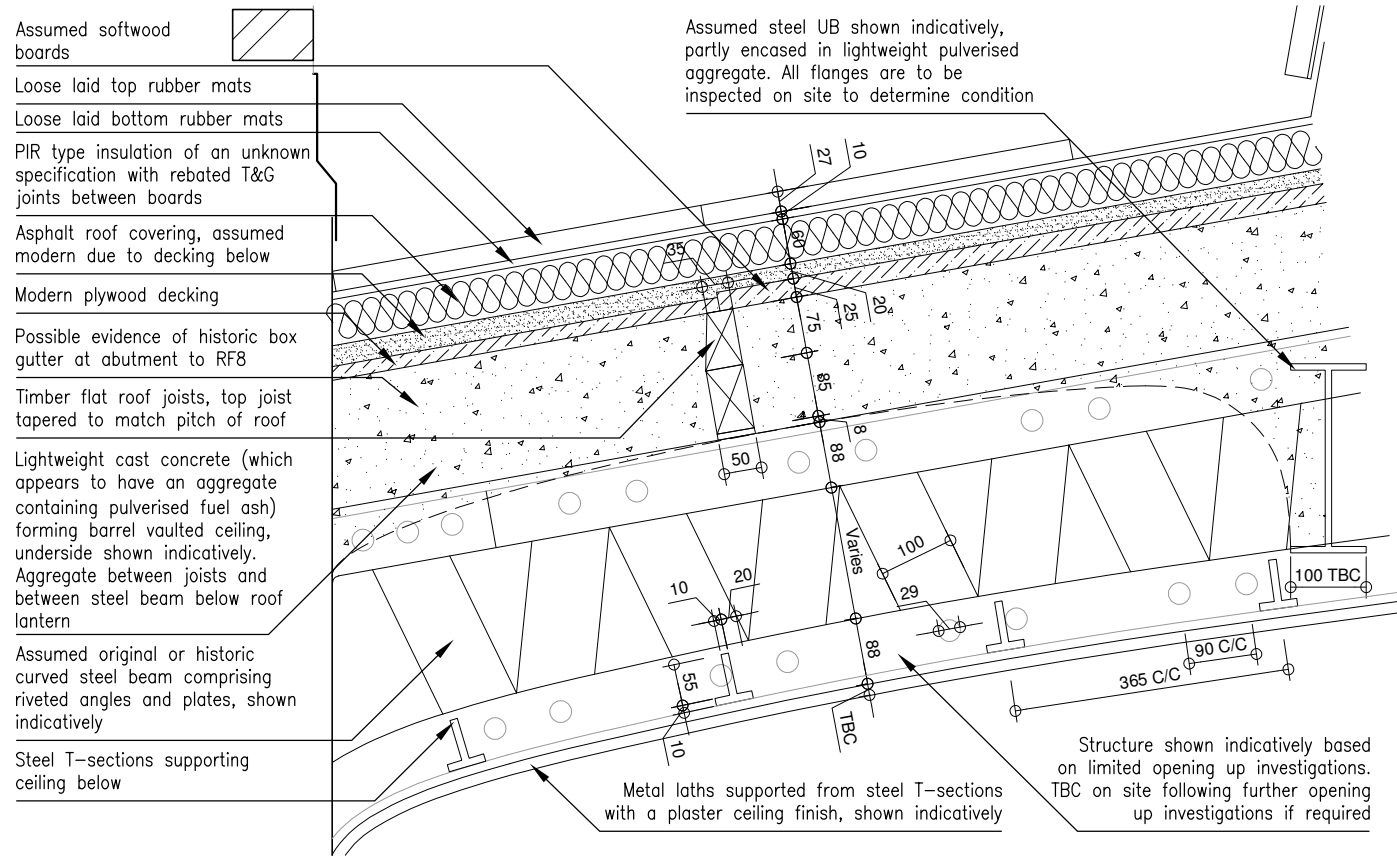



01 RF11 FLAT ROOF BUILDUP (INVESTIGATION NO. 1)
1:10

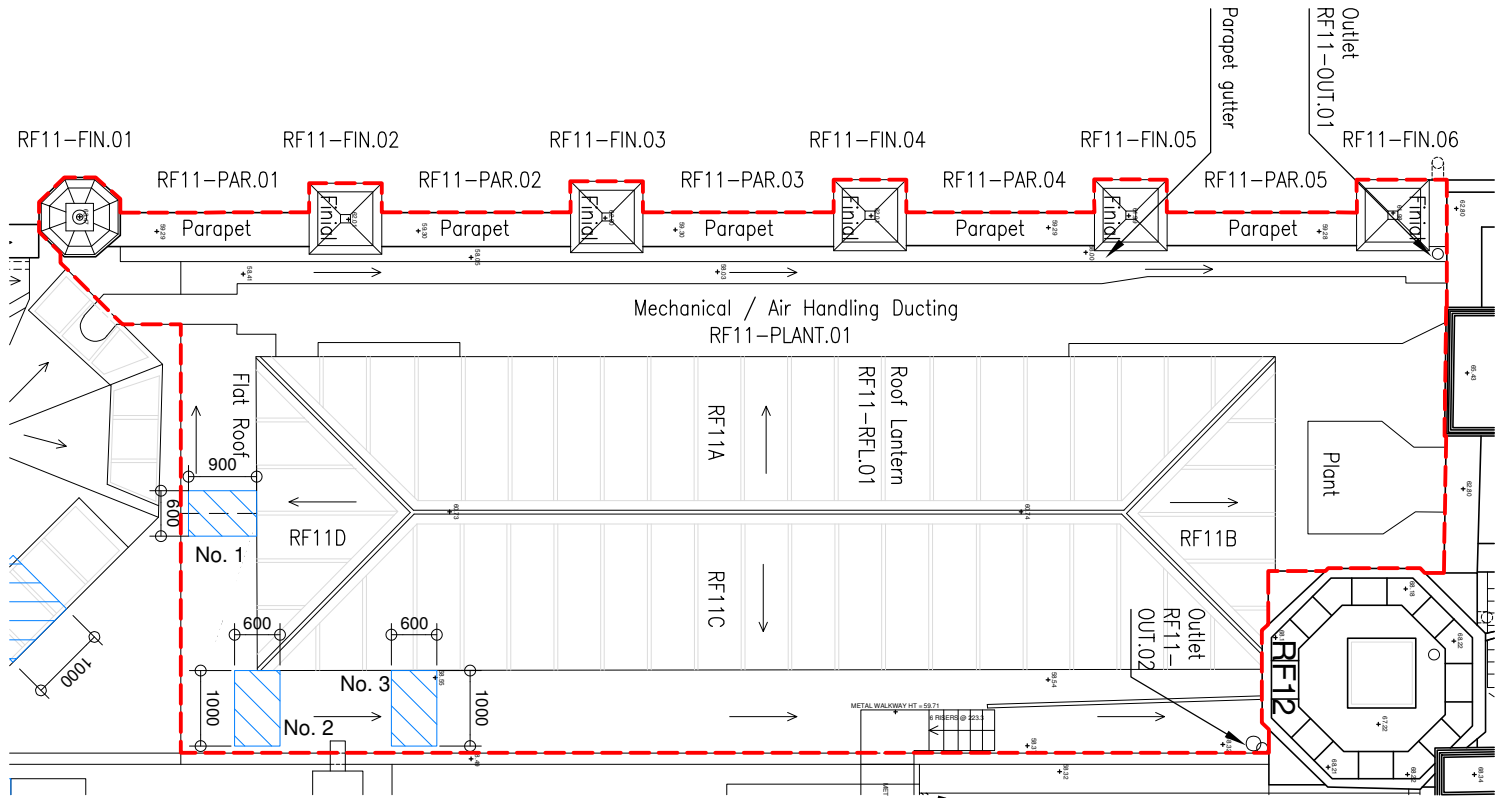


02 RF11 FLAT ROOF BUILDUP (INVESTIGATION NO. 3)
1:10

 

04 EXISTING ROOF PLAN RF11
1:100

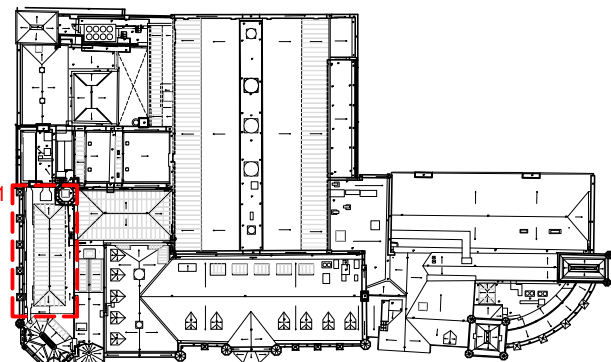 

05 KEY ROOF PLAN
NTS

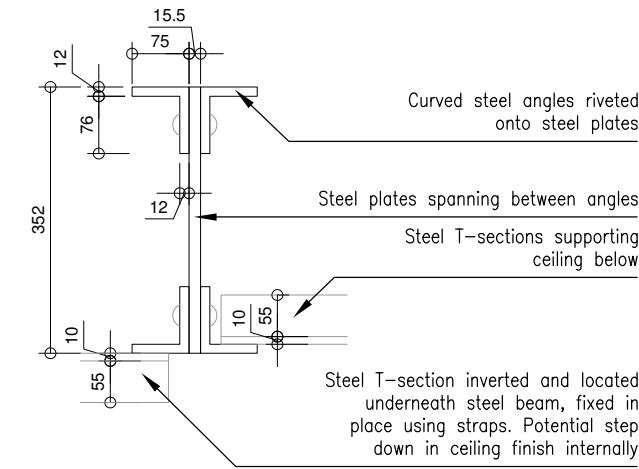

03 RF11 GENERIC STEEL CROSS SECTION (INVESTIGATION NO. 2)
1:10



06 LOCATION OF INVESTIGATION NO. 1
NTS



07 LOCATION OF INVESTIGATIONS NO. 1 & NO.2
NTS



08 INVESTIGATION NO. 1 ROOF COVERING MATERIALS
NTS



09 INVESTIGATION NO. 2 CEILING VOID
NTS



10 INVESTIGATION NO. 3 ROOF COVERING MATERIALS
NTS



11 INVESTIGATION NO. 3 STEELWORK
NTS

00/04.03.26 Issued for Planning
revision/date note

morseWEBB
architects
The Byre The Street Bramley Hampshire RG26 5DE
T: 01256 587888 W: www.morsewebb.co.uk

project
**Reading Town Hall,
Alterations & Improvements**

title
**Roof RF11 As Existing -
Recording Of Investigations**

scale
Varies@A2

status
PLANNING

job no.
997

dwg no.
281

status/revision
PL00

© Morse Webb Ltd