


Eaves and high to repair tile roof coverings and low down to roofs RF18 & RF20

High level lift only for repointing coping stones to gutter parapets

Key:
Boundary of roofs as part of this proposal

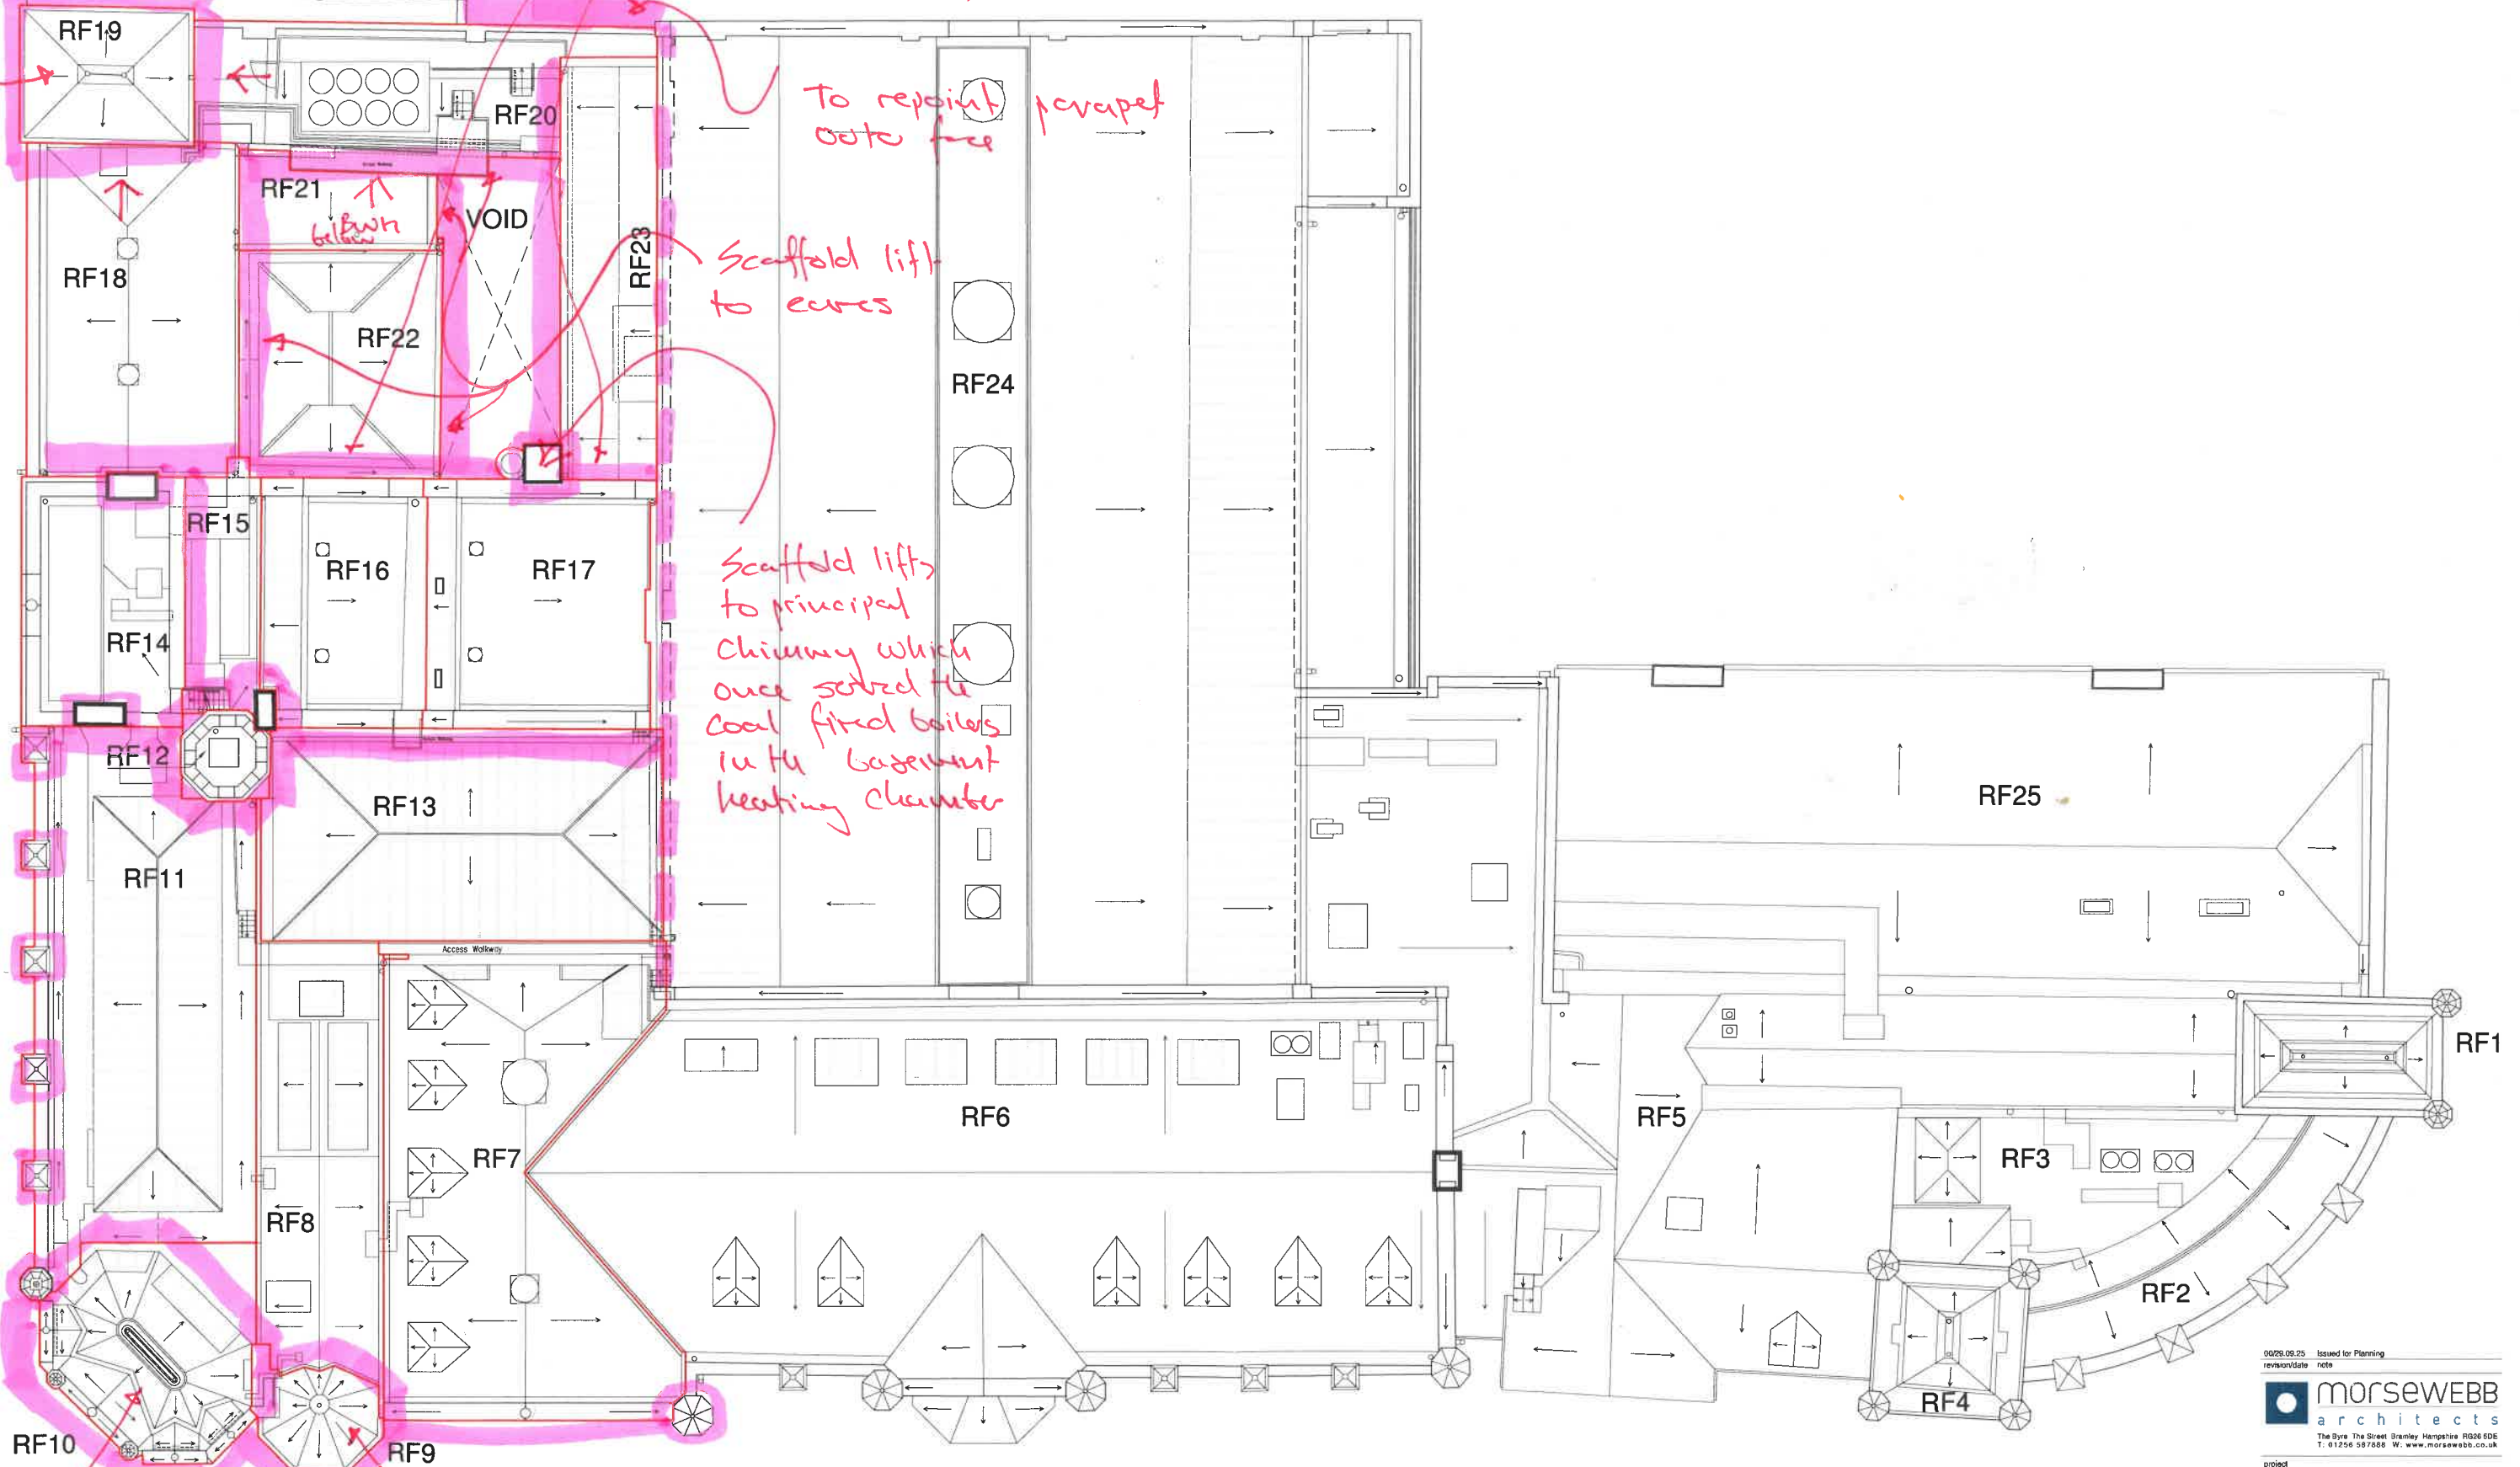

Eaves & high to repair tile roof coverings

— Banded scaffold lift - for access for bwh repairs
- - - Check heights for scaffold lifts

01 EXISTING ROOF PLAN
1:100

0026.09.25 Issued for Planning
revision/ date note
morsewebb
architects
The Byre The Street, Reading, RG6 5DE
T: 01256 587888 W: www.morsewebb.co.uk

project
Reading Town Hall,
Alterations & Improvements
title
Existing Roof Plan

scale 1:100 @A1	status PLANNING
job no. 997	draw no. 015
	status/revision PL00

© Morse Webb Ltd

