




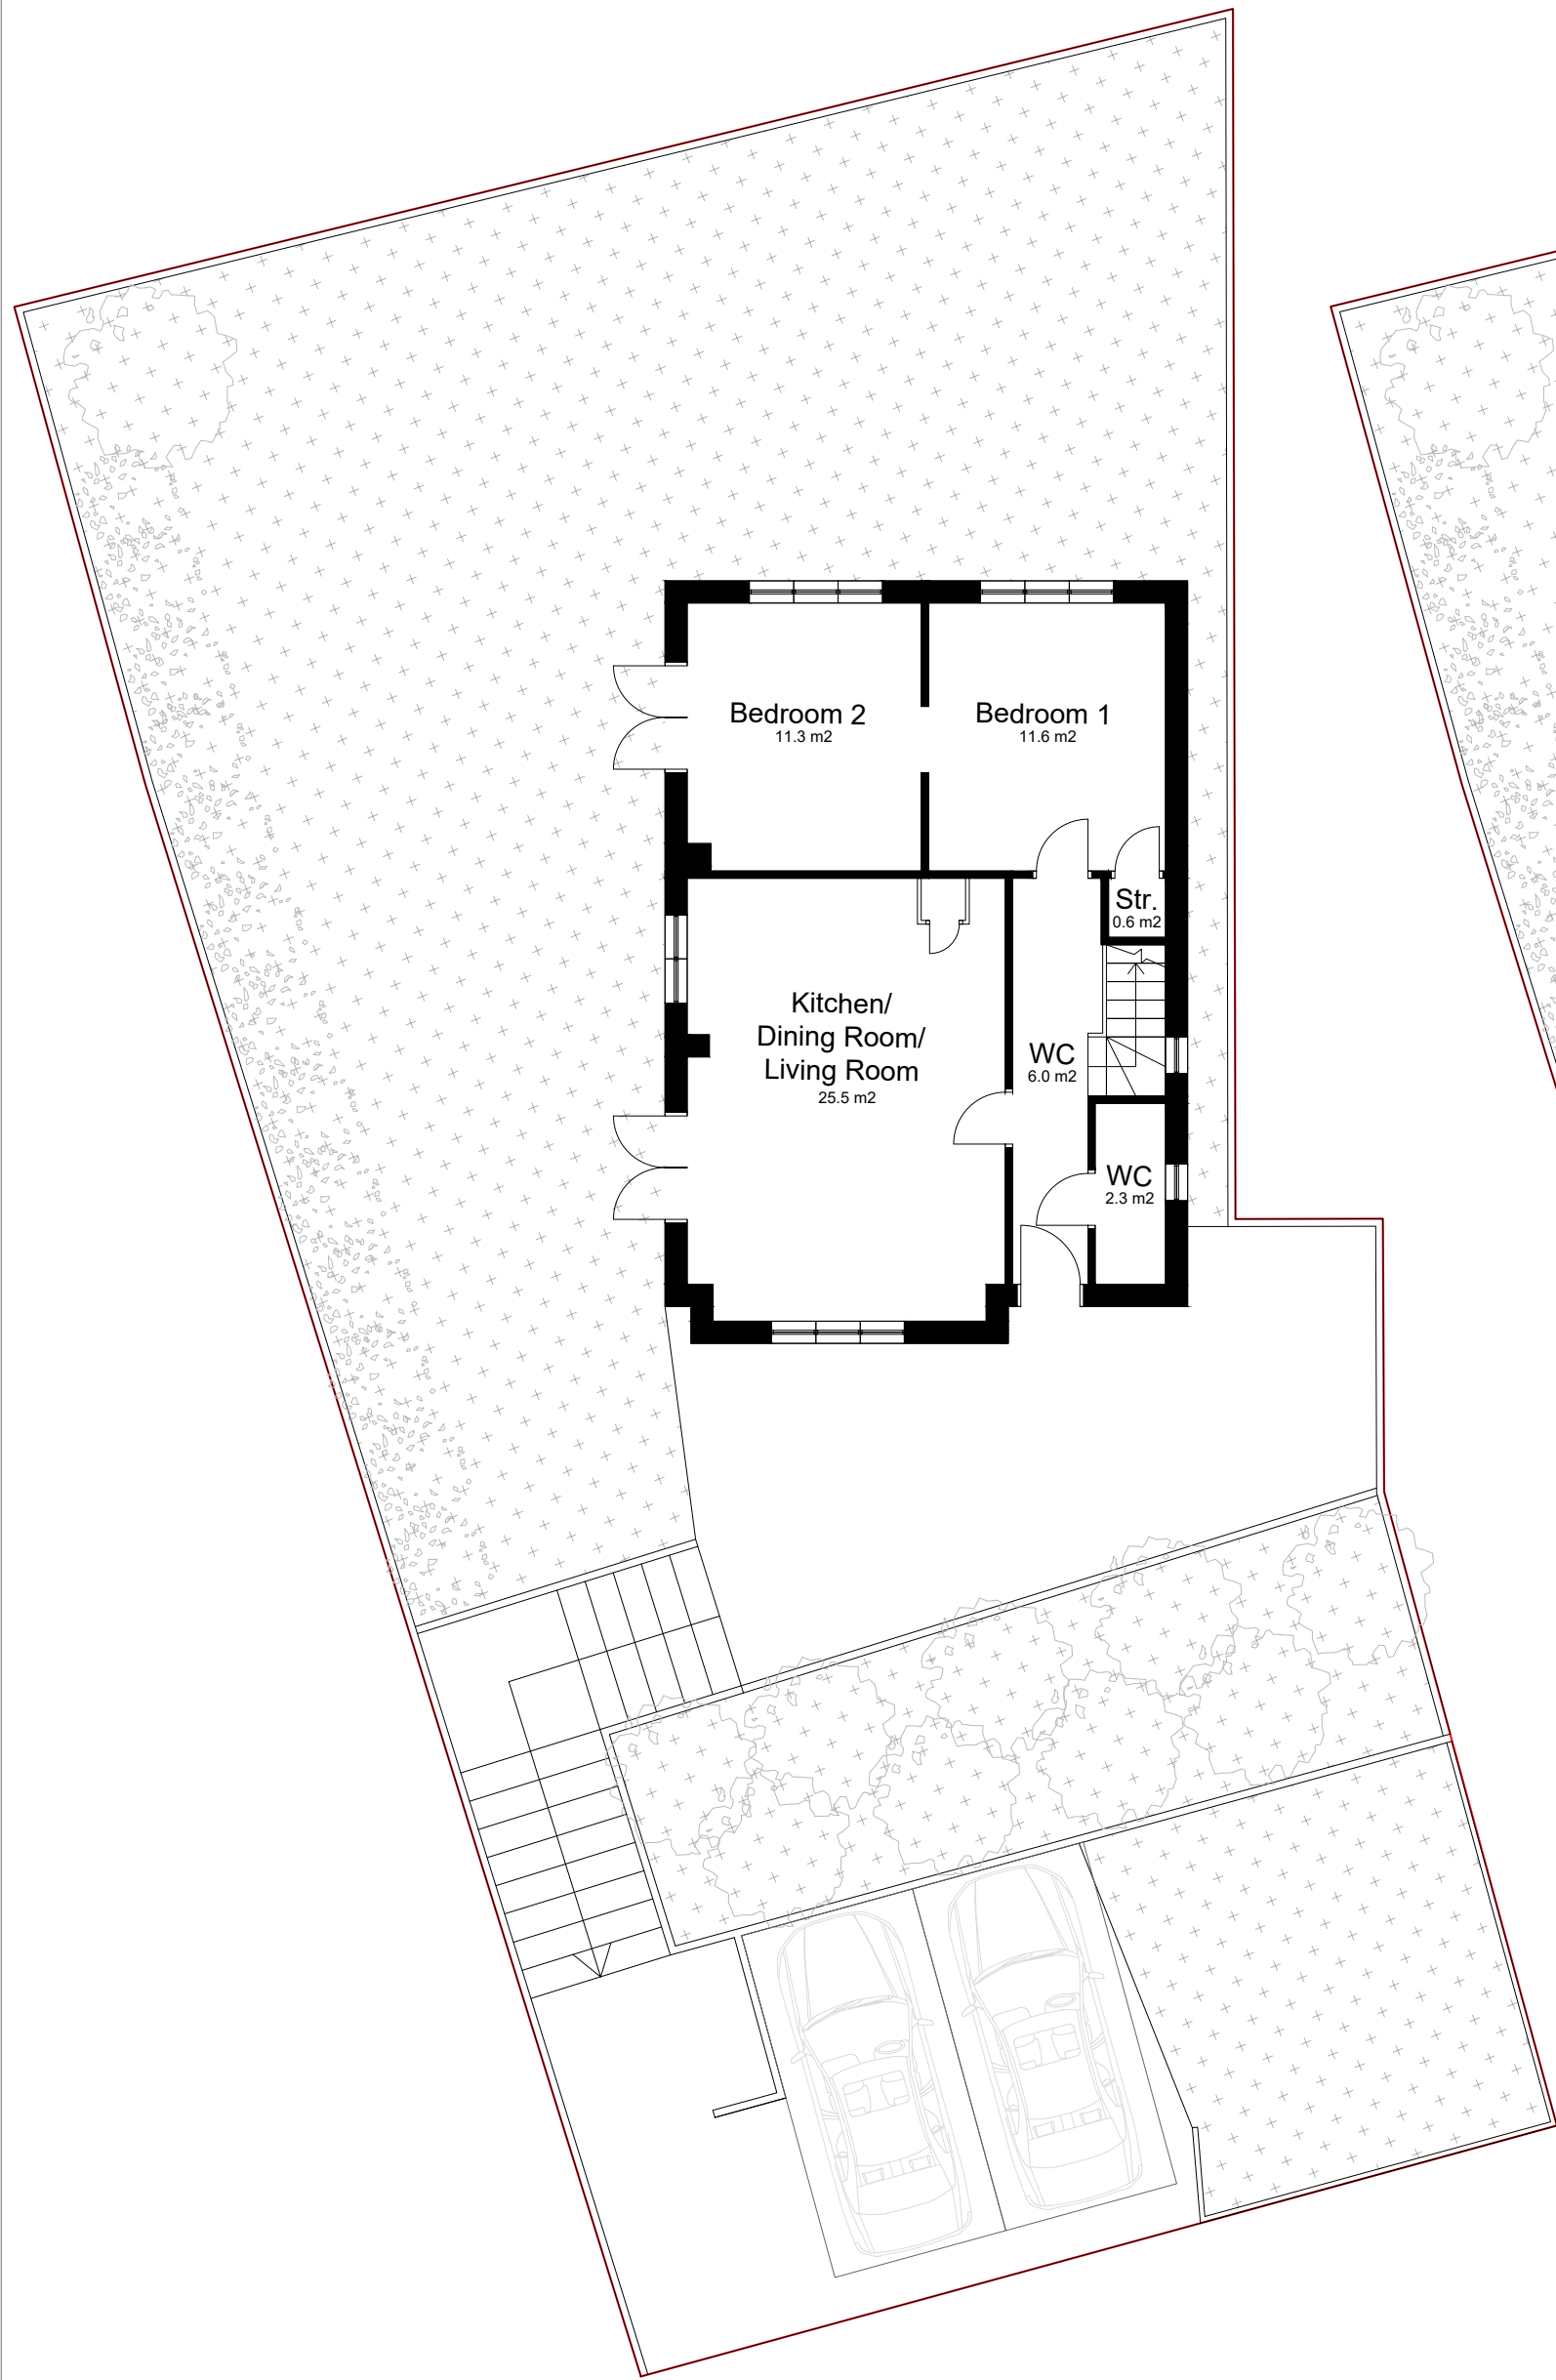

Existing Ground Floor Plan

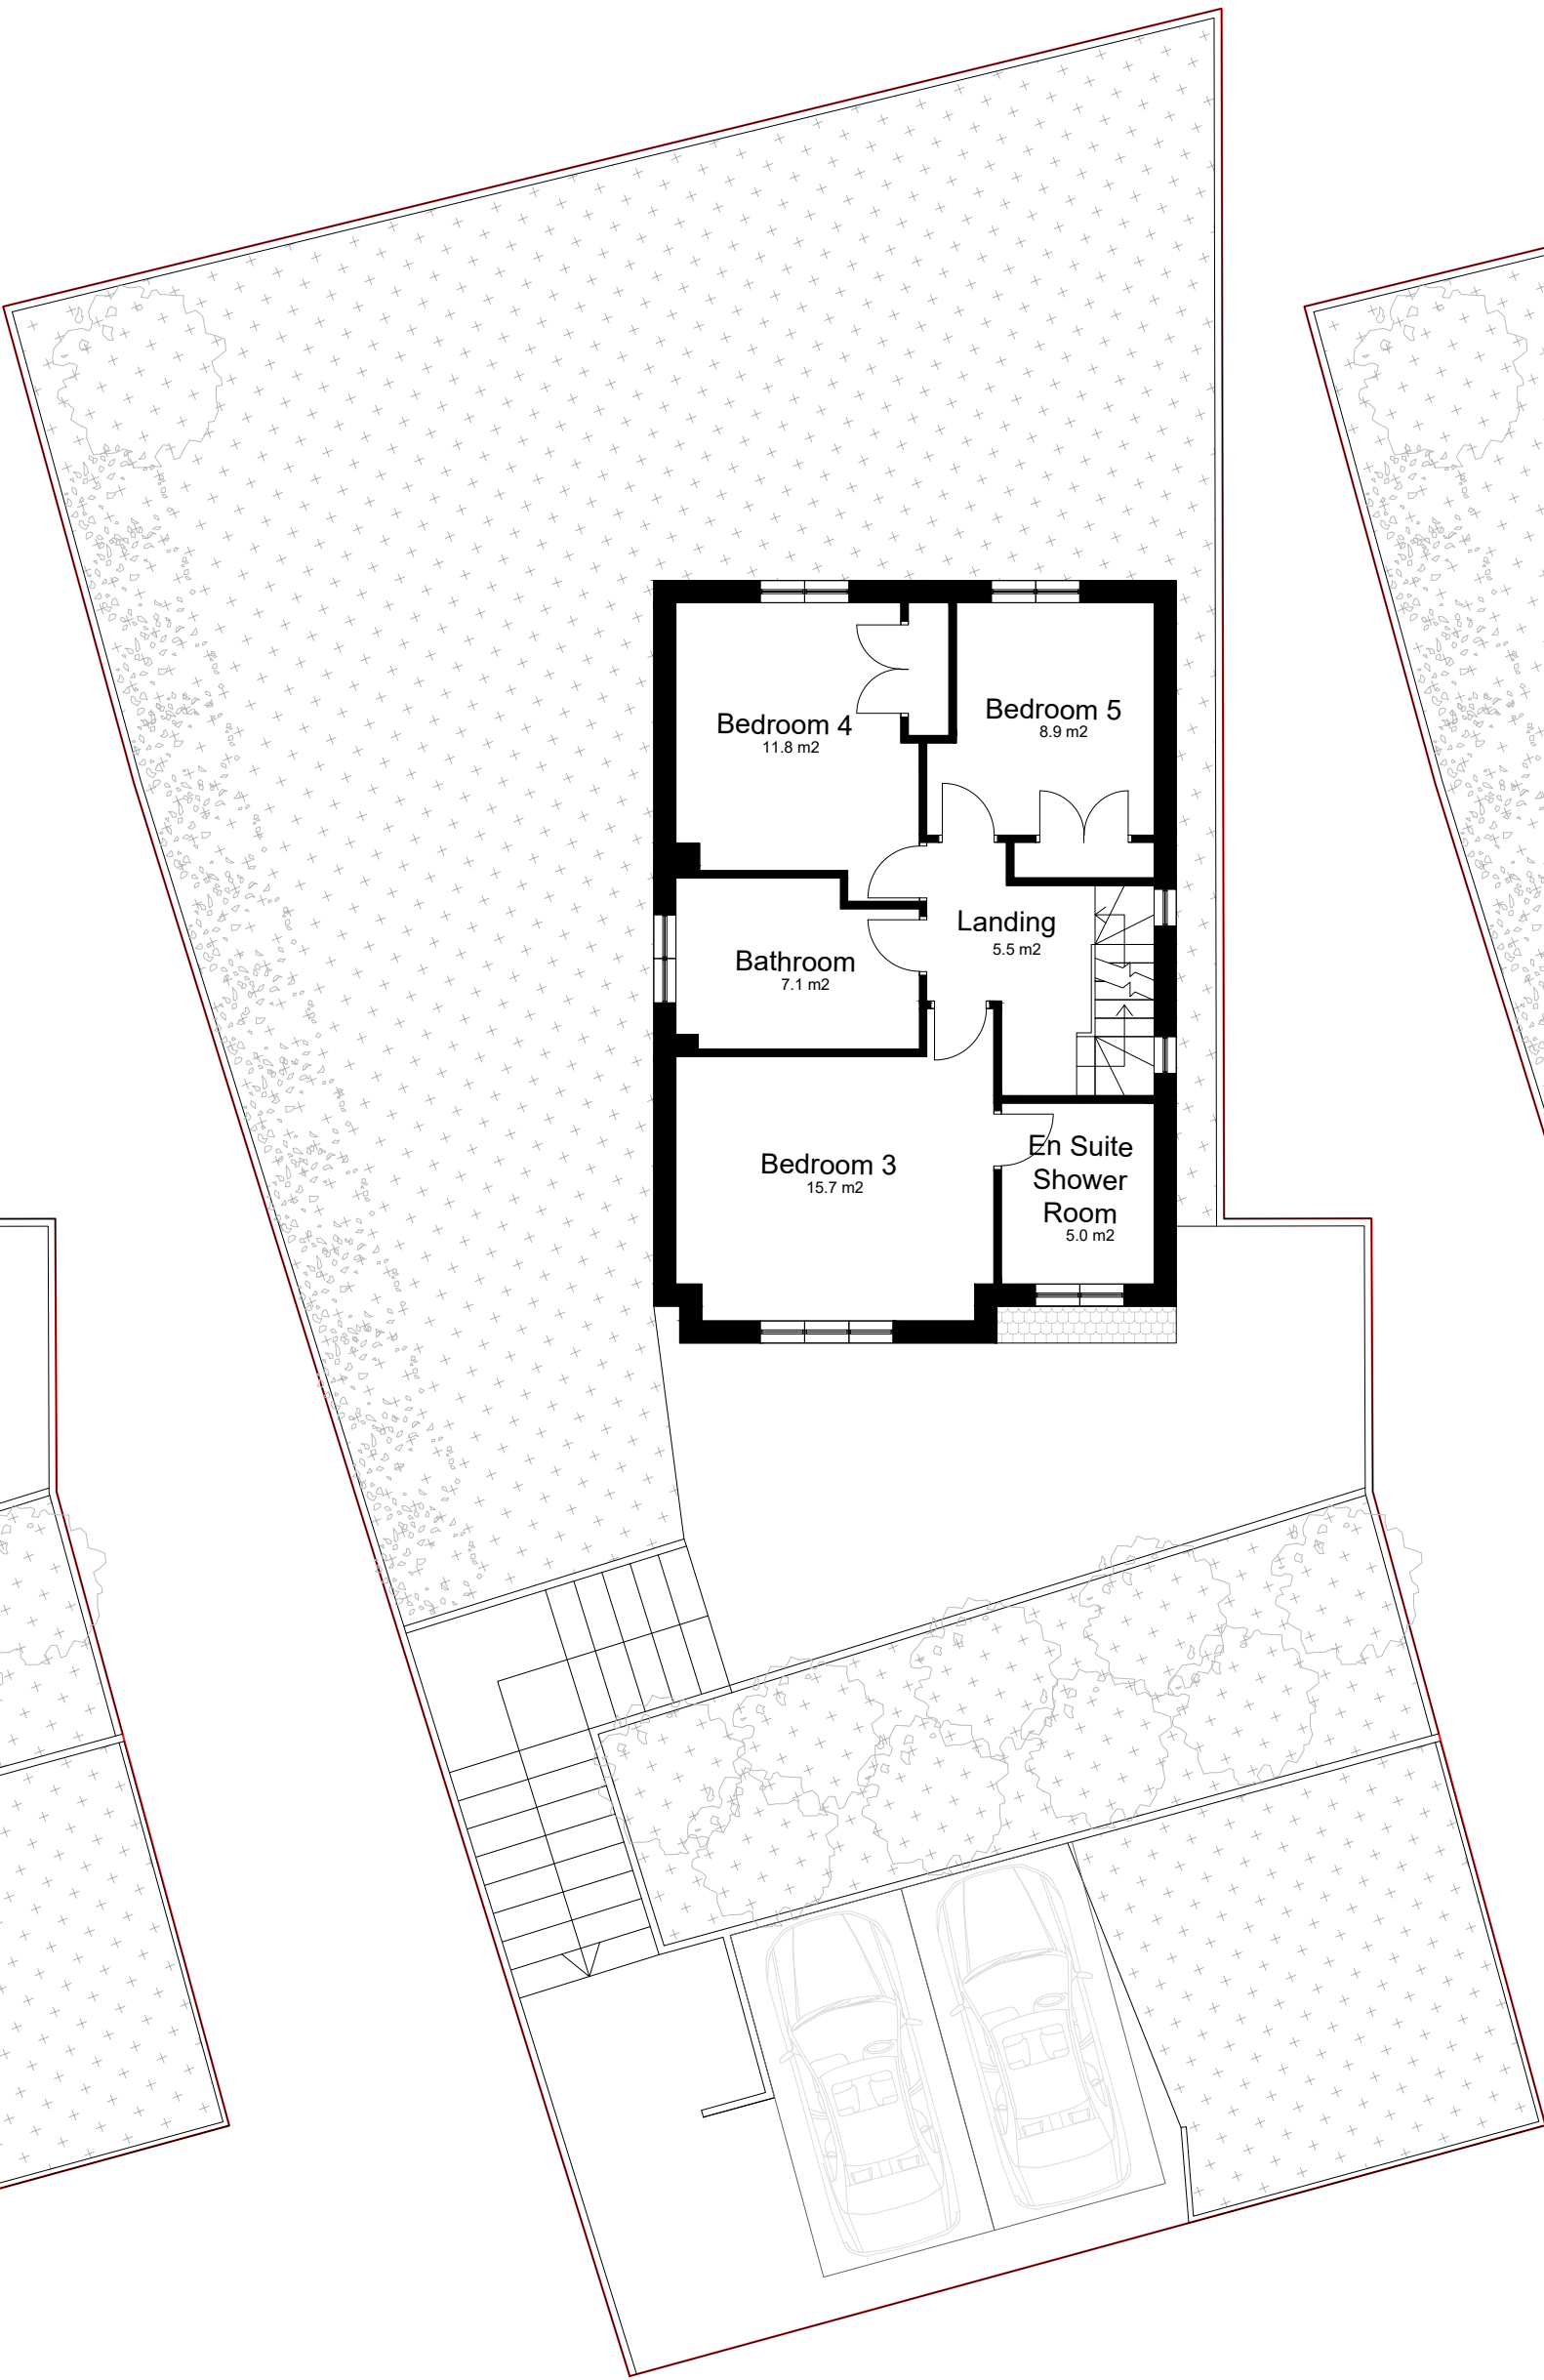


Existing First Floor Plan

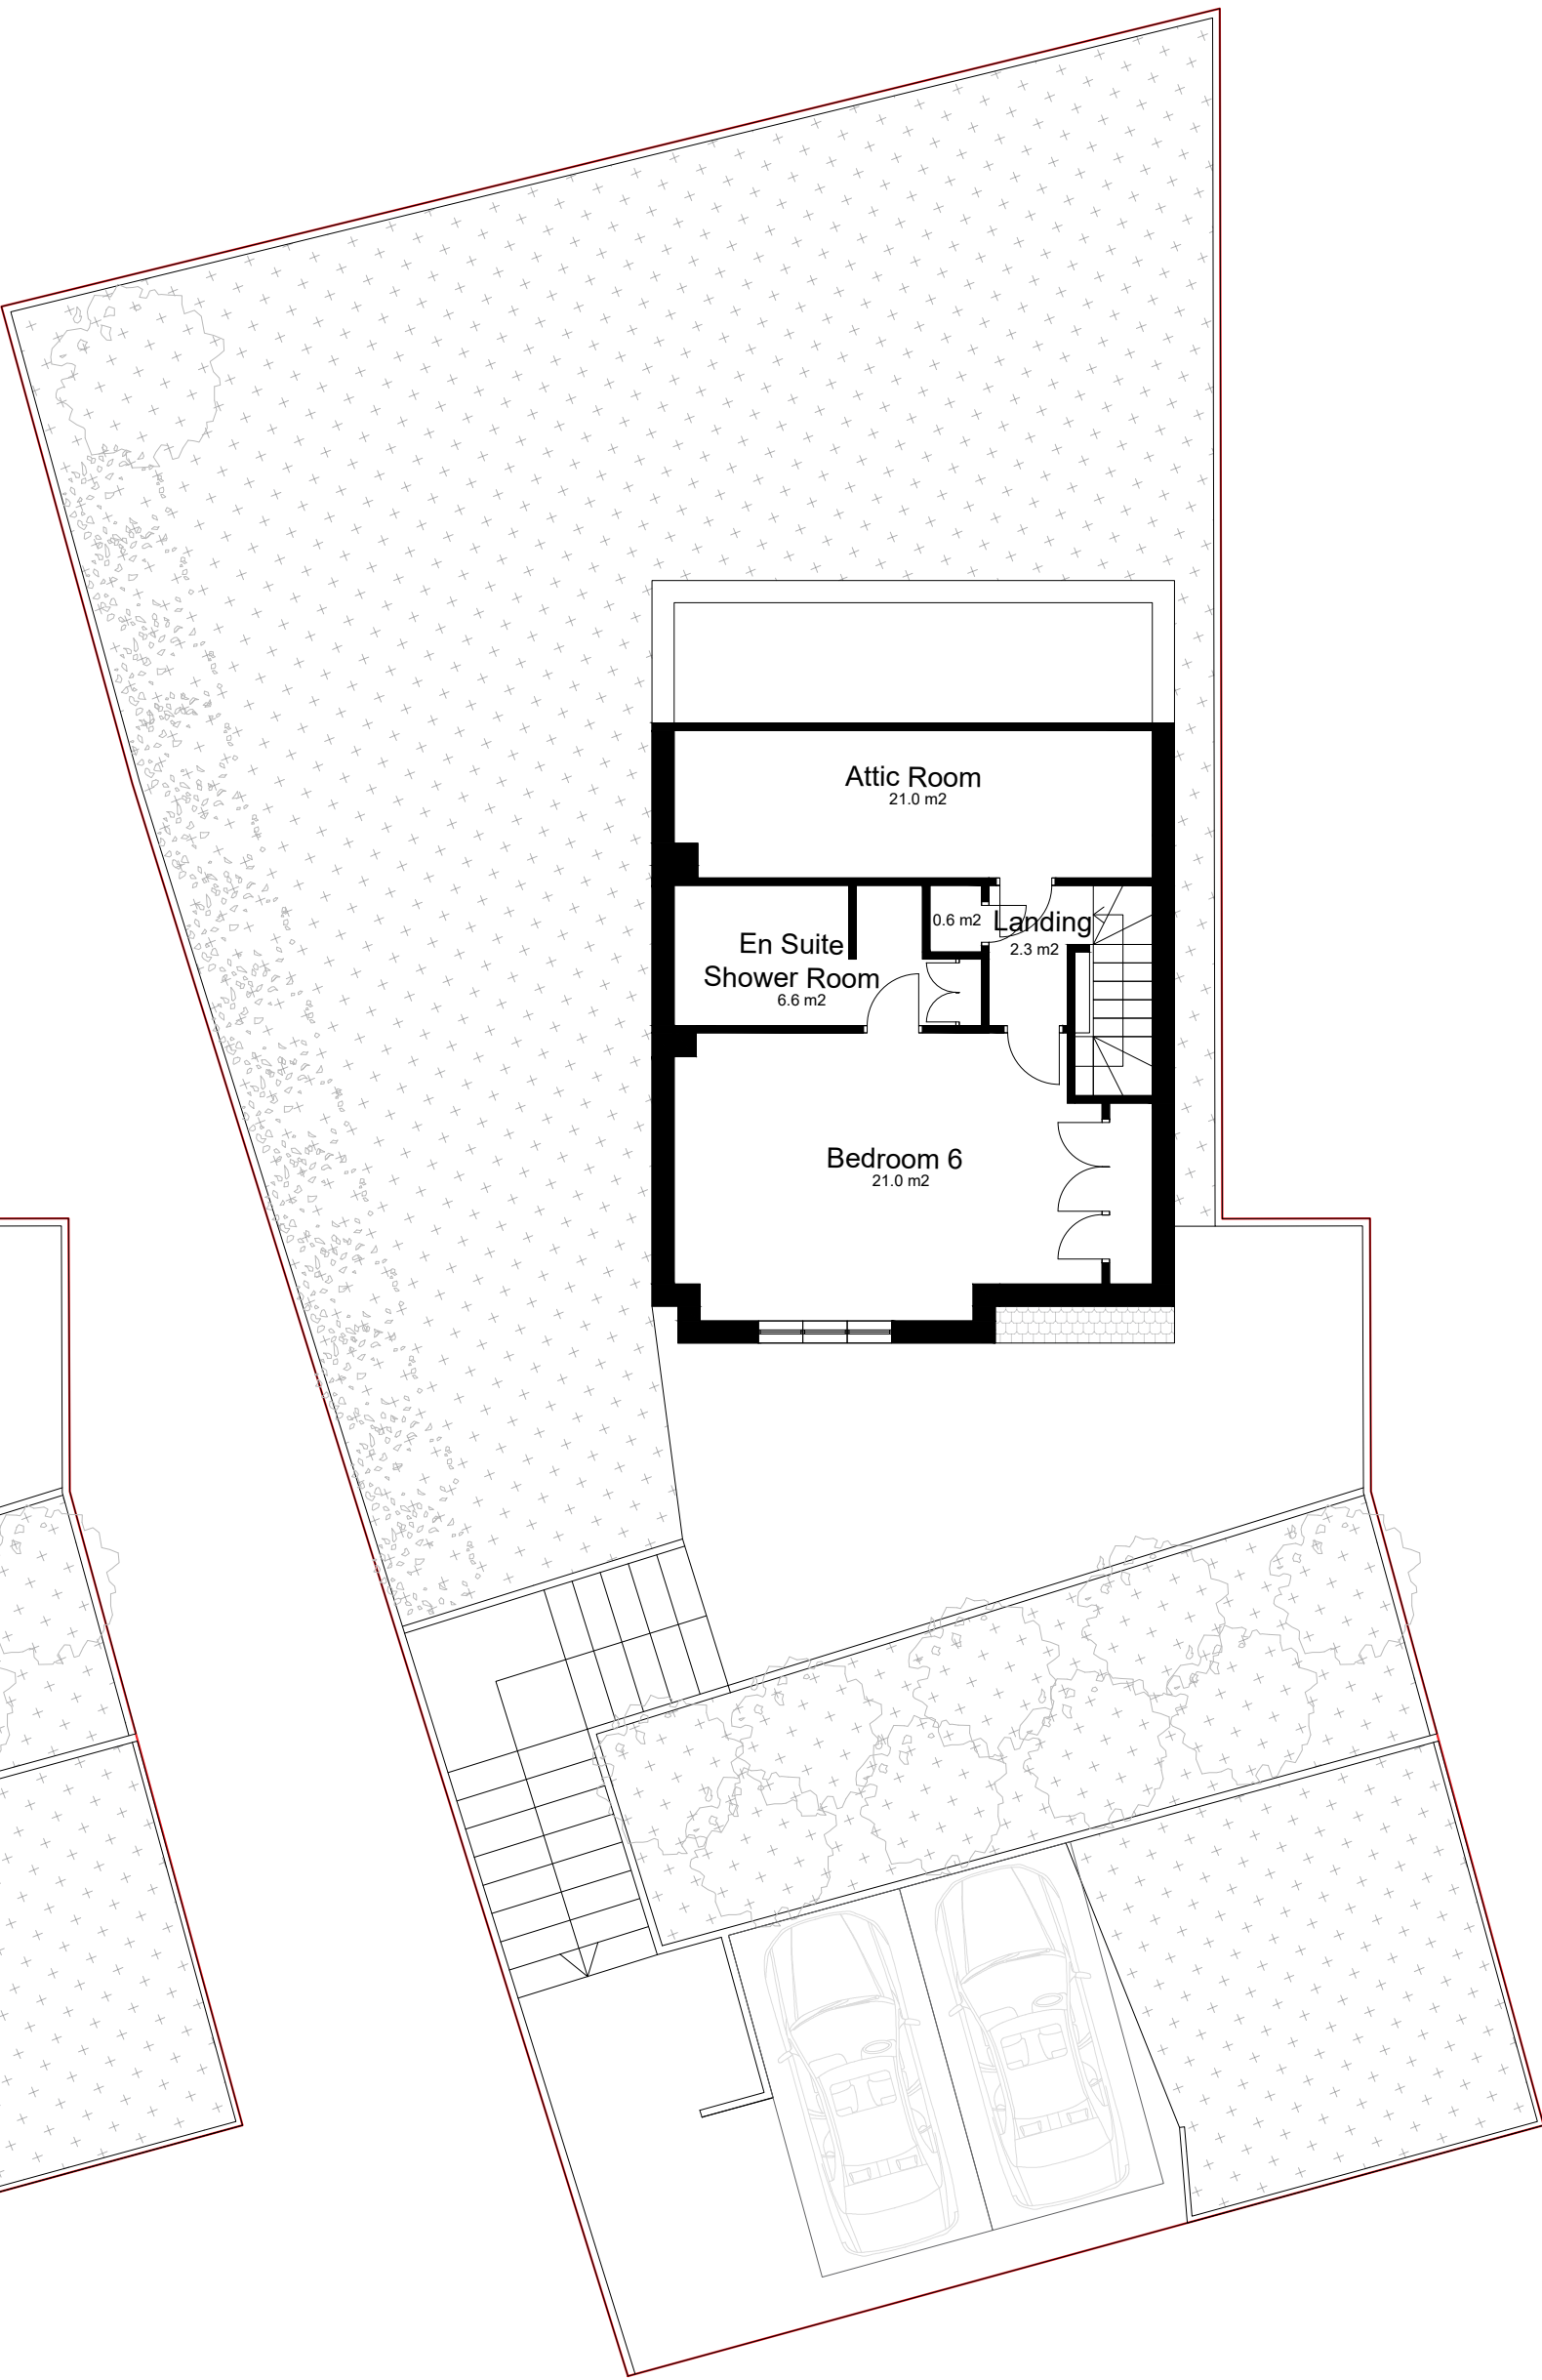

Existing Second Floor Plan

Any dimensions shown should be checked on site.
Designs are not coordinated with engineer projects.
Not for construction purposes.

 

HOMZ
DESIGN | PLAN | BUILD
www.homz.uk / 0 330 818 3001

Drawing Title: Existing Plans
Drawing :H-0537-04_32BrunswickHill _ExistingPlans_V1
Drawing Number:H-0537
Site Address:32 Brunswick Hill, Reading, RG1 7YU

Scale :1/100 at A2
Revision : V1
Date :18.02.2026