



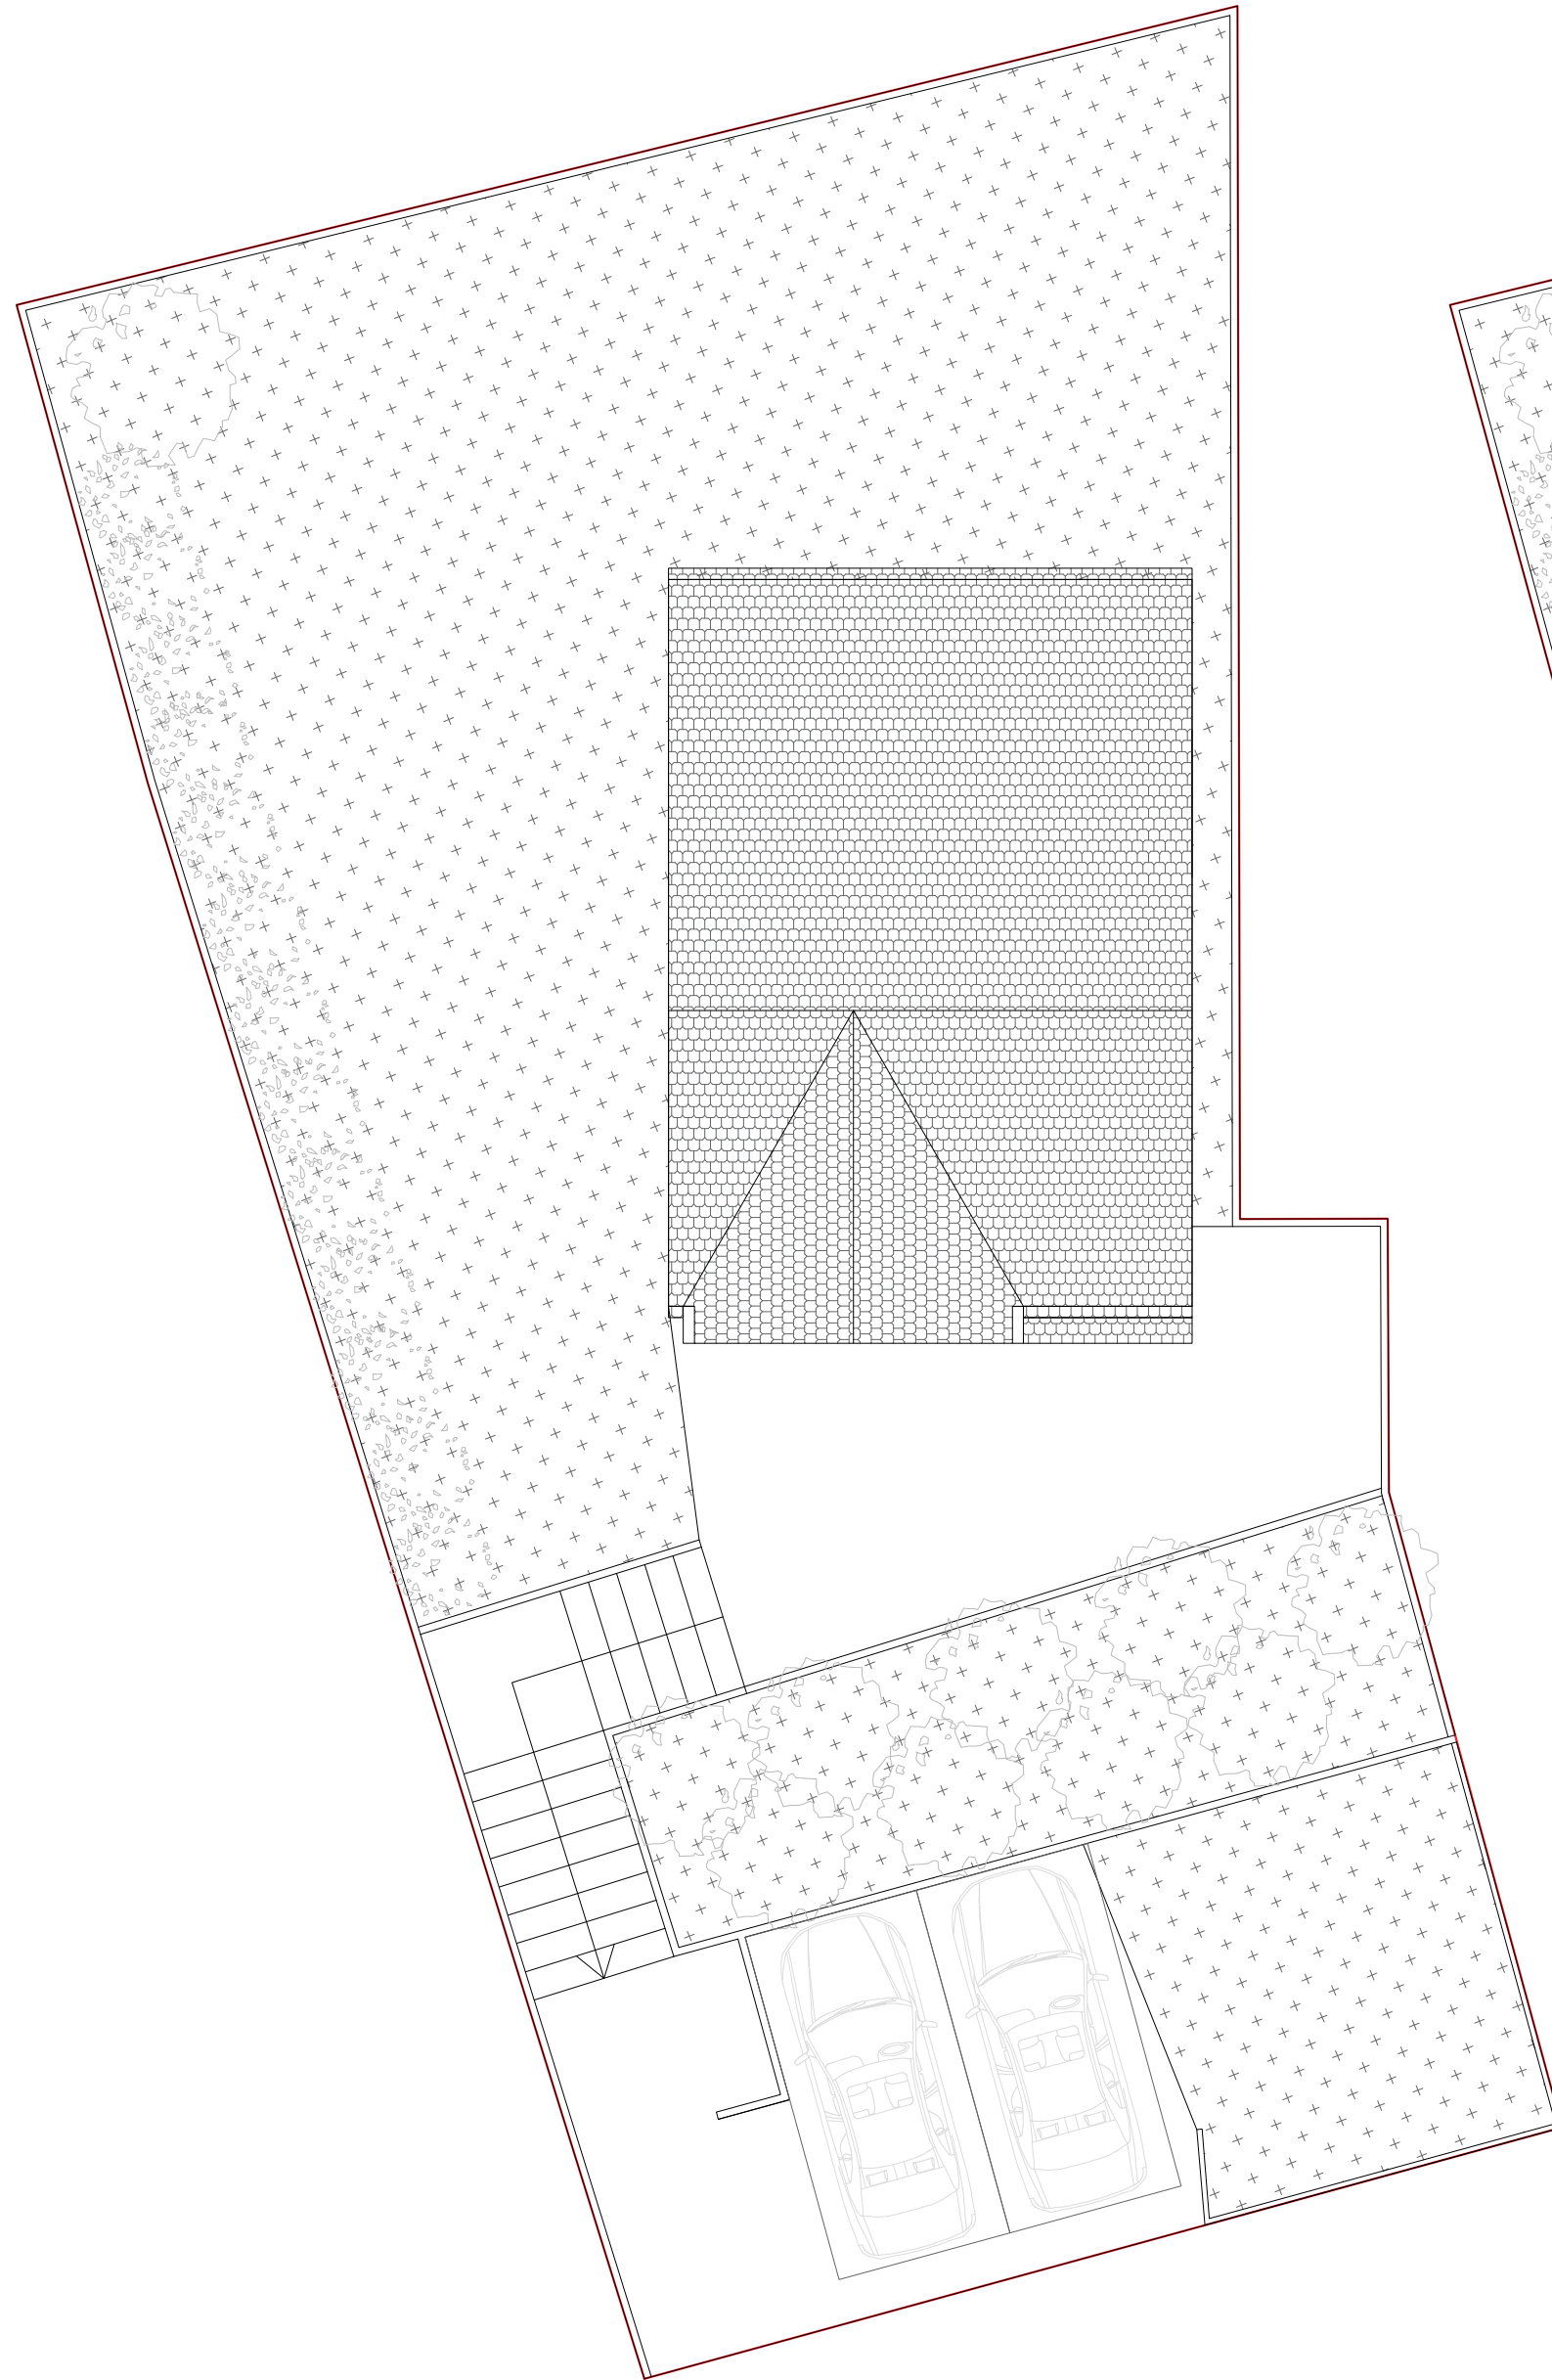

Existing Roof Plan

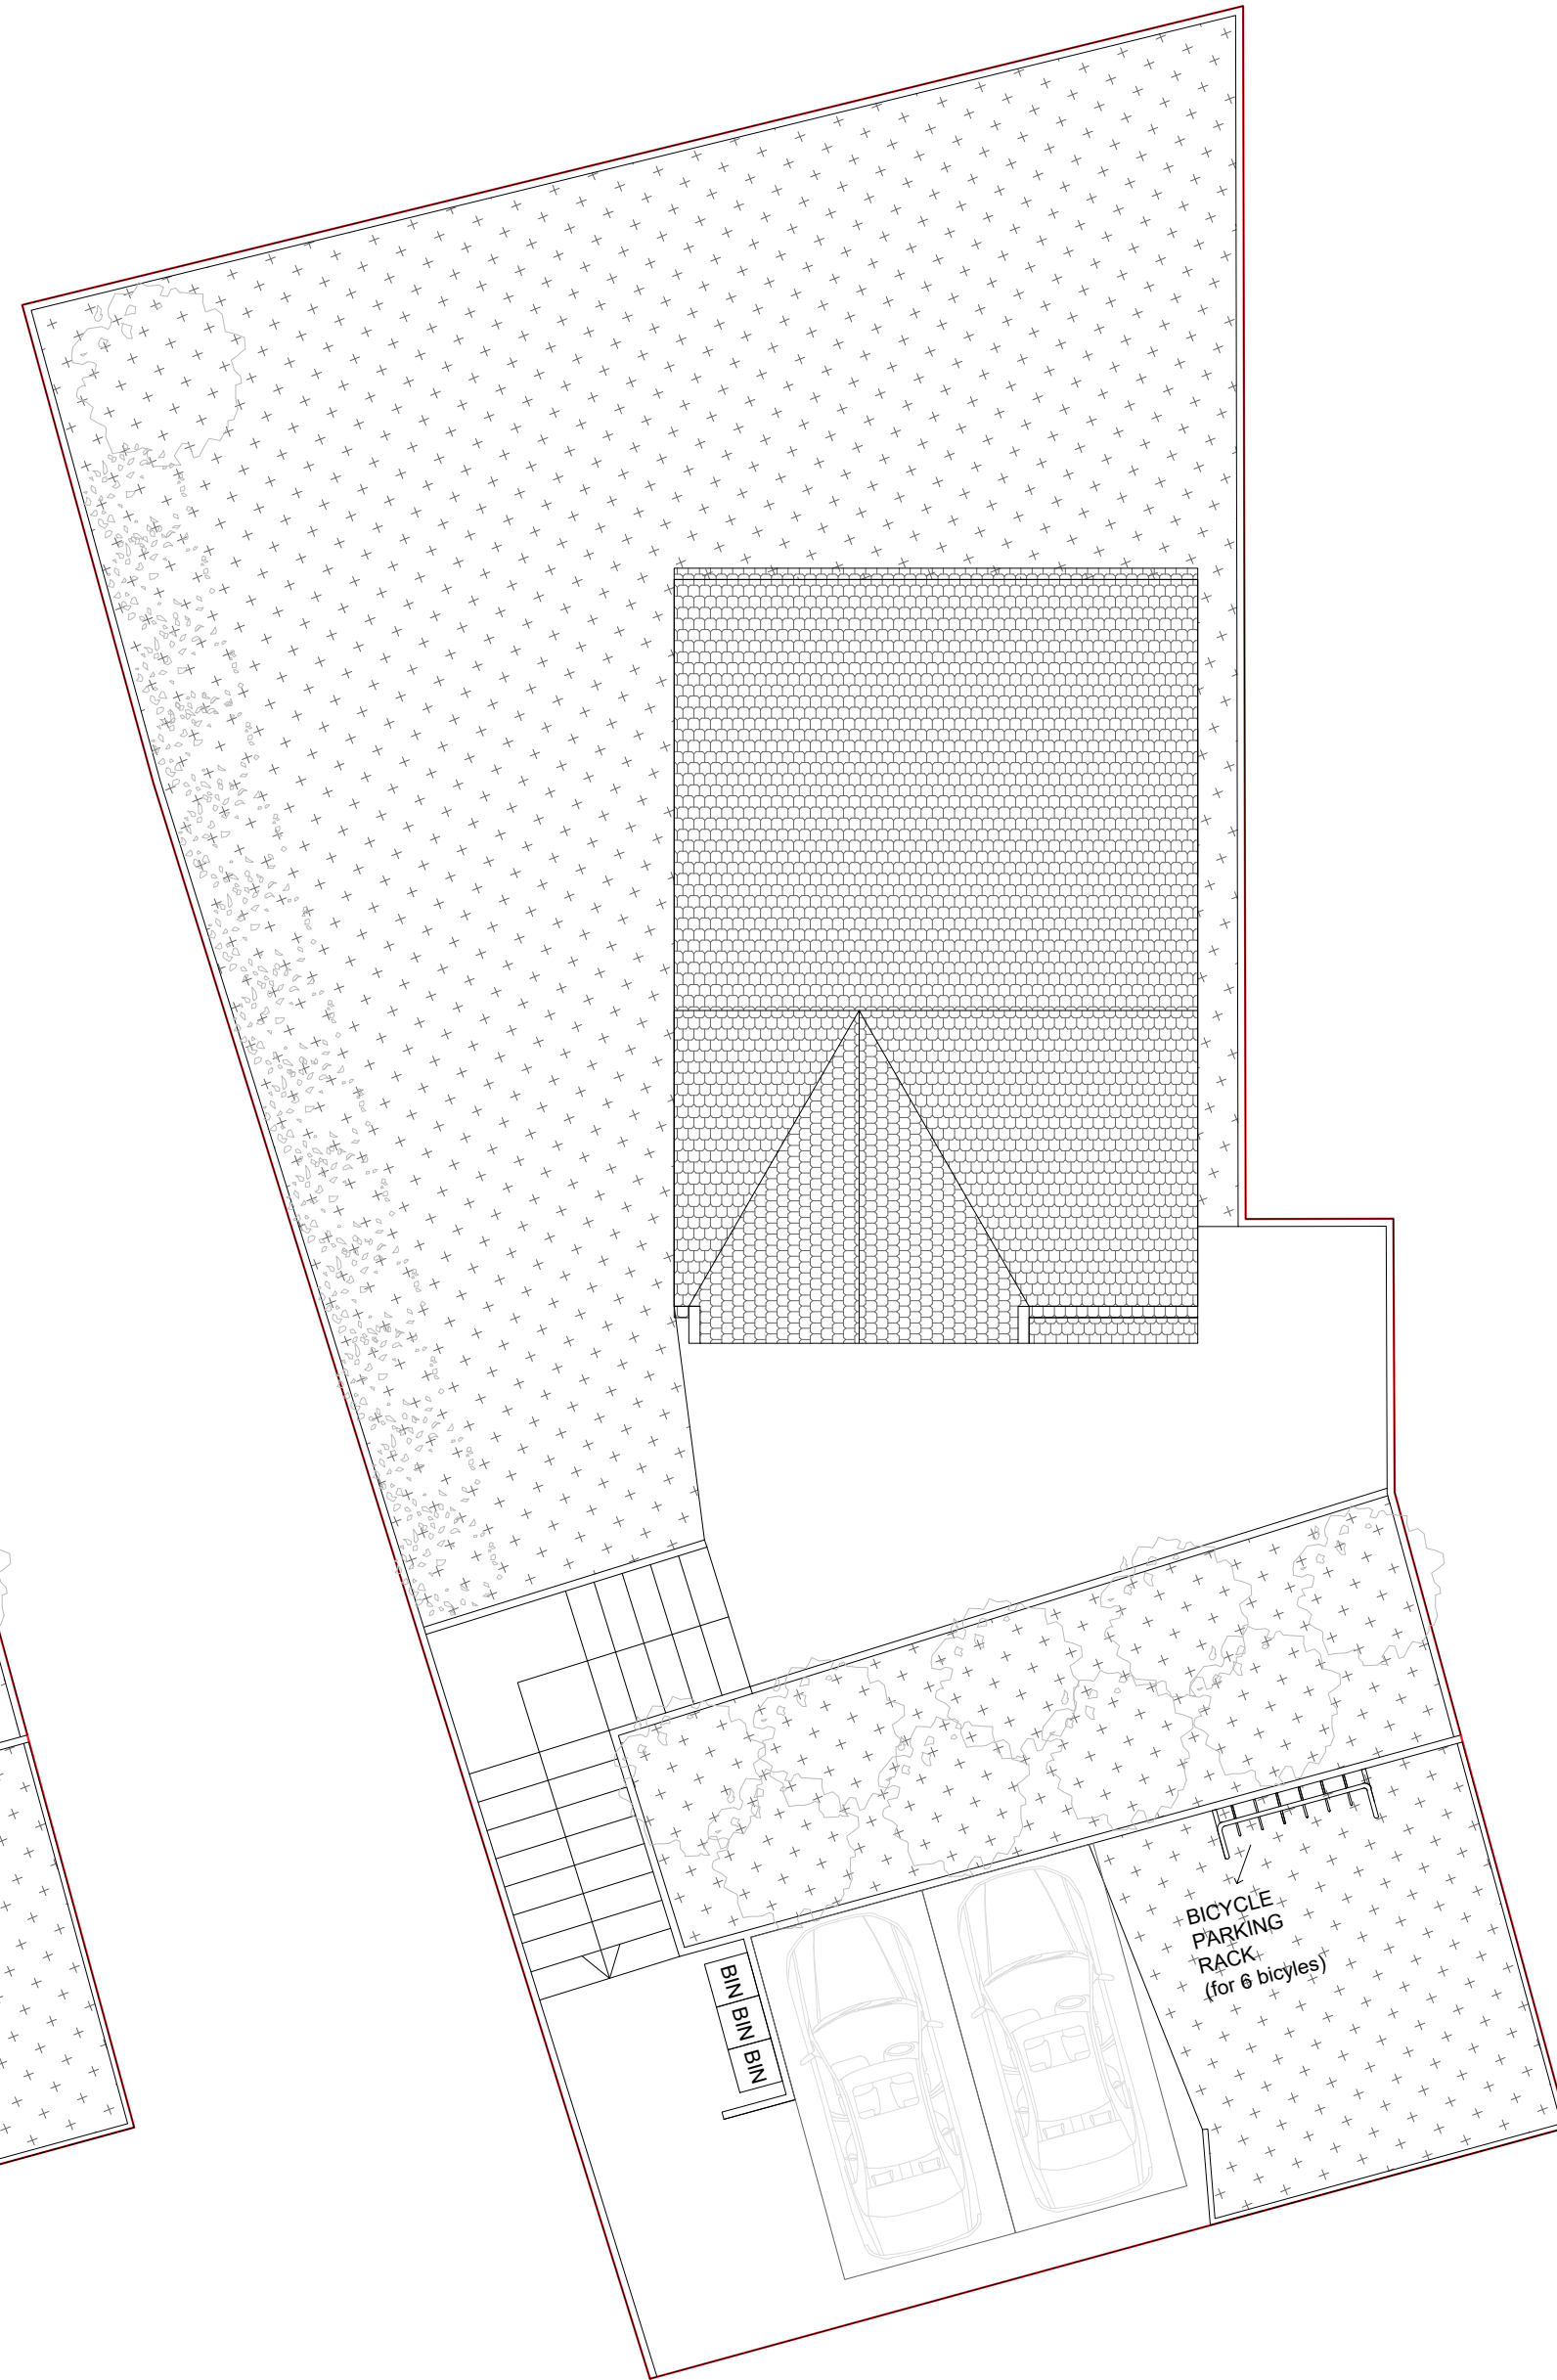

Proposed Roof Plan

Any dimensions shown should be checked on site.
Designs are not coordinated with engineer projects.
Not for construction purposes.

Scale Bar 1 2 3 4 M.



HOMZ
DESIGN | PLAN | BUILD
www.homz.uk / 0 330 818 3001

Drawing Title: Existing and Proposed Roof Plans
Drawing : H-0537-06_32 Brunswick Hill_RoofPlans_V1
Drawing Number: H-0537
Site Address: 32 Brunswick Hill, Reading, RG1 7YU

Scale : 1/100 at A2
Revision : V1
Date : 18.02.2026