




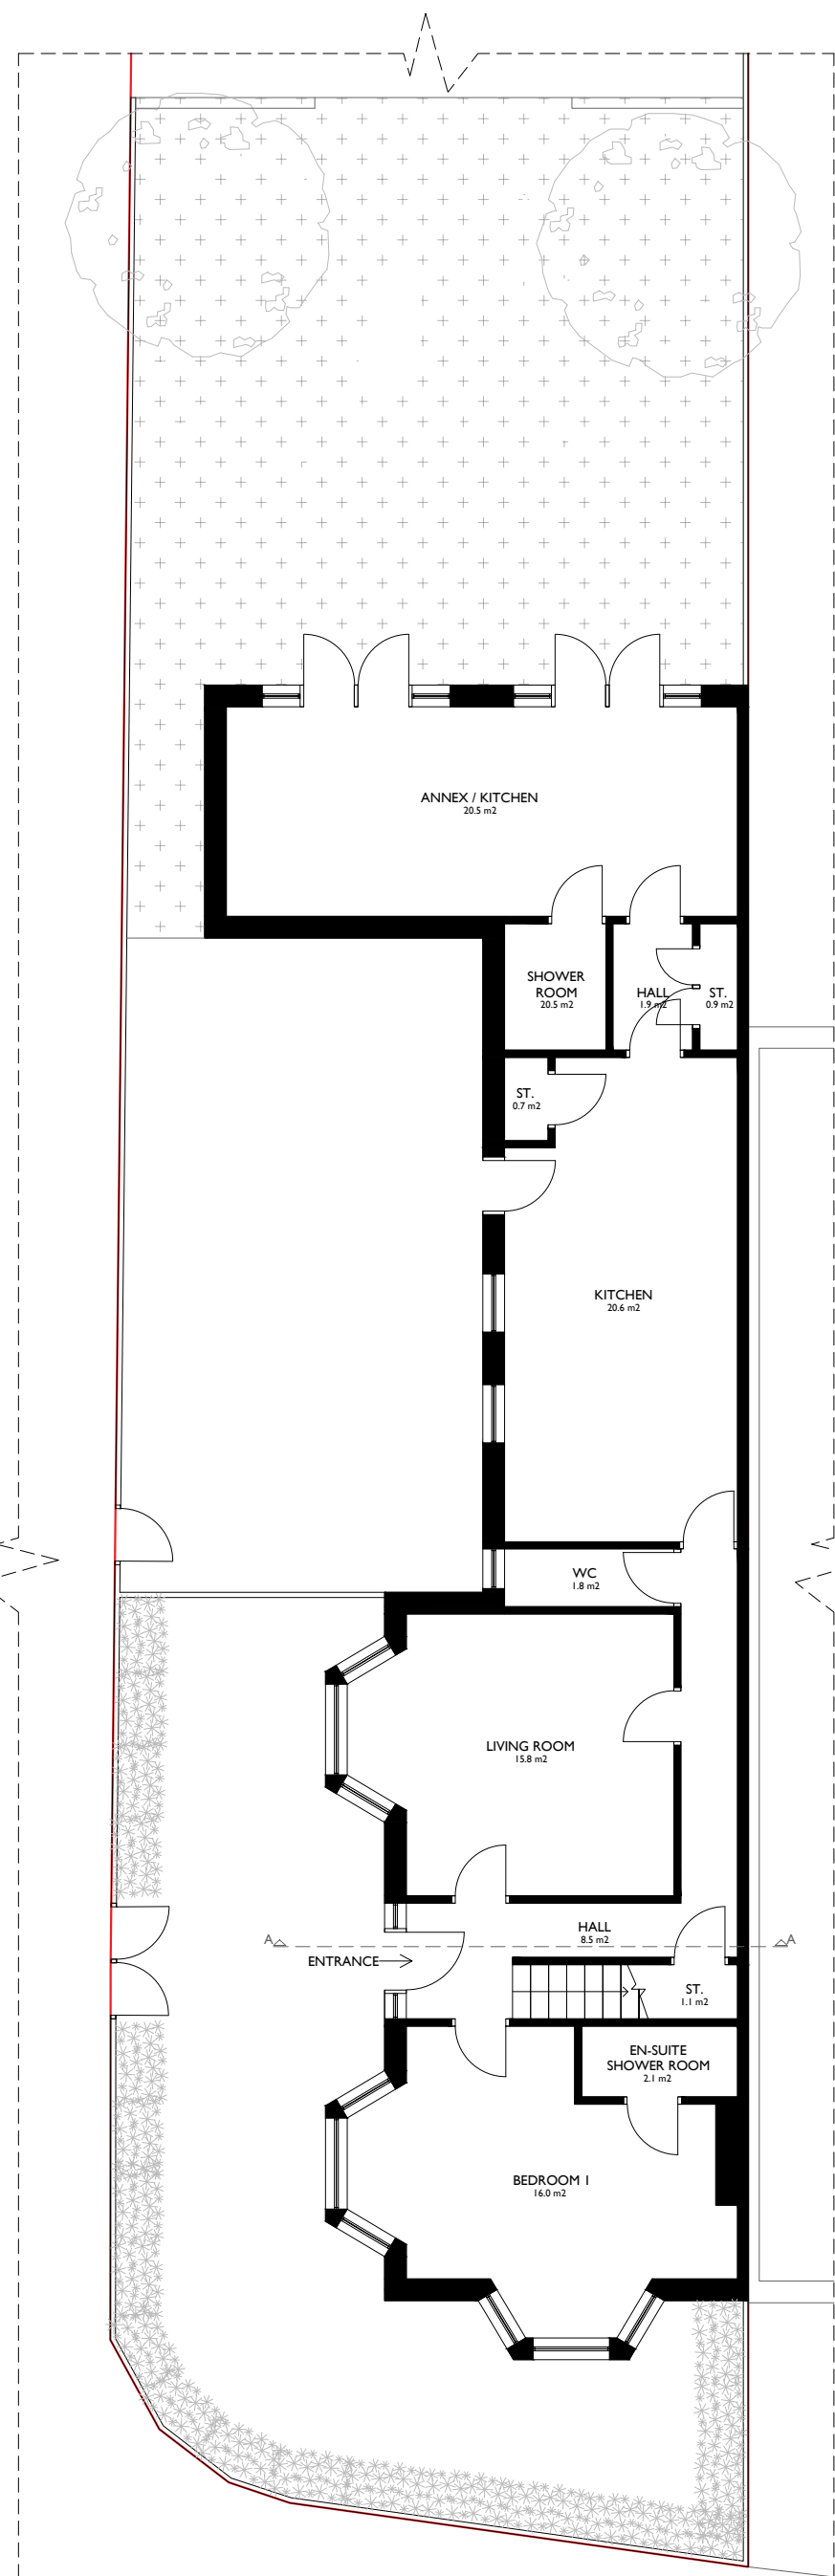


Existing Ground Floor Plan

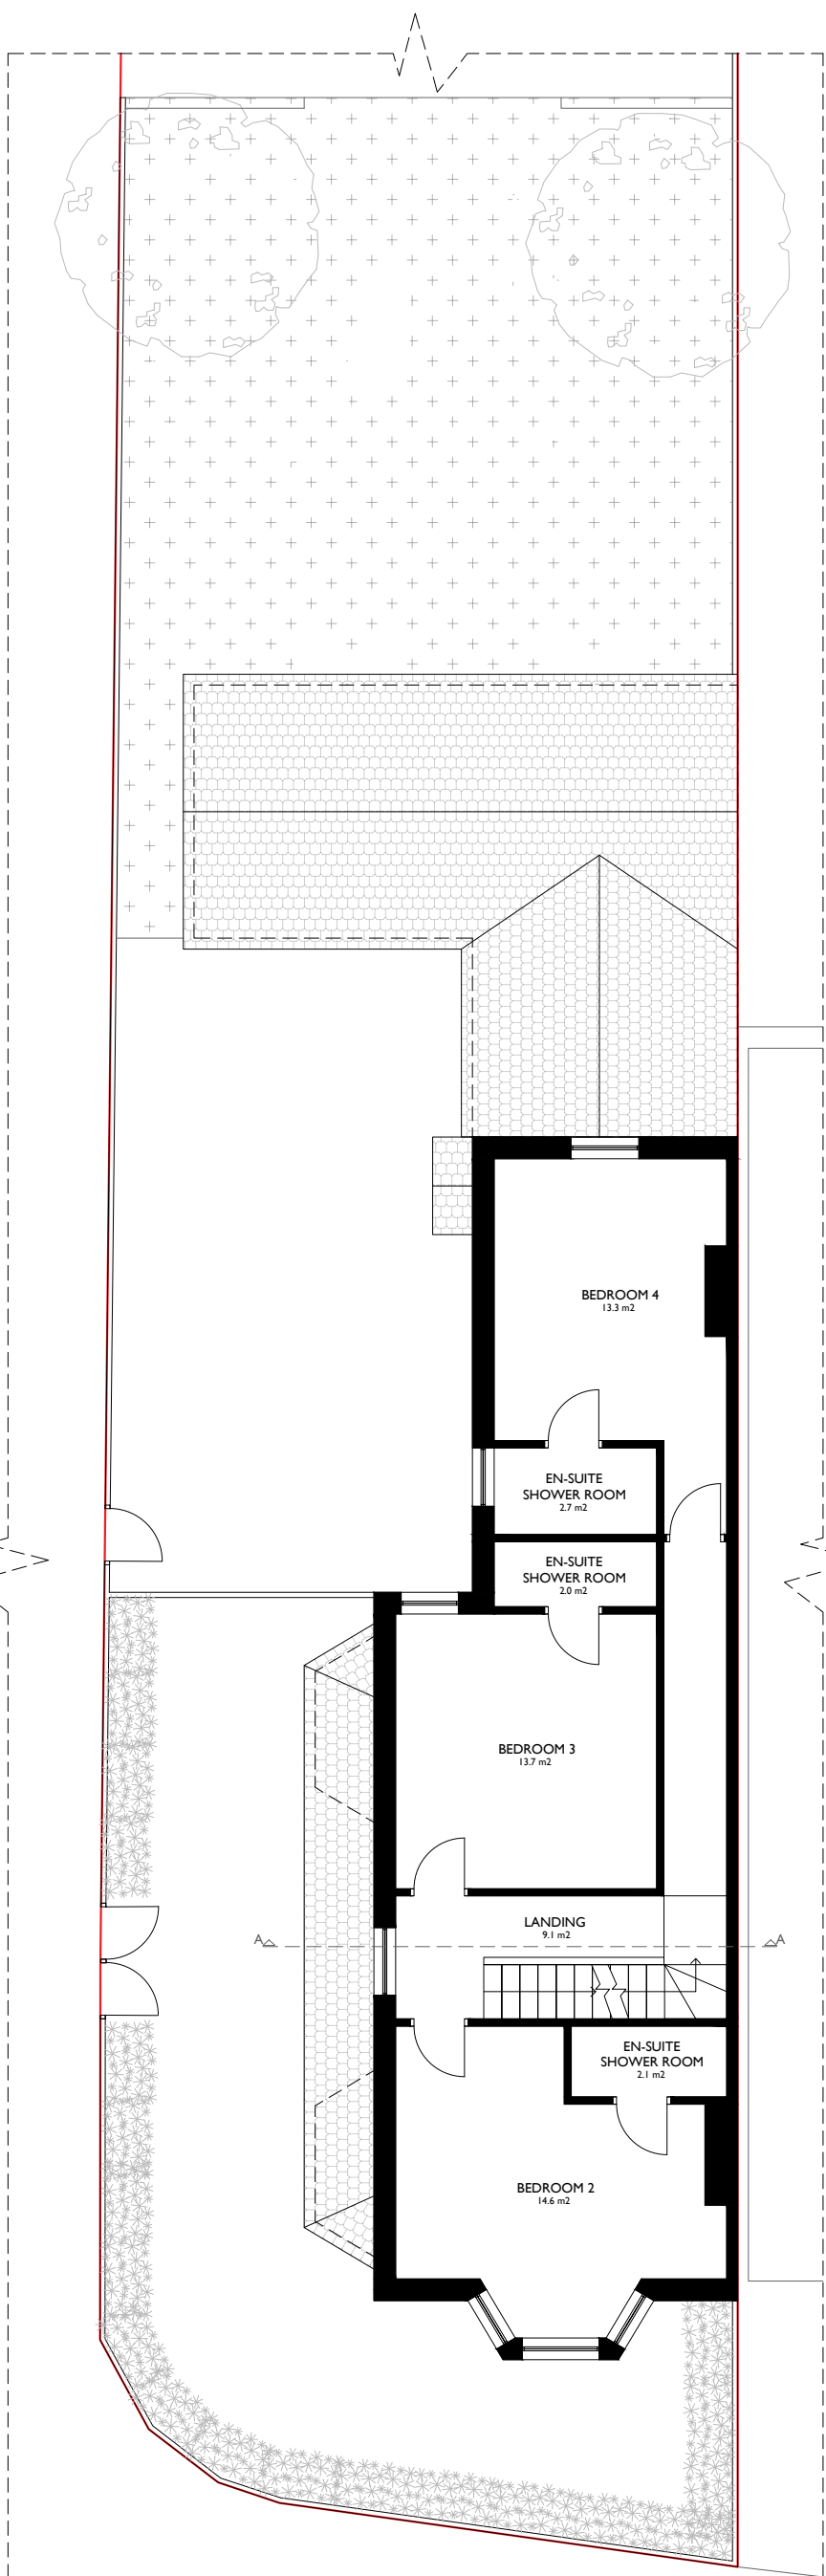

Existing First Floor Plan

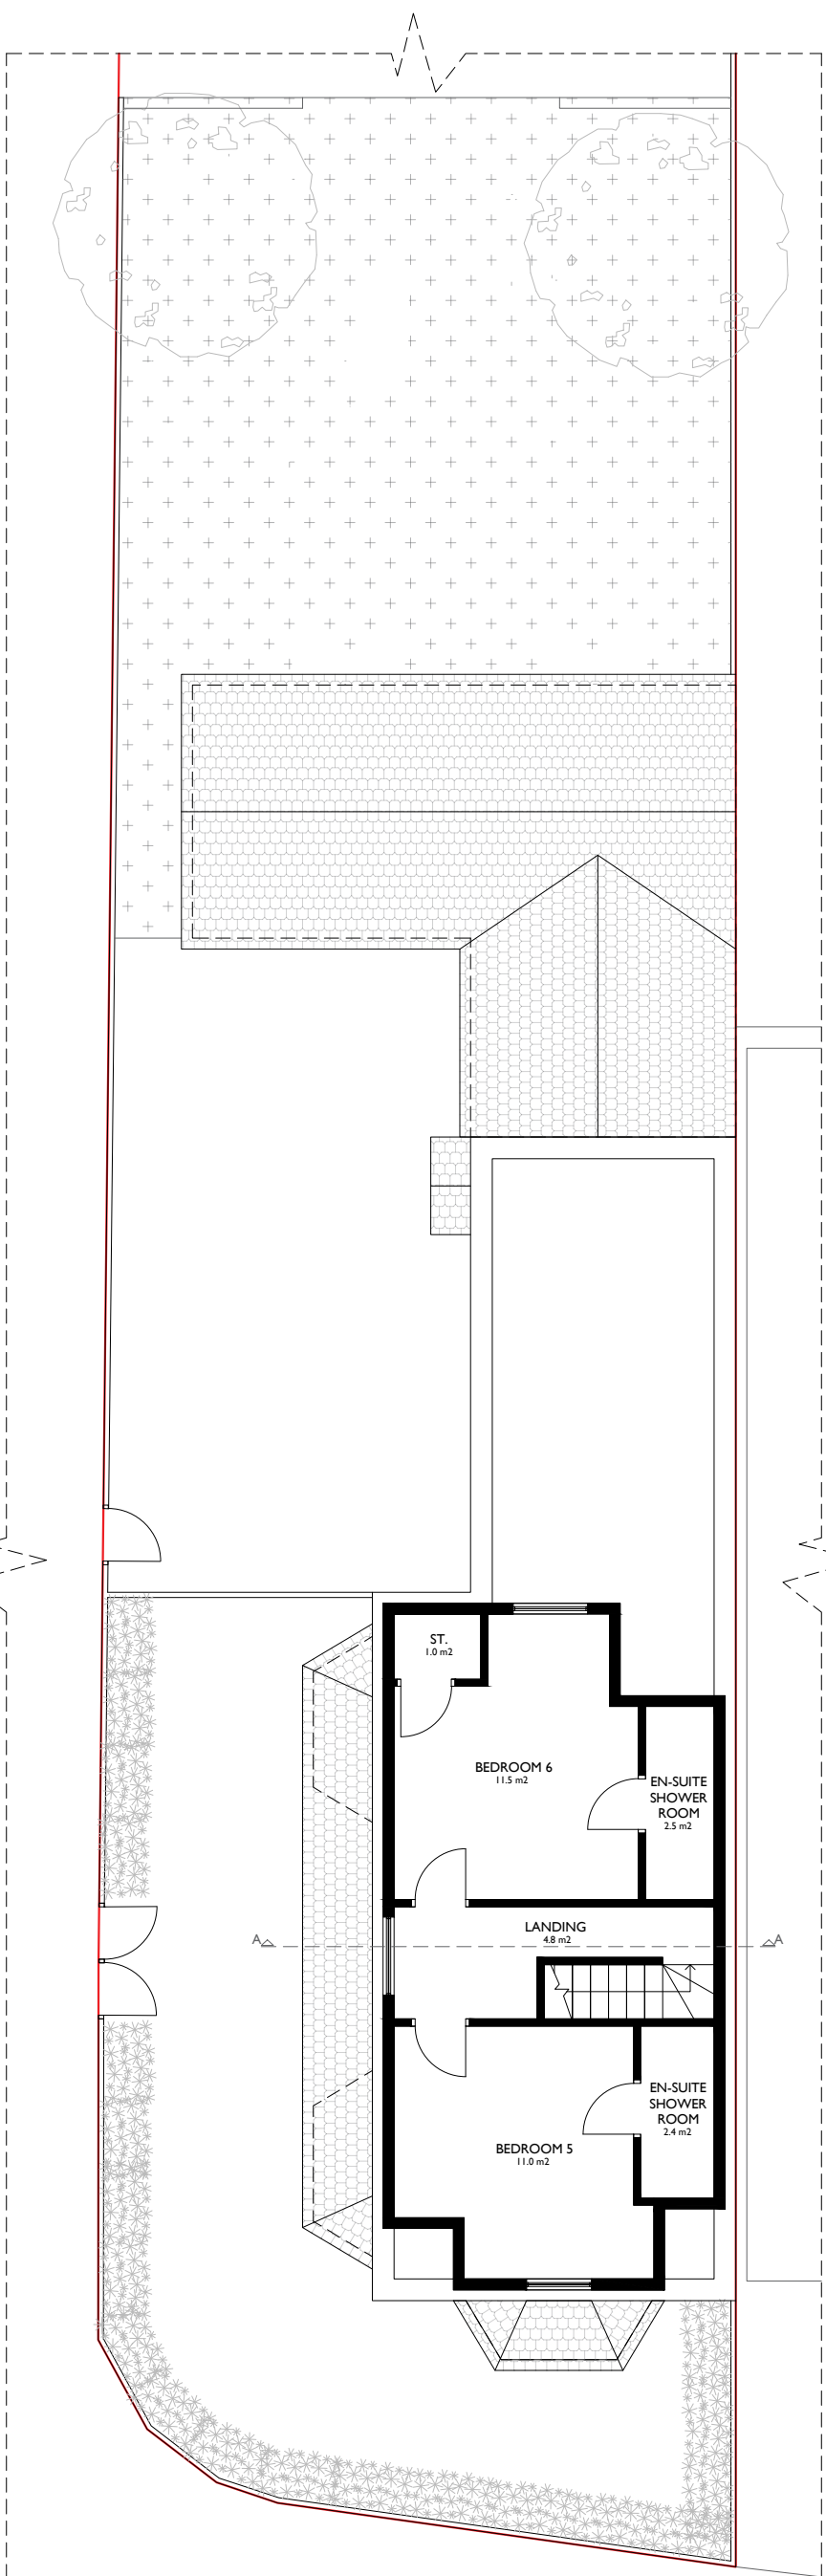

Existing Second Floor Plan

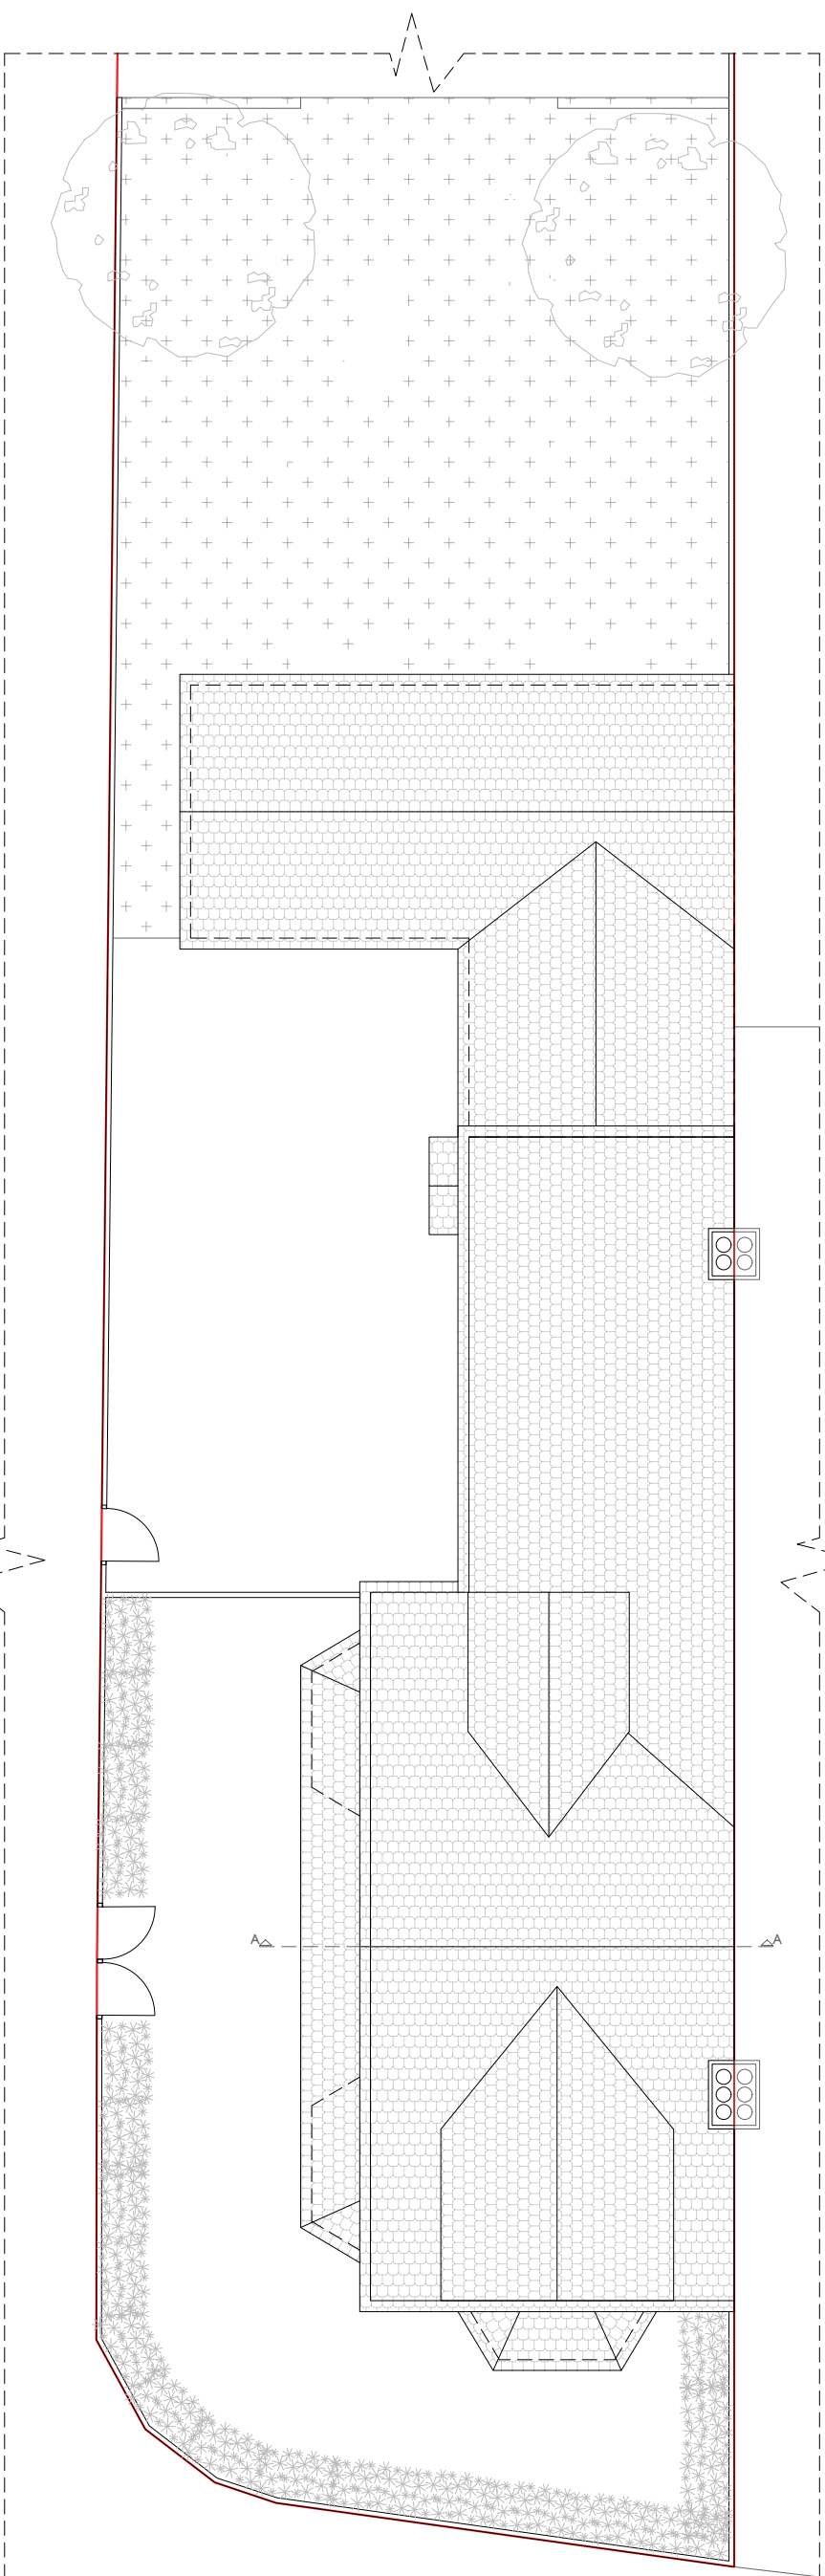

Existing Roof Plan

Any dimensions shown should be checked on site.
Designs are not coordinated with engineer projects.
Not for construction purposes.

These drawings are intended exclusively for the Planning Stage, as part of Homz quoted services. They are not to be repurposed for any other application or use.

Scale Bar 1 2 3 4 M.



HOMZ
DESIGN | PLAN | BUILD
www.homz.uk / 0 330 818 3001

Drawing Title: Existing Plans
Drawing : H-0538-04_2 WaverleyRd_ExistingPlans_V1
Drawing Number: H-0538
Site Address: 2 Waverley Road, Reading, RG30 2PX

Scale : 1/100 at A2
Revision : V1
Date : 26.02.2026