




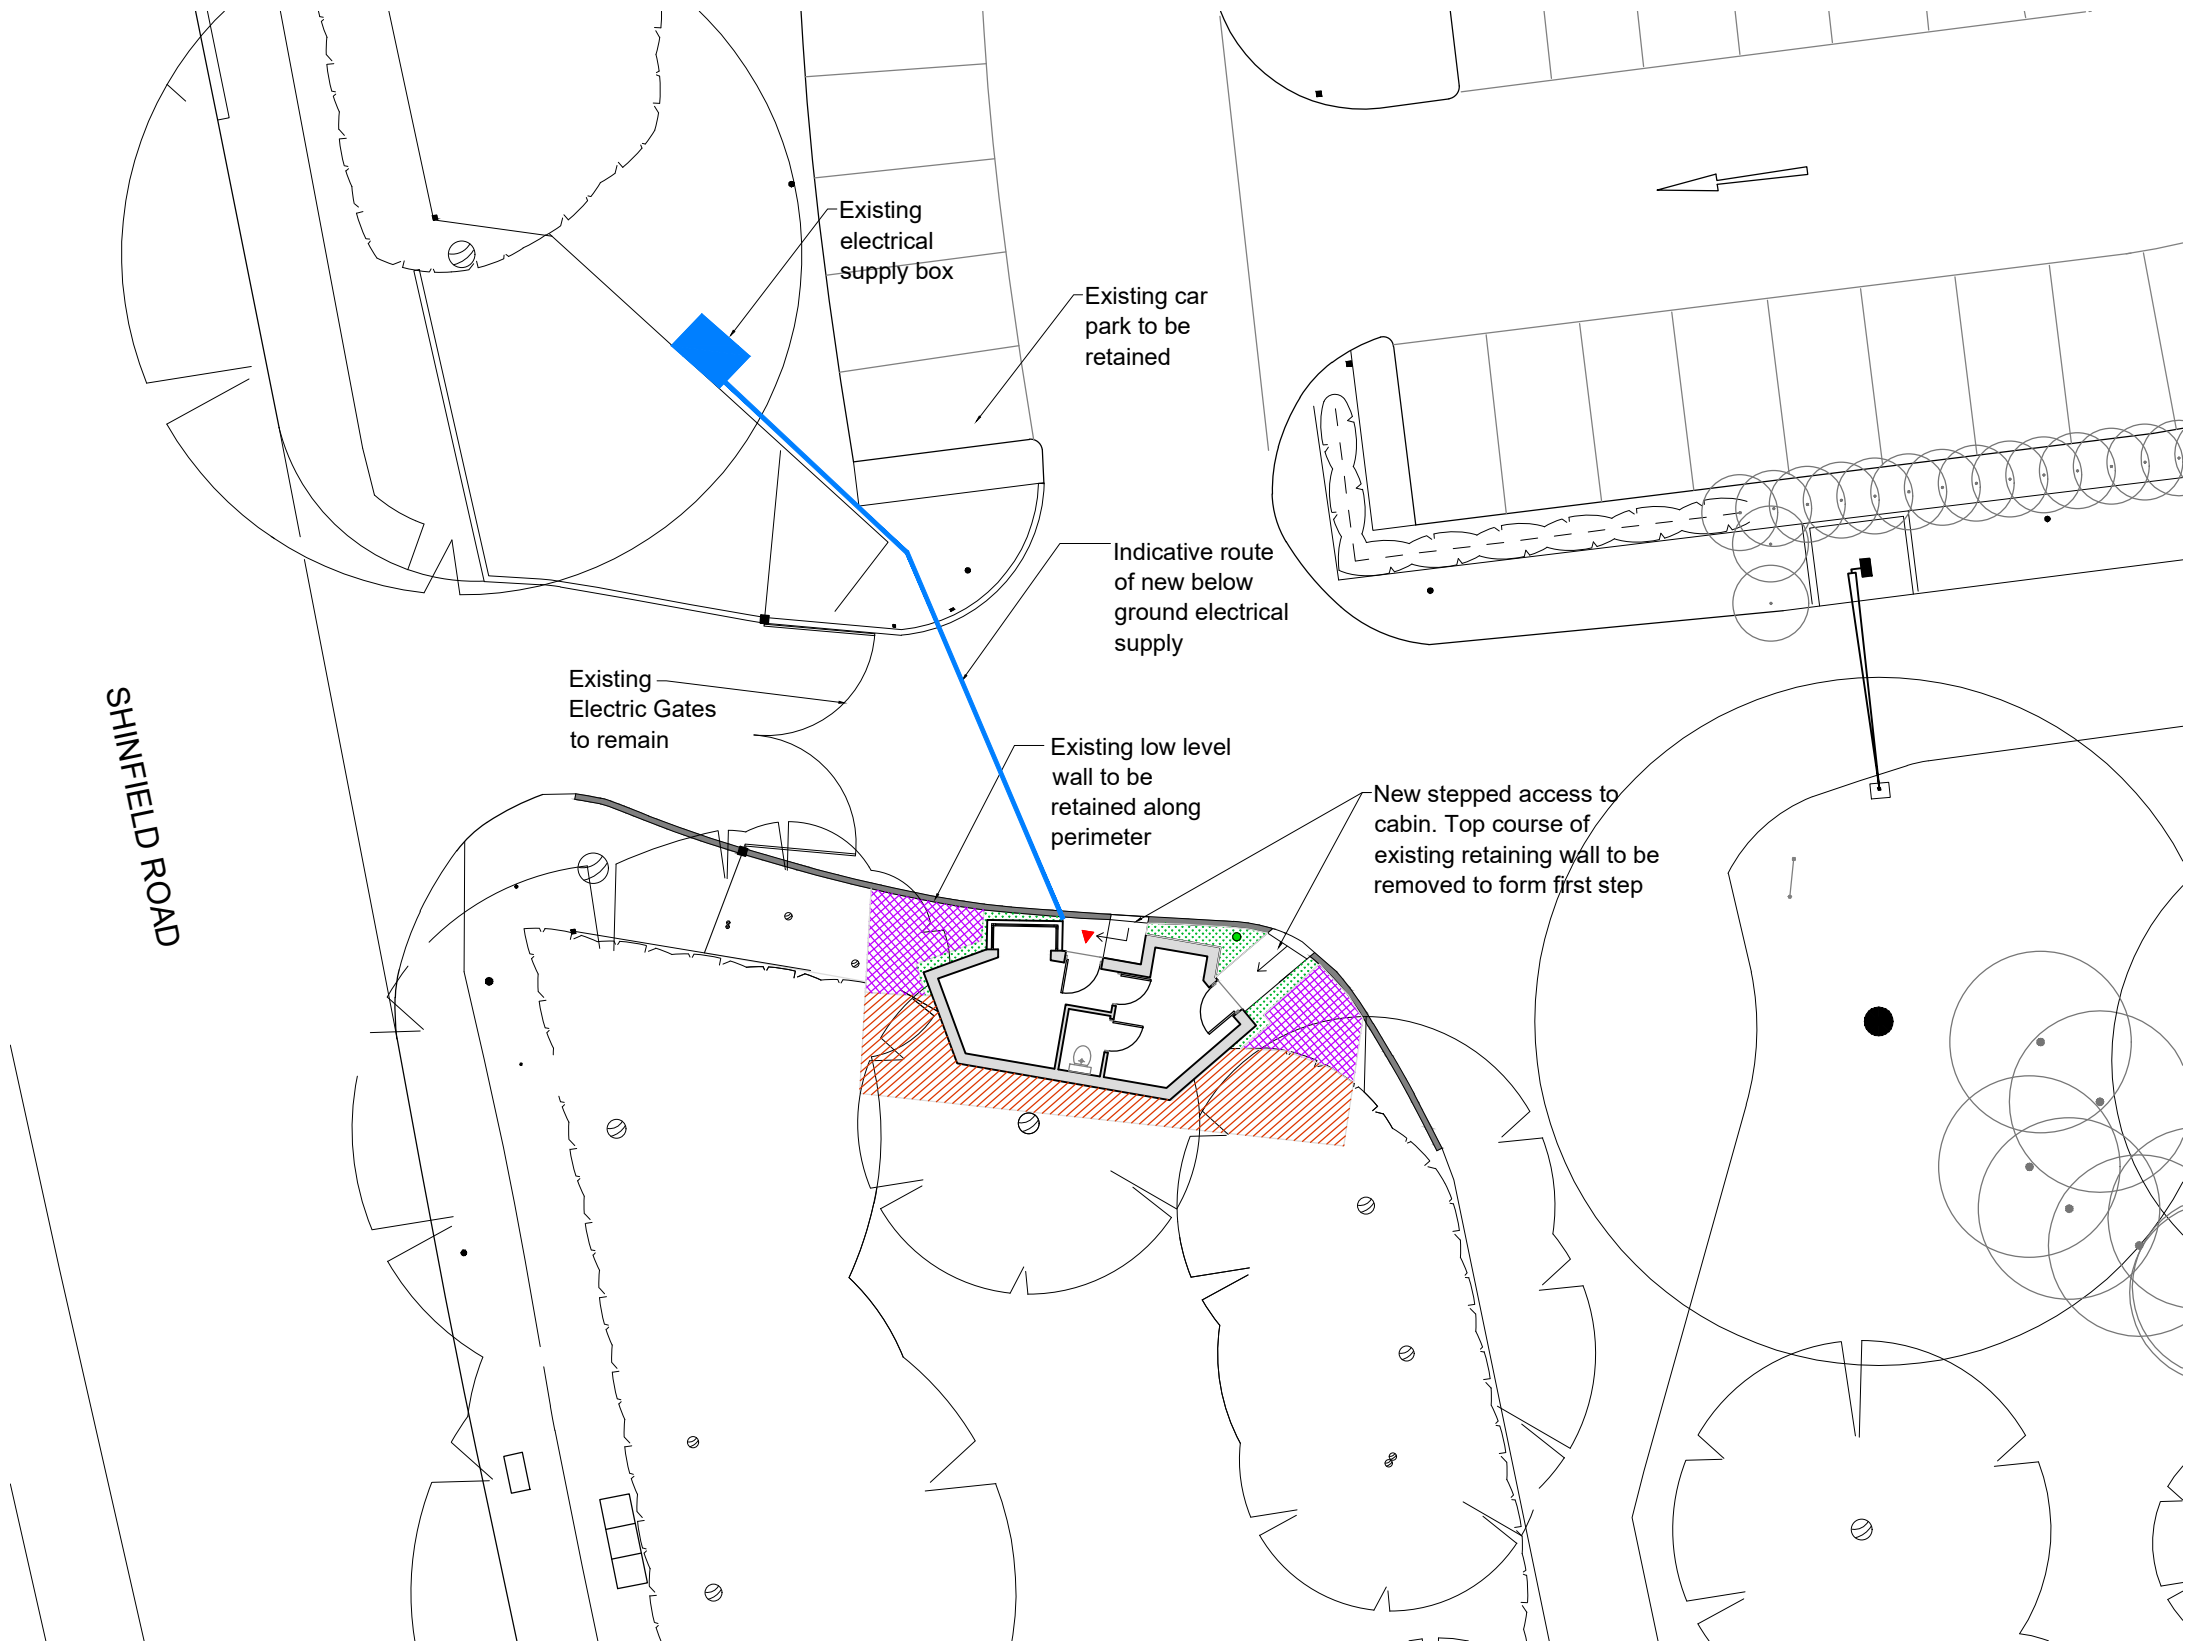

Note: For accurate tree information, please refer to the formal Arboriculture Drawings.

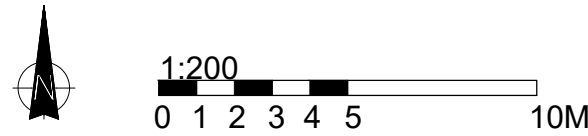

H	13.04.26	Landscaping amended	LL	
G	31.03.26	Landscaping amended	LL	
F	21.11.25	Electrical cable ammendments	FA	
E	20.11.25	Electrical Cable Route Added	FA	
D	04.09.25	Step configuration updated	FA	
C	07.03.25	Shrub & tree annotations removed	FA	
B	18.02.25	Existing gate text changed	FA	
A	18.12.24	Cabin relocated	LL	
Rev	Date	Description	By	Checked

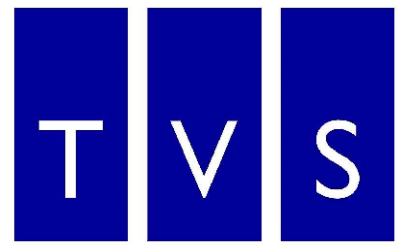

Thames Valley Surveying

First Floor L14, London Road Campus
London Road, Reading, RG1 5AQ
T. 01189 869 531
W. www.thamesvalleysurveying.co.uk

Client: Leighton Park School

Project: Leighton Park School - Entrance Lodge

Title: Proposed Site Plan

Drawn by LL

Date 13/04/2026

Scale: 1:200@A3

Drawing Ref:	240119 - 20 - 101	Revision:	H
--------------	-------------------	-----------	---

KEY

- Other Woodland - Broadleaved
- Other Woodland - Mixed
- Modified Grassland
- Proposed Trees

Note:
Please refer to Ecological
Appraisal Report for more
detailed information