


0 5 10

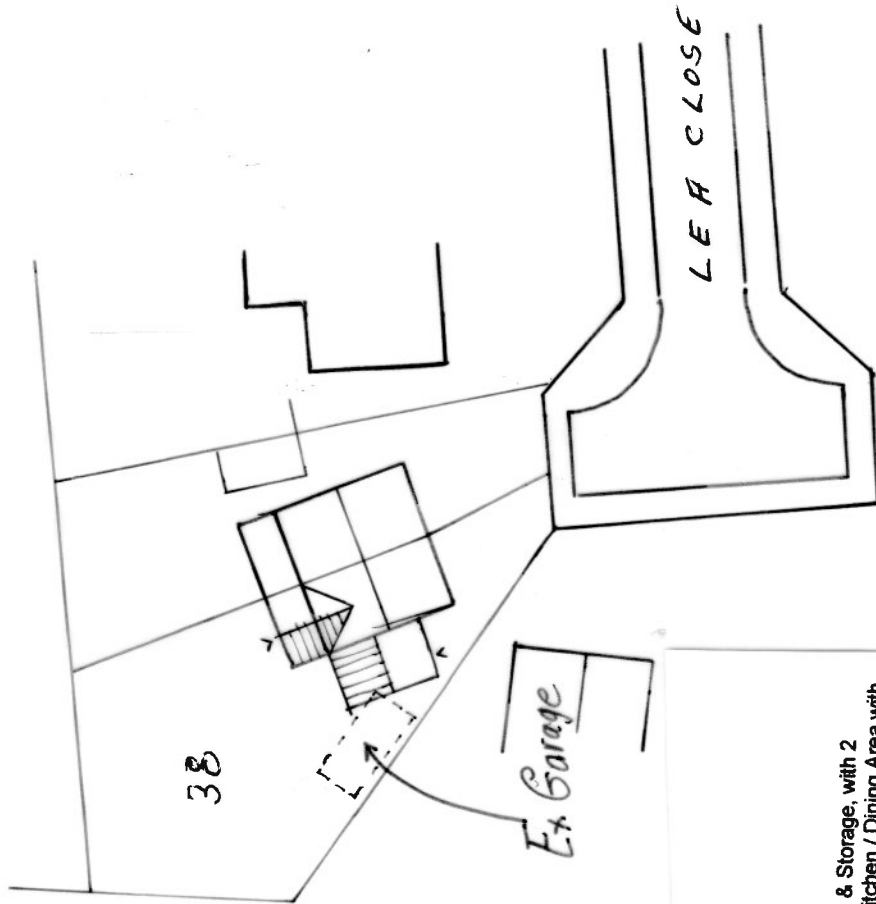

CLIENT: Mr A Purcell

PROJECT: 38 Lea Close, Reading RG30 3NB

PROPOSAL: Demolition of single Garage, Side Extension with Car Port, Clls & Storage, with 2 Bedrooms above. Rear Extension Demolish ex Conservatory & create new Kitchen / Dining Area with Enlarged Bedroom above.

DRAWING: SITE PLAN

DATE: April 2026

SCALE: 1:500 A4

DRG. No: SP / 01