




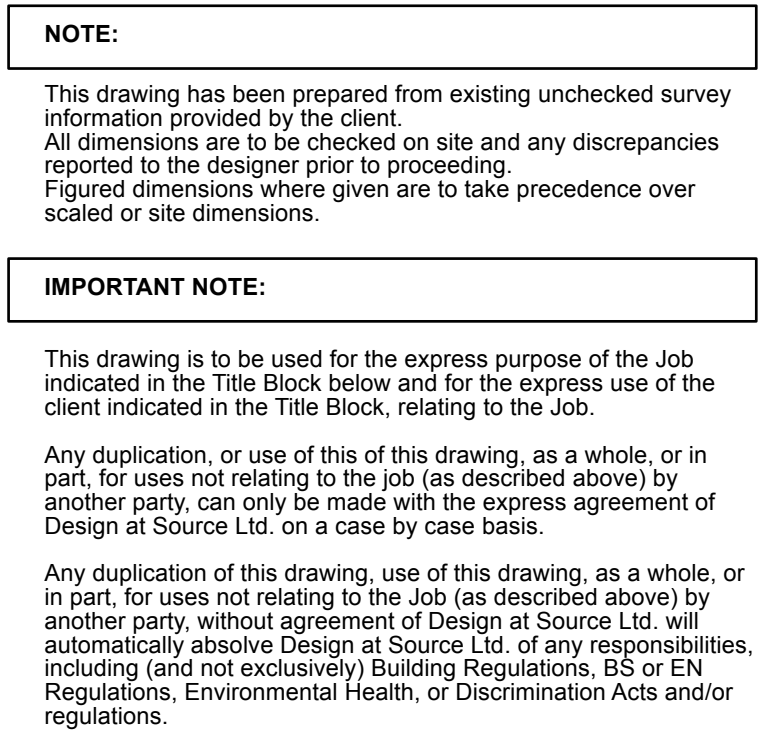


WEST SIDE ELEVATION HIGH LEVEL SIGN 03
SCALE 1:20 @ A0

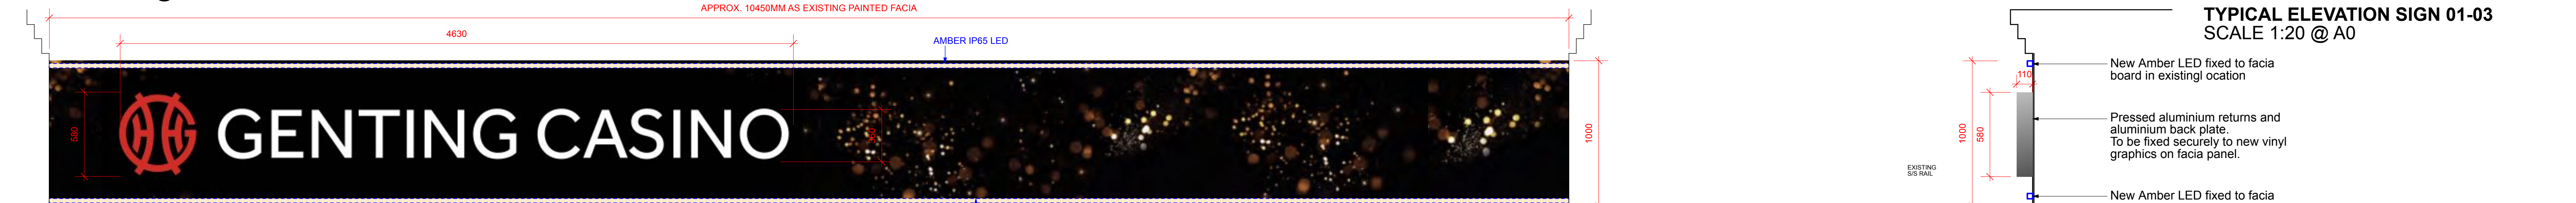

TYPICAL ELEVATION SIGN 01-03
SCALE 1:20 @ A0

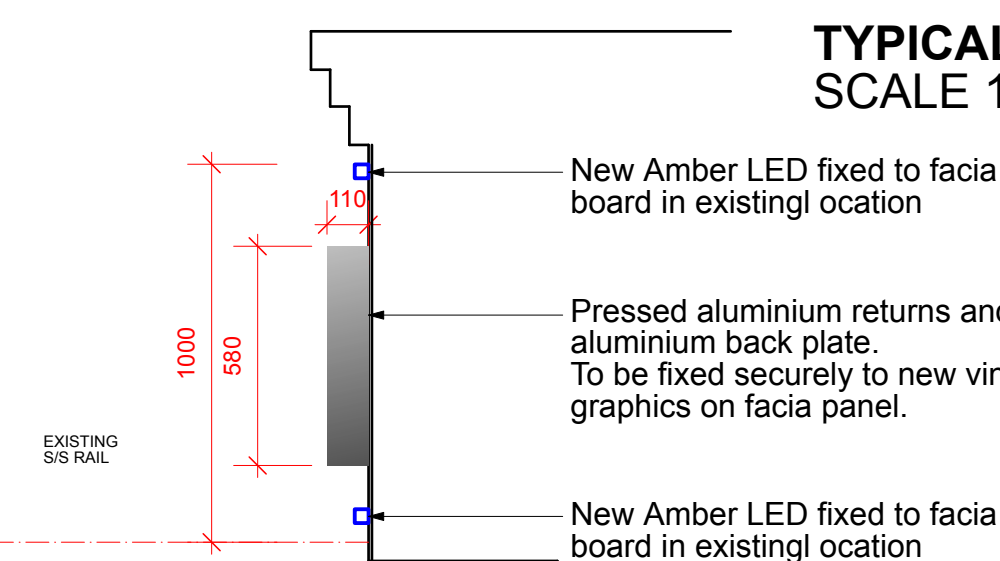


To be fixed securely to existing rendered walls. To be sized to fit width of grey panels, with bottom edge lining through with existing glazing transoms.

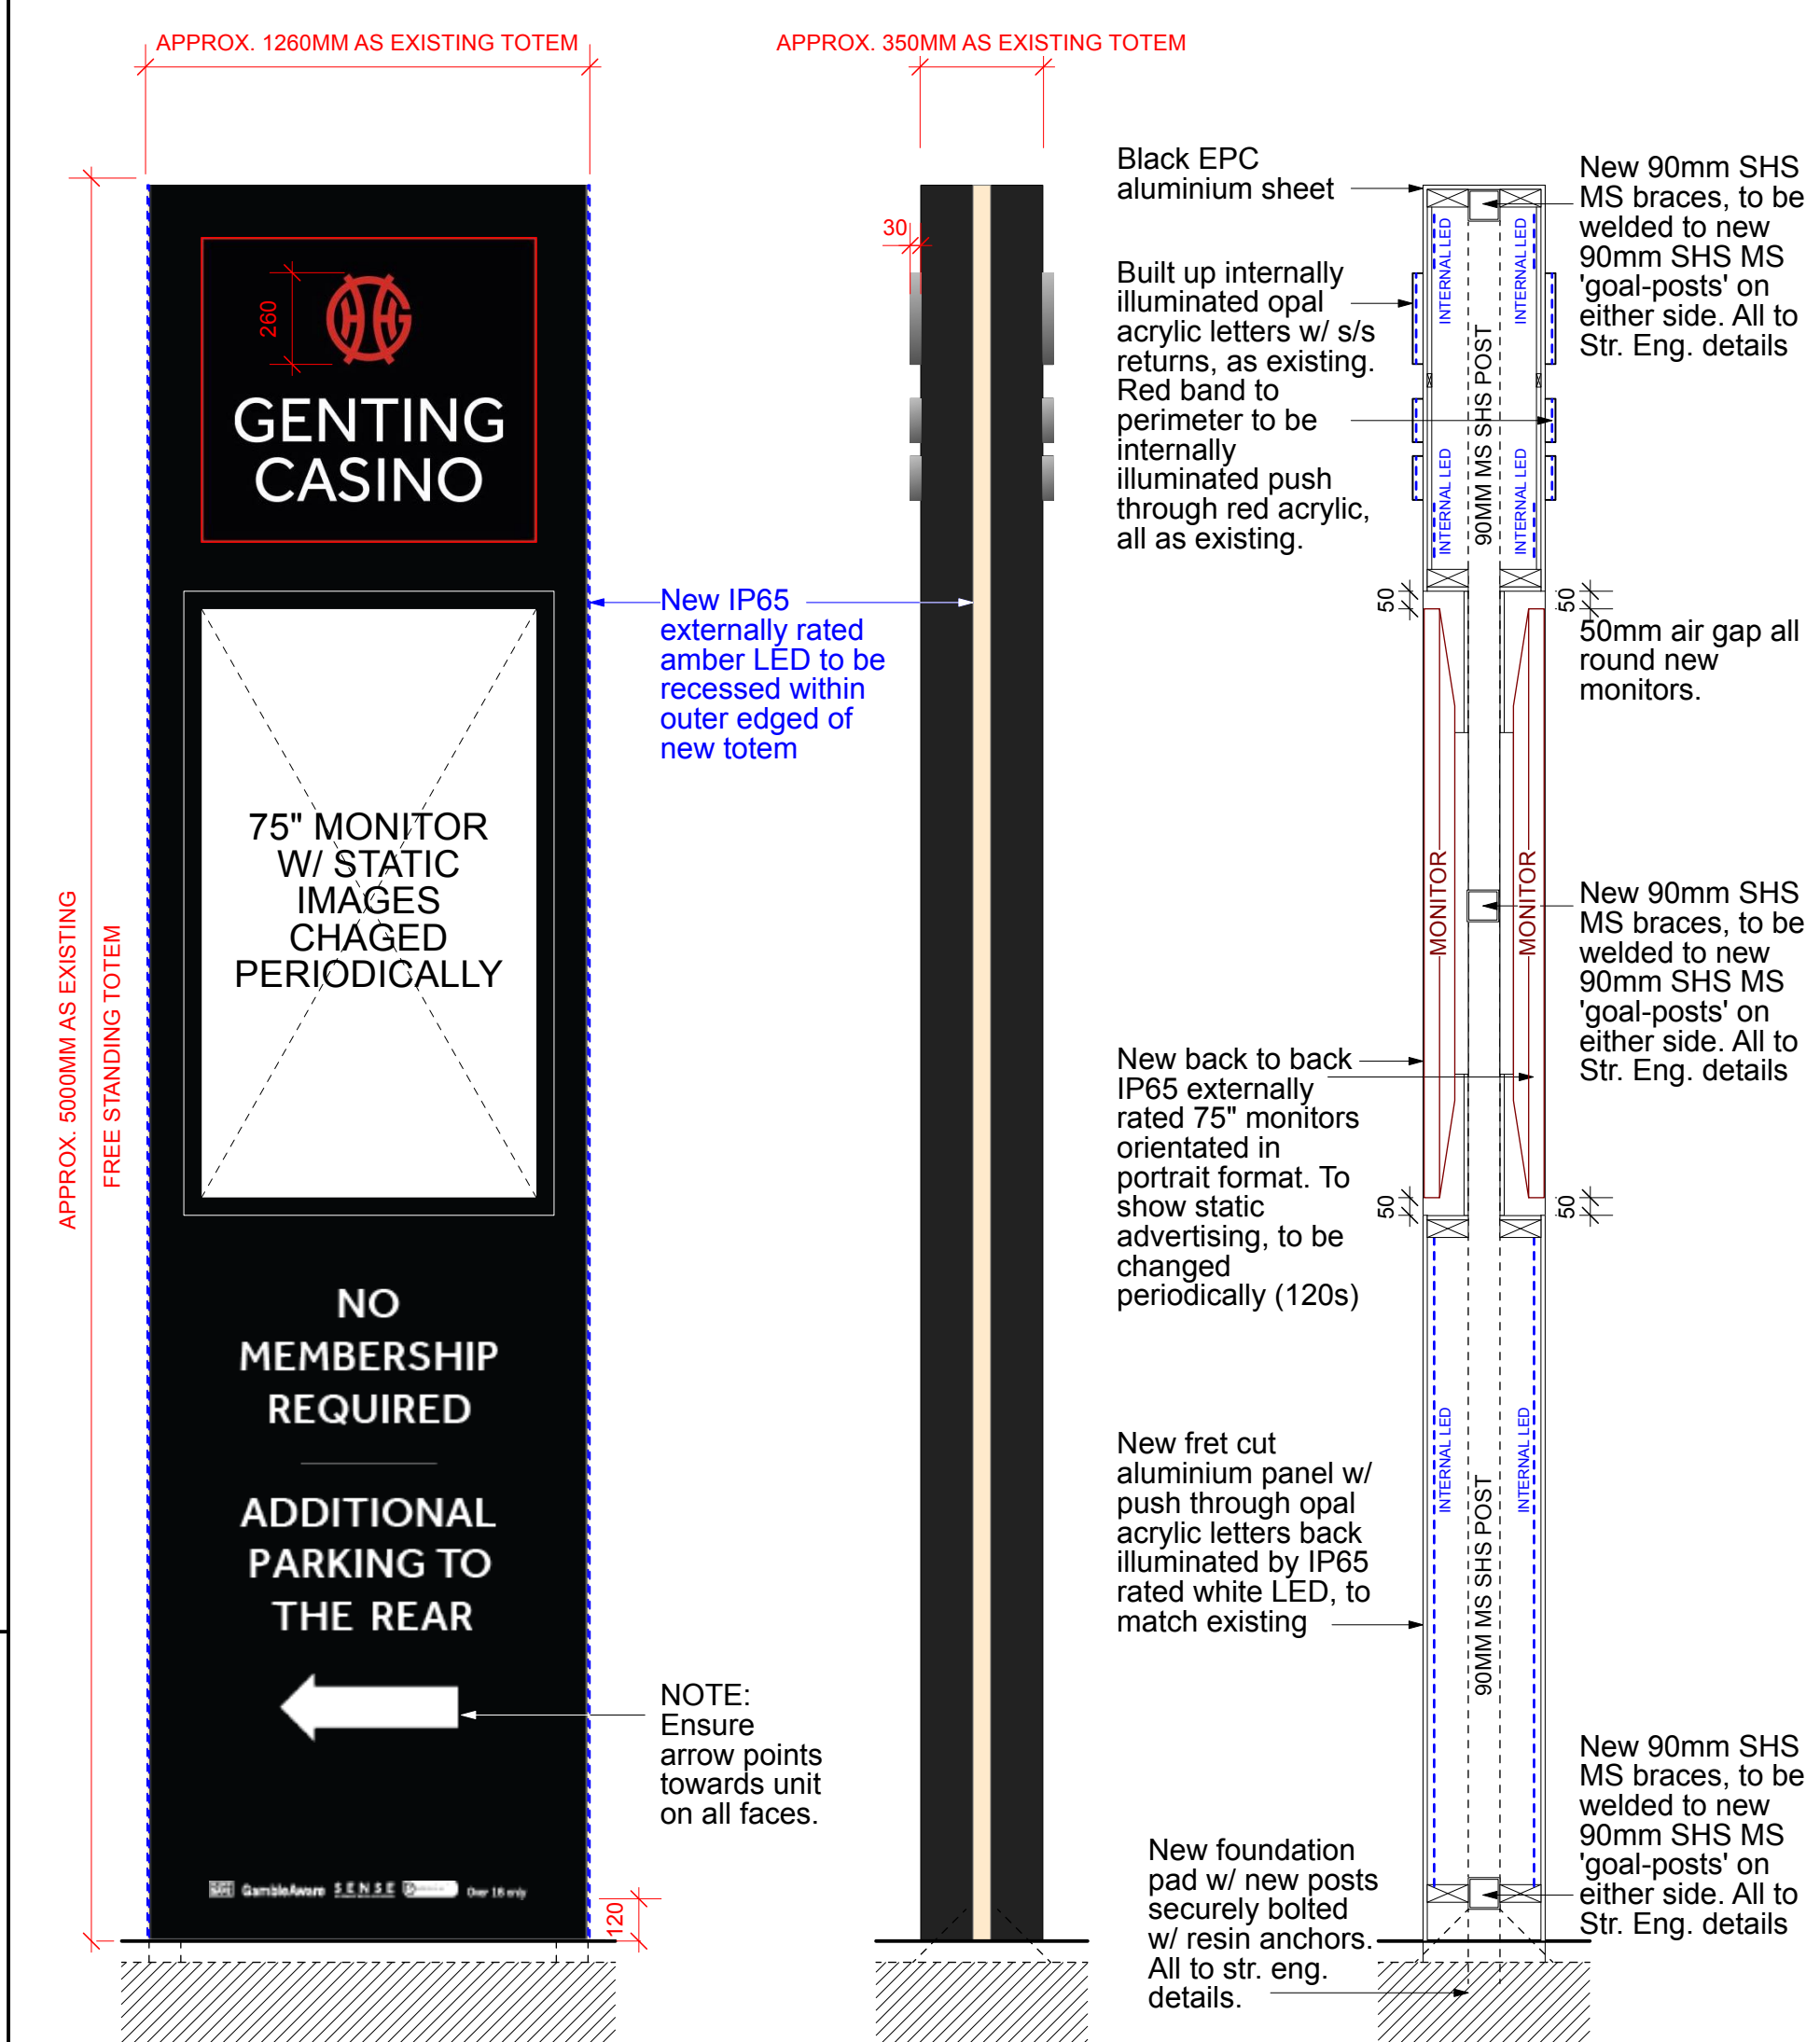


SIDE SECTION
TOTEM SIGN 19 - 20
SCALE 1:20 @ A0
2no. REQU.

Double sided totem sign,
Displaying individual built-up internally illuminated letters & logo. Acrylic
faces with brushed stainless steel returns.
Amenity wording to be illuminated pushed through acrylic.
Panel to be finished Black.
Complete with recessed amber LED tubing along the length of either side
and an illuminated keyline to the face.
New back to back IP65 rated 75" monitors to be fixed to central SHS via
monitor mounts. Monitors to display static images, changed periodically (
approx. 120s).

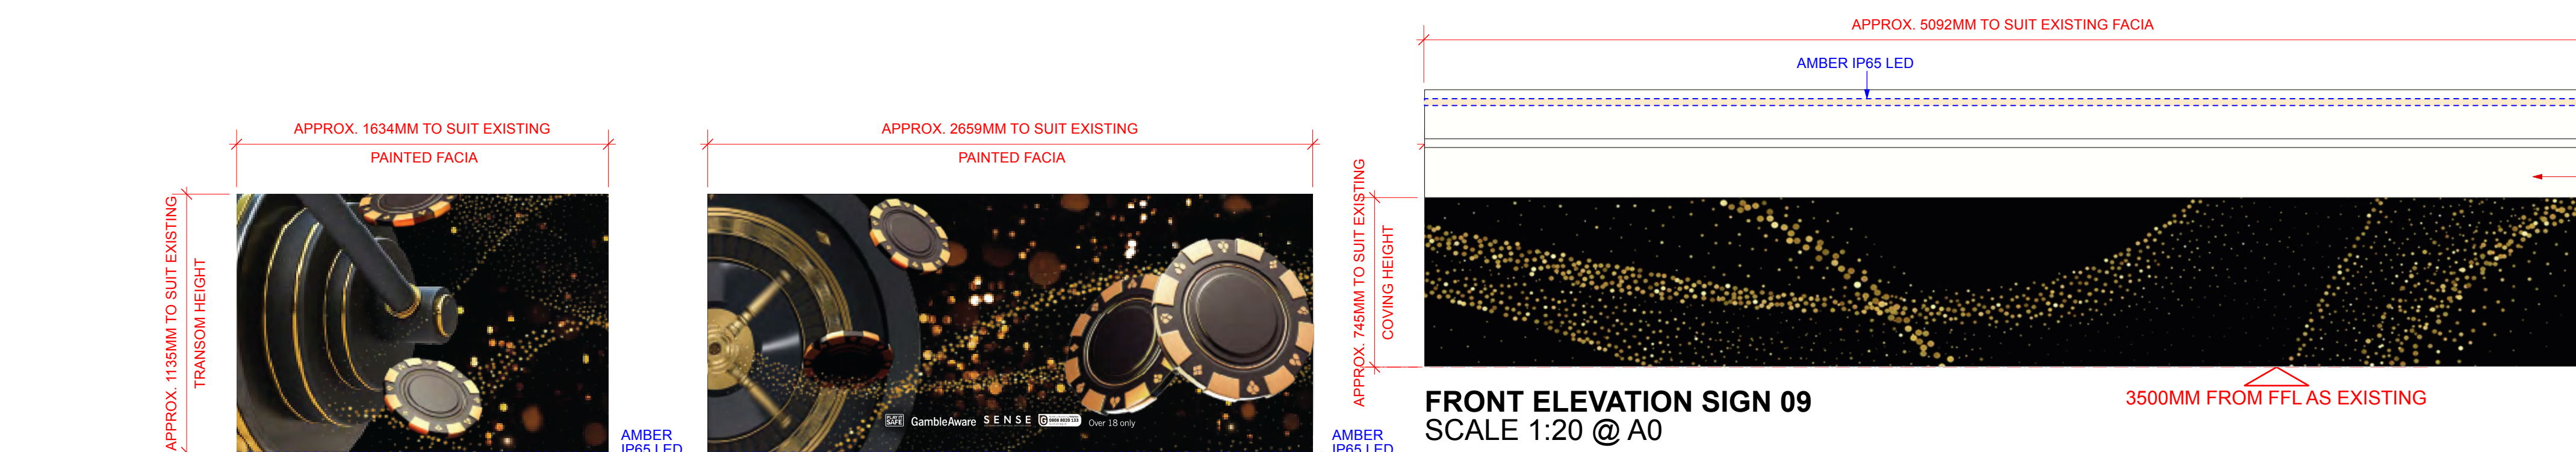


FRONT ELEVATION SIGN 09
SCALE 1:20 @ A0

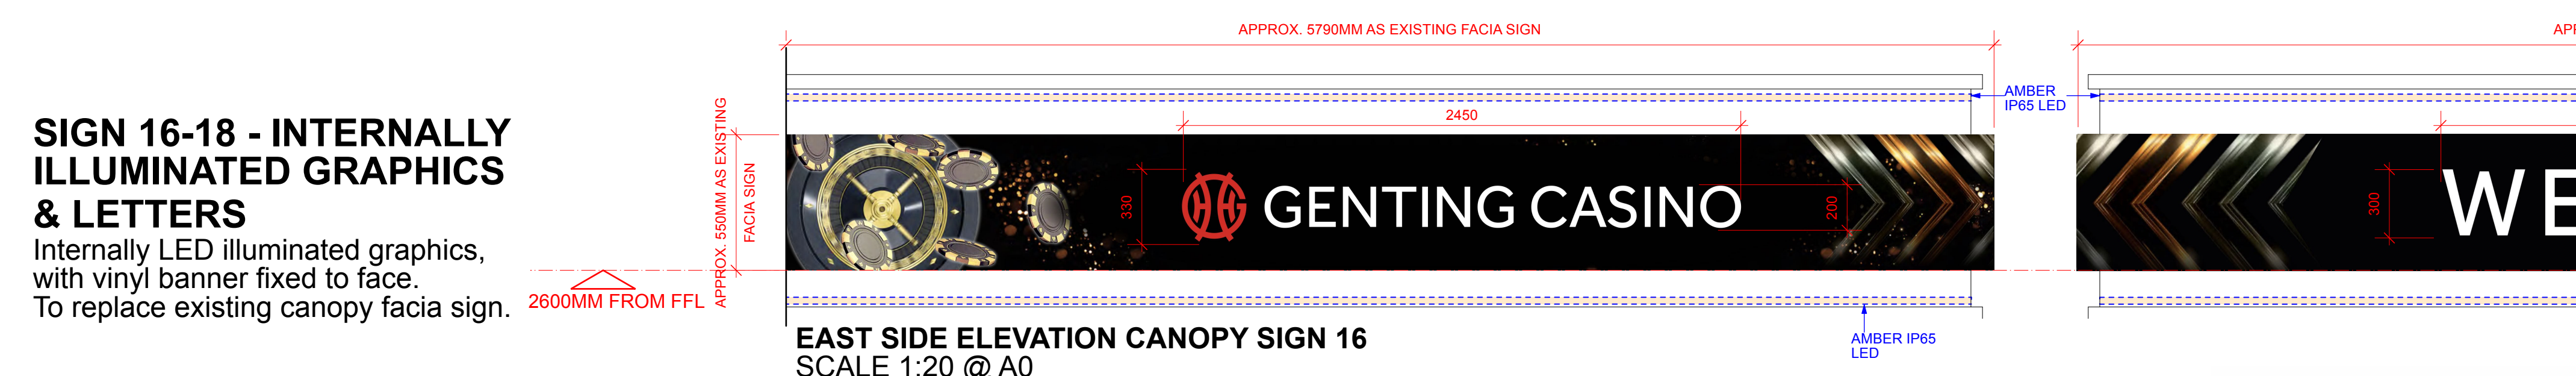


EAST SIDE ELEVATION CANOPY SIGN 16
SCALE 1:20 @ A0

FRONT ELEVATION CANOPY SIGN 17
SCALE 1:20 @ A0

WEST SIDE ELEVATION CANOPY SIGN 18
SCALE 1:20 @ A0

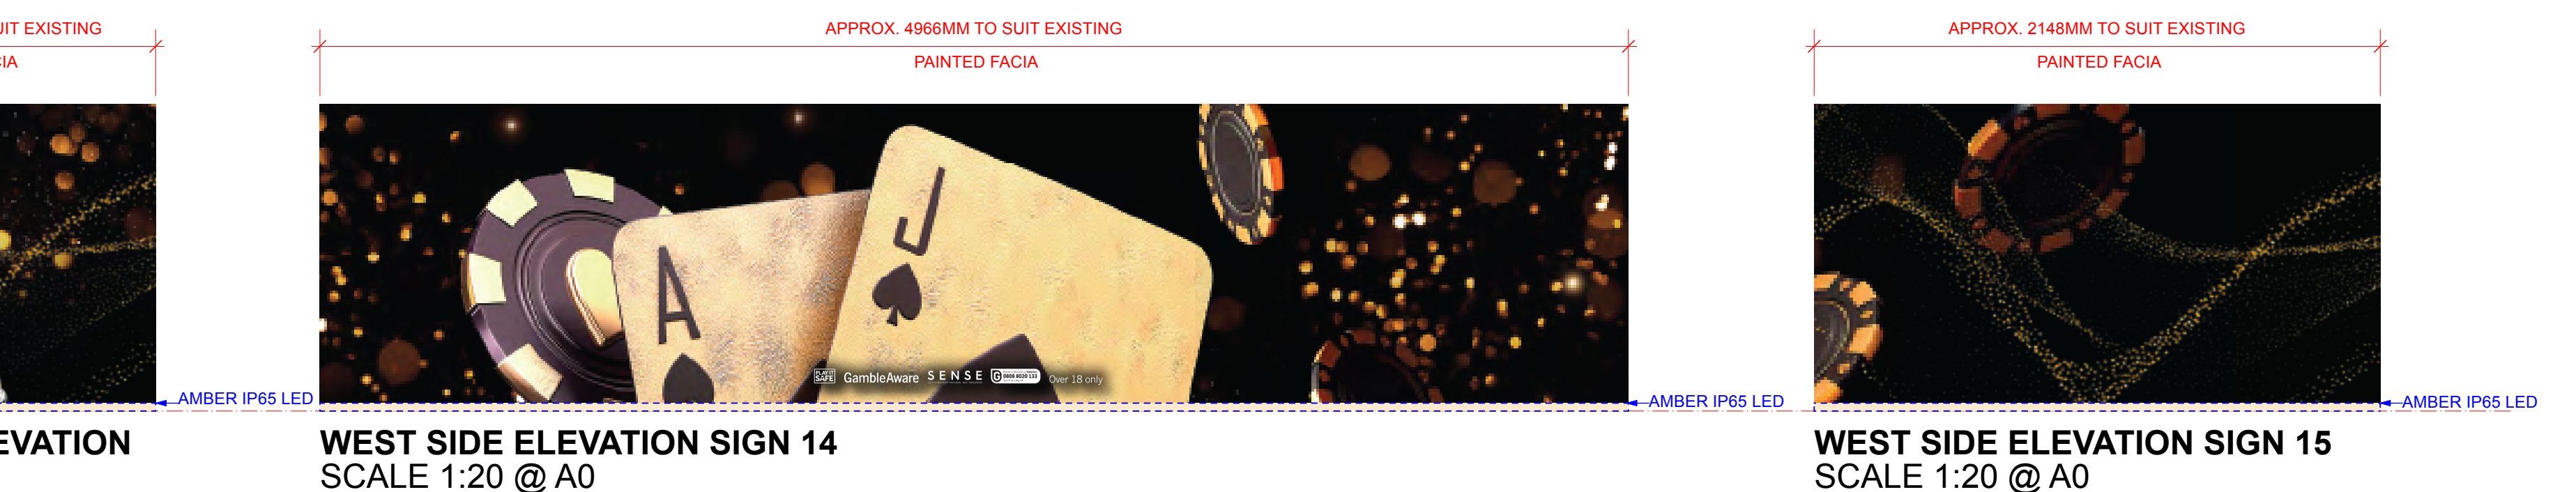

WEST SIDE ELEVATION SIGN 15
SCALE 1:20 @ A0

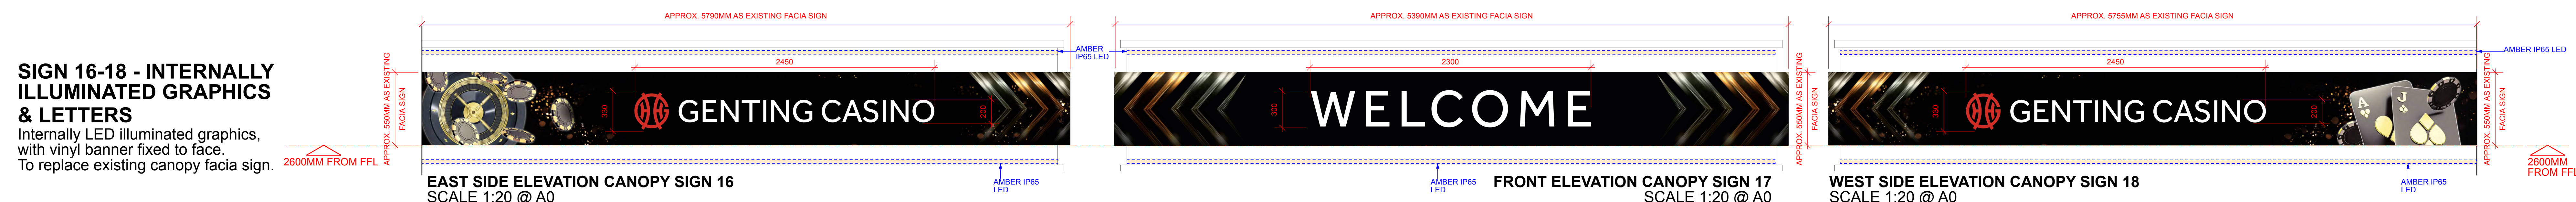

EAST SIDE ELEVATION CANOPY SIGN 16
SCALE 1:20 @ A0

FRONT ELEVATION CANOPY SIGN 17
SCALE 1:20 @ A0

WEST SIDE ELEVATION CANOPY SIGN 18
SCALE 1:20 @ A0

FOR INFORMATION

REVISION	DATE	DESCRIPTION
D E S I G N A T S O U R C E INTERIOR DESIGN & ARCHITECTURE 118 W. 10th St. Suite 400 West, Minneapolis, Minnesota 55401 Design: At Source's Ltd. 301 Harney Courtyard, Backstreet Business Park, Gloucestershire, Gloucestershire, GL1 1PE, UK		
CLIENT:	Genting Casinos	
JOB TITLE:	Genting Casino, Reading	
DRAWING TITLE:	Proposed Signage Details	
JOB NO.:	2437	
DRAWING NO.:	P07	SCALE: A0 - 1:20
REVISION:	DATE:	April 2026
DRAWN BY:	JEG	CHECKED BY: AGB

© Copyright:
This drawing is the property of Design At Source Ltd. Copyright and intellectual property for all information shown is reserved by them and the drawing is issued on the condition that it is not copied either wholly, or in part, without the consent in writing of Design At Source Ltd.
Figured dimensions to take preference over those scaled.
All dimensions to be checked on site before commencement of any work or shop drawings.
This drawing is to be read in conjunction with the specification when existing.
Design At Source Limited Registered in England No 4186514 VAT No 725 530 01
Registered address: 301, Herby Court, Regent Business Park, Bacterham, Chichester, West Sussex PO19 1QJ

GENTING CASINOS

PROPOSED SIGNAGE DETAILS


GENTING CASINOS
UNITED KINGDOM

READING