


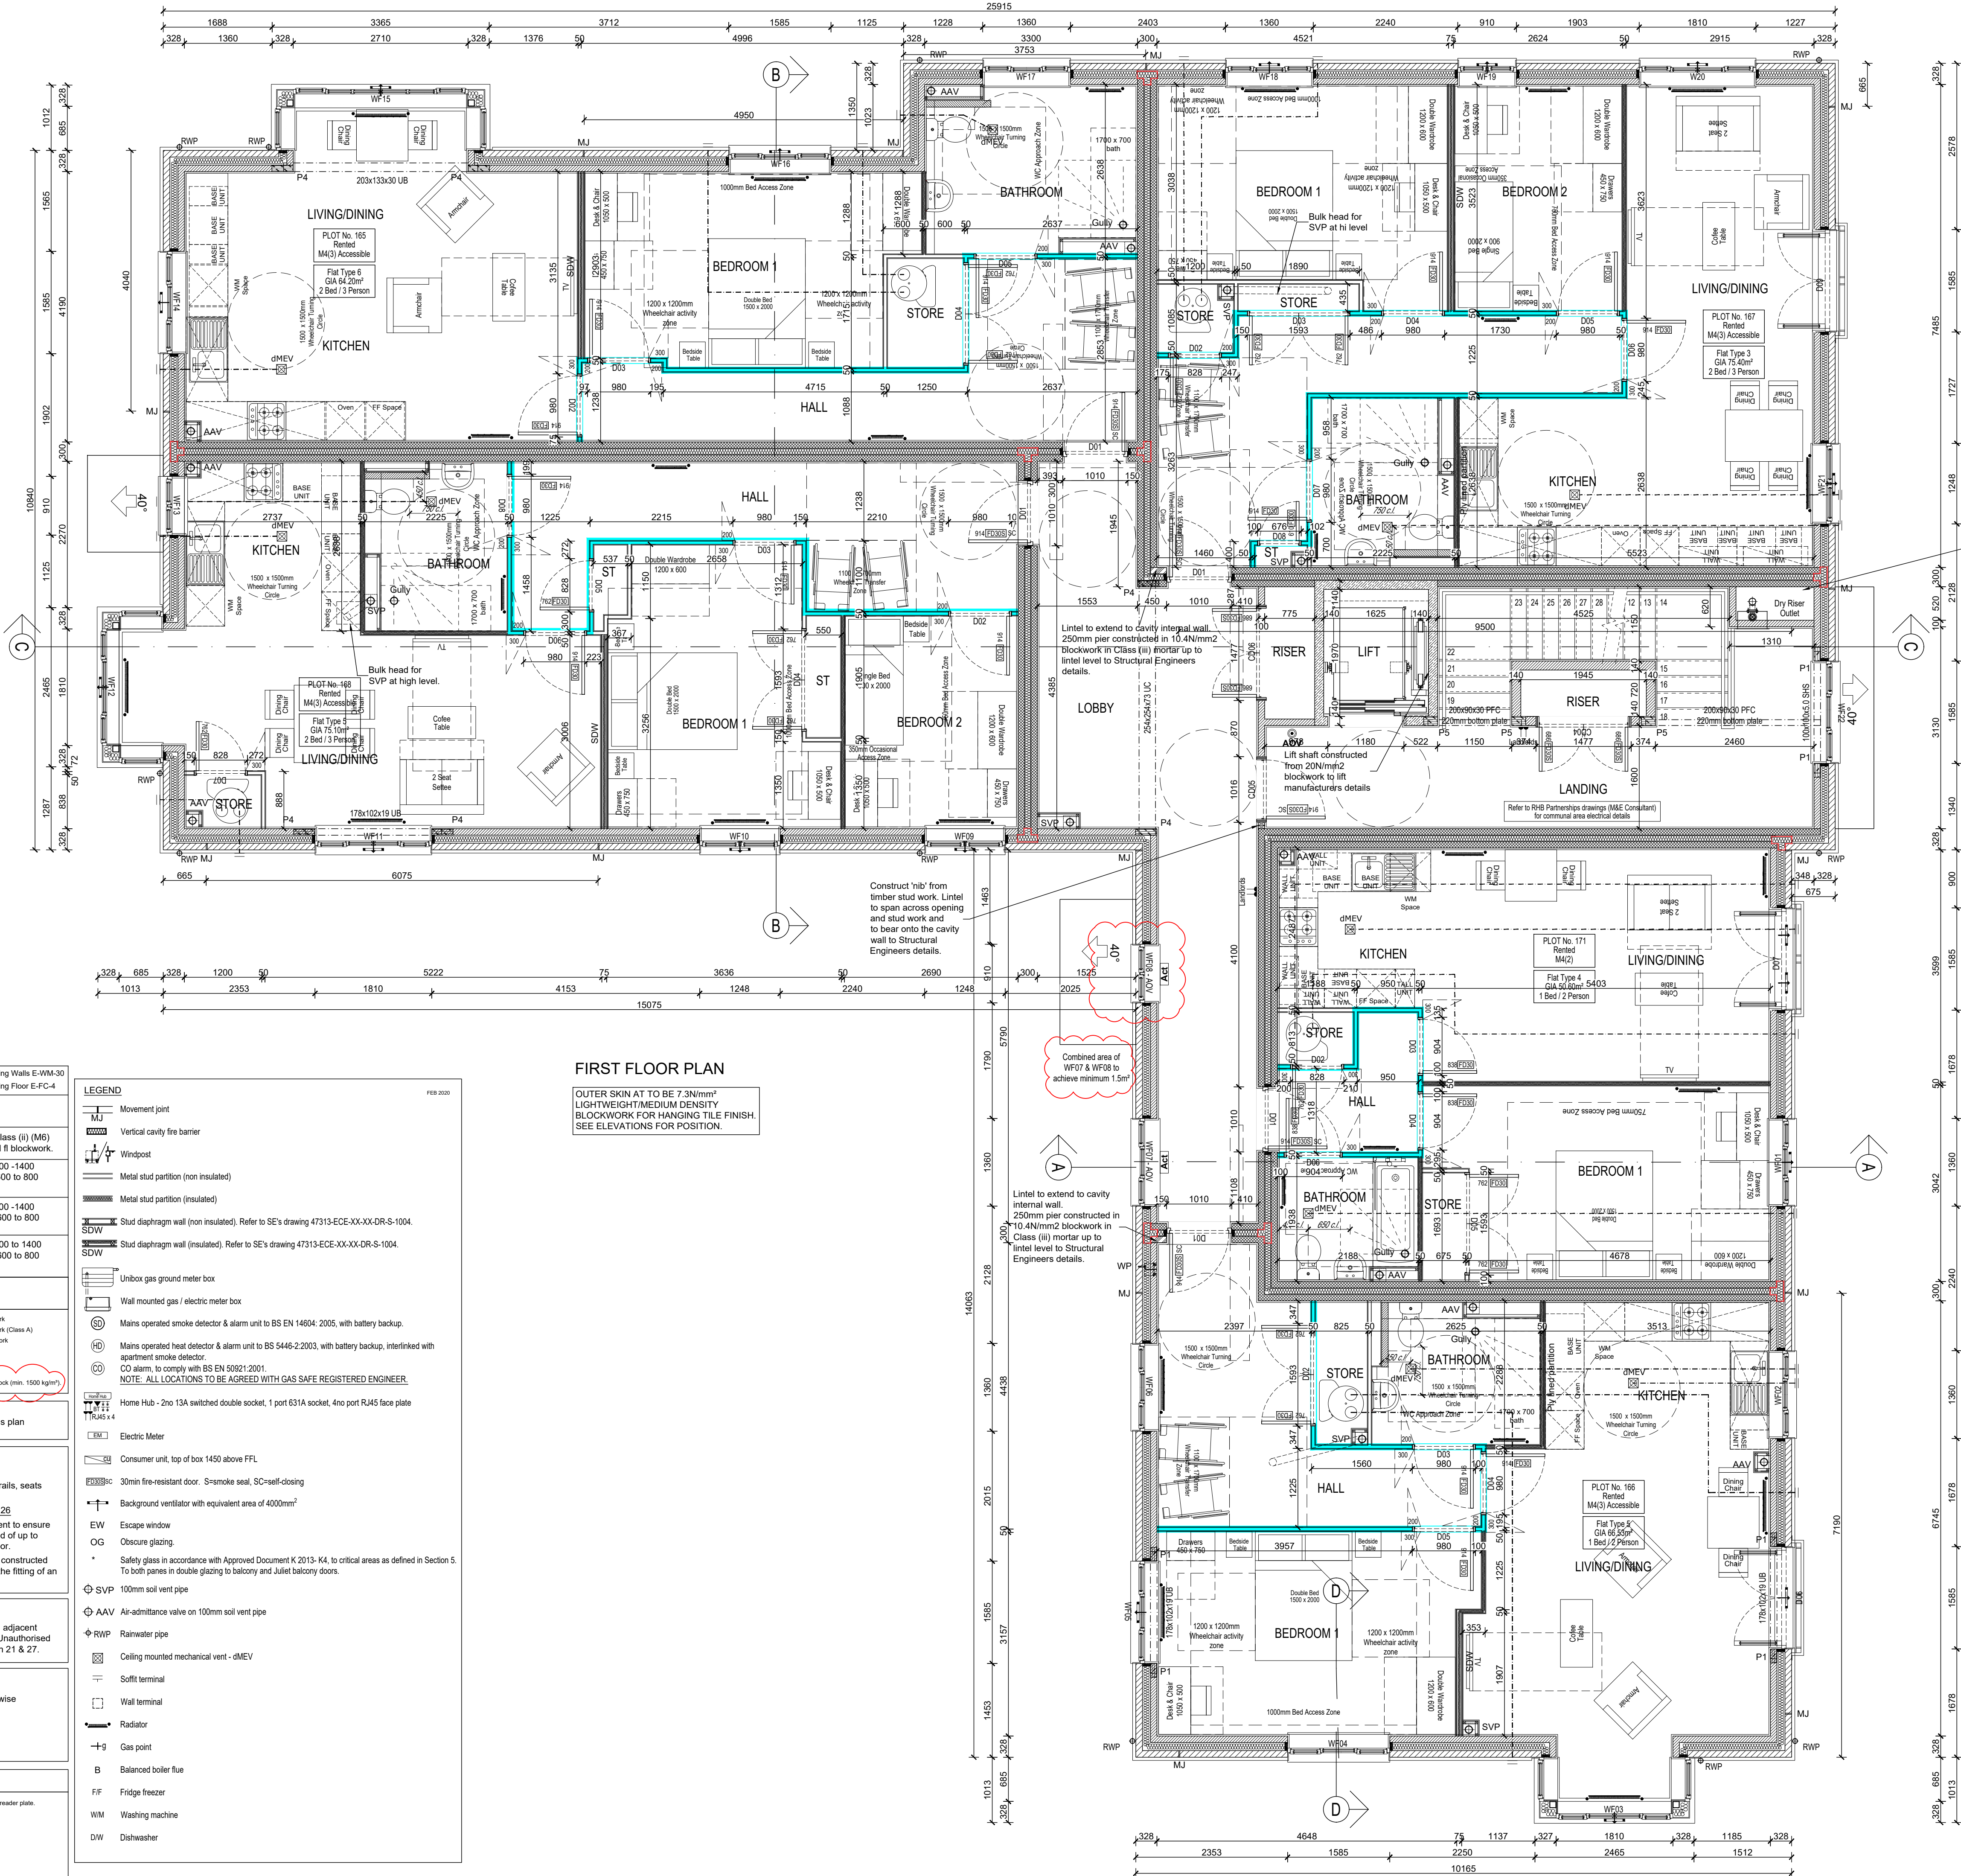

Hollow core planks of second floor to span to party wall. Service holes to be installed as per manufacturers guidance.
Single leaf walls of riser to be non load bearing masonry built up off plank. Wall to be finished 25mm below 2nd floor above & fire stopped.

Project:			
READING GOLF CLUB READING			
Client:			
VISTRY THAMES VALLEY			
Drawing:			
Apartment Block - Plots 162 to 173			
First Floor Plan			
Drawing no: 22.1678-HREGC-BLOCK A-102			
Rev: C7			
Scale@A1: 1:50			
Date:	July 2022	Drawn:	JM
Checked:	JM	Checked:	MH
F I N C ARCHITECTS & DESIGNERS			
F I N C Architects Ltd 61, New London Road Chesham Essex CM8 2ND T +44 (0)1245 933088 www.fincarchitects.com			

Disclaimer: All dimensions and measurements to be checked on site.
F I N C Architects Limited holds the copyright to all the information contained within this document and their written consent must be obtained before copying or using the data other than for the purpose it was originally supplied.
Do not scale from this drawing.