



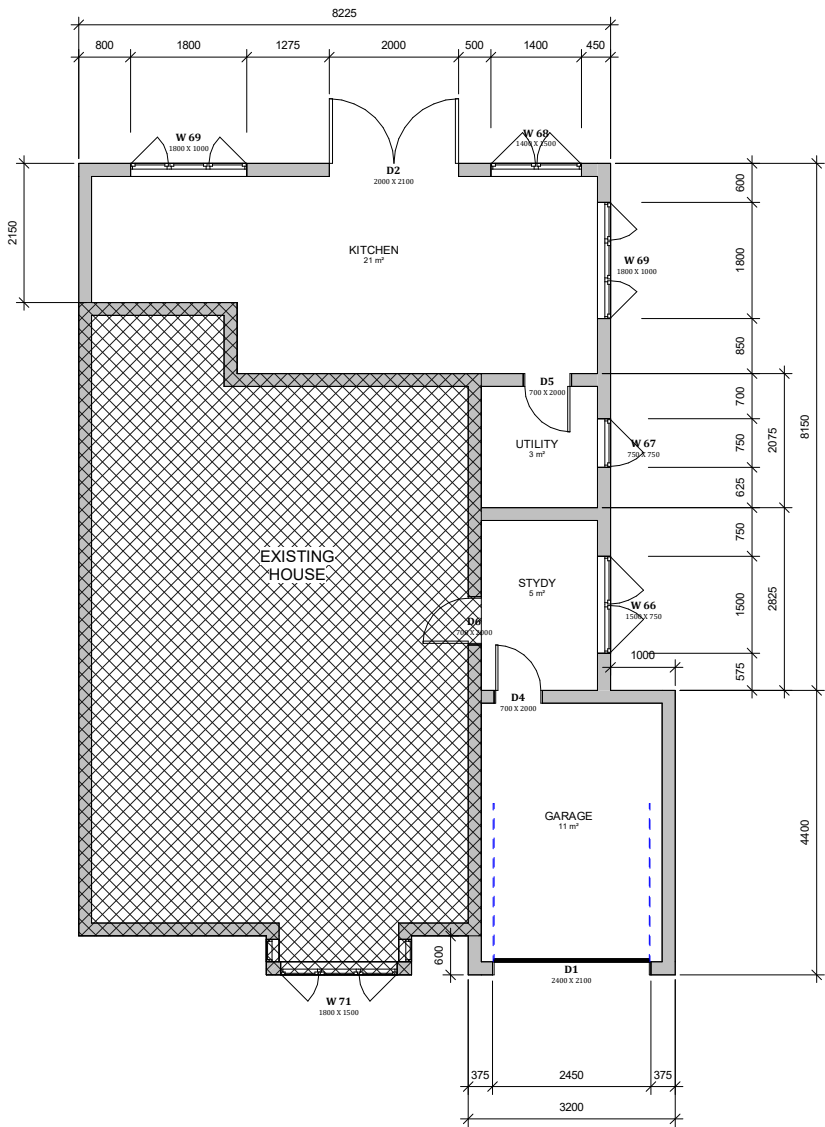

WINDOW SCHEDULE				
Type Mark	Width	Height	Sill Height	Count
66	1500	750	1350	1
67	750	750	1350	1
68	1400	1500	600	2
69	1800	1000	1100	2
74	800	1200		3

DOOR SCHEDULE			
Type Mark	Width	Height	Count
42	700	2000	3
43	2000	2100	1
44	2400	2100	1
Grand total			5

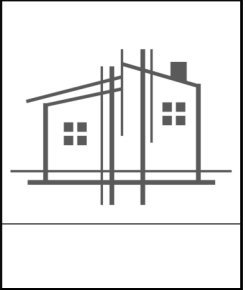

FLOOR PLAN

CLIENT

Joel Coakeley

DRAWN BY

Dinesh M. Weerasooriya

CHECKED BY

APPROVED BY

PROJECT NUMBER

26335

SCALE

1 : 50

DATE

Mar 22, 2026

ADDRESS


54 Matlock Road, Reading, Berkshire,
RG477BS

PROJECT

PROPOSED EXTENTION

SHEET NUMBER

A100

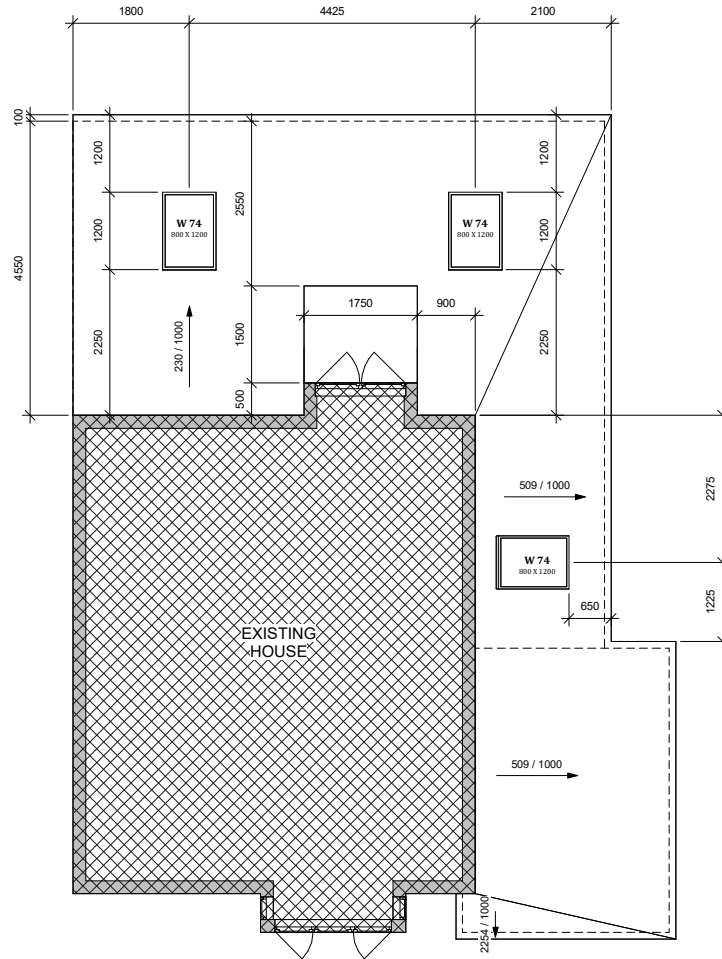

ROOF LAYOUT

ADDRESS
54 Matlock Road, Reading, Berkshire,
RG47BS

PROJECT
PROPOSED EXTENTION

CLIENT
Joel Coakeley

DRAWN BY
Dinesh M. Weerasooriya

CHECKED BY
Checker


APPROVED BY
Approver

PROJECT NUMBER
26335

SCALE
1 : 50
DATE
Mar 22, 2026

SHEET NUMBER
A101

Paper Size A2 | 420 x 594 mm (16.5 x 23.4 inches)

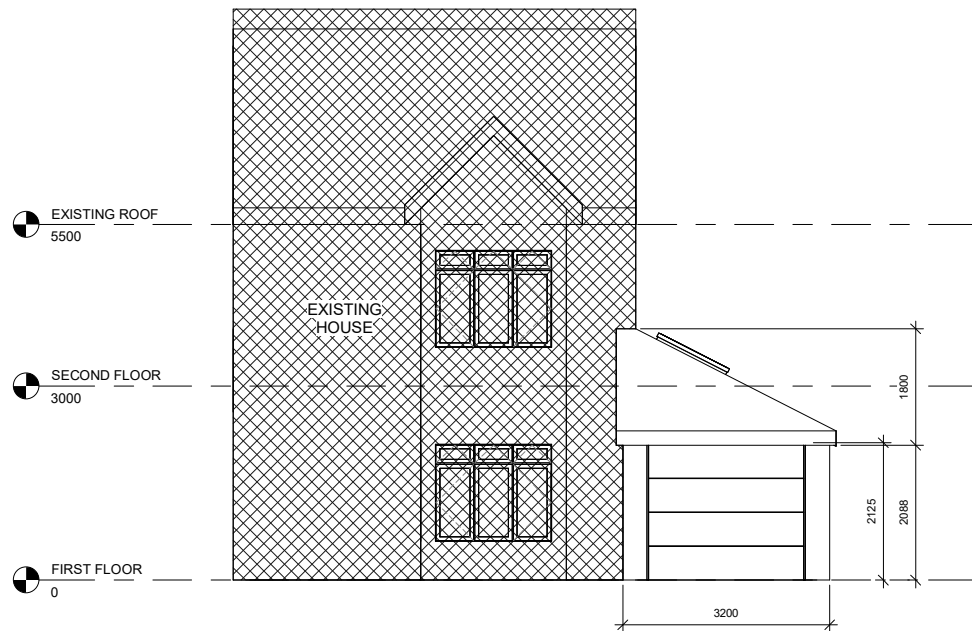

FRONT ELEVATION

ADDRESS
54 Matlock Road, Reading, Berkshire,
RG47BS

PROJECT
PROPOSED EXTENTION

CLIENT
Joel Coakeley

DRAWN BY
Dinesh M. Weerasooriya

CHECKED BY
Checker


APPROVED BY
Approver

PROJECT NUMBER
26335

SCALE
1 : 50

DATE
Mar 22, 2026

SHEET NUMBER
A102

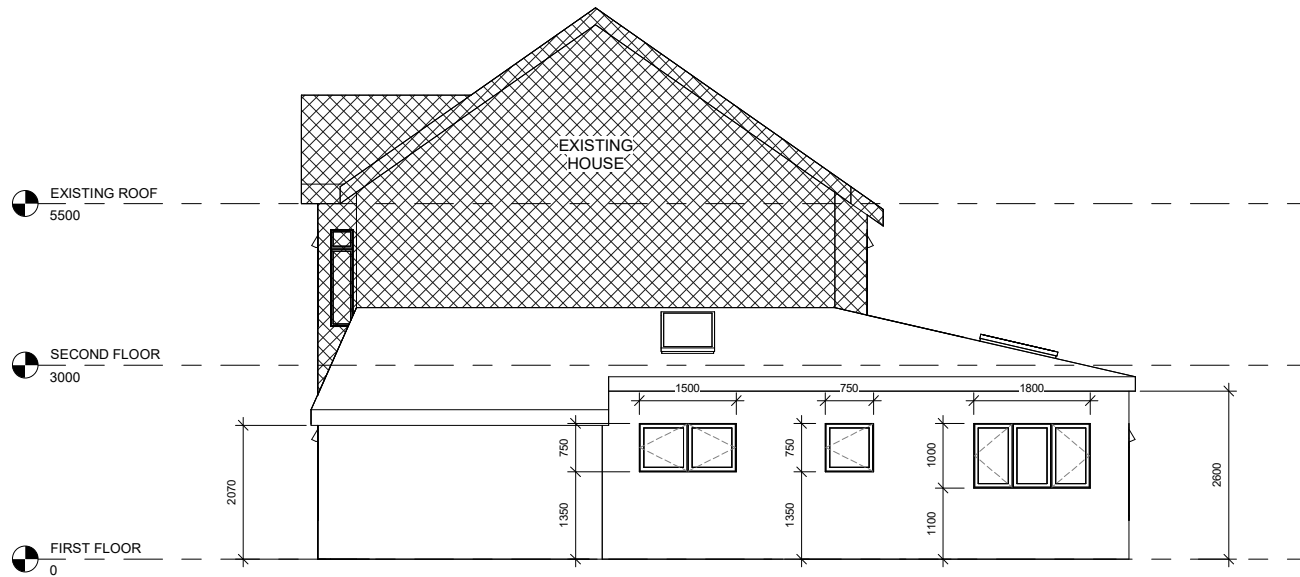


RIGHT SIDE ELEVATION

ADDRESS
54 Matlock Road, Reading, Berkshire,
RG477BS

PROJECT
PROPOSED EXTENTION

CLIENT Joel Coakeley	
DRAWN BY Dinesh M. Weerasooriya	
CHECKED BY Checker	
APPROVED BY Approver	
PROJECT NUMBER 26335	
SCALE 1 : 50	SHEET NUMBER A103
DATE Mar 22, 2026	

Paper Size: A2 | 420 x 594 mm (16.5 x 23.4 inches)

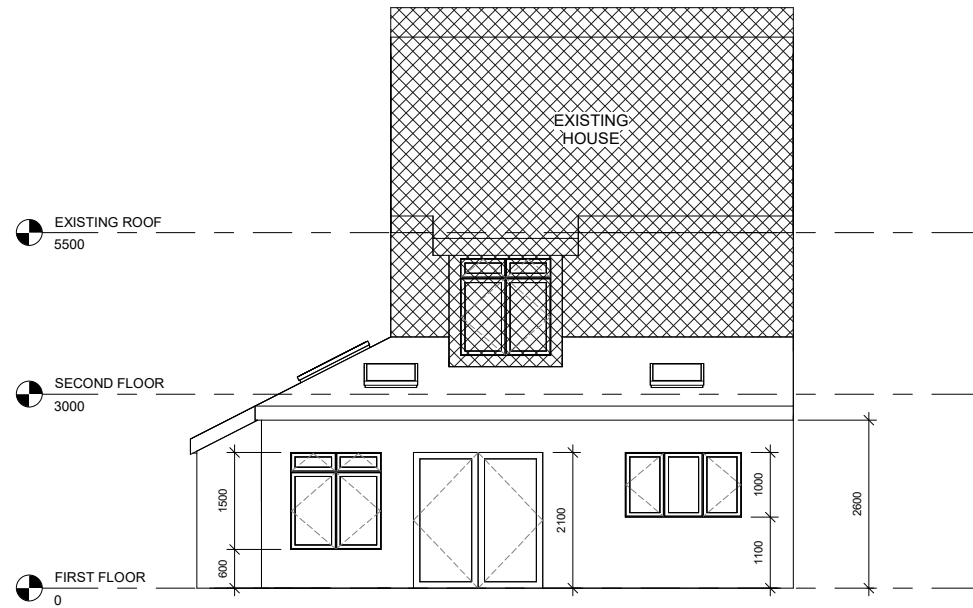



REAR ELEVATION

ADDRESS
54 Matlock Road, Reading, Berkshire,
RG477BS

PROJECT
PROPOSED EXTENTION

CLIENT Joel Coakeley	
DRAWN BY Dinesh M. Weerasooriya	
CHECKED BY Checker	
APPROVED BY Approver	
PROJECT NUMBER 26335	
SCALE 1 : 50	SHEET NUMBER A104
DATE Mar 22, 2026	

Paper Size: A2 | 420 x 594 mm (16.5 x 23.4 inches)

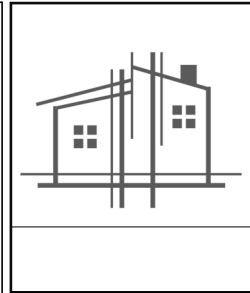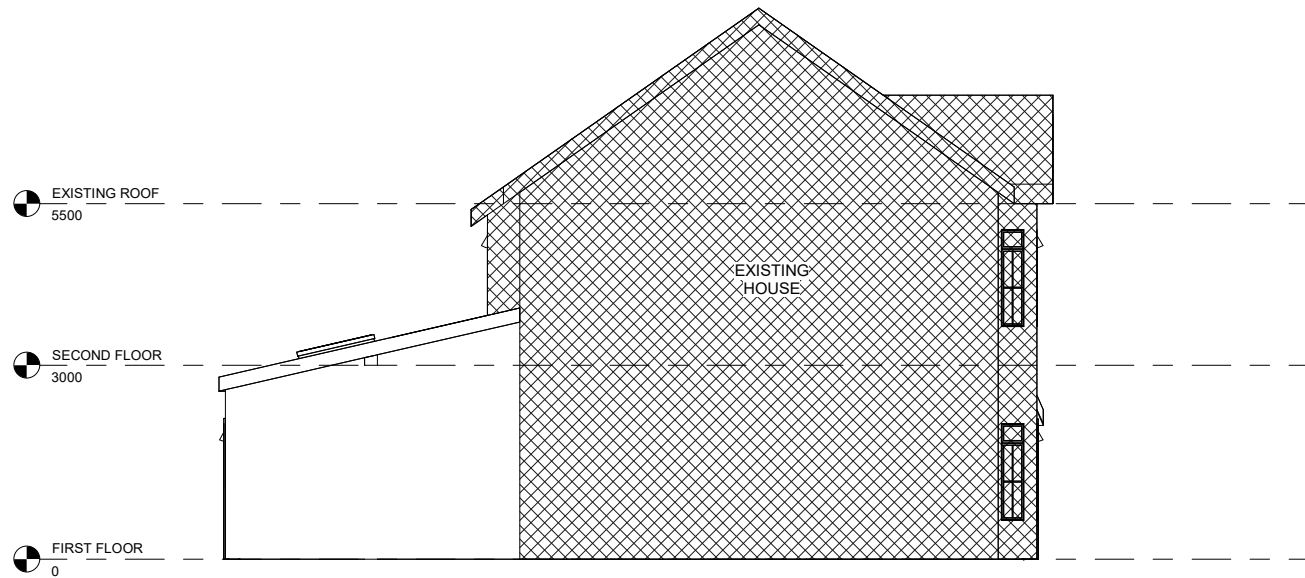

LEFT SIDE ELEVATION	ADDRESS 54 Matlock Road, Reading, Berkshire, RG477BS
	PROJECT PROPOSED EXTENTION

CLIENT	Joel Coakeley
--------	---------------

DRAWN BY	Dinesh M. Weerasooriya
----------	------------------------

CHECKED BY	Checker
------------	---------

APPROVED BY	Approver
-------------	----------

PROJECT NUMBER	26335
----------------	--------------

SCALE	1 : 50	SHEET NUMBER A105
DATE	Mar 22, 2026	