


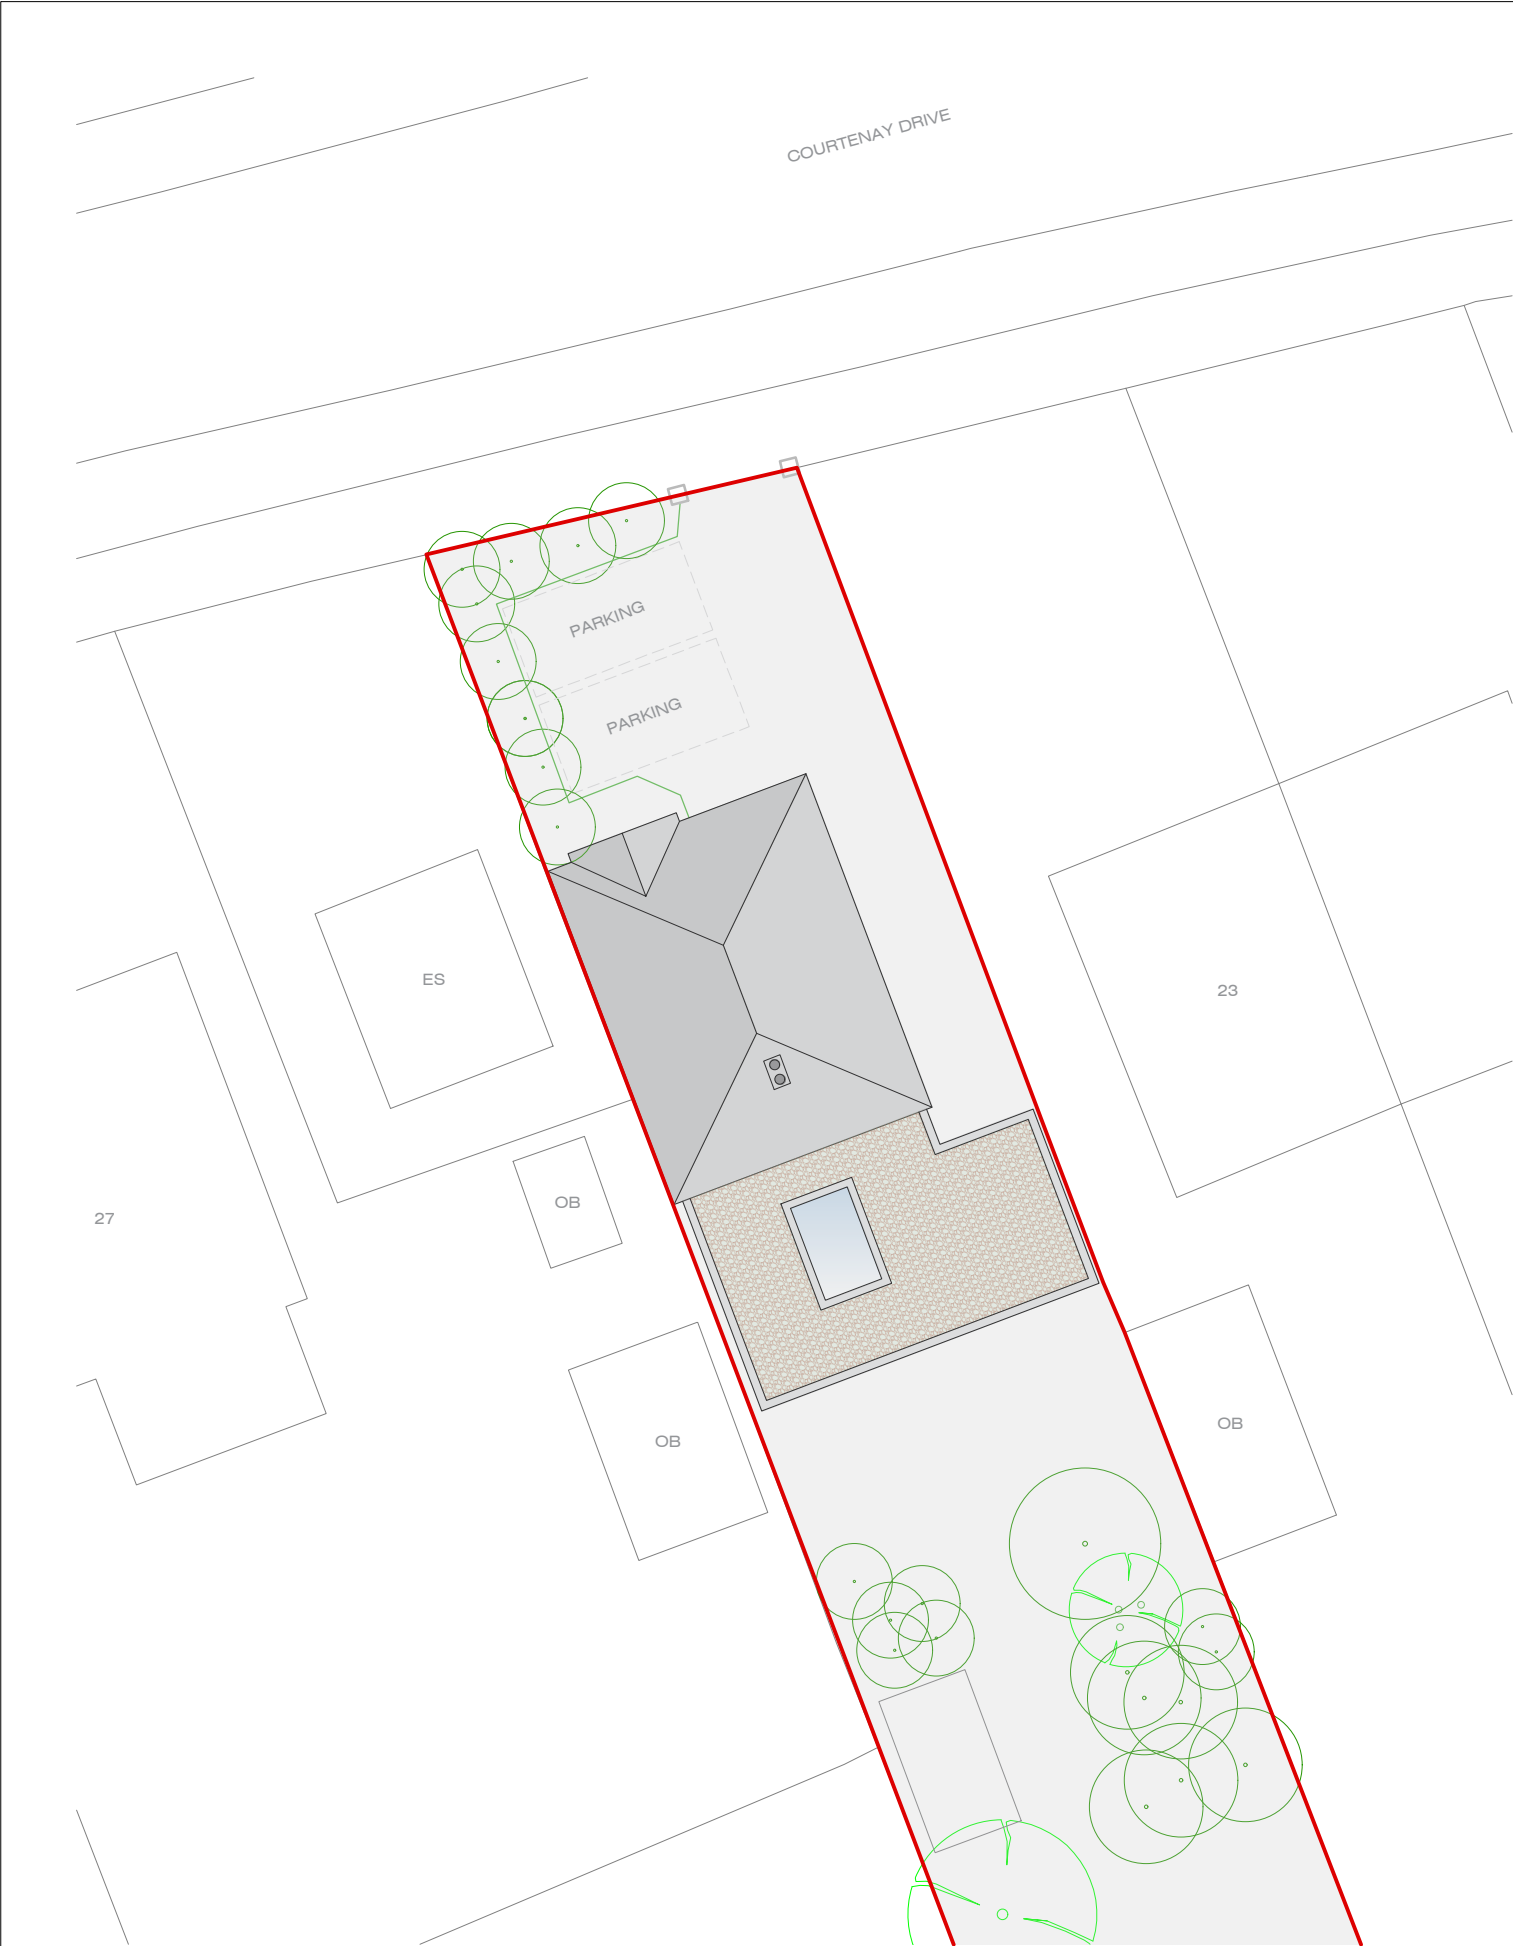


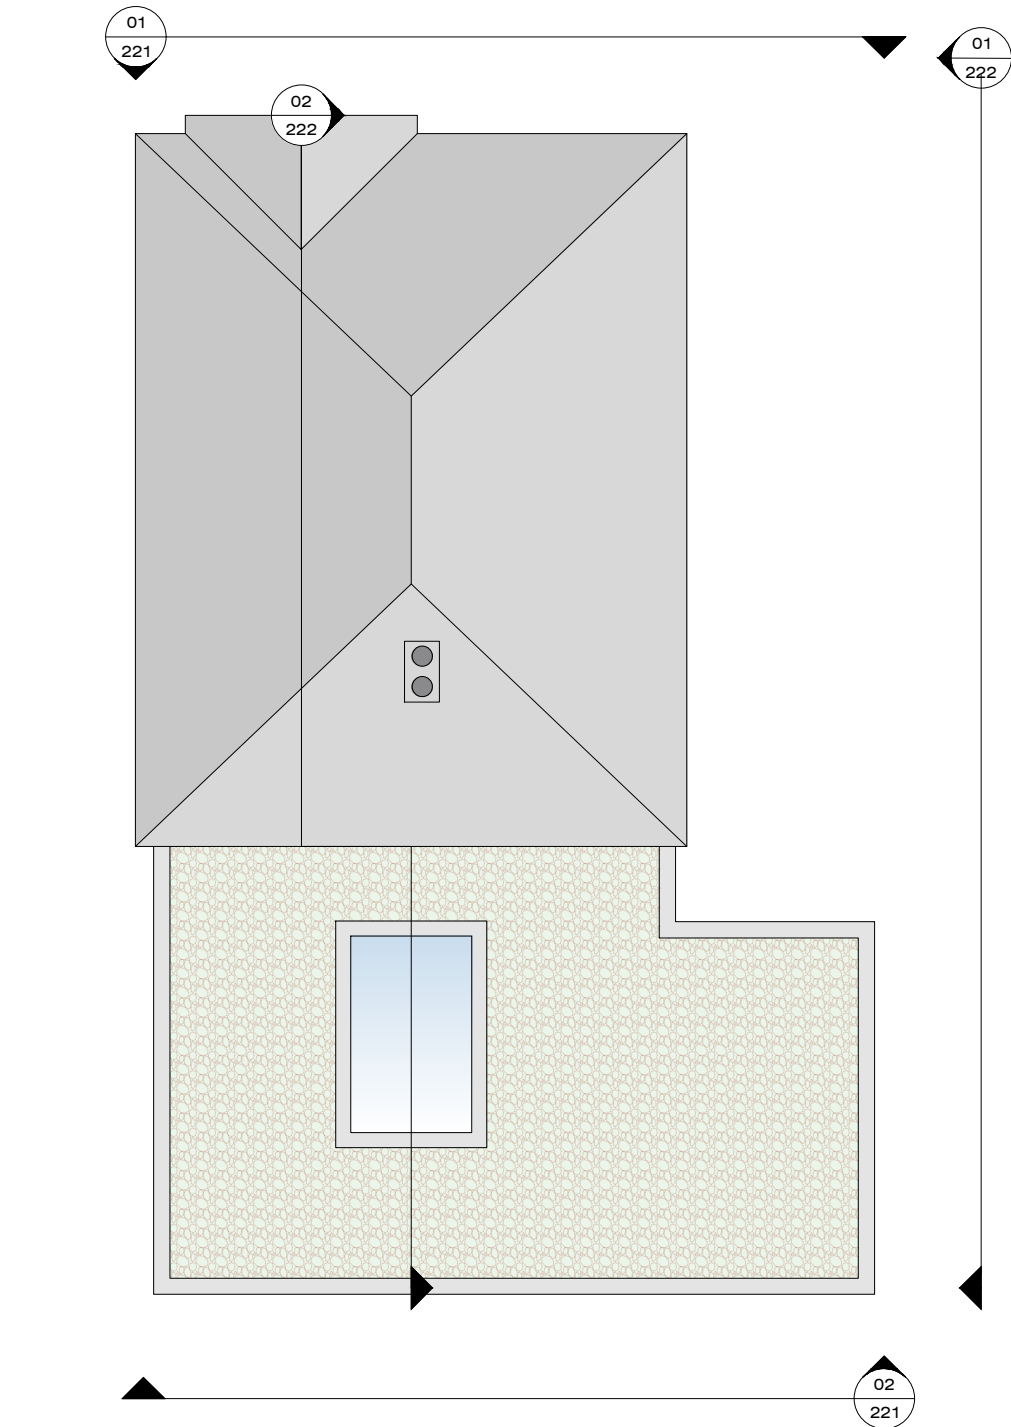

01 Site Plan
211 1:200

 

01 Roof Plan
212 1:100

 

General Notes

01. This drawing is for information only.
02. Only figured dimensions are to be used. Figured dimensions are in MM unless otherwise stated.
03. Dimensions must be checked on-site and any discrepancies reported prior to commencement of work.
04. This drawing remains the intellectual property of *Samuel Thornton* and may not be reproduced in part or full, or issued to any third party, without prior consent.

Revision Notes

- A. First issue
B. Revised roof design

SITE 25 Courtenay Drive
Emmer Green, RG4 8XH

PROJECT Rear Extension

CLIENT Tarrant / Collins

PROPOSED
PLANS

PROJECT. No. 15601	SHEET. No. 211	REVISION B
SCALE AS SHOWN @ A3	DATE 06.04.26	DRAWN BY ST