


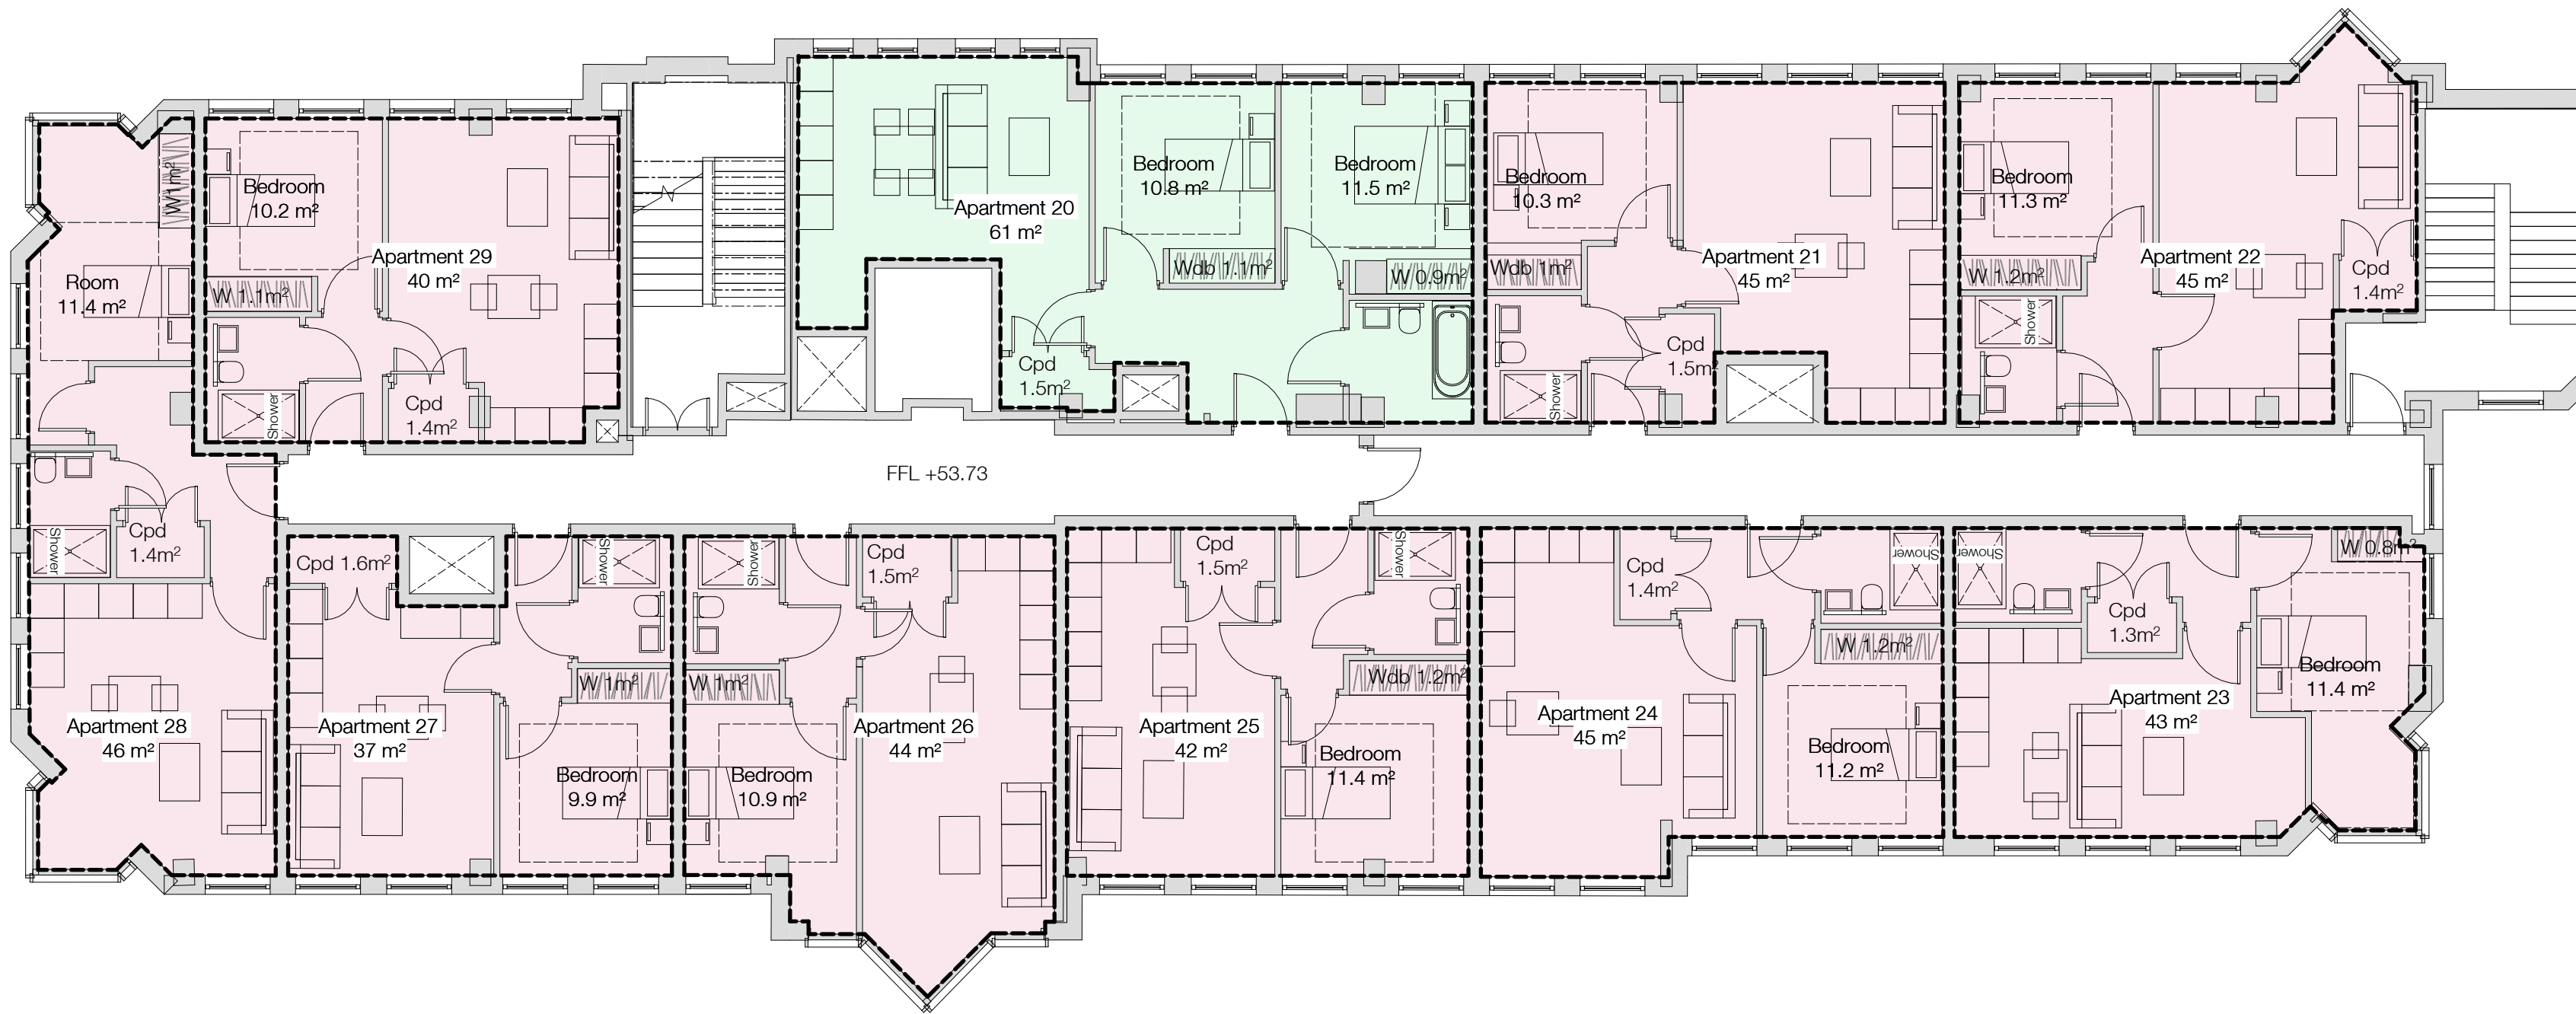


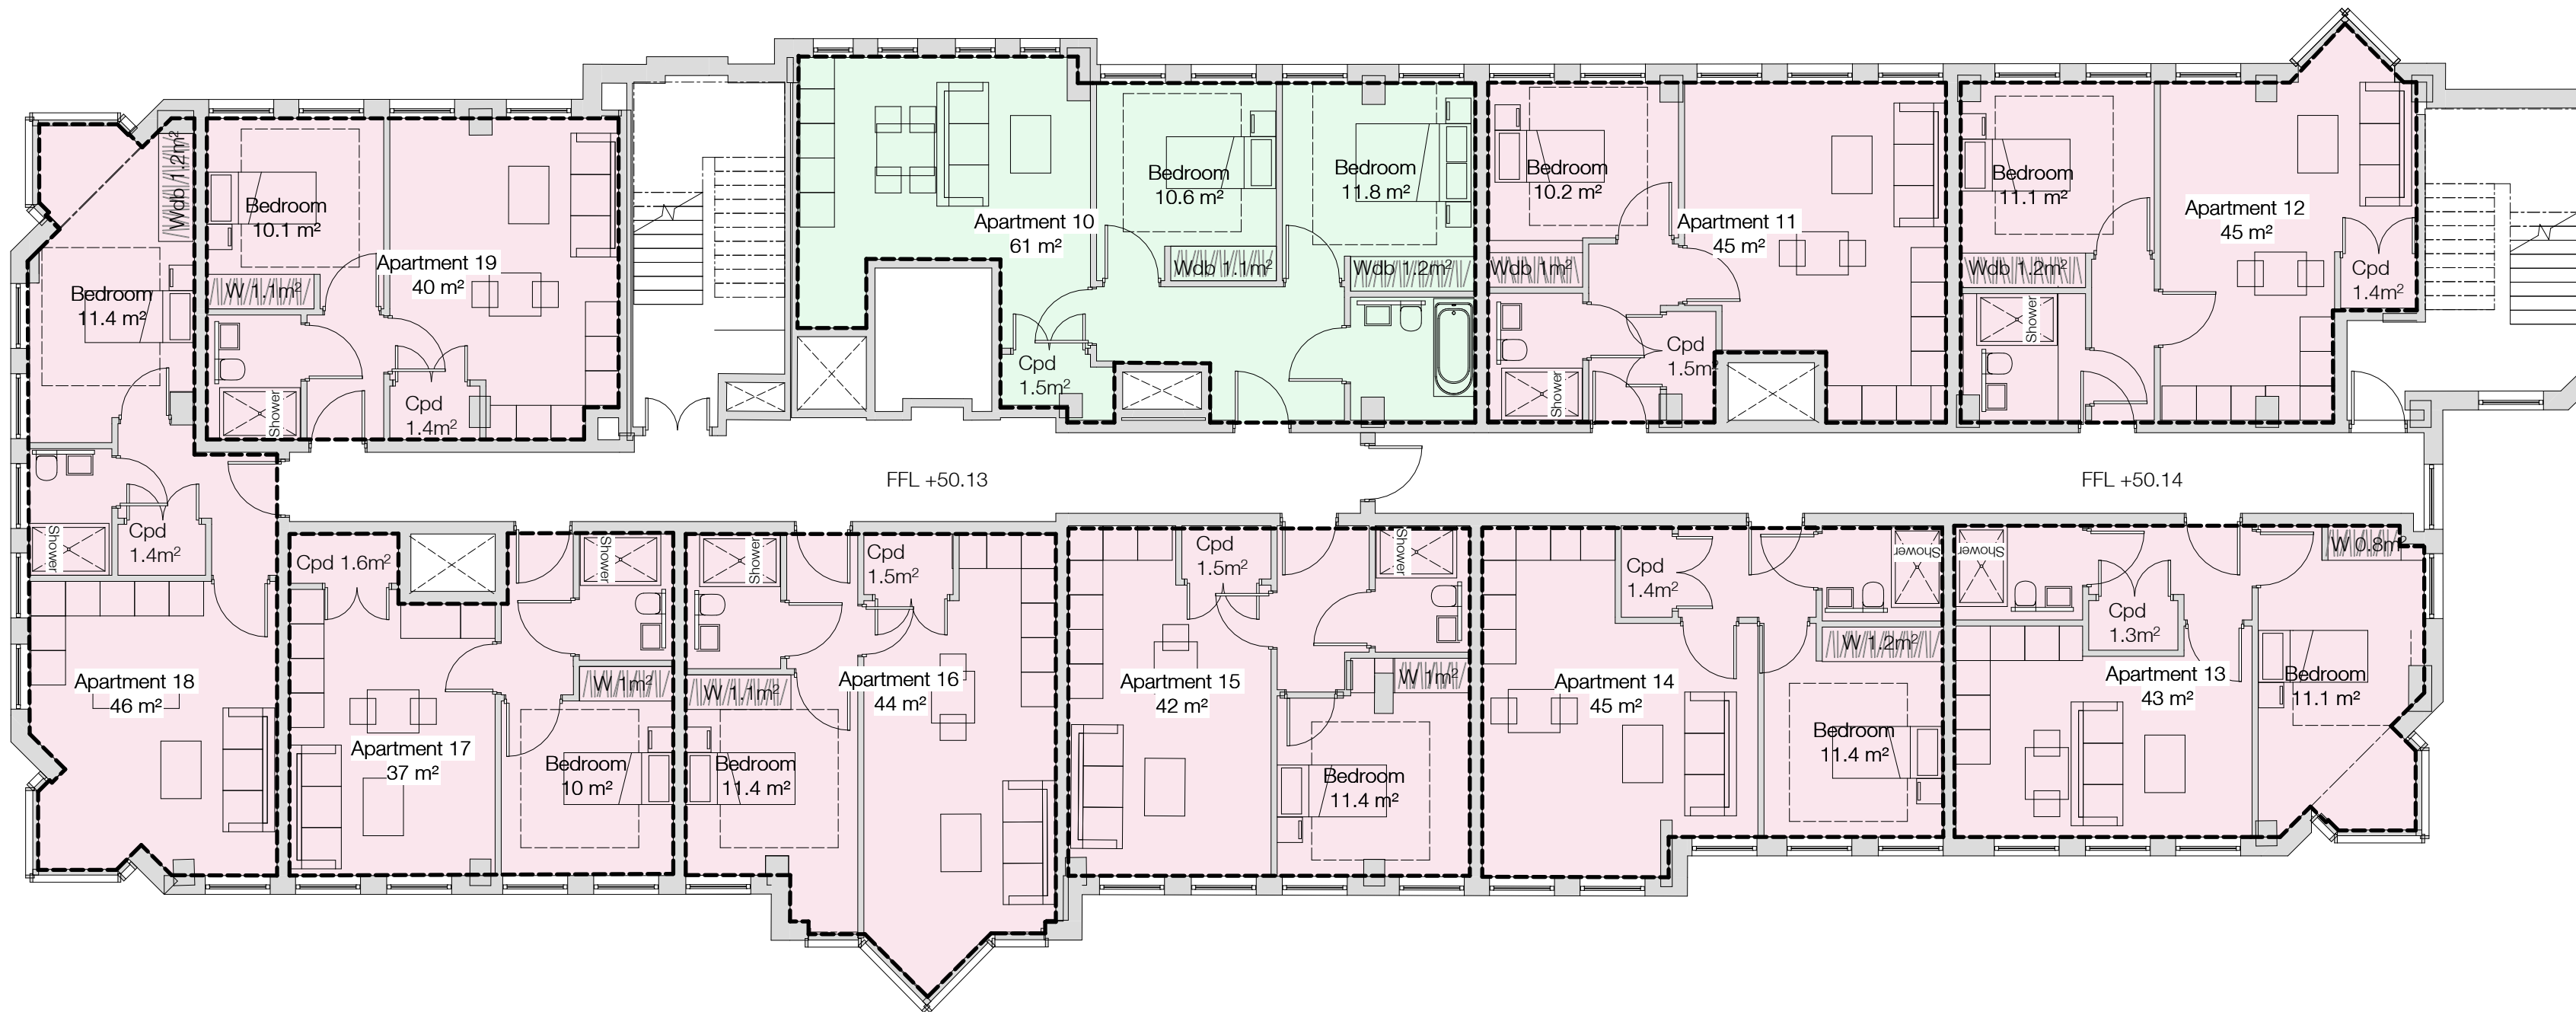

02 Proposed Second Floor Plan
SCALE 1 : 100

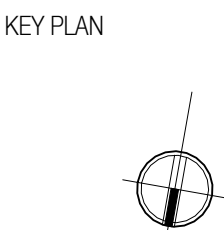

01 Proposed First Floor Plan
SCALE 1 : 100

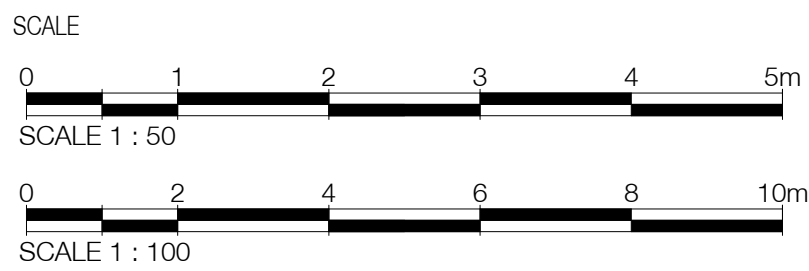


REVISIONS			By
Rev.	Date	Description	
A	15/04/2026	Levels Addedd	
B	23/04/2026	Lines tweaked	

PROJECT	REGENTS GATE, READING		
TITLE	PROPOSED PLANS		
NUMBER	25/31/-11-B	DATE	23/04/2026
SCALE	1 : 100	PAPER	A1


Planning

DANKSBADNELL
Chartered Architects


KINGS STABLES, 3-4 OSBORNE MEWS, WINDSOR, BERKSHIRE, S
L4 3DE
01753 859880 - enquiry@danksbadnell.co.uk

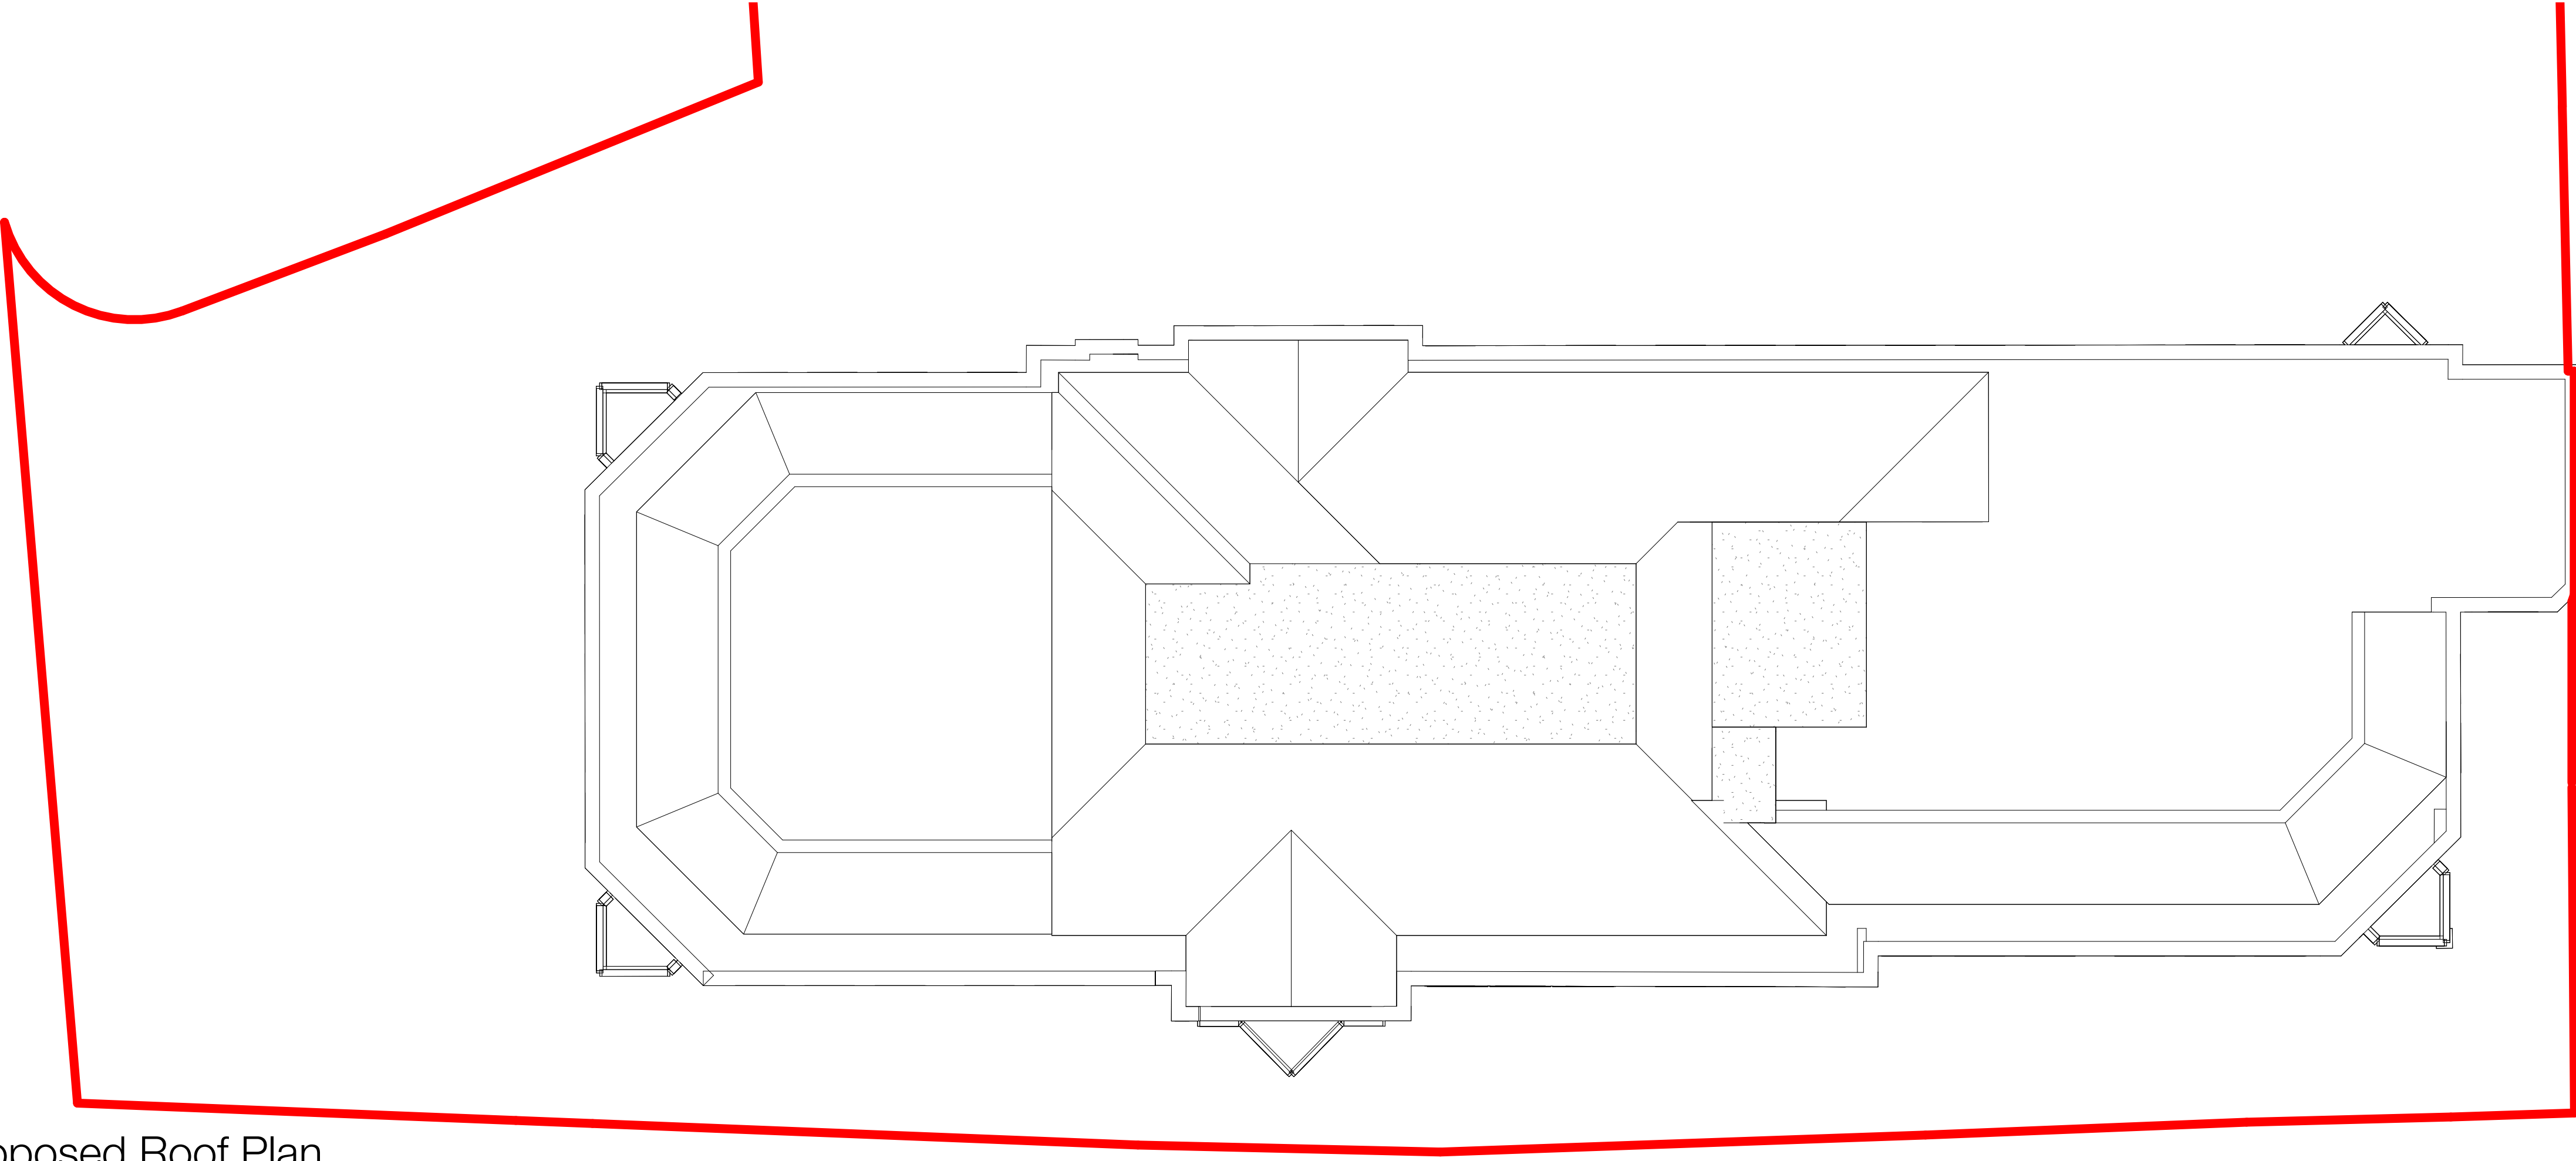


04 Proposed Roof Plan
SCALE 1 : 100

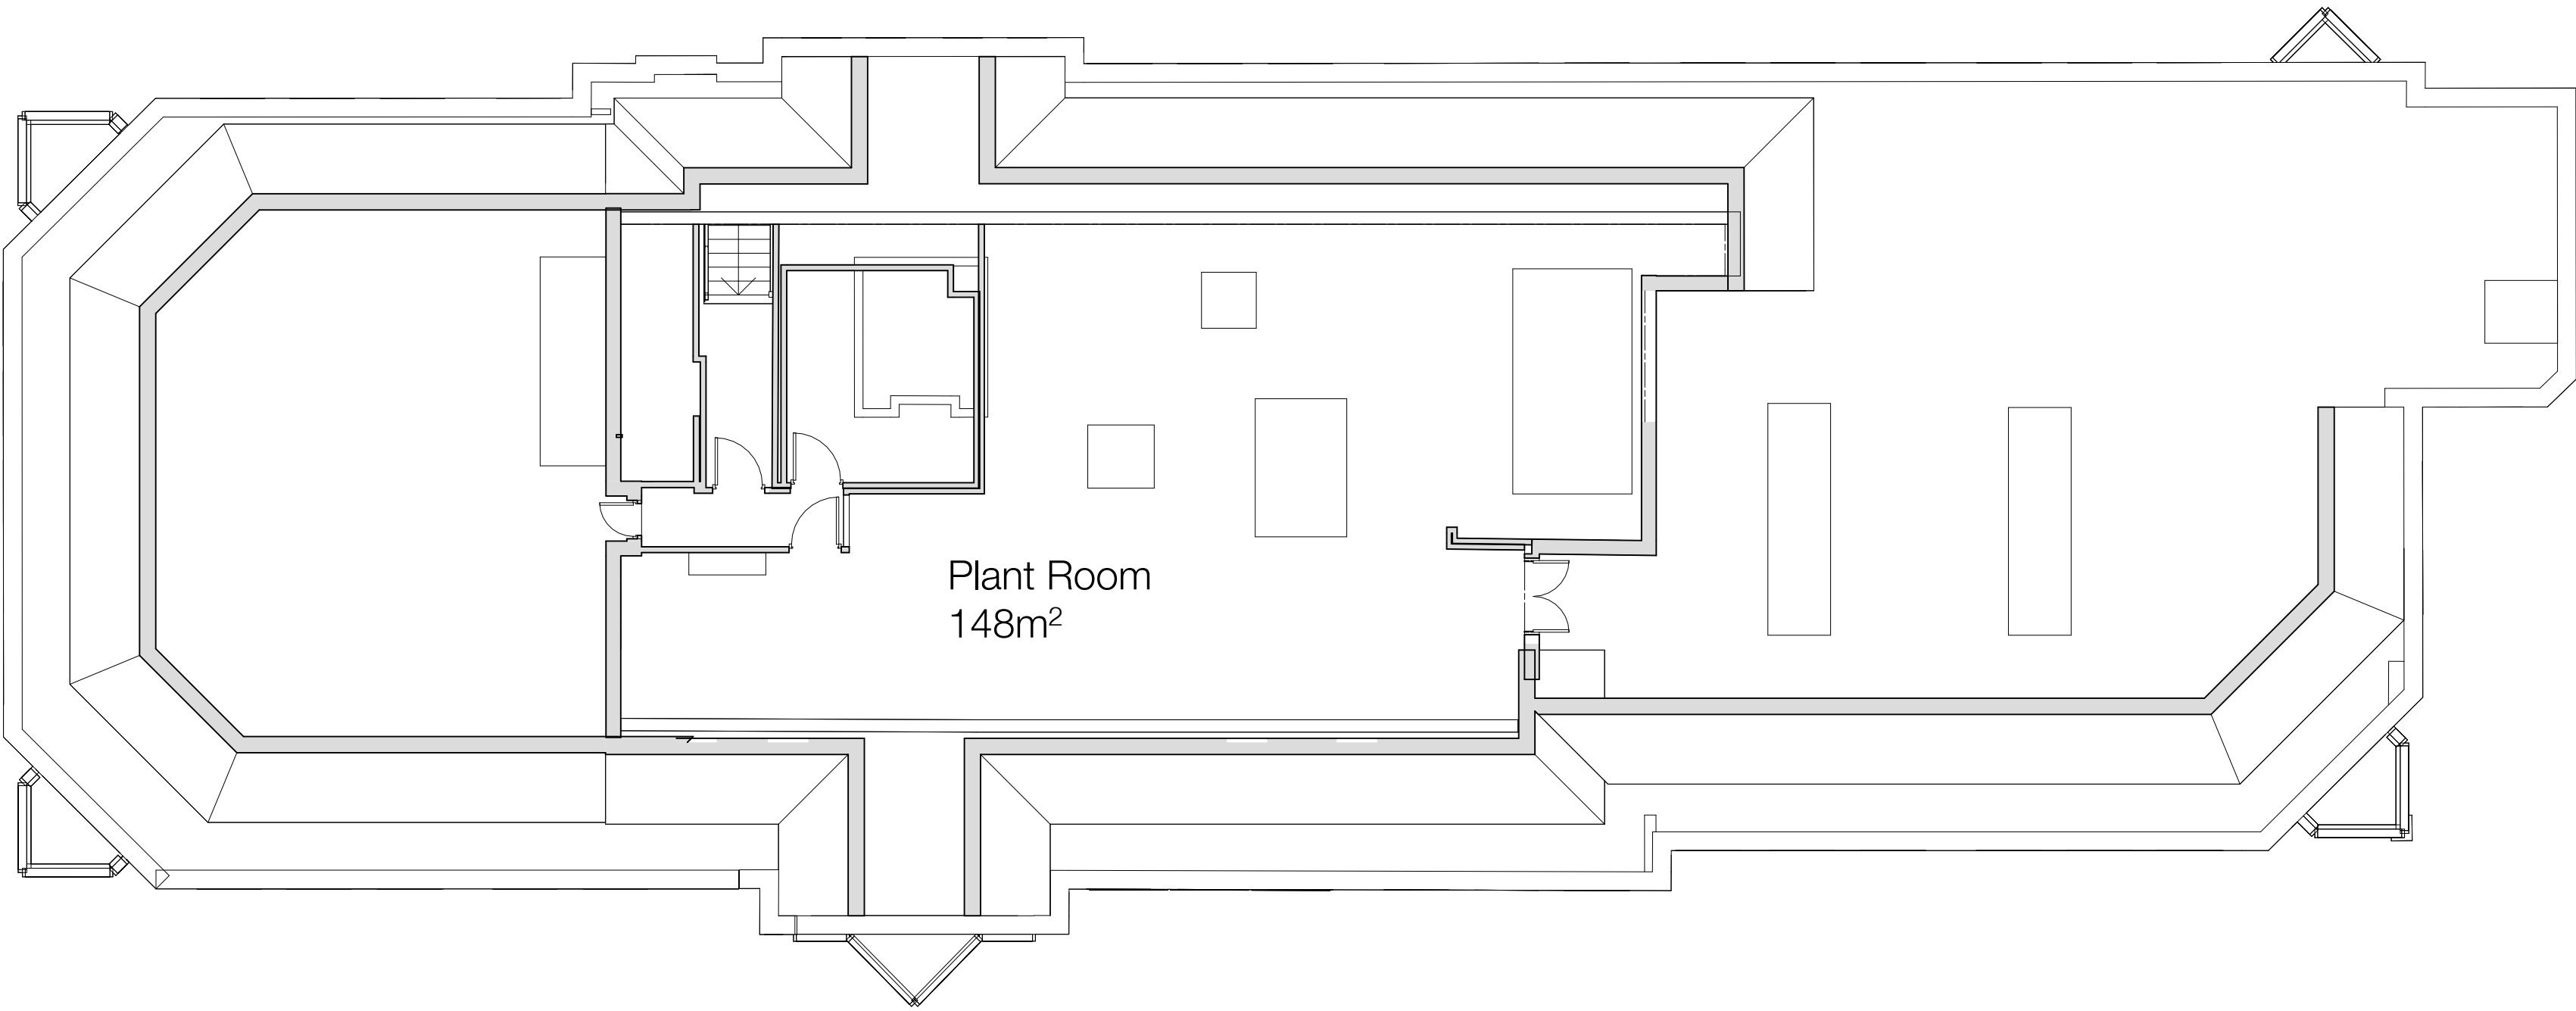

03 Existing Plant Room.
SCALE 1 : 100

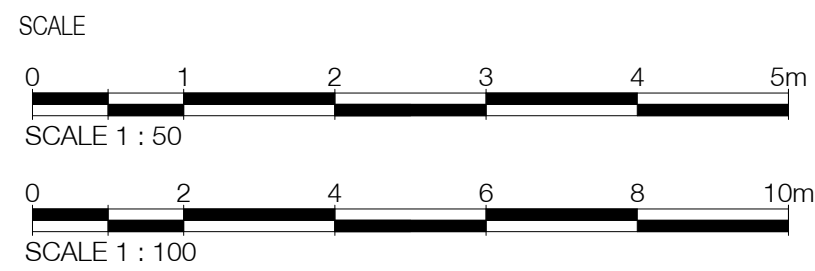

KEY PLAN

 


REVISIONS			
Rev.	Date	Description	By
A	15/04/2026	Levels Addedd	

PROJECT	REGENTS GATE, READING		
TITLE	PROPOSED PLANS		
NUMBER	25/31/-12-A	DATE	15/04/2026
SCALE	1 : 100	PAPER	A1

DANKSBADNELL
Chartered Architects

KINGS STABLES, 3-4 OSBORNE MEWS, WINDSOR, BERKSHIRE, S
L4 3DE
01753 859880 - enquiry@danksbadnell.co.uk



Planning

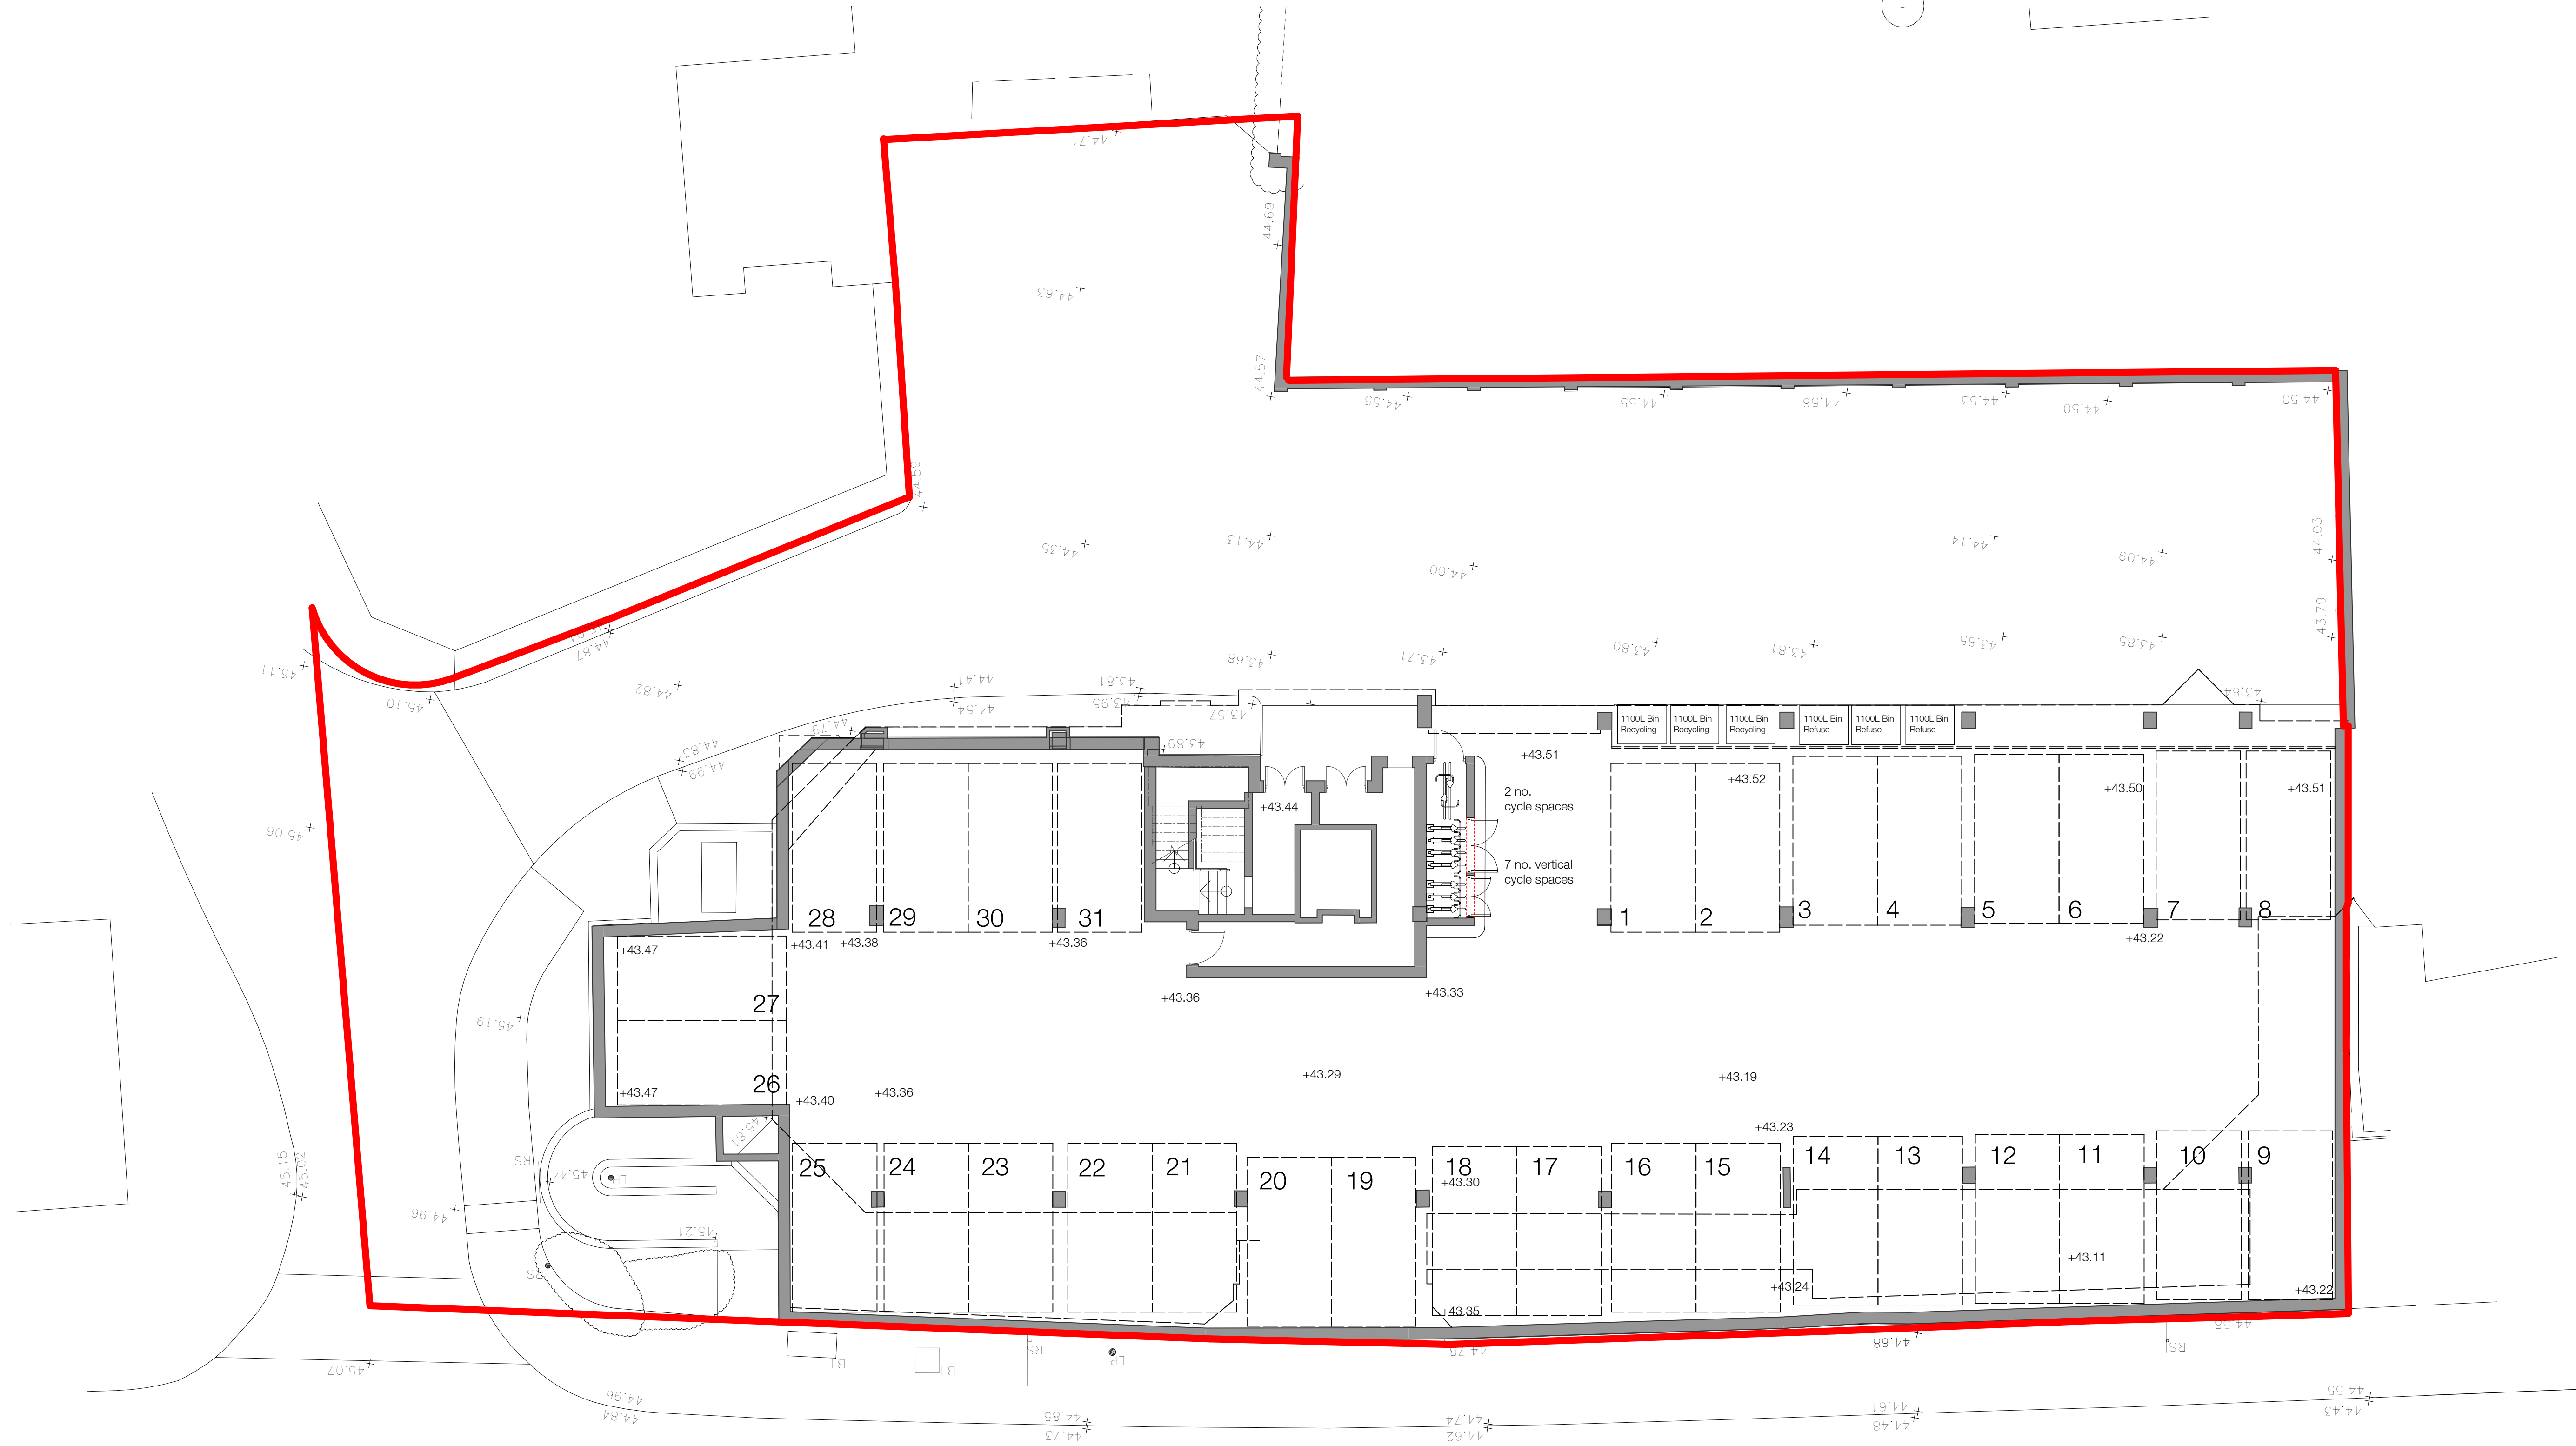

Crown Street

-01 Proposed Lower Ground Floor Plan
SCALE 1 : 100

Planning

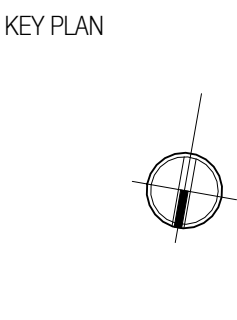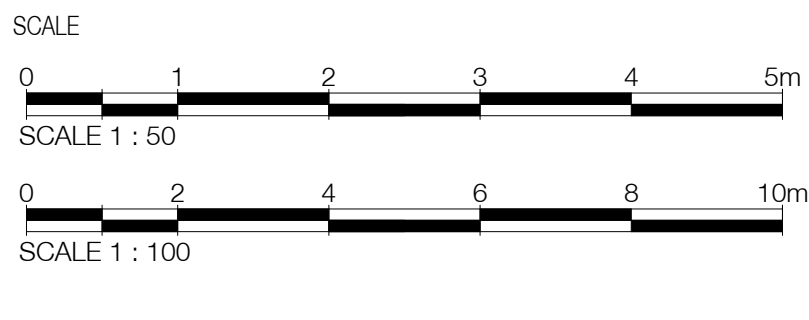

REVISIONS			
Rev.	Date	Description	By

PROJECT	REGENTS GATE, READING		
TITLE	EXISTING PLANS		
NUMBER	25/31/-15-	DATE	
SCALE	1 : 100	PAPER	A1

DANKSBADNELL
Chartered Architects

KINGS STABLES, 3-4 OSBORNE MEWS, WINDSOR, BERKSHIRE, S
14 3DE
01753 859880 - enquiry@danksbadnell.co.uk