



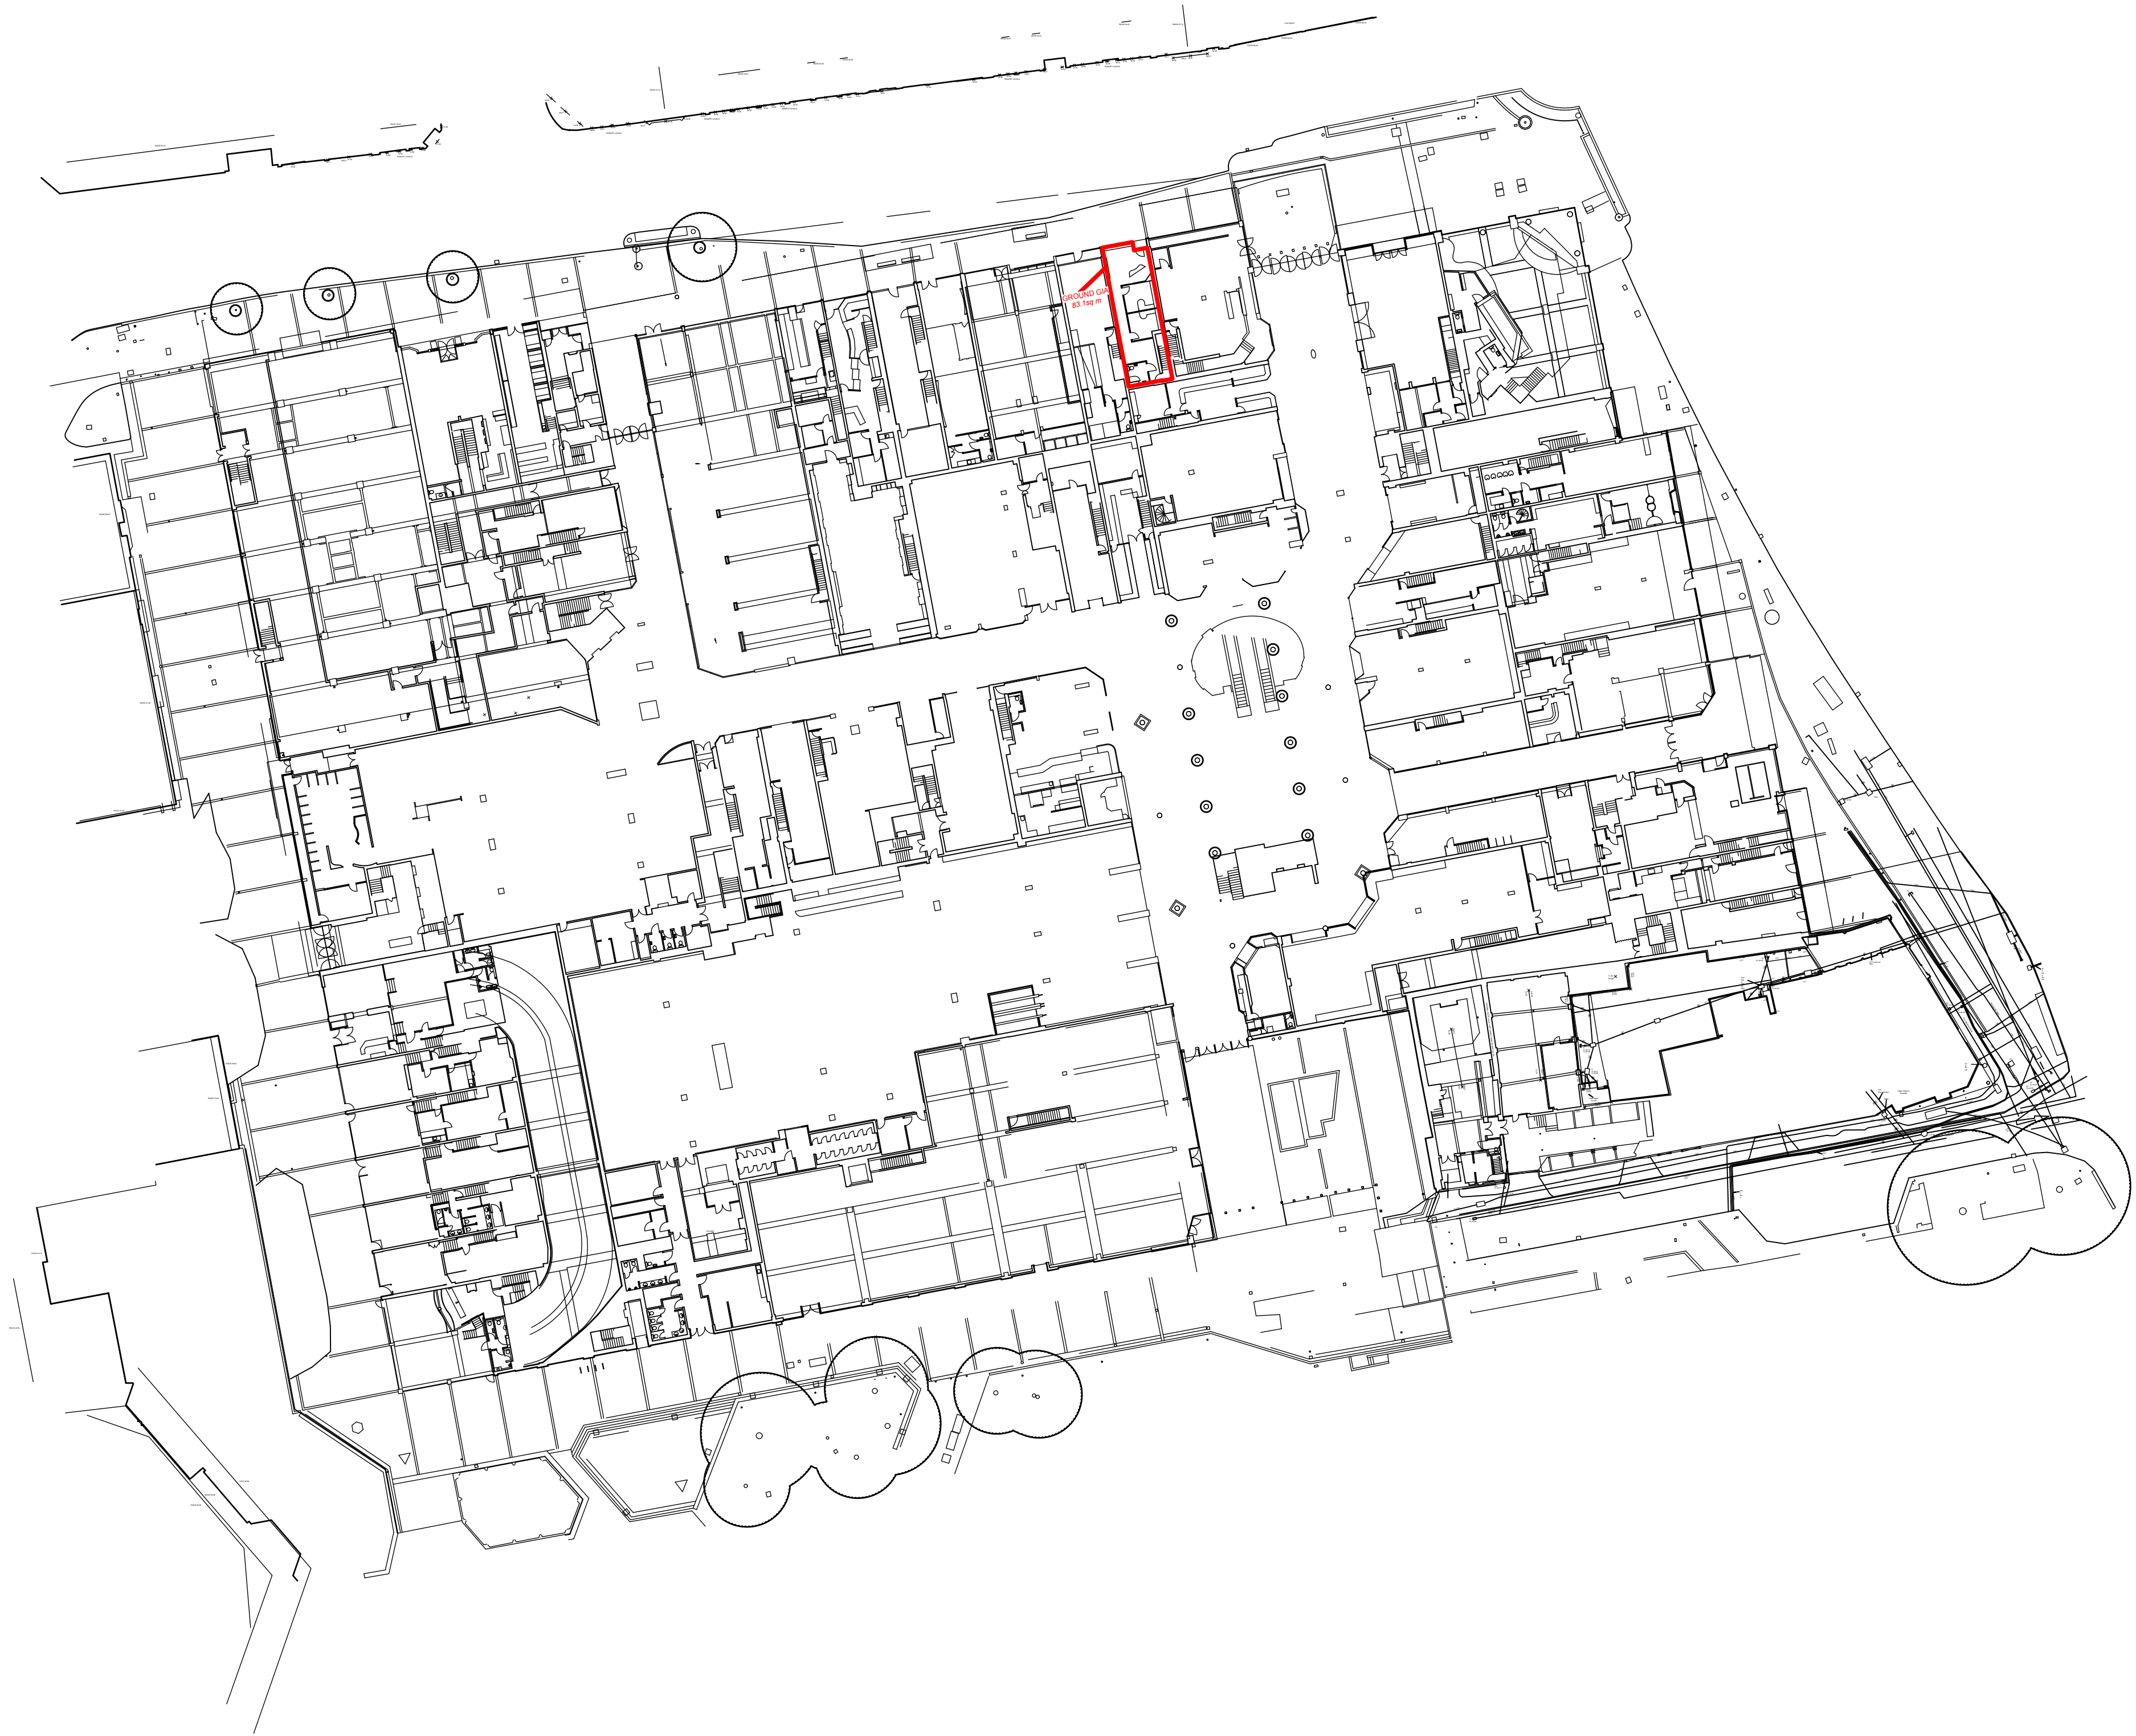

1 **GROUND FLOOR SITE PLAN**
Scale: 1:500

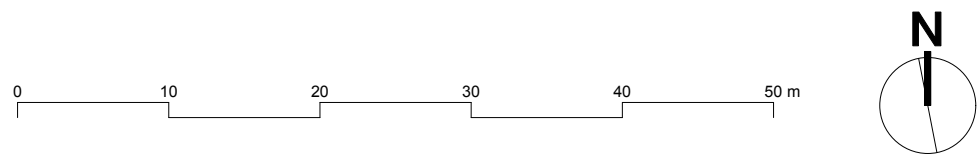

CHECK THIS DRAWING IS THE LATEST REVISION

THIS DRAWING SHOULD BE READ IN CONJUNCTION WITH ALL RELEVANT DRAWINGS, SPECIFICATIONS, SCHEDULES AND OTHER CONTRACT INFORMATION ISSUED BY THE ARCHITECT, STRUCTURAL ENGINEER, SERVICES ENGINEER AND ANY OTHER CONSULTANT EMPLOYED OR RETAINED BY THE EMPLOYER IN RESPECT OF THESE WORKS.

ALL DIMENSIONS SHOWN ARE TO THE FACE OF MASONRY, METAL OR TIMBER STUD FRAMING, OR THE CENTRE LINE OF STRUCTURAL OR TIMBER MEMBERS STEEL MEMBERS, UNLESS NOTED OTHERWISE.

CHECK BEFORE SCALING FROM THIS DRAWING.

REPORT ANY DISCREPANCIES, CONFLICTS, ERRORS OR OMISSIONS TO THE CA AND SEEK DIRECTIONS BEFORE PROCEEDING.

CONFIRM ALL DIMENSIONS AND LEVELS ON SITE PRIOR TO COMMENCING WORK. IF IN DOUBT ASK!

DO NOT USE ANY AREAS INDICATED FOR EITHER VALUATION, PURCHASE SALE OR ANY OTHER FORM OF LEGALLY BINDING CONTRACT.

DO NOT REPRODUCE ANY PART OF THIS DRAWING WITHOUT PRIOR WRITTEN CONSENT. THIS DRAWING REMAINS THE COPYRIGHT OF MAACK LTD.

A 25/02/2026 Issued for comment

Revisions

Status **PLANNING - FOR COMMENT**



Project **TGG READING BROAD ST
BROAD ST MALL, READING, RG1 7QE**

Client **THE GYM GROUP**

Dwg Title **GROUND FLOOR SITE PLAN**

Dwg No. **PL002** Revision **A**

Scales **1:500@A1** Date **25/02/2026**

Drawn by **BR** Checked by **RA**

Maack Ltd trading as Maack Architecture, Co No 8436339. Registered office: 1 The Stables, 23b Lenton Street, Abingdon, Oxford, GU14 6JL