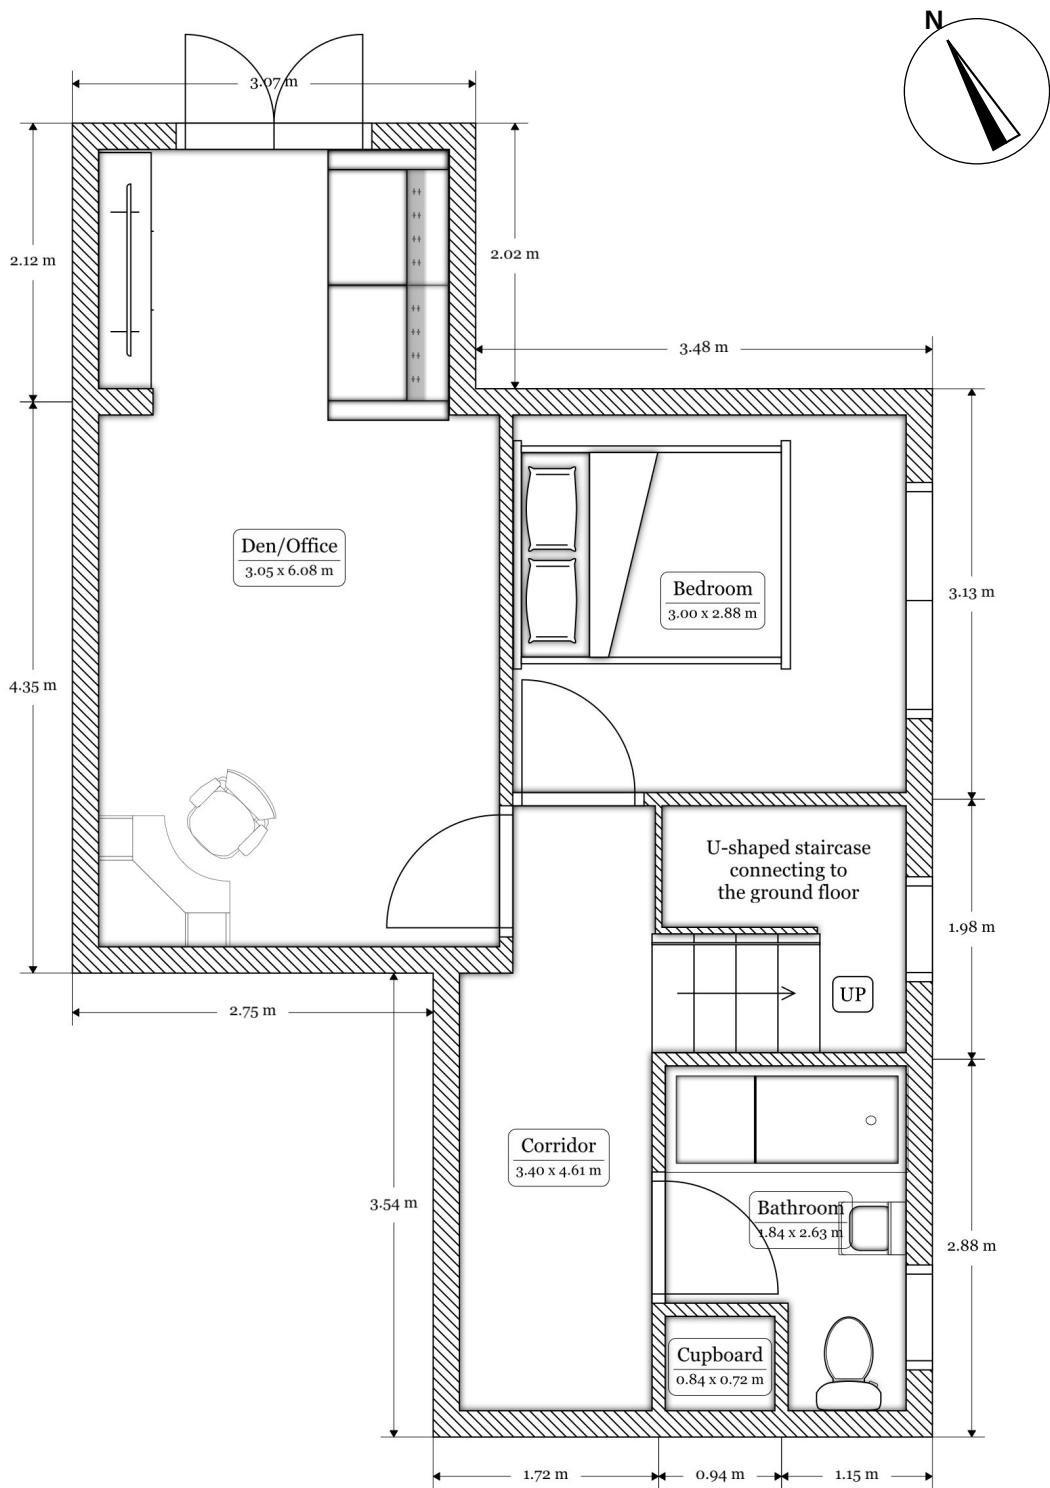


Scale approx. 1:63 @ A4

Drawing Title: Proposed Basement Floor Plan	Scale: Approx. 1:63 @ A4	Date: April 2026
Project: Amalgamation of Basement Flat - 136 Galsworthy Drive, Caversham, RG4 6QJ		Drawing No: 003