
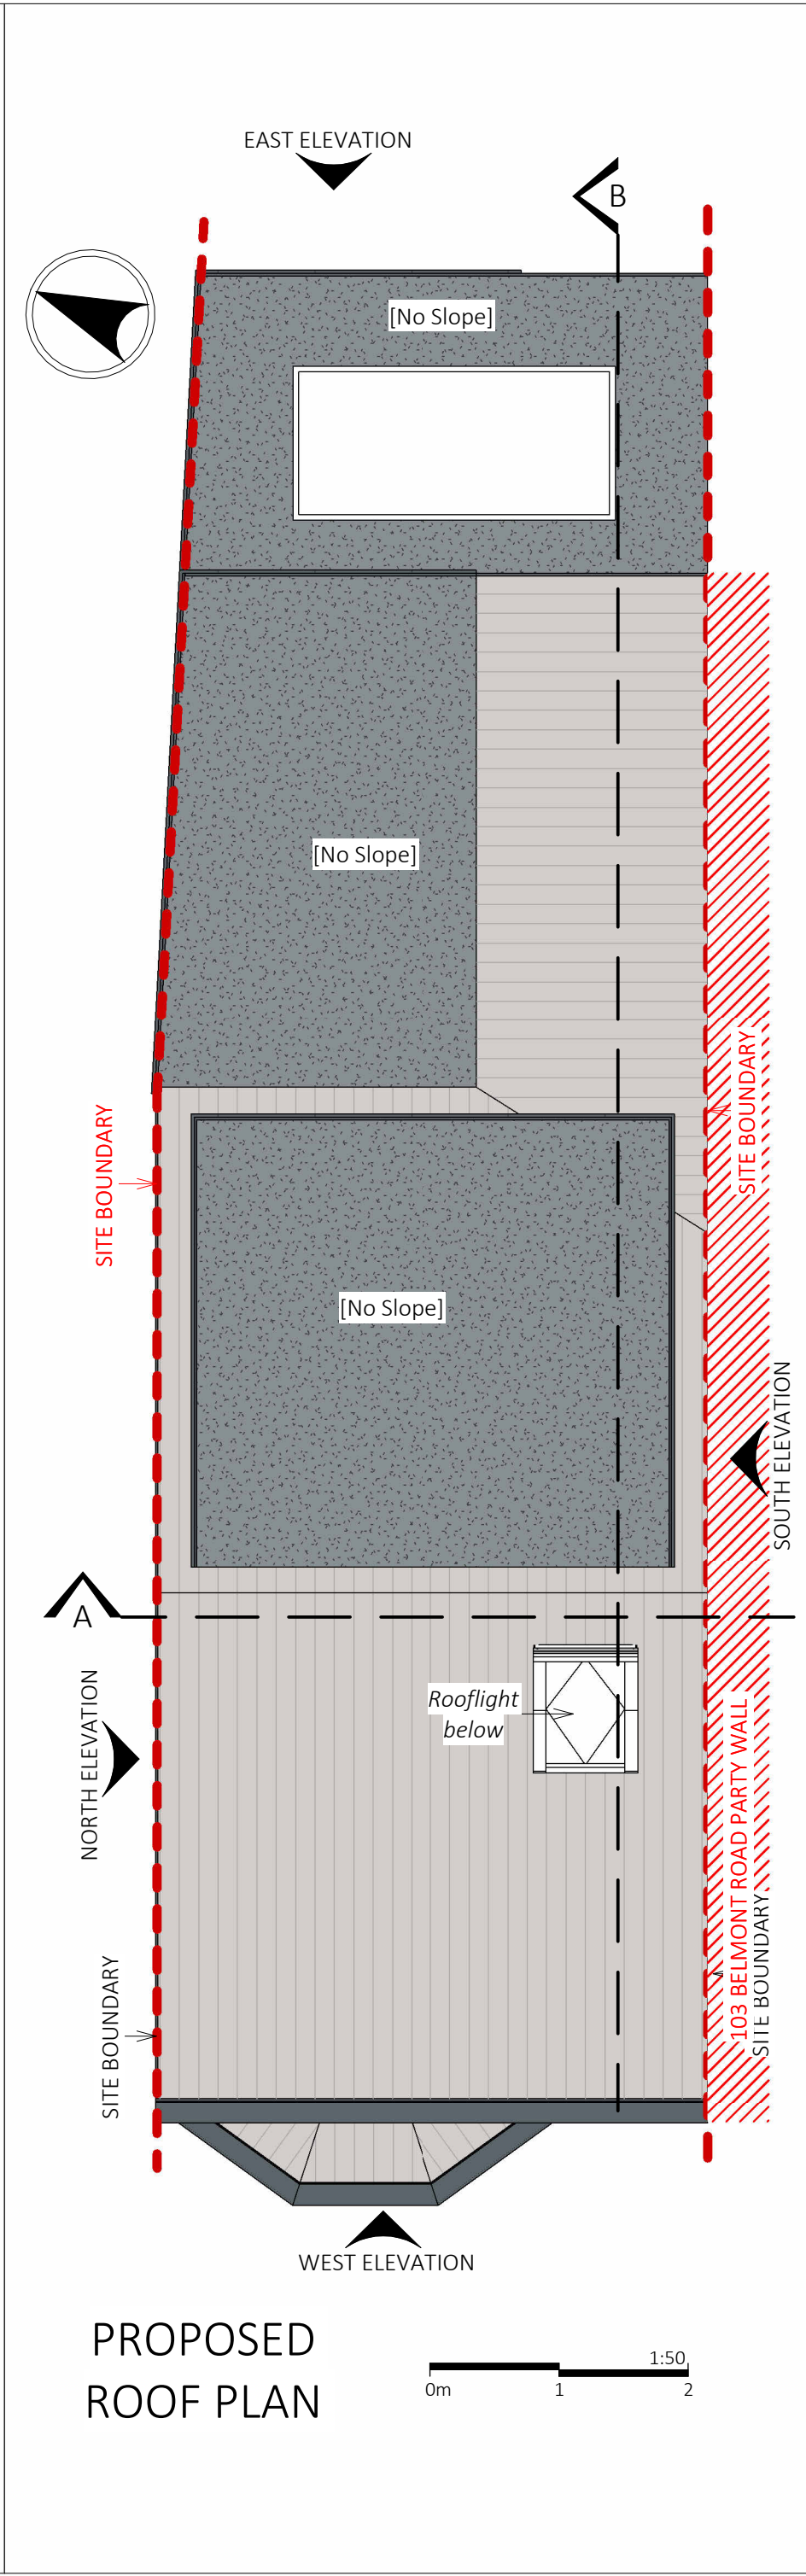
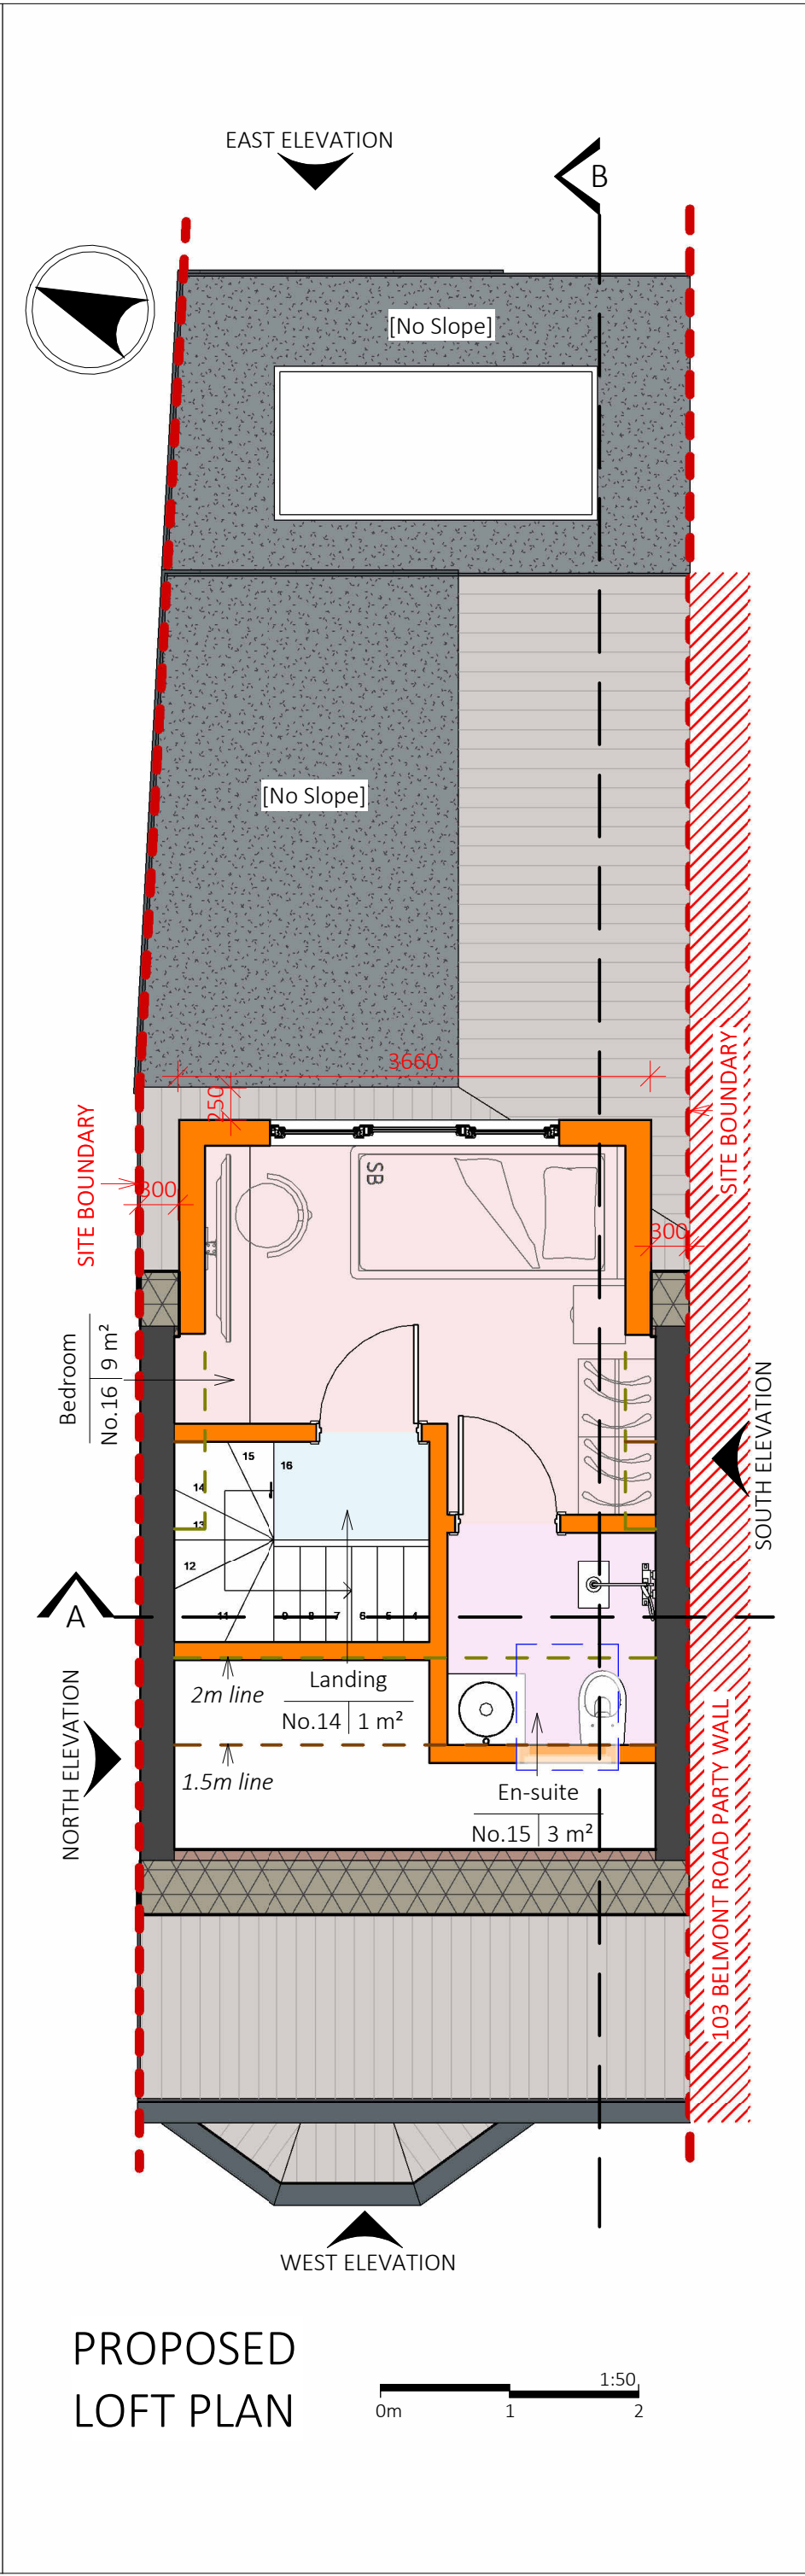
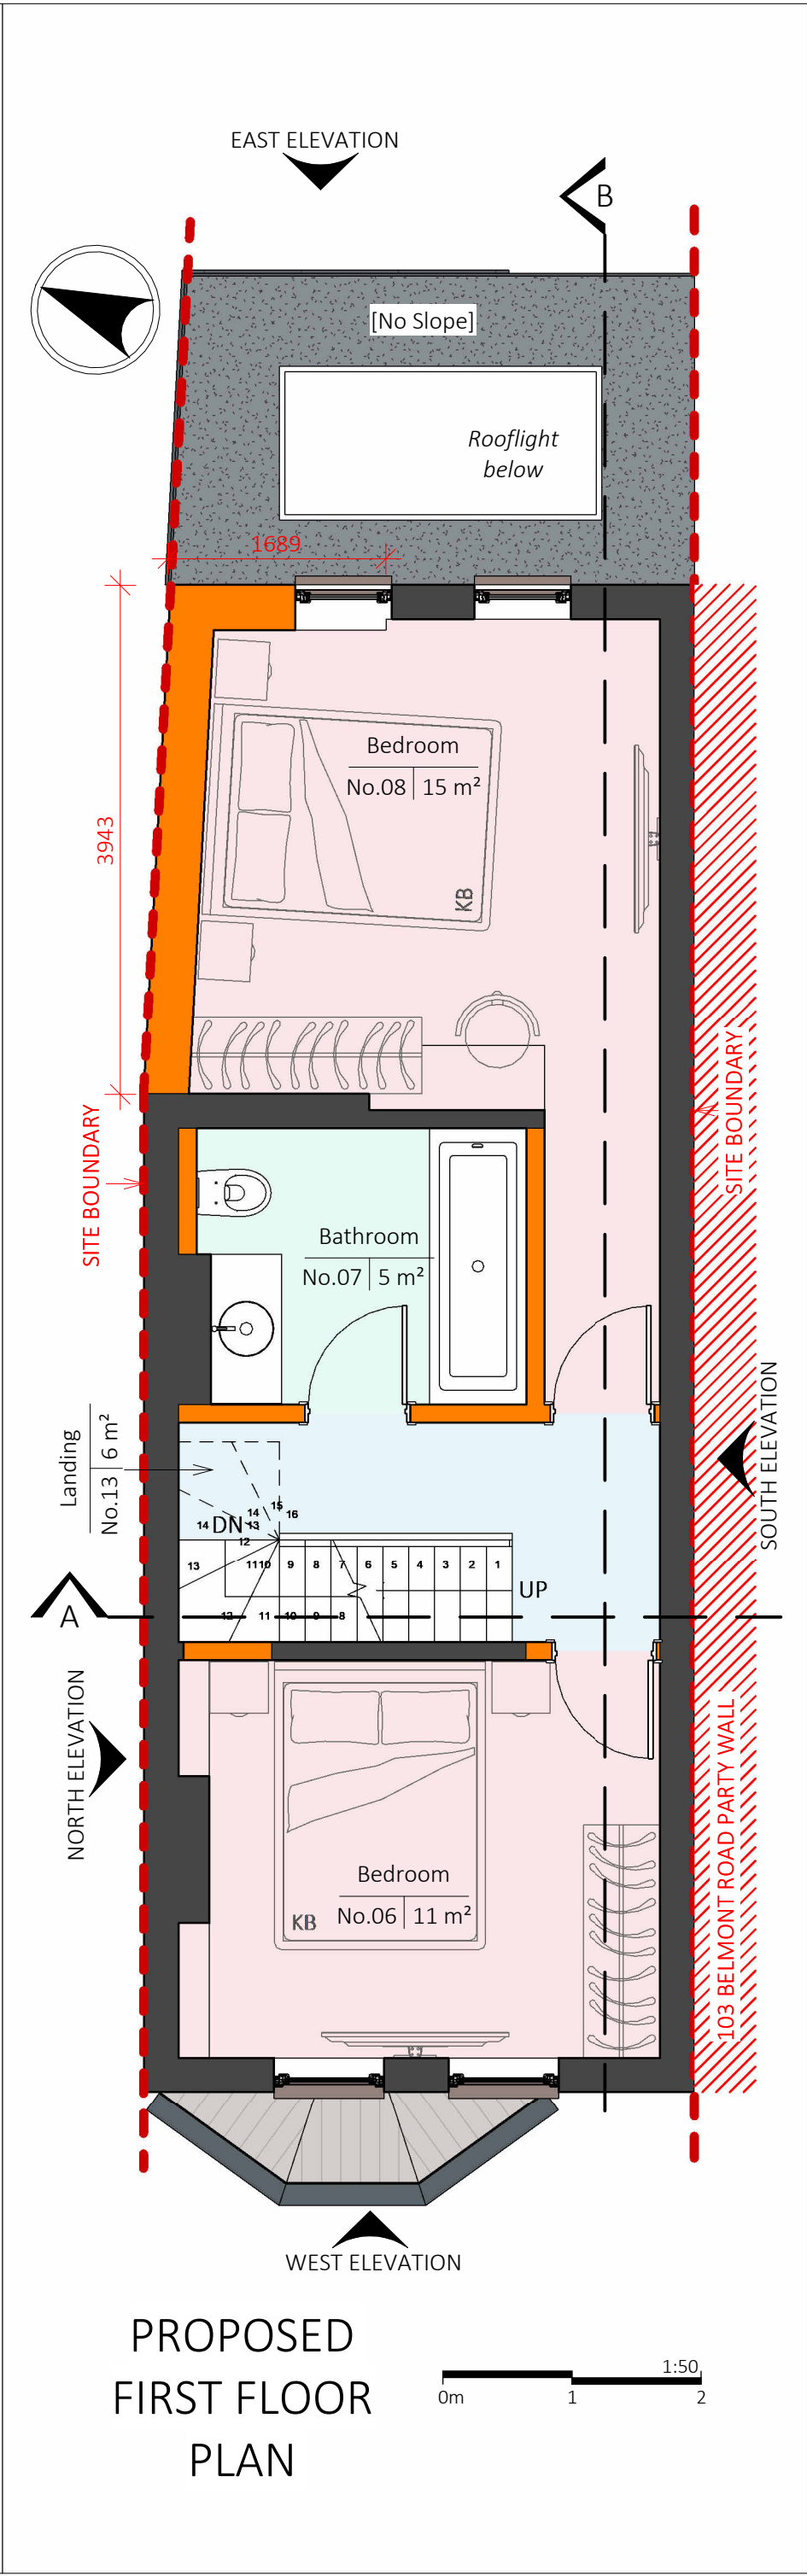


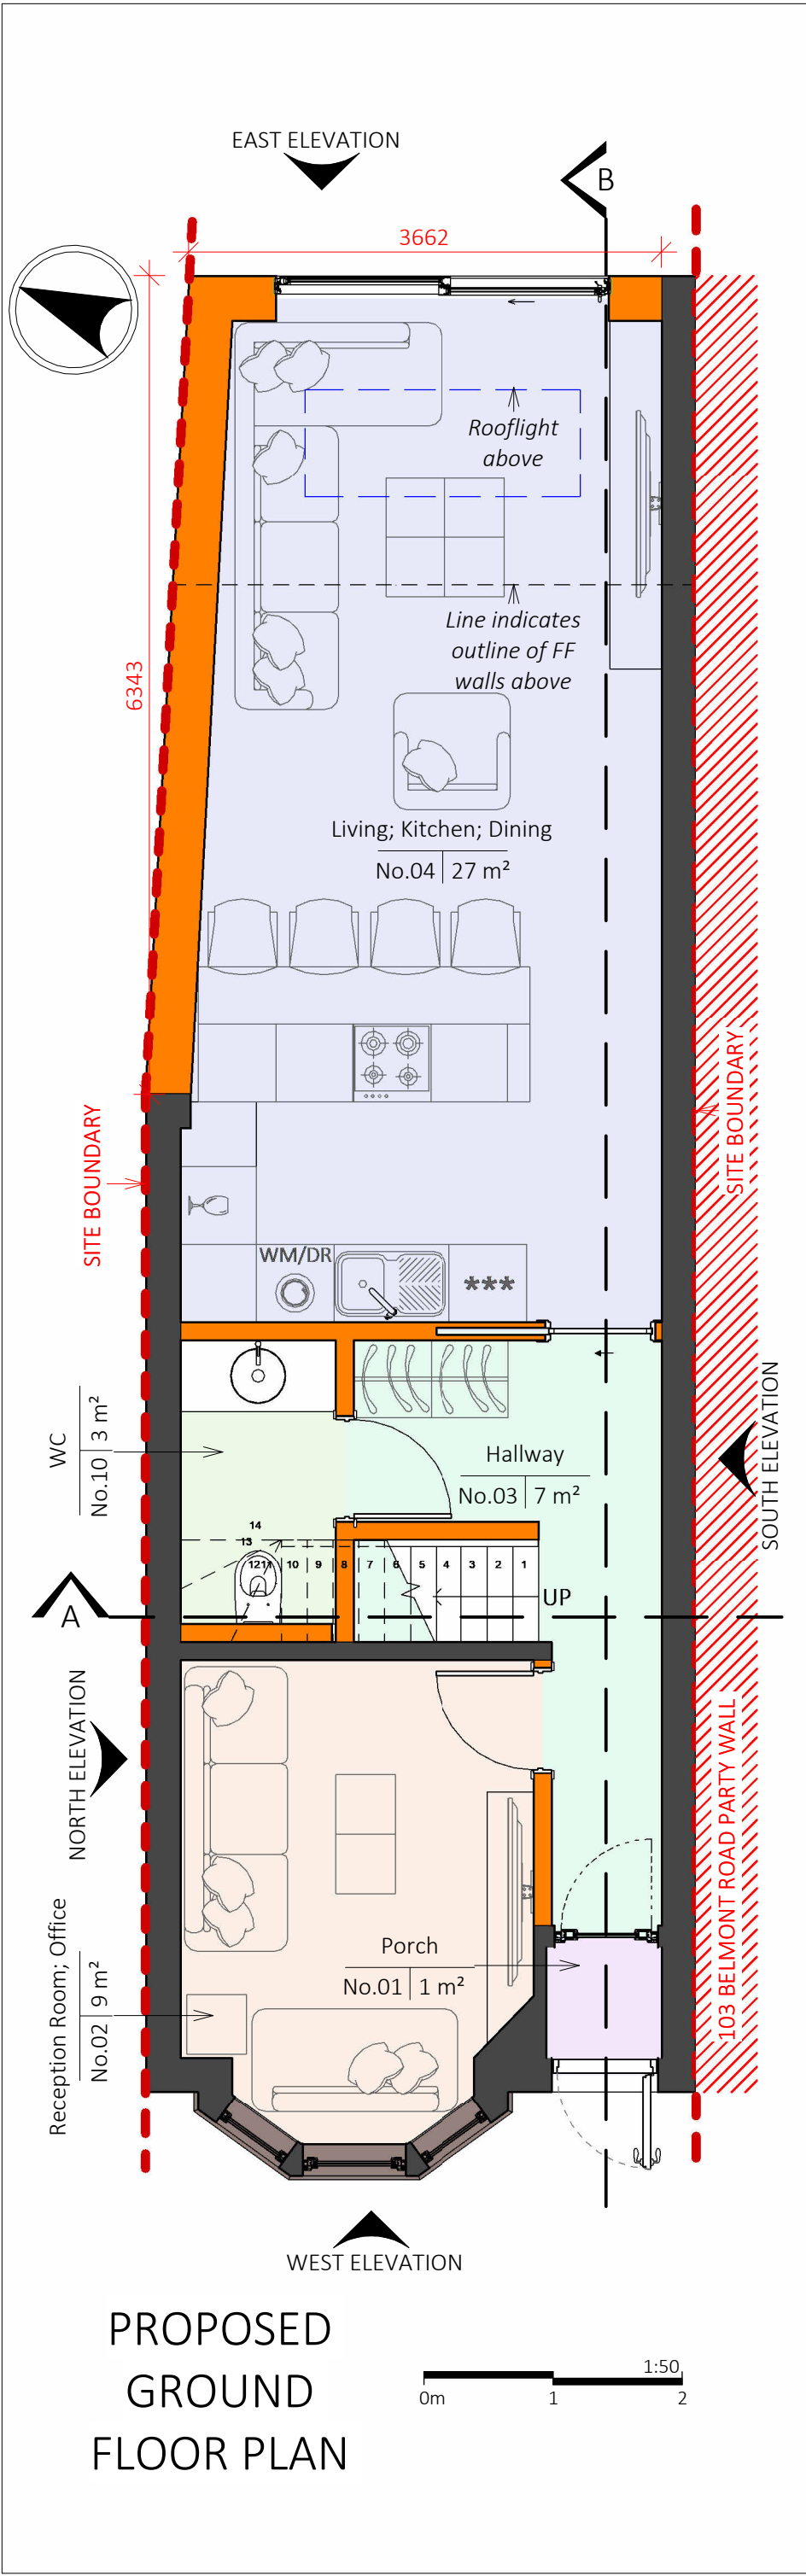

NOTES:

- The copyright of this drawing is vested in BLACK ELEPHANT ARCHITECTURE STUDIO LTD drawings and it may not be reproduced in whole or part or used for the manufacture of any article without the express permission of the copyright holders.
- Work to figured dimensions only.
- This drawing is to be read in conjunction with all relevant BLACK ELEPHANT ARCHITECTURE STUDIO LTD drawings and specifications.

WALL / FLOOR / ROOF COLOUR KEY

- EXISTING ROOF IN SECTION (INSULATED, TO COMPLY WITH BUILDING REGS.)
- EXISTING WALL / FLOOR
- PROPOSED WALL / FLOOR
- PROPOSED ROOF IN SECTION

REV	DESCRIPTION	BY	DATE
A1	First issue.	YB	17/03/26

PLANNING

BLACK ELEPHANT ARCHITECTURE STUDIO LTD
31 Friern Barnet Road, New Southgate, London, N11 1NE
T: 02083 680 147 | M: 07788 450 143
E: info@be-architecture.co.uk
W: www.be-architecture.co.uk

SITE:
101 BELMONT ROAD, READING,
BERKSHIRE, RG30 2UY

TITLE:
PROPOSED FLOOR AND ROOF PLANS

SCALE: @A2	DATE:	DRAWN BY:	CHECKED BY:
1 : 50	17/03/26	YB	YB

PROJECT NO:	DRAWING NO:	REVISION:
25117	PD-02	A1