
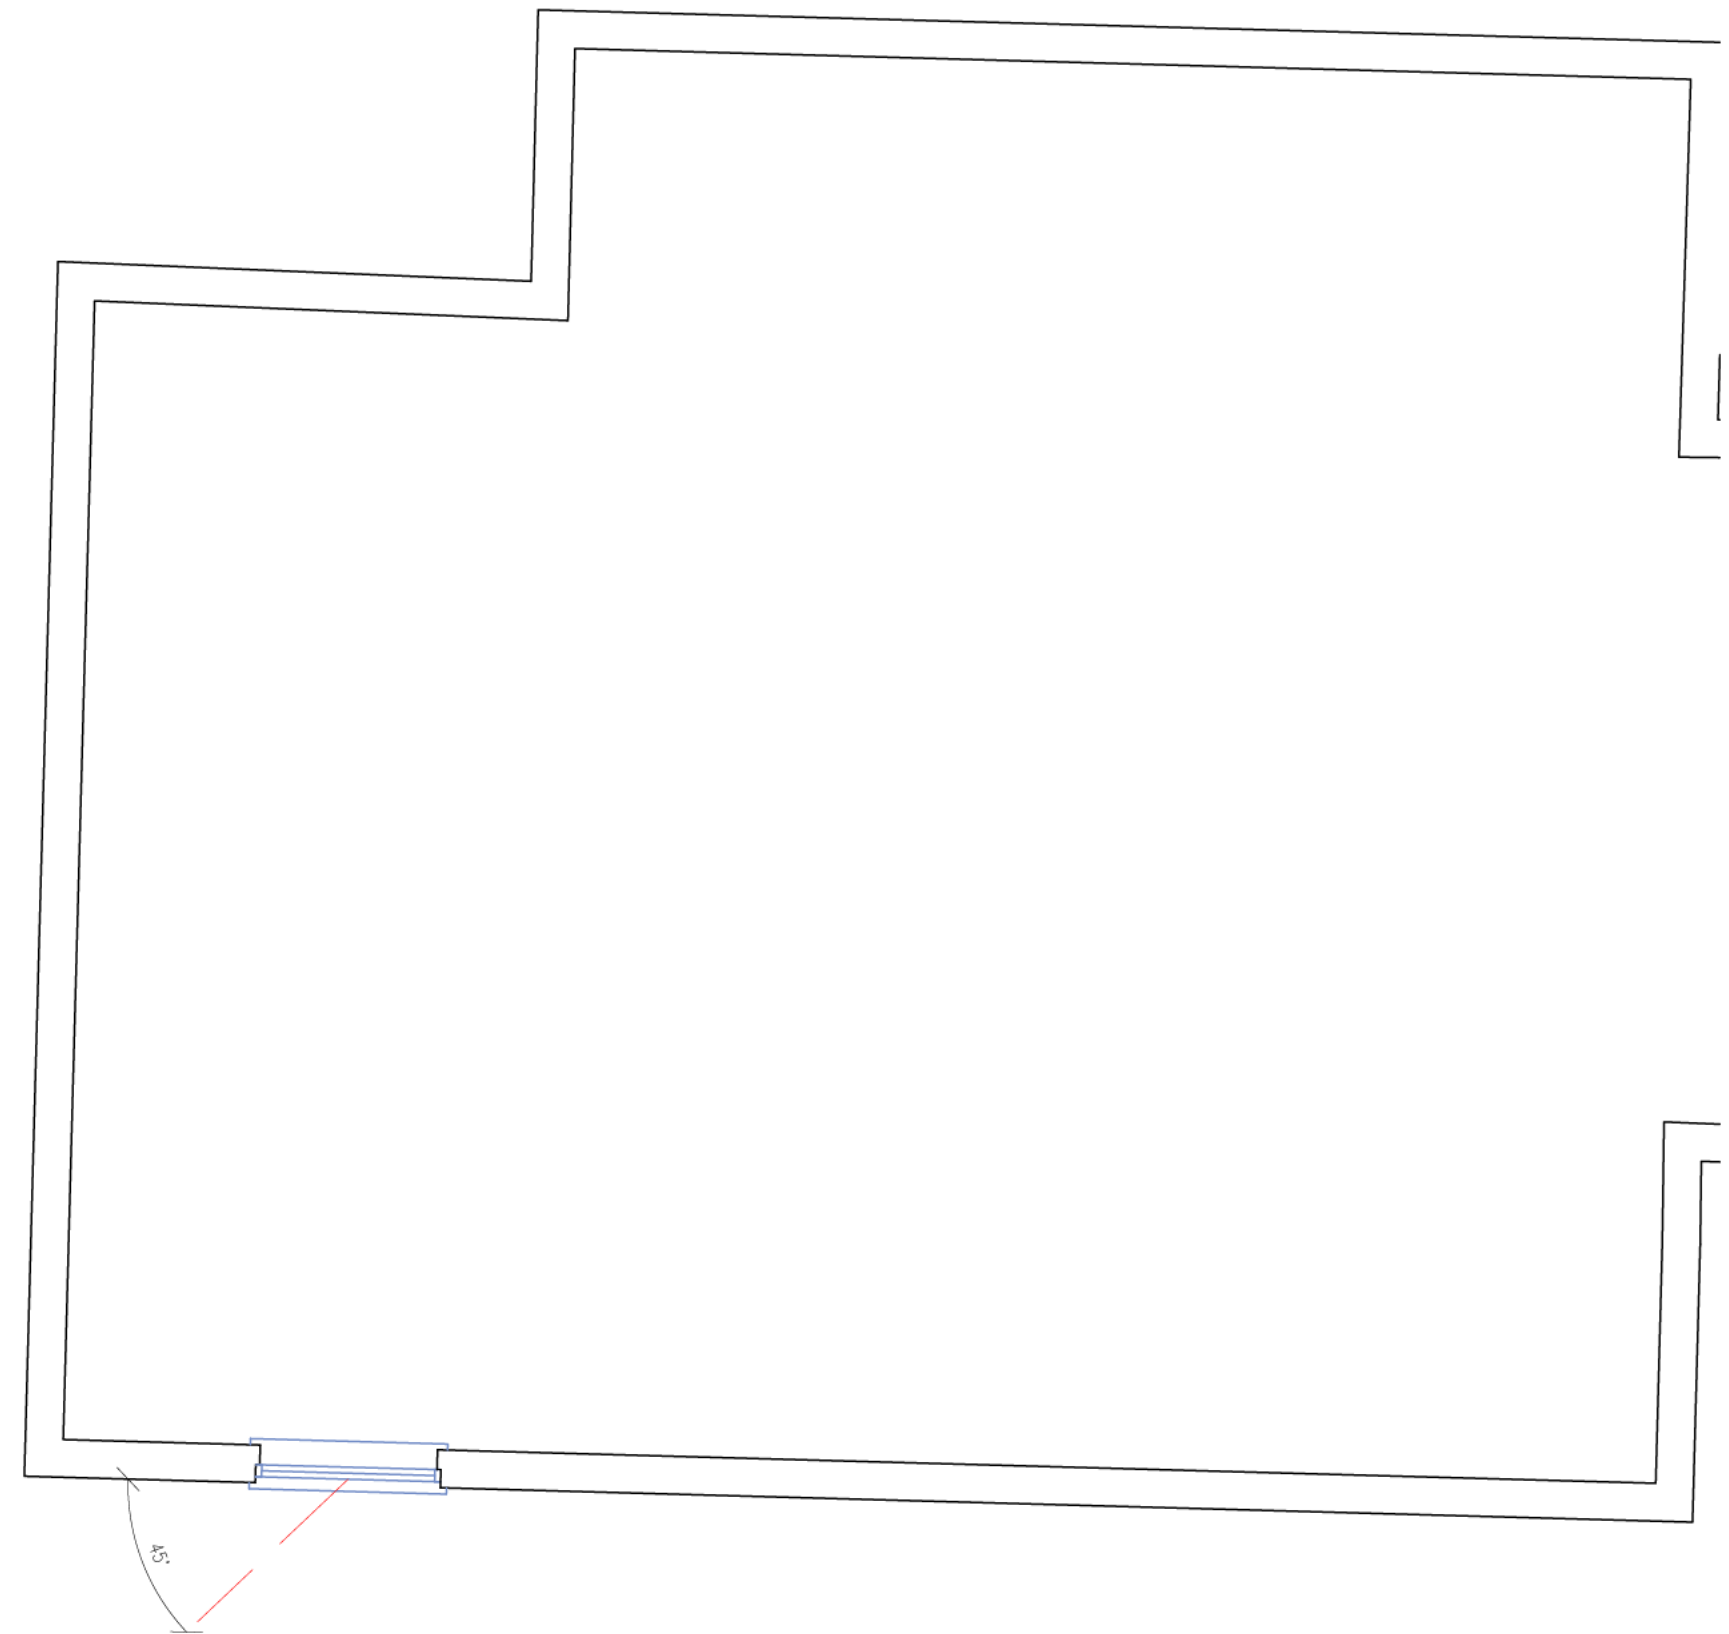
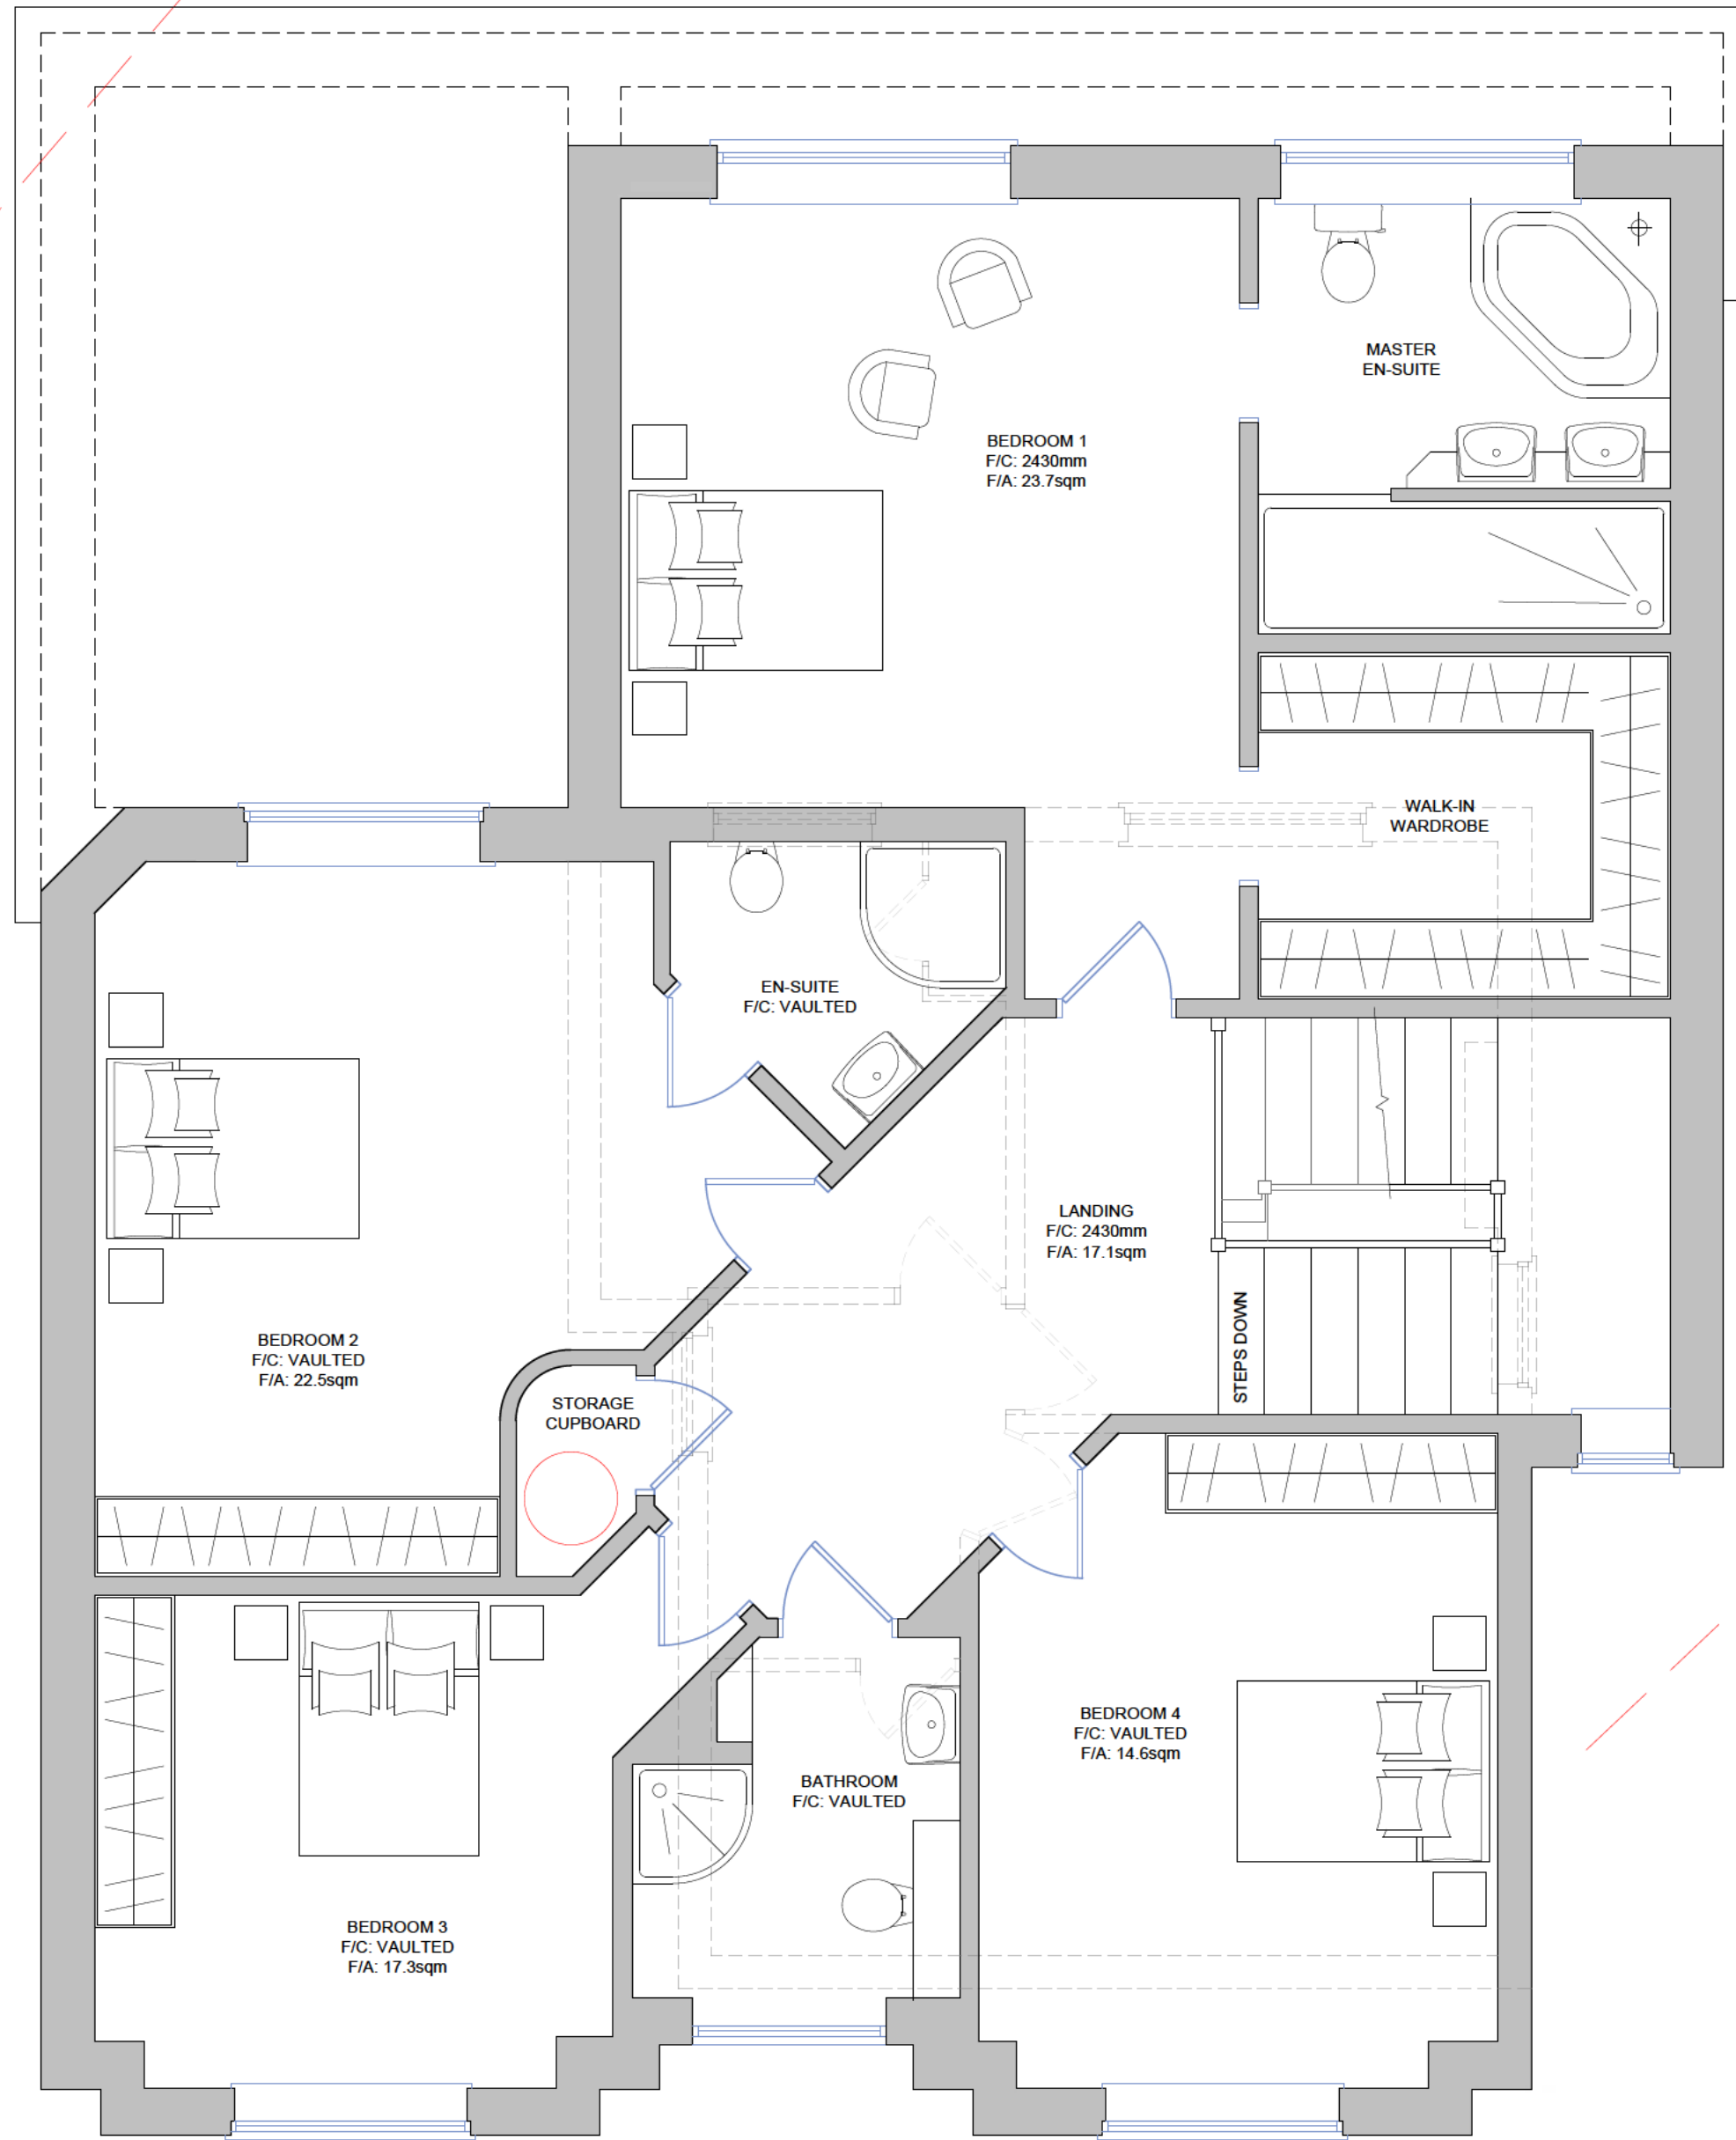


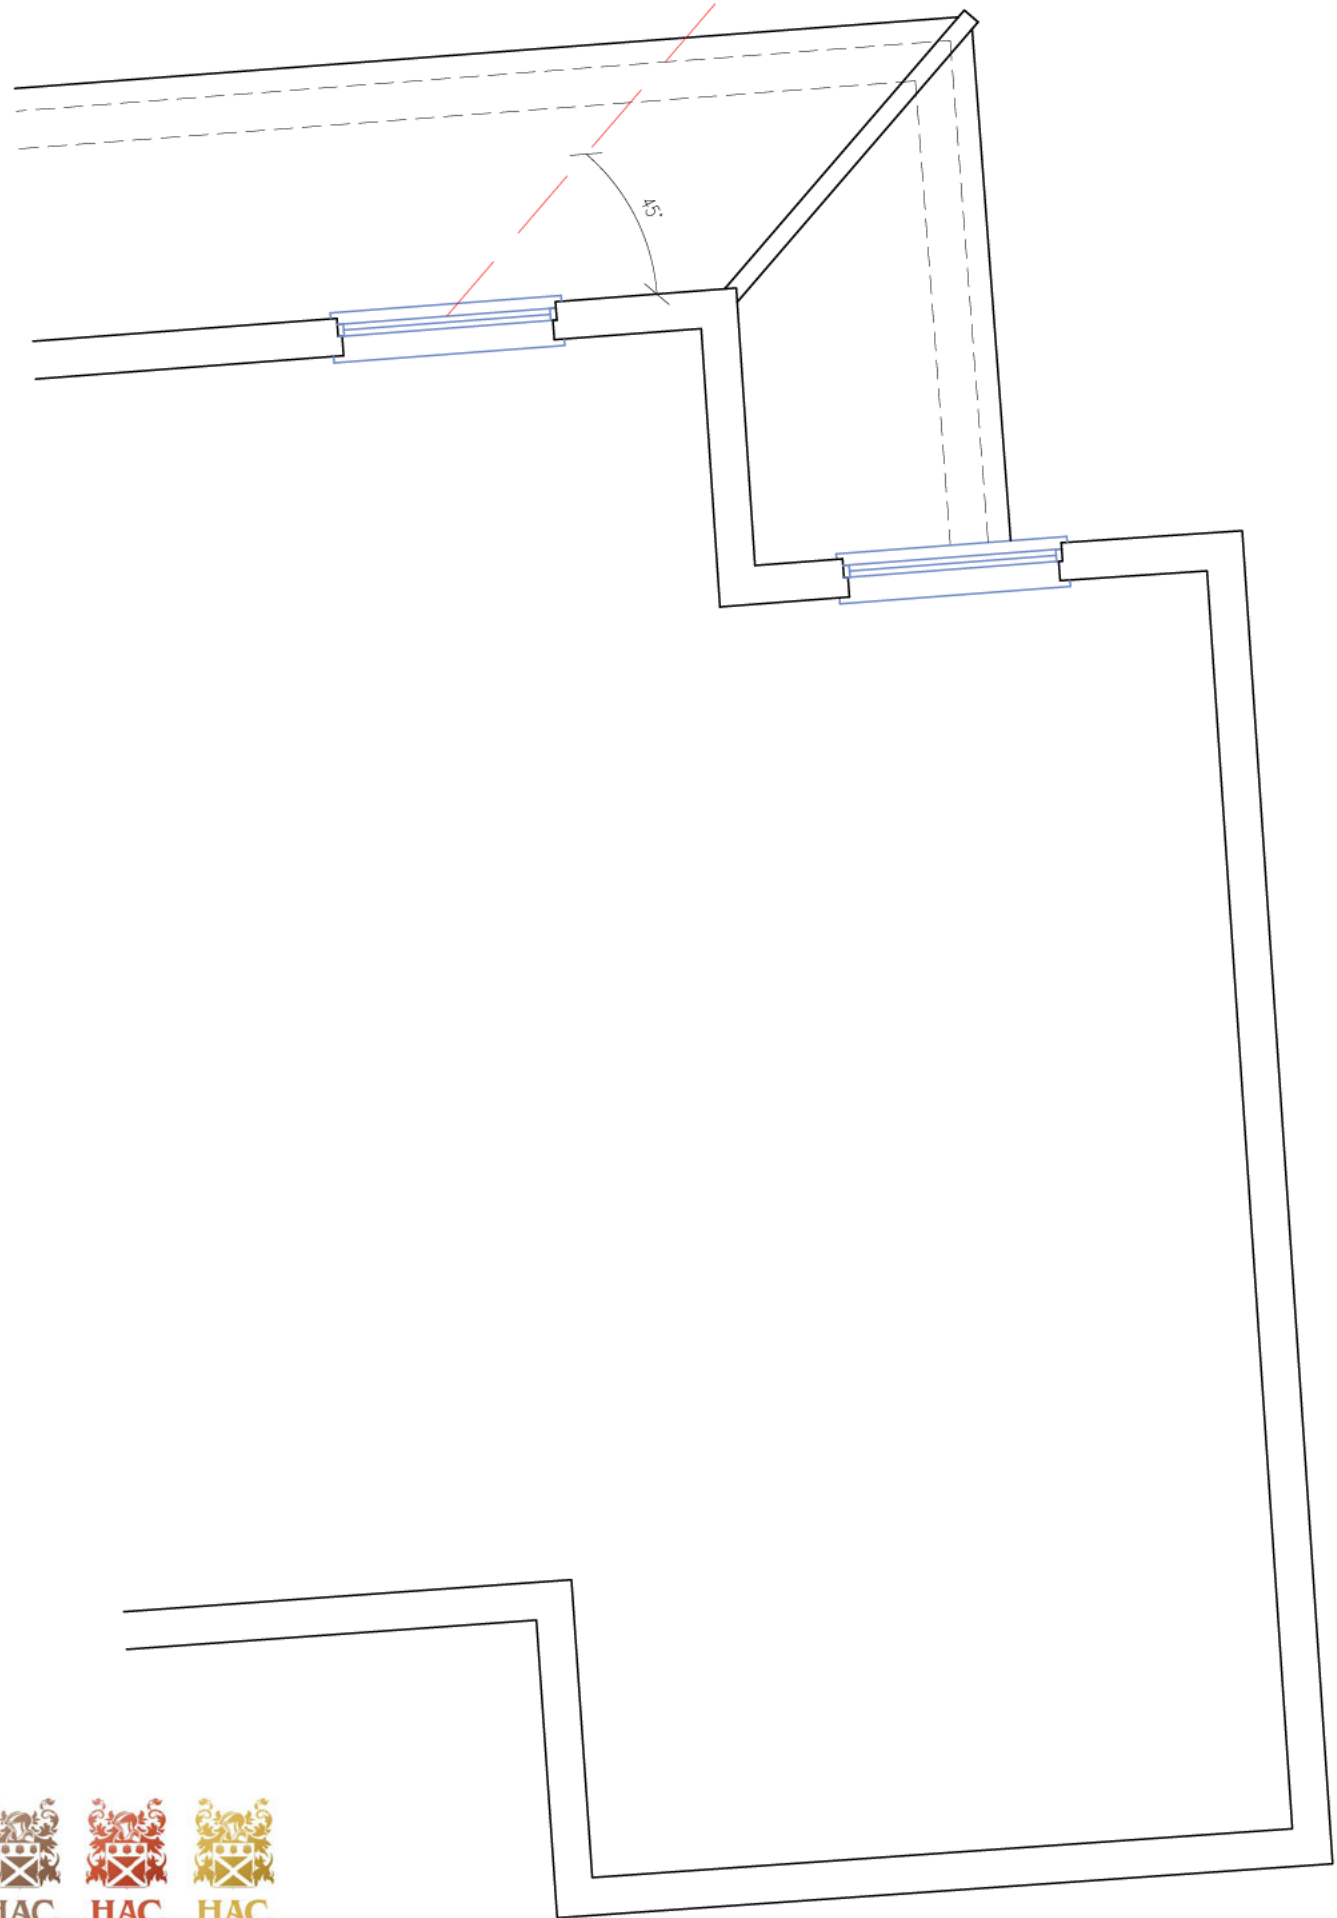

DESIGN PROPOSAL @

122 KIDMORE ROAD
CAVERSHAM / READING
RG4 7NB

PROPOSED FIRST FLOOR PLAN

1:50 @ A1
MAY 2022
22048.S.PP-05
REV i
HAYDEN COOPER

HAC DESIGNS LTD
WYVOLS COURT
BASINGSTOKE ROAD
SWALLOWFIELD RG7 1WY
info@hac-designs.co.uk
www.hac-designs.co.uk



HAC
DESIGNS



NOTES:

1. CONTRACTOR MUST CHECK DIMENSIONS ON-SITE PRIOR TO COMMENCEMENT OF WORKS.
2. ANY DISCREPANCIES OR UNEXPECTED MUST BE REPORTED TO THE PRINCIPAL DESIGNER.
3. ALL WORKS MUST BE COMPLETED TO THE SATISFACTION AND APPROVAL OF THE LOCAL AUTHORITY OR AN ALLOCATED INDEPENDENT BUILDING CONTROL SUPERVISOR AND APPROVED.
4. ALL DIMENSIONS ARE TO BE PLAIN-CHIEFED BY THE LOCAL AUTHORITY OR AN ALLOCATED INDEPENDENT BUILDING CONTROL SUPERVISOR AND APPROVED.
5. ANY UNEXPECTED DISCREPANCIES OR UNEXPECTED MUST BE REPORTED TO THE PRINCIPAL DESIGNER.
SCALE 1:50