
 


2 Blandford Rd, Reading RG2 8RD - Location Plan

 




Plan Produced for: MASKAN Architect & Planning

Date Produced: 20 Apr 2026

Plan Reference Number: TQRQM26110083158391

Scale: 1:1250 @ A4

EXISTING BLOCK PLAN
Scale: 1:100

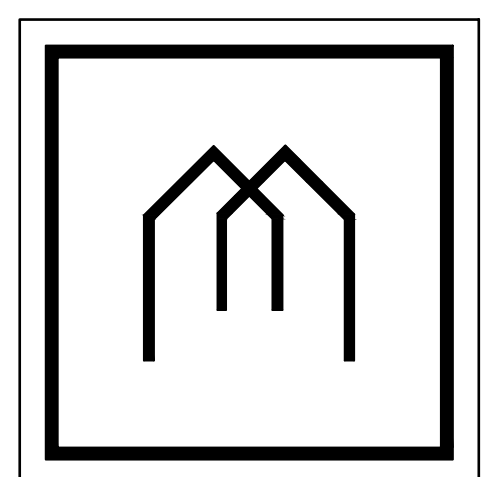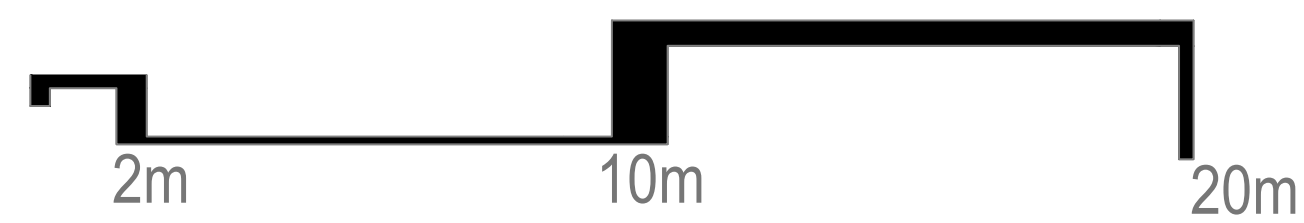
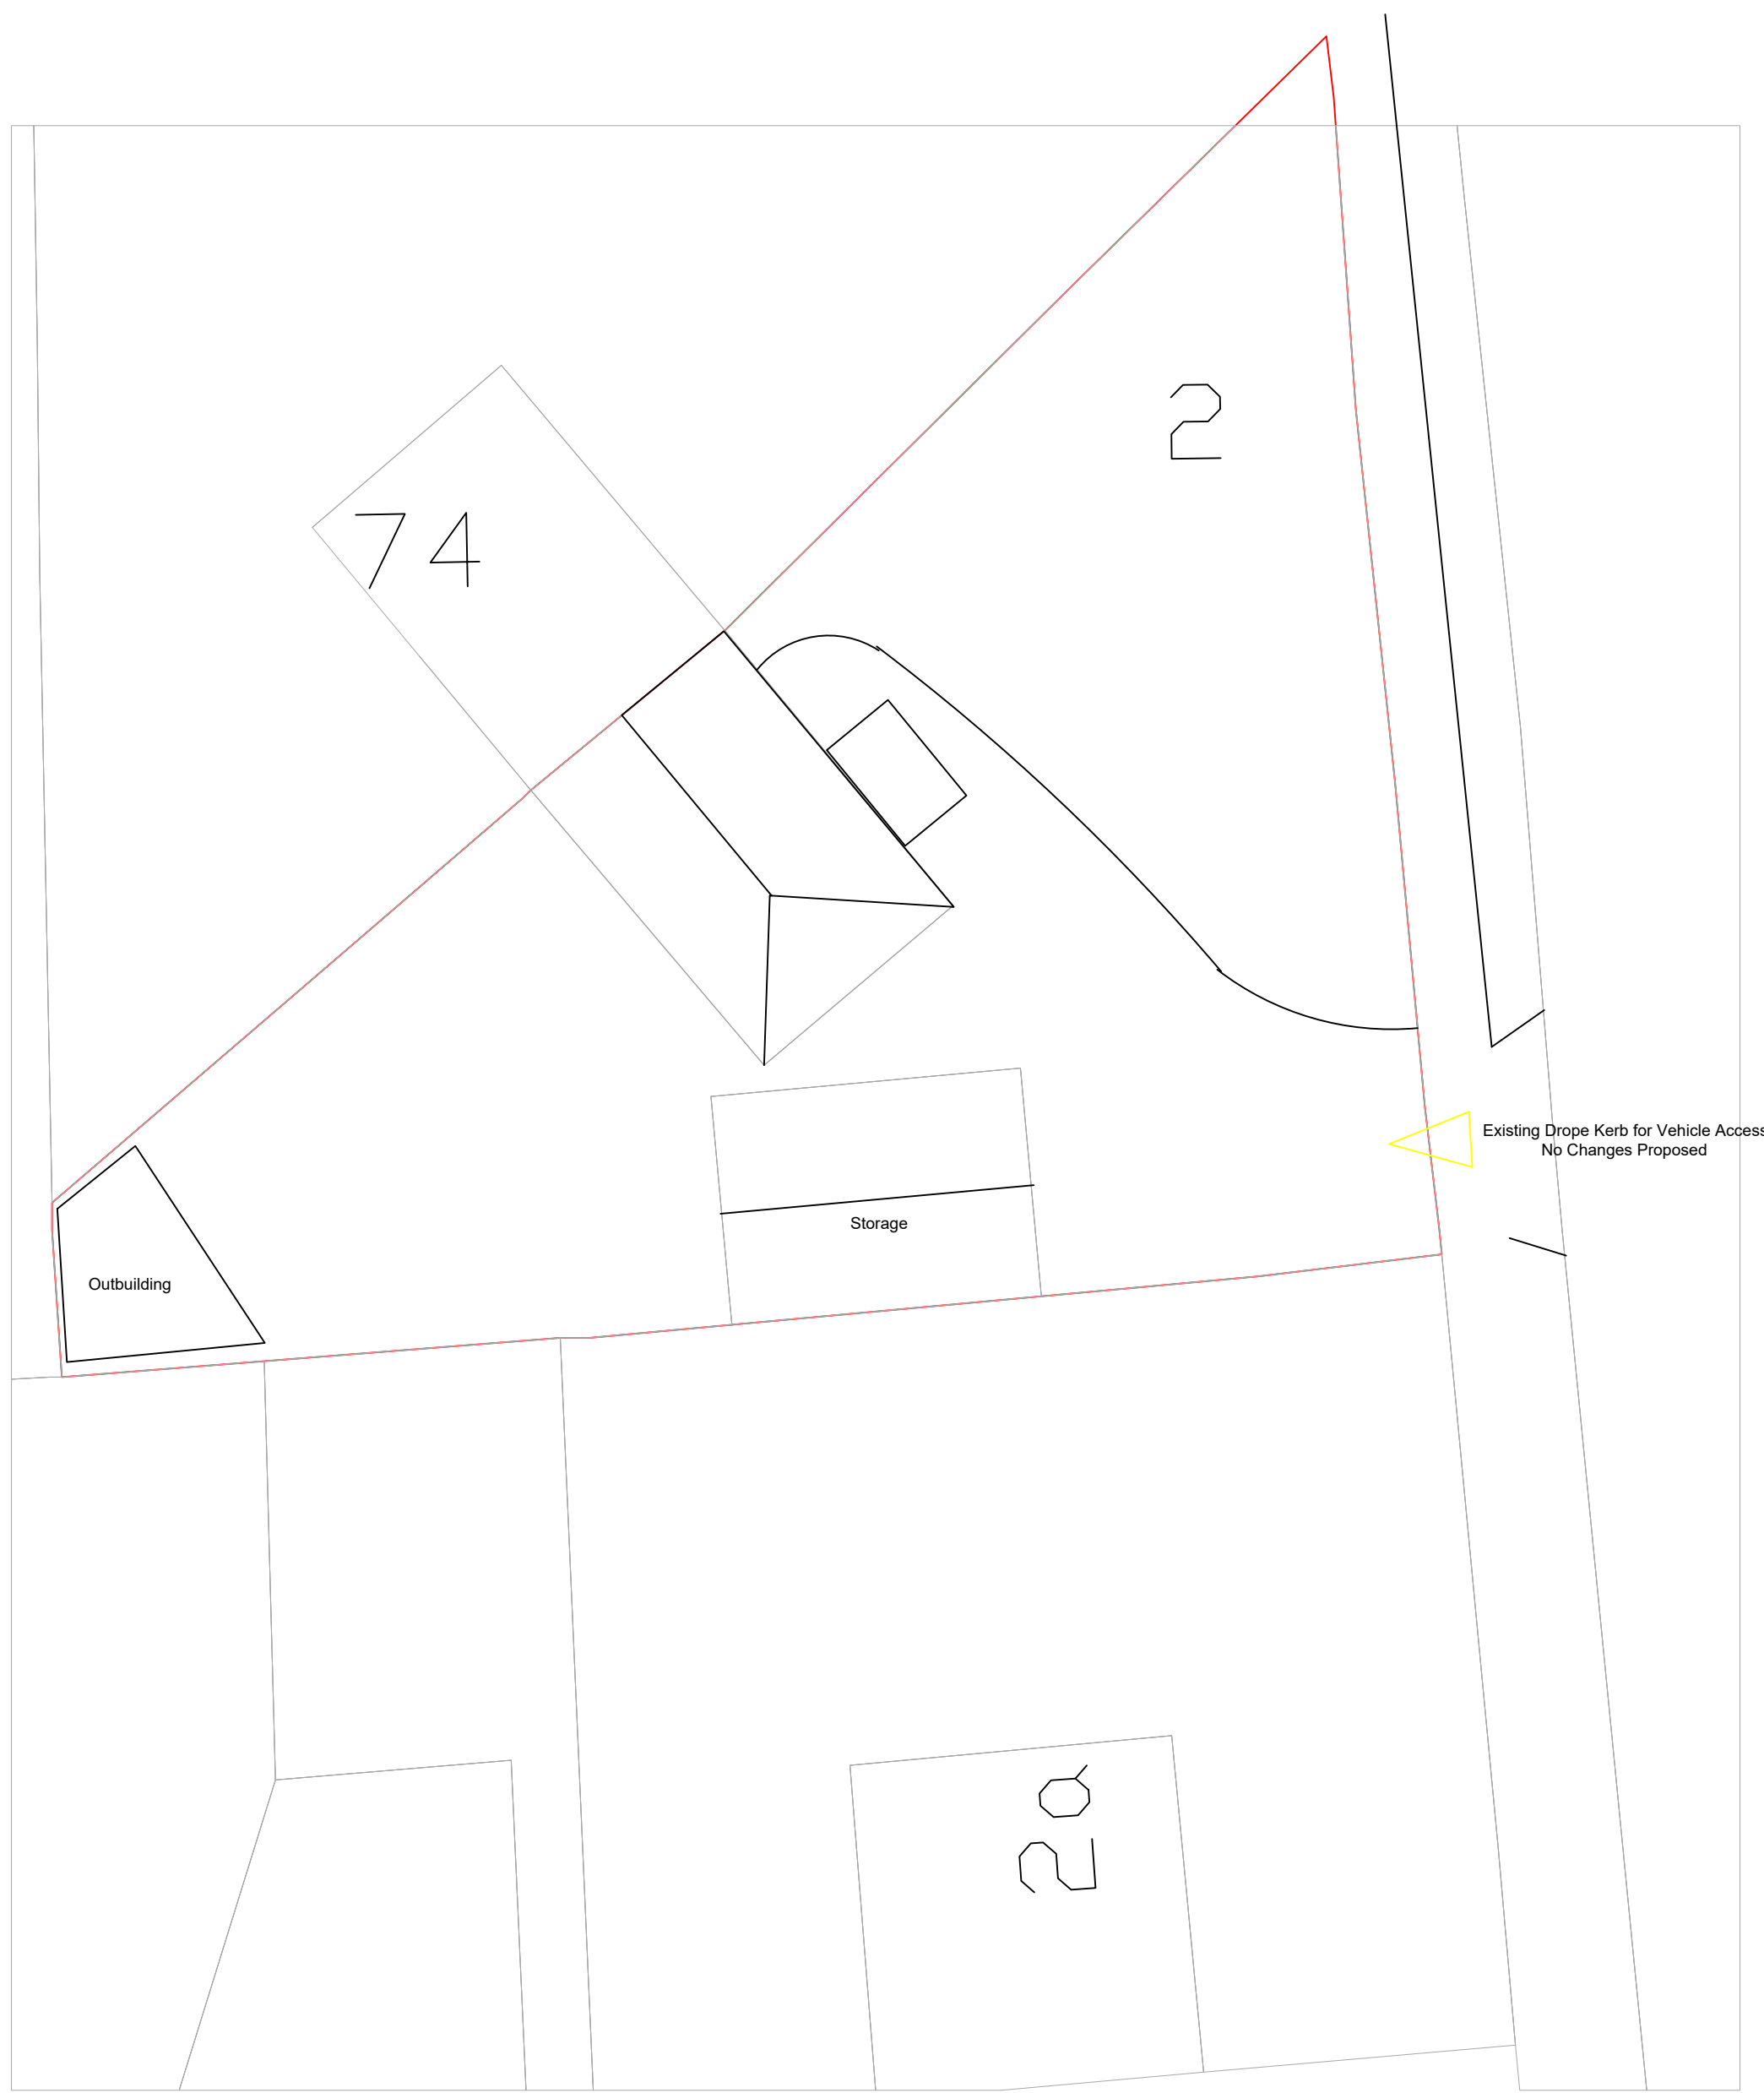


MASKAN
ARCHITECTURAL
DESIGN


MASKAN architectural design
& planning permissions
services
15 Maine Street, Reading
RG2 6AG
T: 07866 5049 914
www.maskan.uk

Proposed Two Story Side
Extension.
at: 2 Blandford Rd, Reading
RG2 8RD
Existing Block Plan.

27/04/2026	02
1:100@A2	

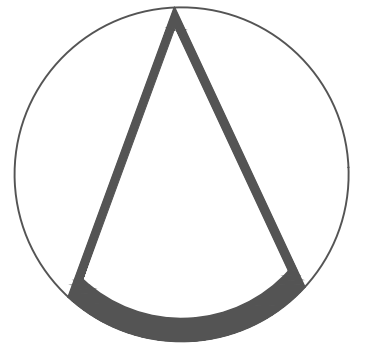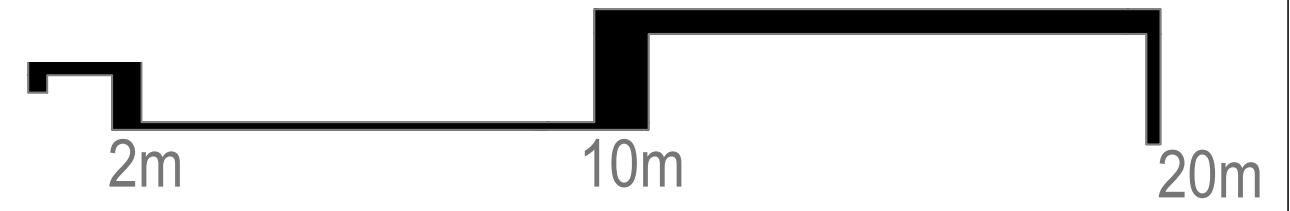

NORTH

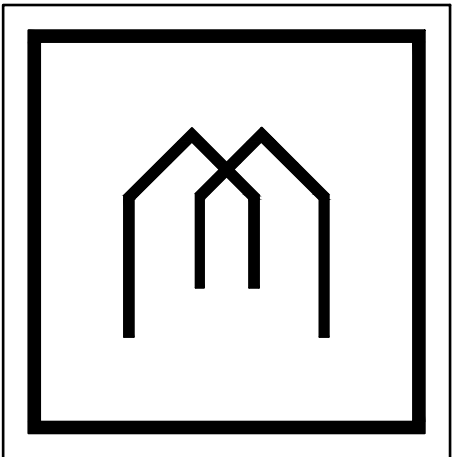

MASKAN

ARCHITECTURAL
DESIGN

MASKAN architecural design
& planning permissions
services
15 Maine Street, Reading
RG2 6AG
T: 07866 5049 914
www.maskan.uk

Proposed Two Story Side
Extension.
at: 2 Blandford Rd, Reading
RG2 8RD

Proposed Block Plan.


27/04/2026

1:100@A2

03


EXISTING FRONT ELEVATION

Scale: 1:100

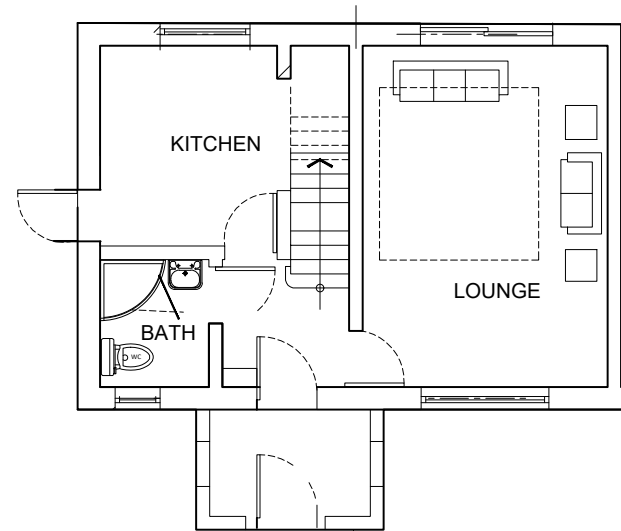


EXISTING GROUND FLOOR

Scale: 1:100

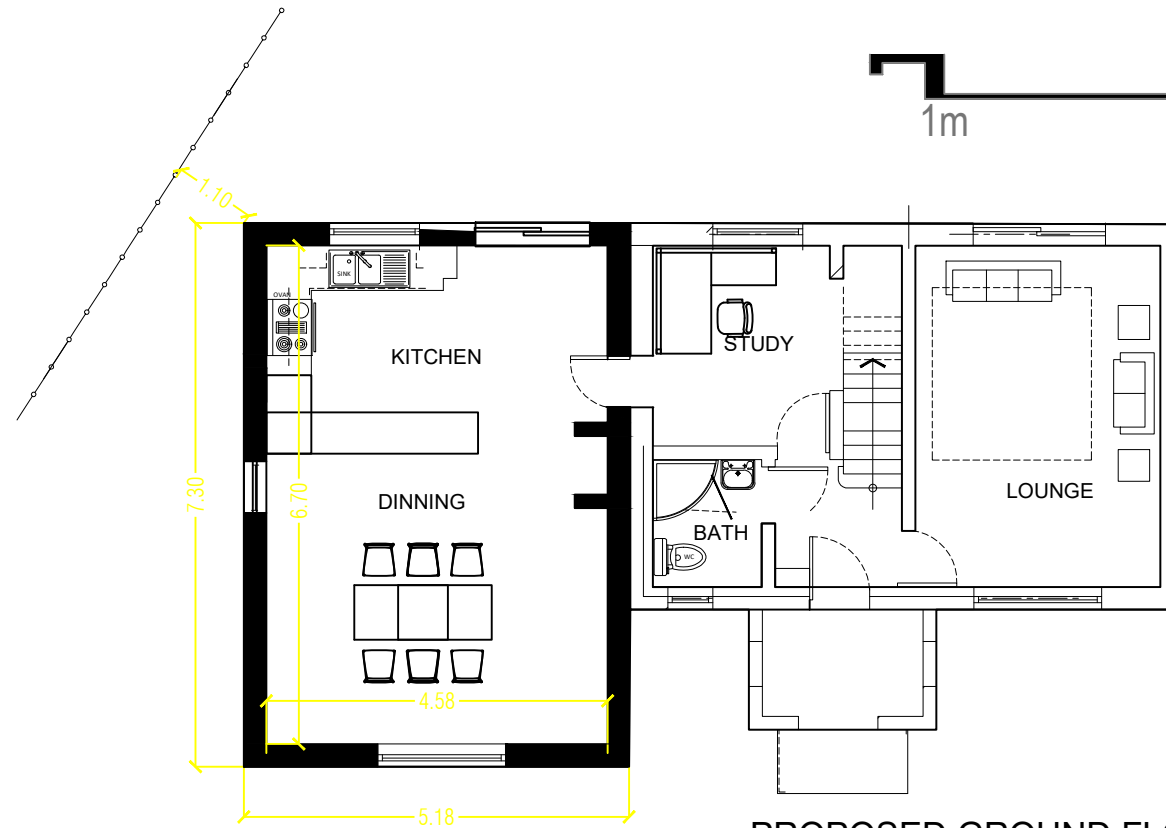


PROPOSED GROUND FLOOR

Scale: 1:100

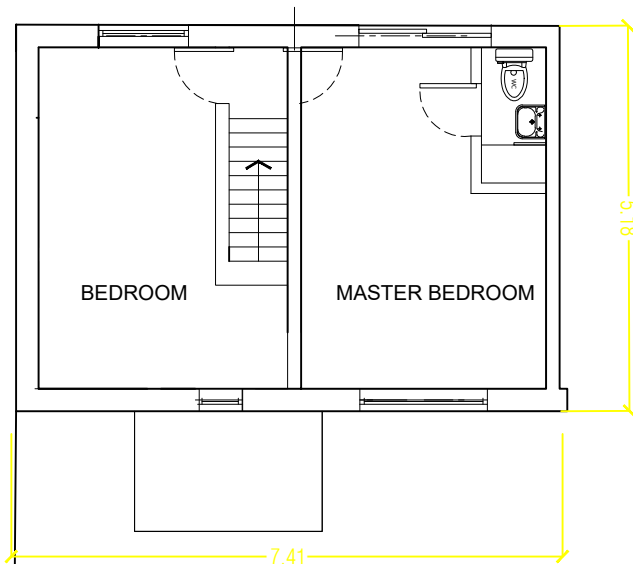


EXISTING FIRST FLOOR

Scale: 1:100

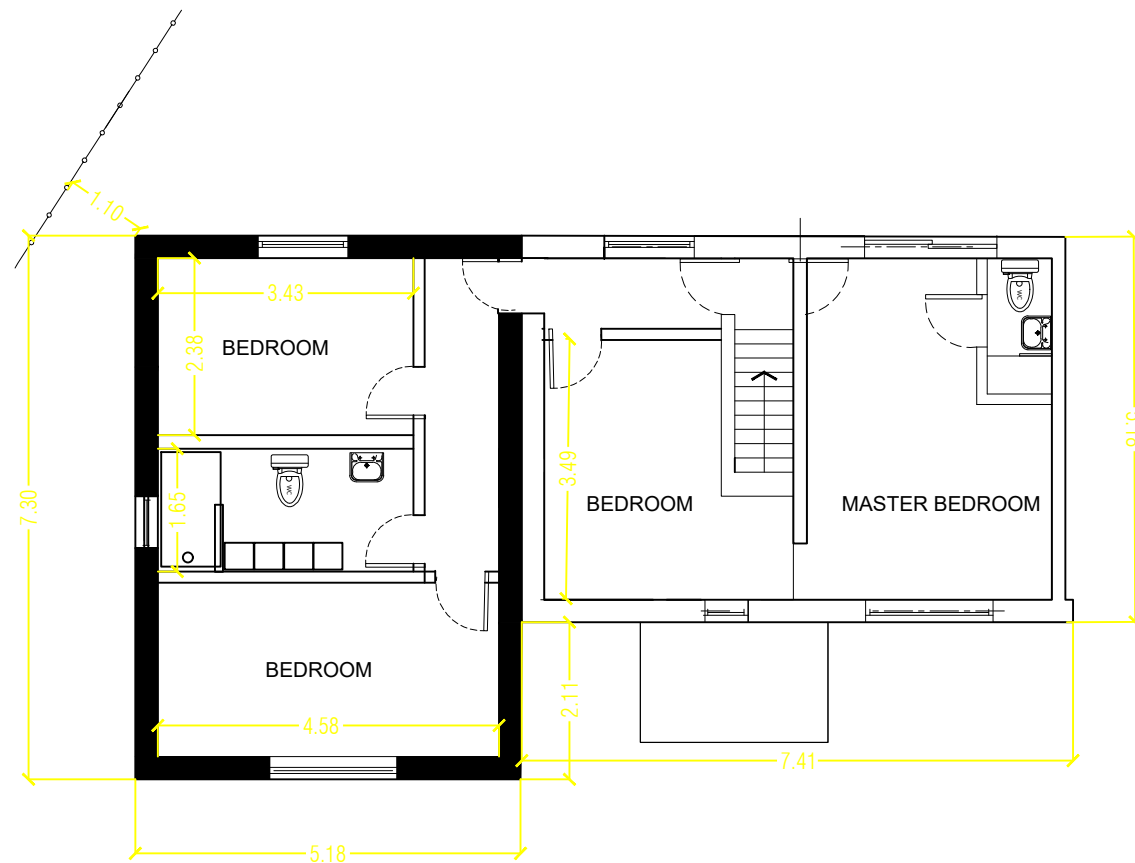


PROPOSED FIRST FLOOR

Scale: 1:100

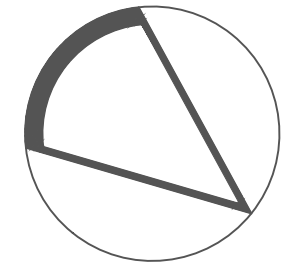

NORTH

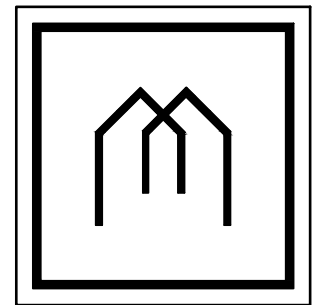

MASKAN


ARCHITECTURAL
DESIGN

MASKAN architectural design
& planning permissions
services
15 Maine Street, Reading
RG2 6AG
T: 07866 5049 914
www.maskan.uk

Proposed Two Story Side
Extension.
at: 2 Blandford Rd, Reading
RG2 8RD


Existing and Proposed
Floors Layout

Project		
Date	27/04/2026	04
Scale	1:100@A3	

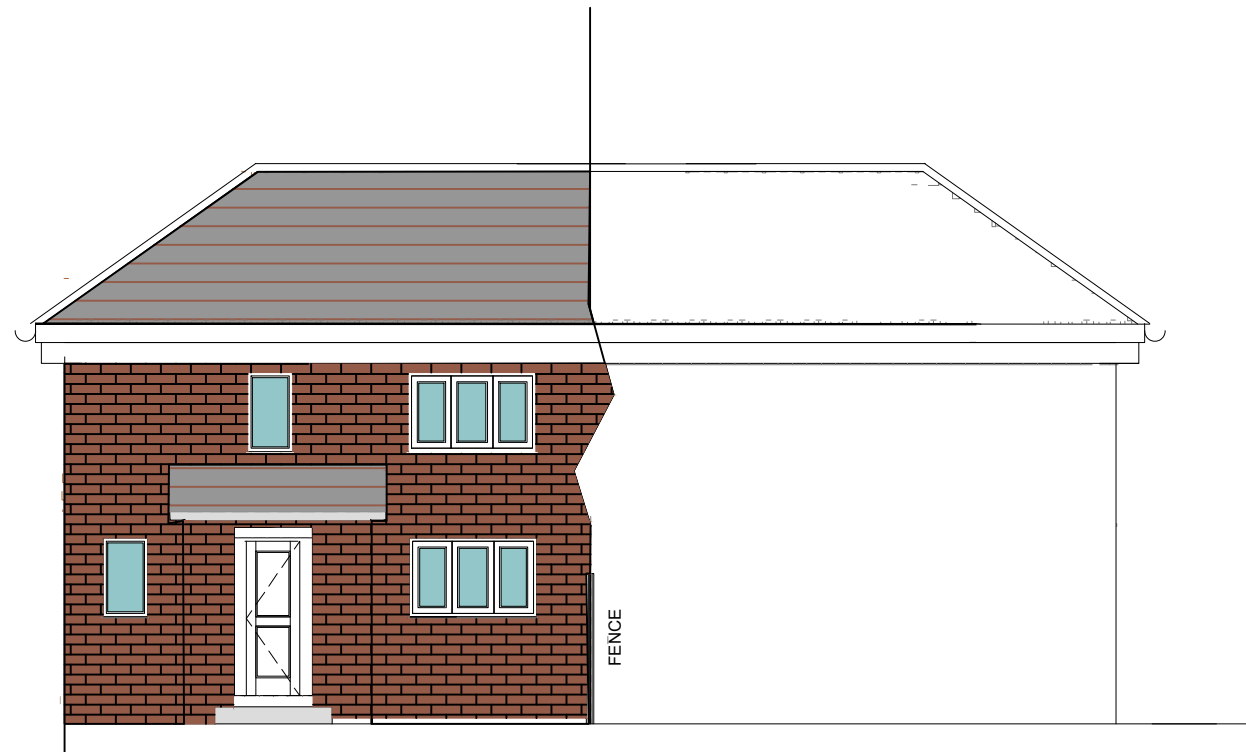


EXISTING FRONT ELEVATION 2 Blandford Rd 74 Hartland Rd

Scale: 1:100

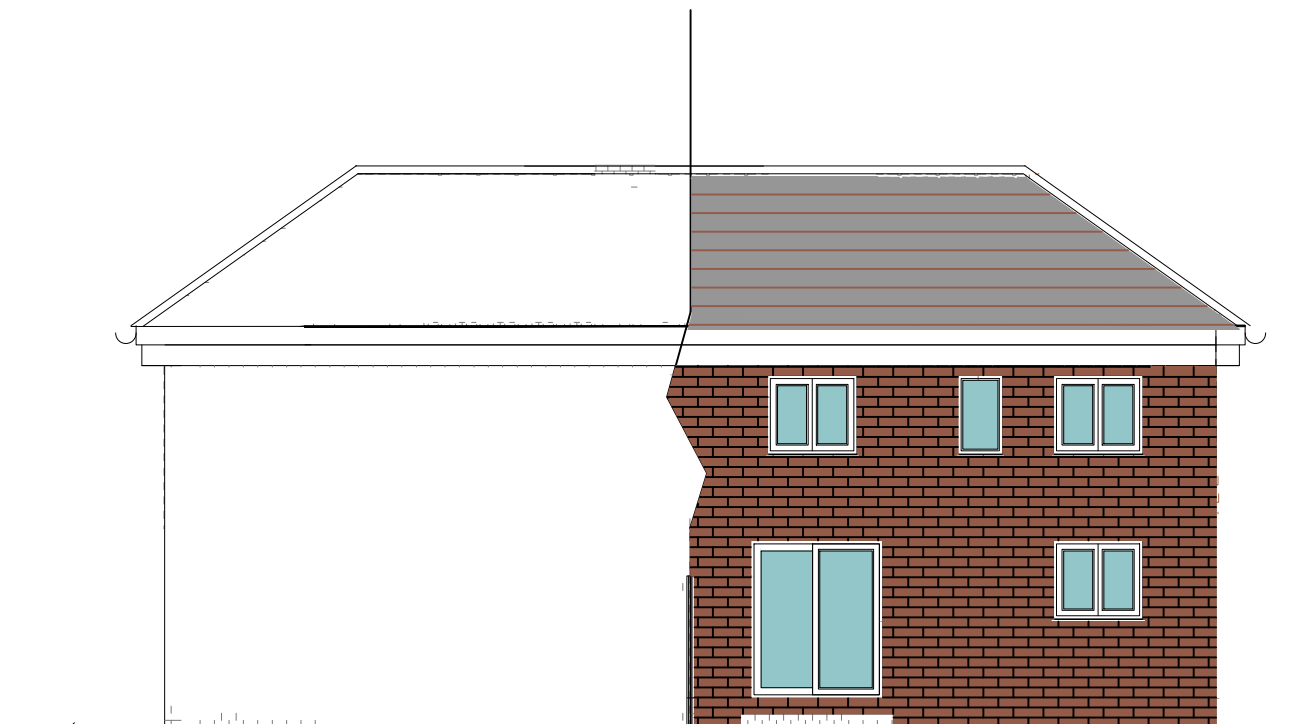

EXISTING REAR ELEVATION 74 Hartland Rd 2 Blandford Rd

Scale: 1:100

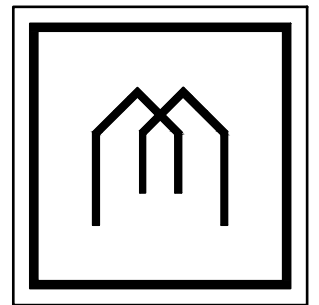

MASKAN

ARCHITECTURAL
DESIGN

MASKAN architecural design
& planning permissions
services
15 Maine Street, Reading
RG2 6AG
T: 07866 5049 914
www.maskan.uk

Proposed Two Story Side
Extension.
at: 2 Blandford Rd, Reading
RG2 8RD

Existing
Front and Rear Elevations.

27/04/2026

05

1:100@A3

PROPOSED EXTENSION



Proposed Roof Tiles to match the existing

Proposed bricks to match the existing

Proposed doors and windows to match the existing




PROPOSED FRONT ELEVATION

Scale: 1:100

2 Blandford Rd


PROPOSED EXTENSION

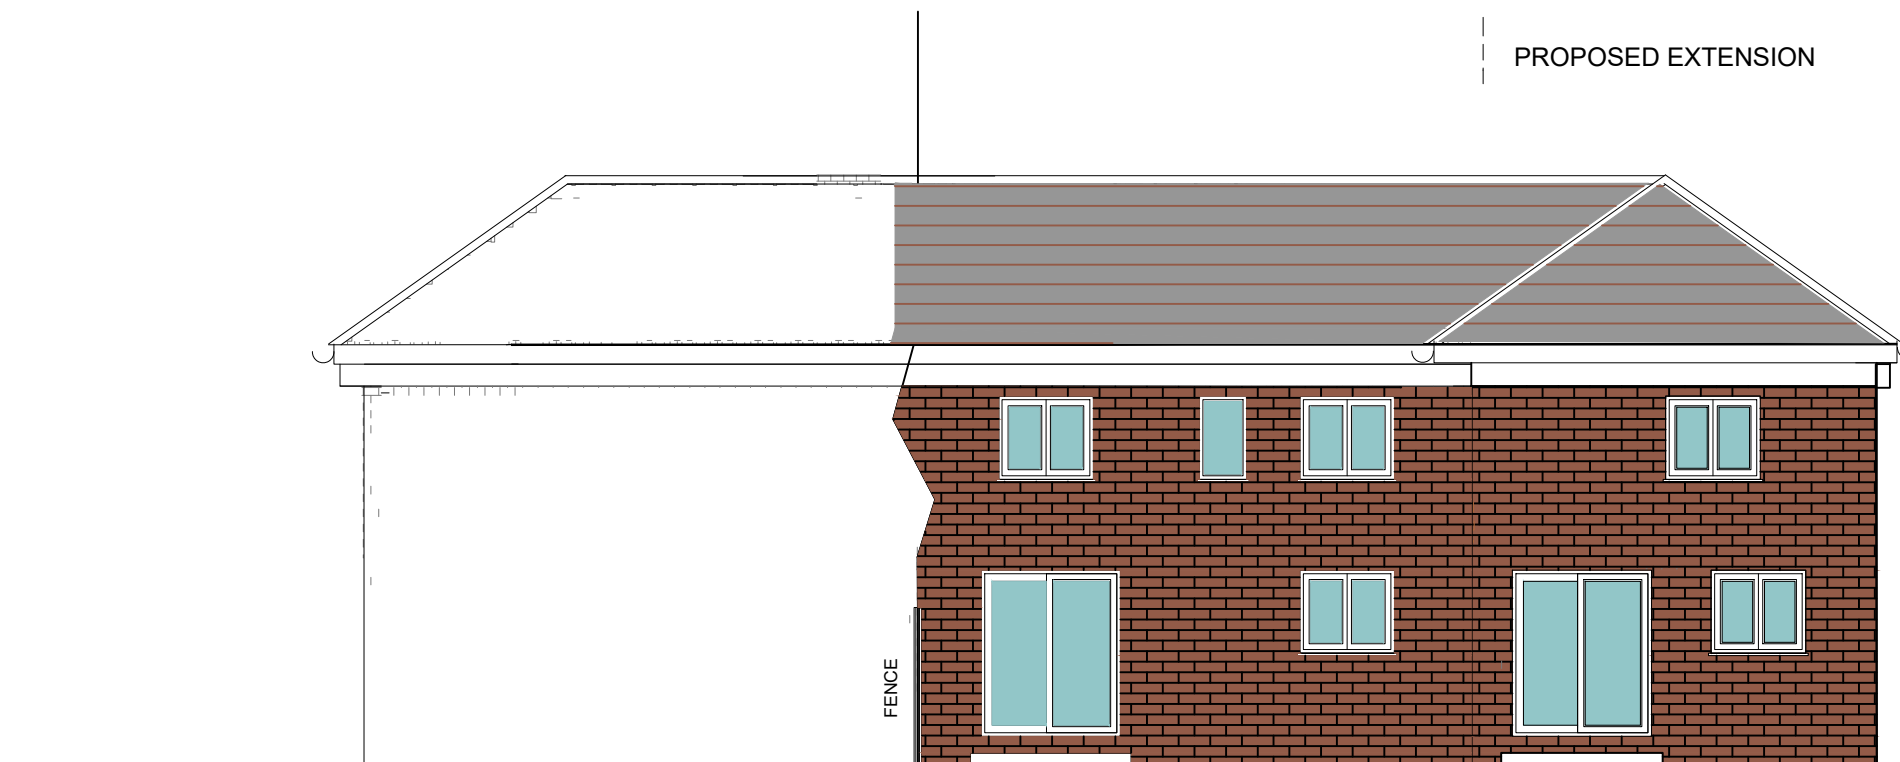

PROPOSED REAR ELEVATION

Scale: 1:100

2 Blandford Rd

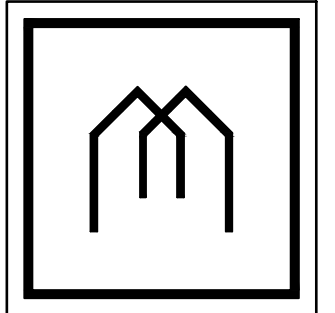

MASKAN

ARCHITECTURAL
DESIGN

MASKAN architecural design
& planning permissions
services
15 Maine Street, Reading
RG2 6AG
T: 07866 5049 914
www.maskan.uk


Proposed Two Story Side
Extension.
at: 2 Blandford Rd, Reading
RG2 8RD

Proposed
Front and Rear Elevations.

27/04/2026

1:100@A3

06

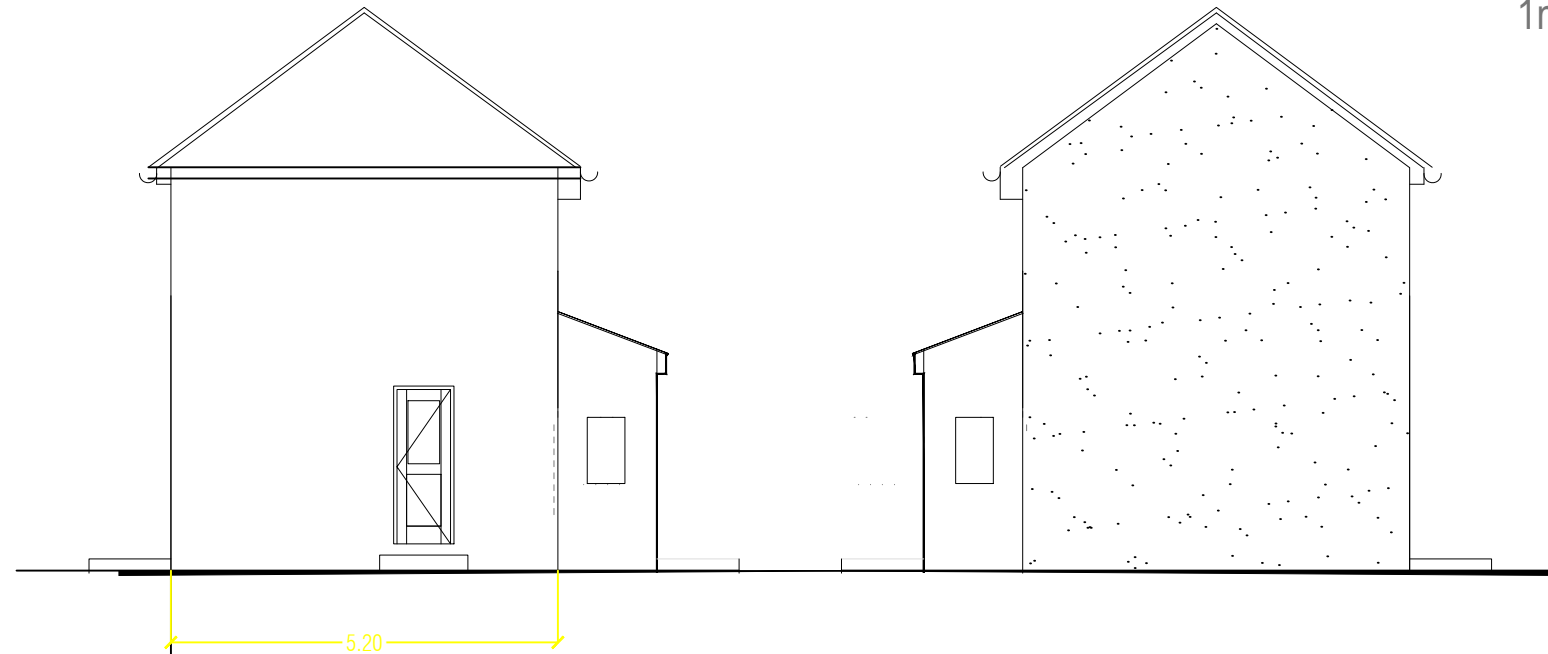

EXISTING WEST ELEVATION

Scale: 1:100


EXISTING EAST ELEVATION

Scale: 1:100

Proposed Roof Tiles to match the existing

Proposed bricks to match the existing

Proposed doors and windows to match the existing

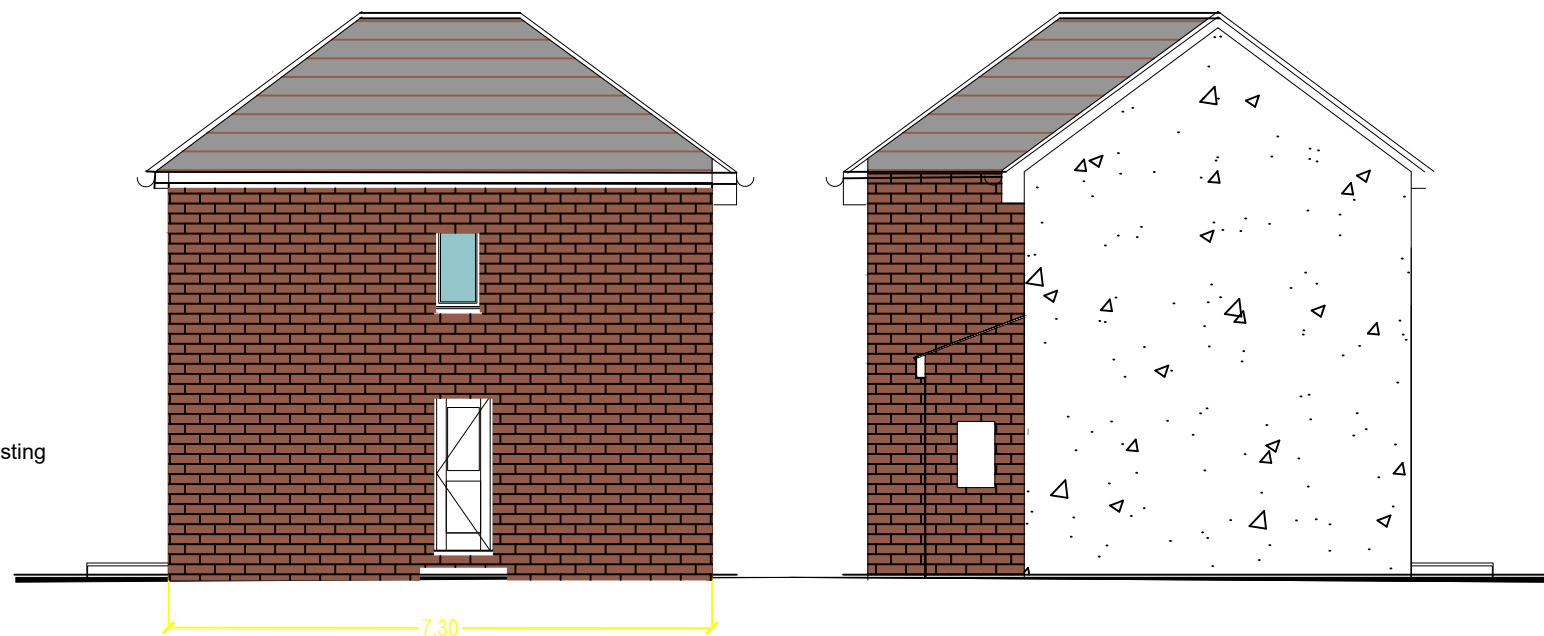


PROPOSED WEST ELEVATION

Scale: 1:100

PROPOSED EAST ELEVATION

Scale: 1:100

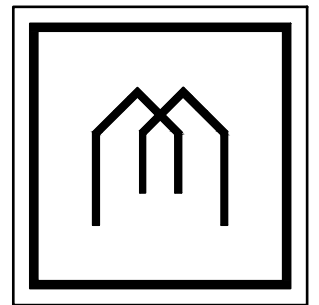

MASKAN

ARCHITECTURAL
DESIGN

MASKAN architectural design
& planning permissions
services
15 Maine Street, Reading
RG2 6AG
T: 07866 5049 914
www.maskan.uk

Proposed Two Story Side
Extension.
at: 2 Blandford Rd, Reading
RG2 8RD

Existing and Proposed
East and West Elevations.

27/04/2026

07

1:100@A3