


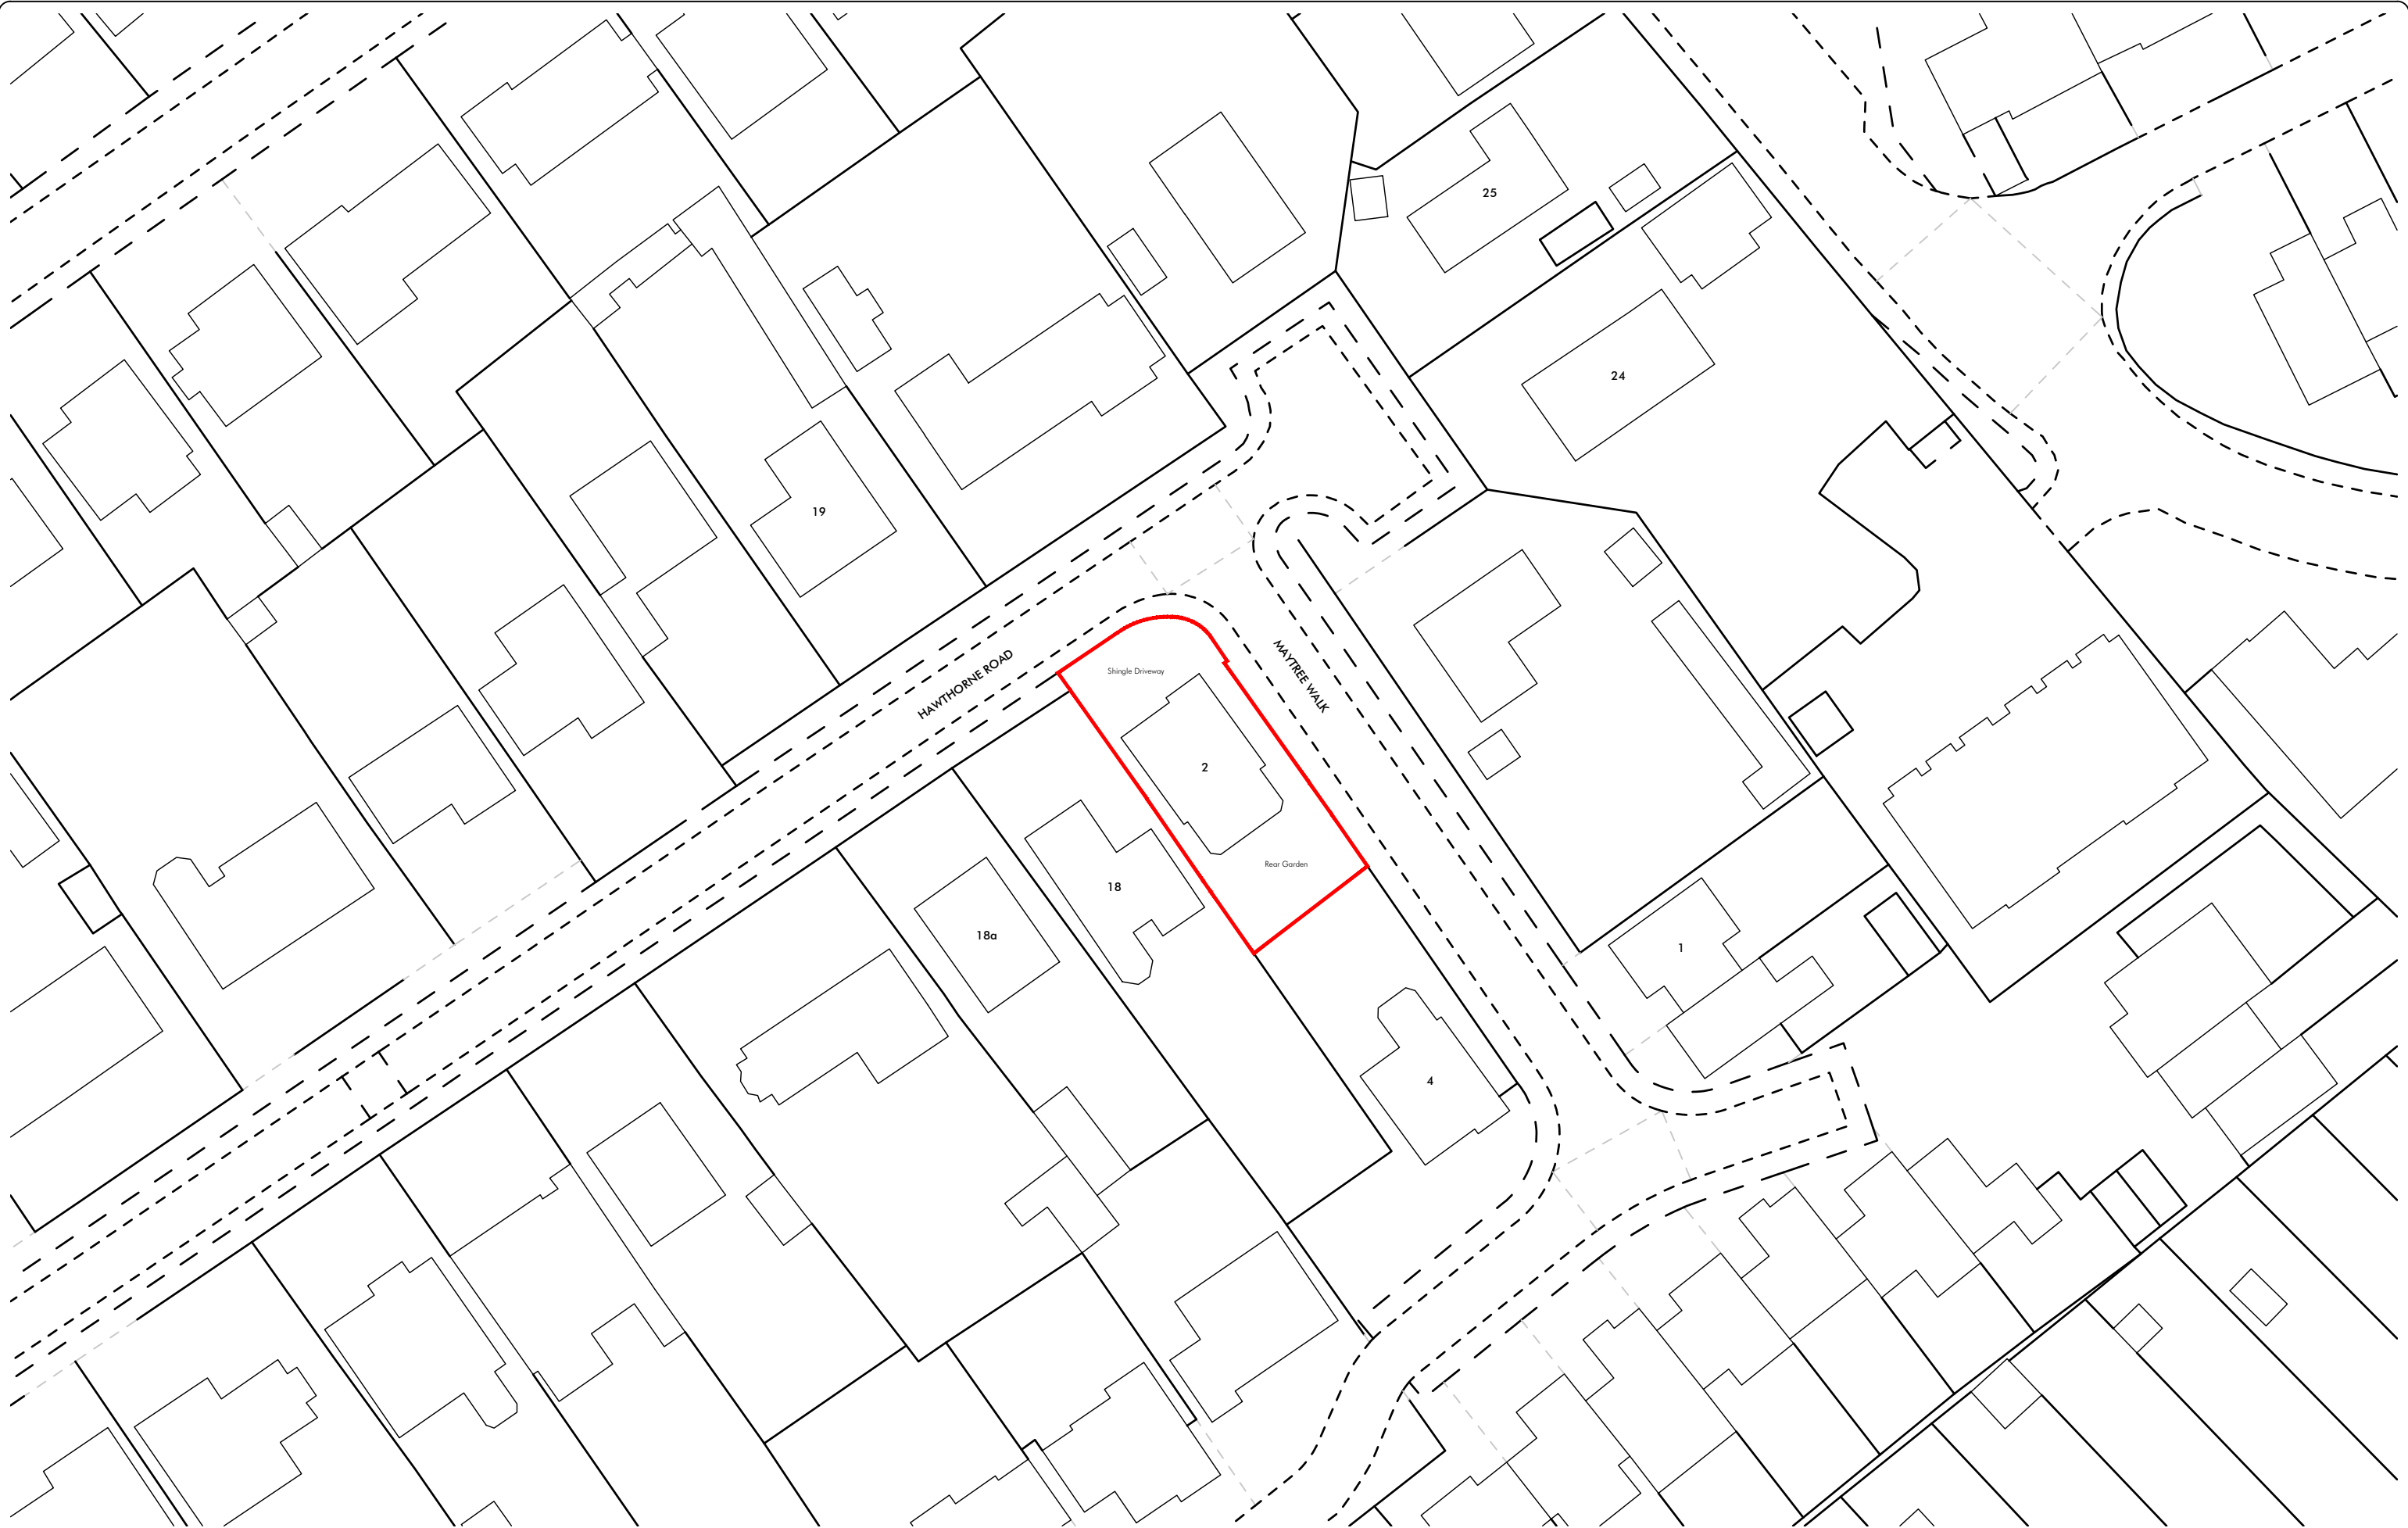

Project Address: 2 Maytree Walk, Caversham, Reading, Berkshire, RG4 6LZ
Drawing Number: 4.2.MAY.E.00
Drawing Name: Existing Site Plan
Scale: 1:500 @ A3

05101520m

N


Rev.	Date	Description
-	28.04.25	Existing Drawing Pack

General Note -
The general contractor is responsible for the verification of all dimensions and levels on site prior to any construction or pricing works. The drawing author is to be informed immediately of any discrepancy. Figured dimensions take priority over scaled dimensions. Reliance on scaled dimensions is only appropriate for drawing and scaling purposes.

Pont + Wils Architects Ltd.

Email: oscar@pontwils.co.uk
Phone: 07833287819
Website: www.pontwils.co.uk
Address: 9 Scobell Close, Shinfield,
Reading, Berkshire, RG2 9HH

PONT
WILS
Architects

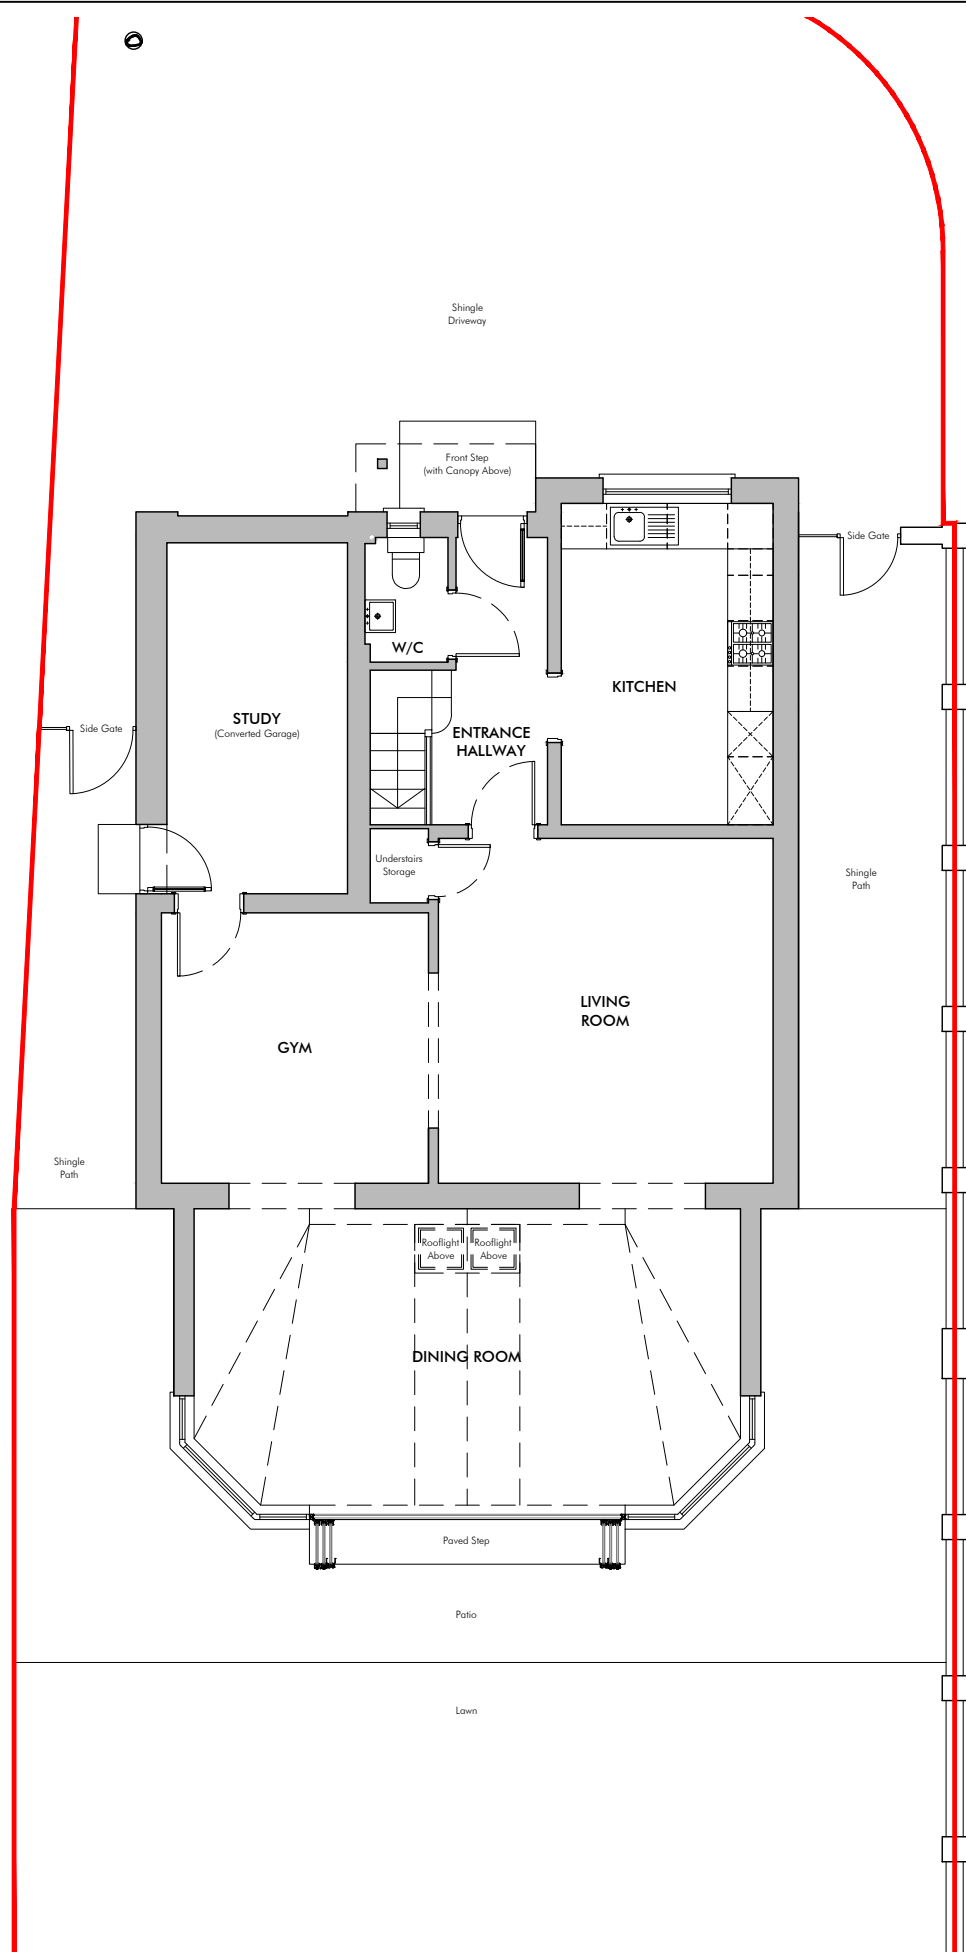

Project Address: 2 Maytree Walk, Caversham, Reading, Berkshire, RG4 6LZ
Drawing Number: 4.2.MAY.E.01
Drawing Name: Existing Ground Floor Plan
Scale: 1:100 @ A3

0 0.5 1 2 3 4m



Rev.	Date	Description
-	28.04.25	Existing Drawing Pack


General Note -
The general contractor is responsible for the verification of all dimensions and levels on site prior to any construction or pricing works. The drawing author is to be informed immediately of any discrepancy. Figured dimensions take priority over scaled dimensions. Reliance on scaled dimensions is only appropriate for drawing and scaling purposes.

Copyright of Pont + Wils Architects Ltd ©


Pont + Wils Architects Ltd.

Email: oscar@pontwils.co.uk
Phone: 07833287819
Website: www.pontwils.co.uk
Address: 9 Scobell Close, Shinfield,
Reading, Berkshire, RG2 9HH



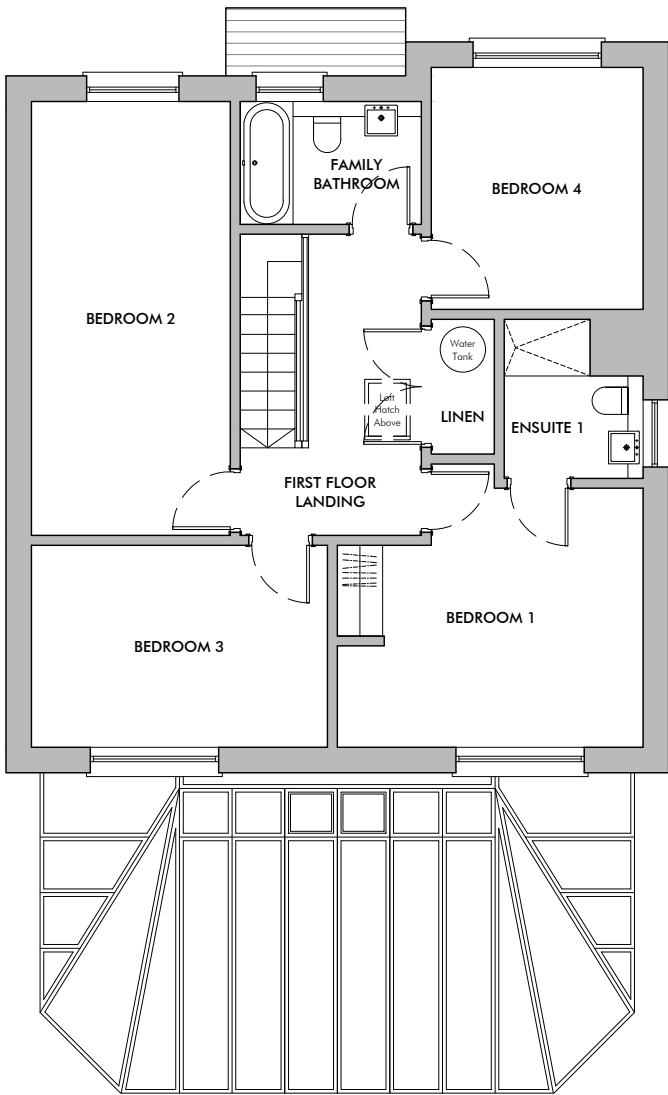

Project Address: 2 Maytree Walk, Caversham, Reading, Berkshire, RG4 6LZ
Drawing Number: 4.2.MAY.E.02
Drawing Name: Existing First Floor Plan
Scale: 1:100 @ A3

 

Rev.	Date	Description
-	28.04.25	Existing Drawing Pack

General Note -
The general contractor is responsible for the verification of all dimensions and levels on site prior to any construction or pricing works. The drawing author is to be informed immediately of any discrepancy. Figured dimensions take priority over scaled dimensions. Reliance on scaled dimensions is only appropriate for drawing and scaling purposes.

Copyright of Pont + Wils Architects Ltd ©


Pont + Wils Architects Ltd.

Email: oscar@pontwils.co.uk
Phone: 07833287819
Website: www.pontwils.co.uk
Address: 9 Scobell Close, Shinfield,
Reading, Berkshire, RG2 9HH

PONT

WILS

Architects

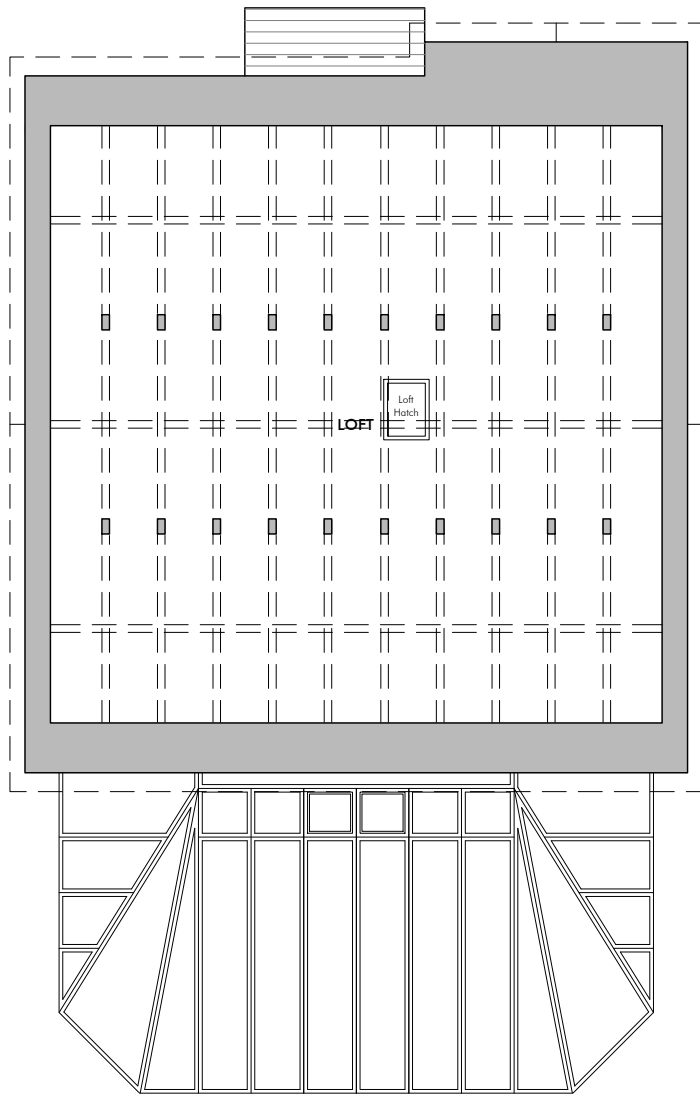

Project Address: 2 Maytree Walk, Caversham, Reading, Berkshire, RG4 6LZ
Drawing Number: 4.2.MAY.E.03
Drawing Name: Existing Loft Plan
Scale: 1:100 @ A3

0 0.5 1 2 3 4m



Rev.	Date	Description
-	28.04.25	Existing Drawing Pack


General Note -
The general contractor is responsible for the verification of all dimensions and levels on site prior to any construction or pricing works. The drawing author is to be informed immediately of any discrepancy. Figured dimensions take priority over scaled dimensions. Reliance on scaled dimensions is only appropriate for drawing and scaling purposes.

Copyright of Pont + Wils Architects Ltd ©

Pont + Wils Architects Ltd.

Email: oscar@pontwils.co.uk
Phone: 07833287819
Website: www.pontwils.co.uk
Address: 9 Scobell Close, Shinfield,
Reading, Berkshire, RG2 9HH



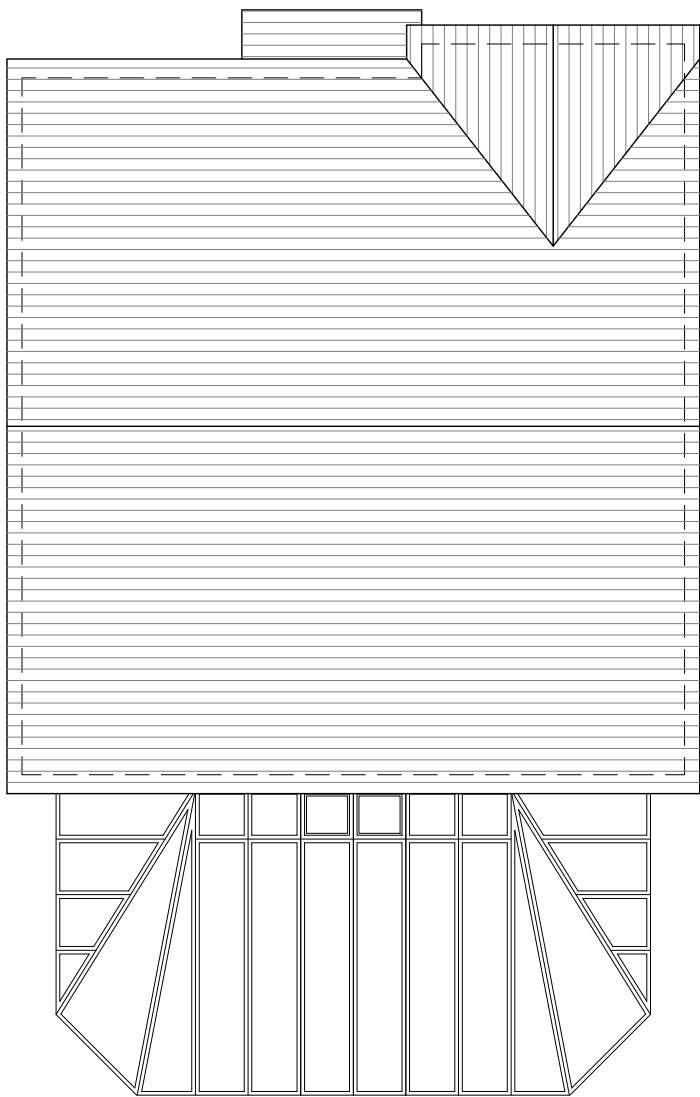

Project Address: 2 Maytree Walk, Caversham, Reading, Berkshire, RG4 6LZ
Drawing Number: 4.2.MAY.E.04
Drawing Name: Existing Roof Plan
Scale: 1:100 @ A3

0 0.5 1 2 3 4m



Rev.	Date	Description
-	28.04.25	Existing Drawing Pack

General Note -
The general contractor is responsible for the verification of all dimensions and levels on site prior to any construction or pricing works. The drawing author is to be informed immediately of any discrepancy. Figured dimensions take priority over scaled dimensions. Reliance on scaled dimensions is only appropriate for drawing and scaling purposes.

Copyright of Pont + Wils Architects Ltd ©


Pont + Wils Architects Ltd.

Email: oscar@pontwils.co.uk
Phone: 07833287819
Website: www.pontwils.co.uk
Address: 9 Scobell Close, Shinfield,
Reading, Berkshire, RG2 9HH





Project Address: 2 Maytree Walk, Caversham, Reading, Berkshire, RG4 6LZ
Drawing Number: 4.2.MAY.E.10
Drawing Name: Existing Front Elevation
Scale: 1:100 @ A3

 

Rev.	Date	Description
-	28.04.25	Existing Drawing Pack

General Note -
The general contractor is responsible for the verification of all dimensions and levels on site prior to any construction or pricing works. The drawing author is to be informed immediately of any discrepancy. Figured dimensions take priority over scaled dimensions. Reliance on scaled dimensions is only appropriate for drawing and scaling purposes.

Copyright of Pont + Wils Architects Ltd ©


Pont + Wils Architects Ltd.

Email: oscar@pontwils.co.uk
Phone: 07833287819
Website: www.pontwils.co.uk
Address: 9 Scobell Close, Shinfield,
Reading, Berkshire, RG2 9HH





Project Address: 2 Maytree Walk, Caversham, Reading, Berkshire, RG4 6LZ
Drawing Number: 4.2.MAY.E.11
Drawing Name: Existing North East Side Elevation
Scale: 1:100 @ A3

 

Rev.	Date	Description
-	28.04.25	Existing Drawing Pack

General Note -
The general contractor is responsible for the verification of all dimensions and levels on site prior to any construction or pricing works. The drawing author is to be informed immediately of any discrepancy. Figured dimensions take priority over scaled dimensions. Reliance on scaled dimensions is only appropriate for drawing and scaling purposes.

Copyright of Pont + Wils Architects Ltd ©


Pont + Wils Architects Ltd.

Email: oscar@pontwils.co.uk
Phone: 07833287819
Website: www.pontwils.co.uk
Address: 9 Scobell Close, Shinfield,
Reading, Berkshire, RG2 9HH





Project Address: 2 Maytree Walk, Caversham, Reading, Berkshire, RG4 6LZ
Drawing Number: 4.2.MAY.E.12
Drawing Name: Existing Rear Elevation
Scale: 1:100 @ A3

 

Rev.	Date	Description
-	28.04.25	Existing Drawing Pack

General Note -
The general contractor is responsible for the verification of all dimensions and levels on site prior to any construction or pricing works. The drawing author is to be informed immediately of any discrepancy. Figured dimensions take priority over scaled dimensions. Reliance on scaled dimensions is only appropriate for drawing and scaling purposes.

Copyright of Pont + Wils Architects Ltd ©


Pont + Wils Architects Ltd.

Email: oscar@pontwils.co.uk
Phone: 07833287819
Website: www.pontwils.co.uk
Address: 9 Scobell Close, Shinfield,
Reading, Berkshire, RG2 9HH





Project Address: 2 Maytree Walk, Caversham, Reading, Berkshire, RG4 6LZ
Drawing Number: 4.2.MAY.E.13
Drawing Name: Existing South West Side Elevation
Scale: 1:100 @ A3

 

Rev.	Date	Description
-	28.04.25	Existing Drawing Pack

General Note -
The general contractor is responsible for the verification of all dimensions and levels on site prior to any construction or pricing works. The drawing author is to be informed immediately of any discrepancy. Figured dimensions take priority over scaled dimensions. Reliance on scaled dimensions is only appropriate for drawing and scaling purposes.

Copyright of Pont + Wils Architects Ltd ©

Pont + Wils Architects Ltd.

Email: oscar@pontwils.co.uk
Phone: 07833287819
Website: www.pontwils.co.uk
Address: 9 Scobell Close, Shinfield,
Reading, Berkshire, RG2 9HH

