
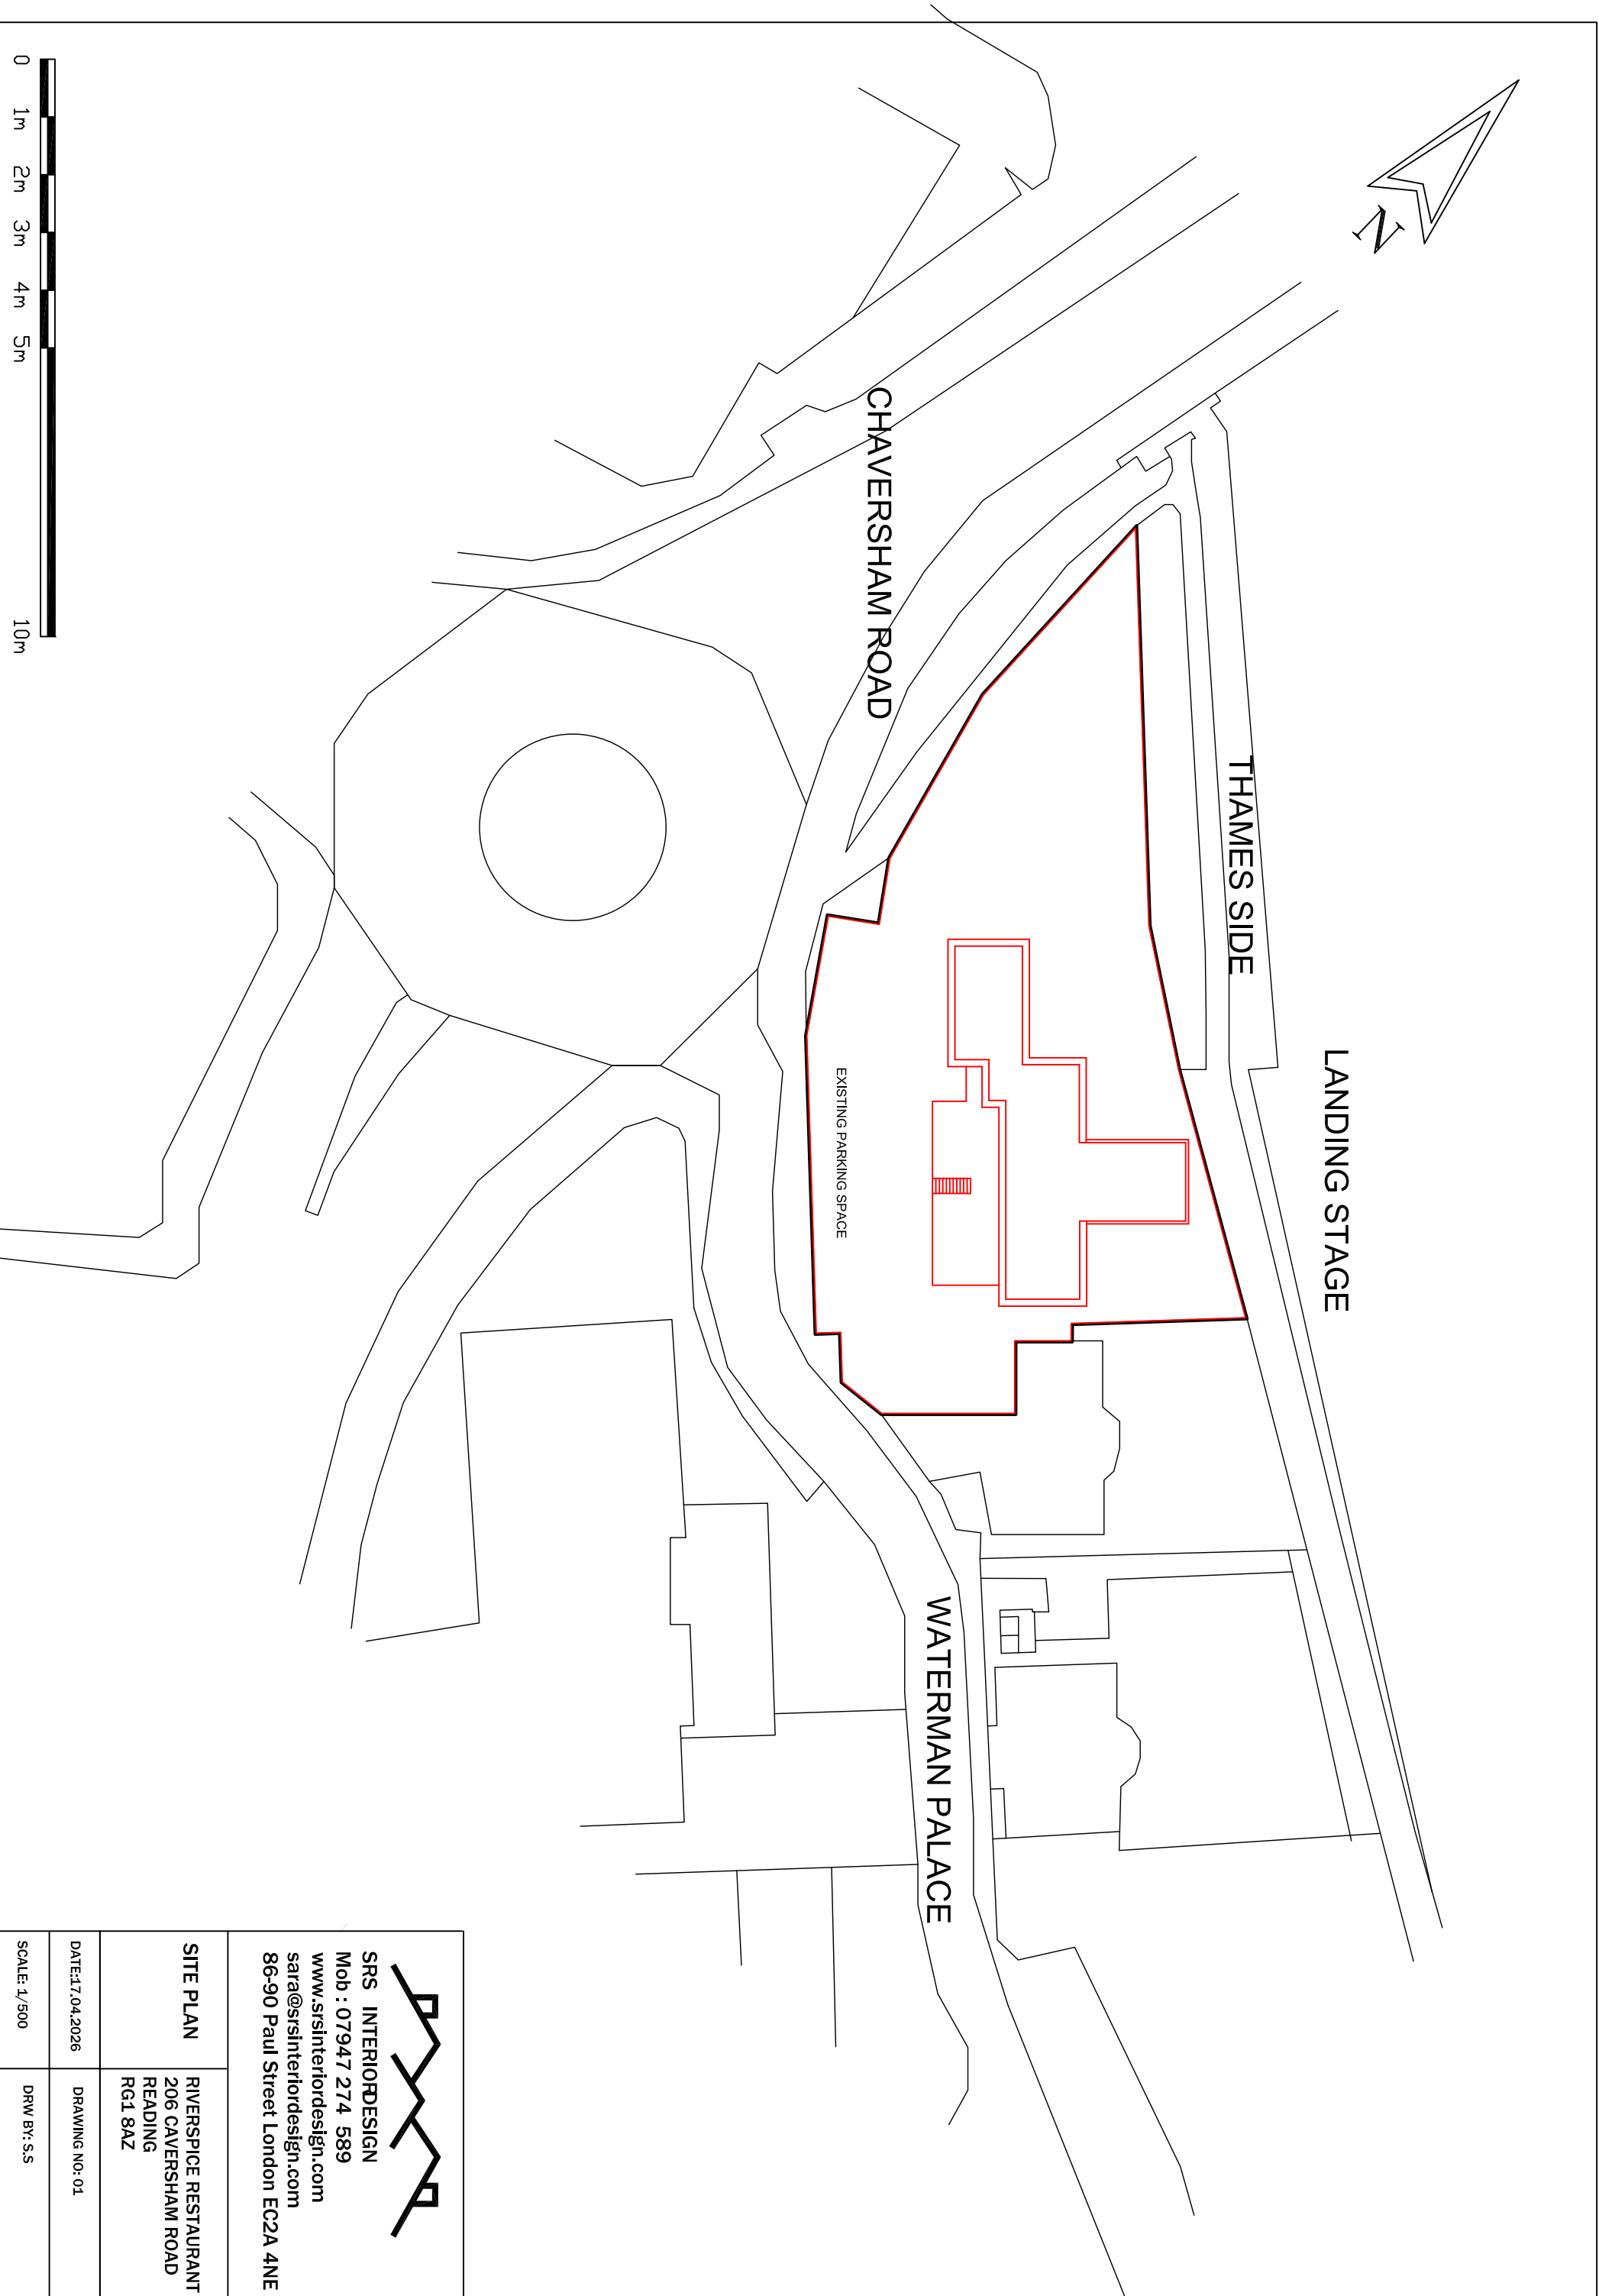


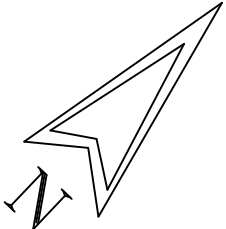

 SRS INTERIORDESIGN Mob : 07947 274 589 www.srsinteriordesign.com sara@srsinteriordesign.com 86-90 Paul Street London EC2A 4NE	
SITE PLAN	RIVERSPACE RESTAURANT 206 CAVERSHAM ROAD READING RG1 8AZ
DATE:17.04.2026	DRAWING NO: 01
SCALE: 1/500	DRW BY: S.S