




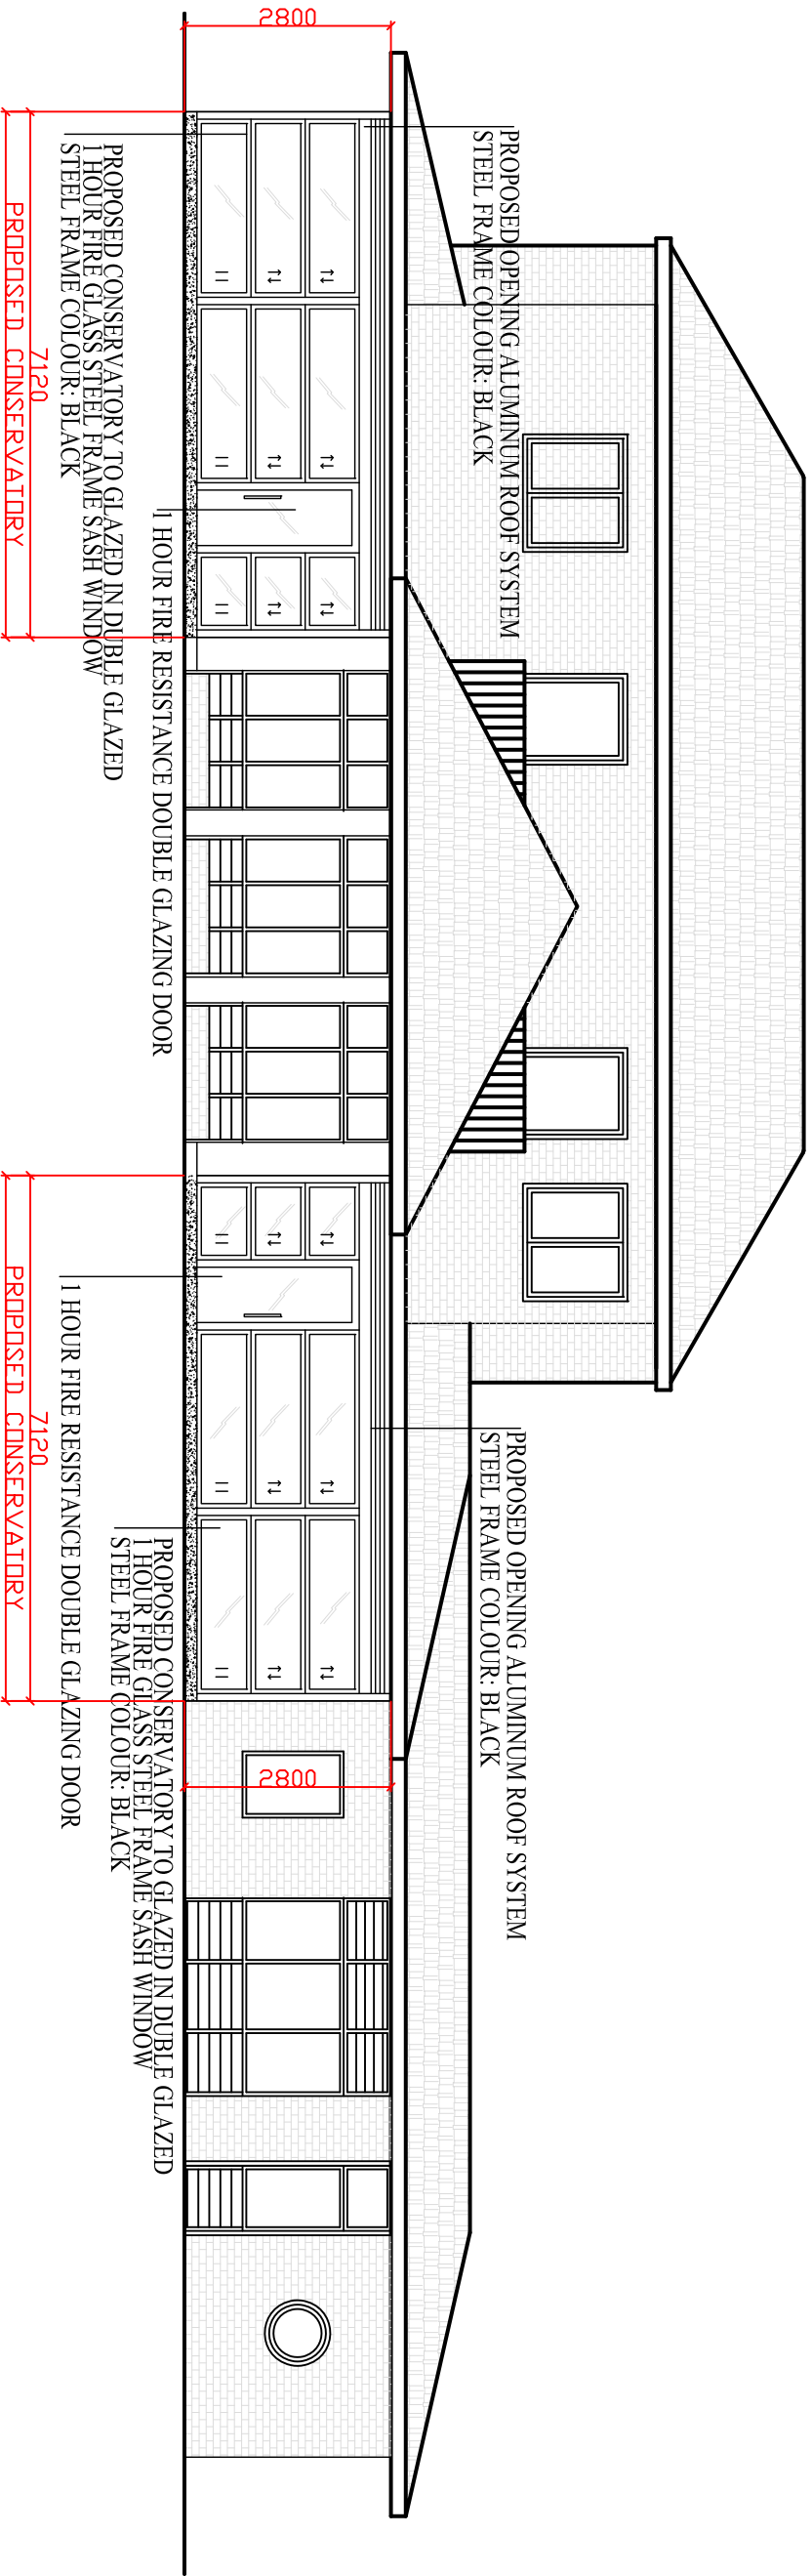

PROPOSED REAR ELEVATION

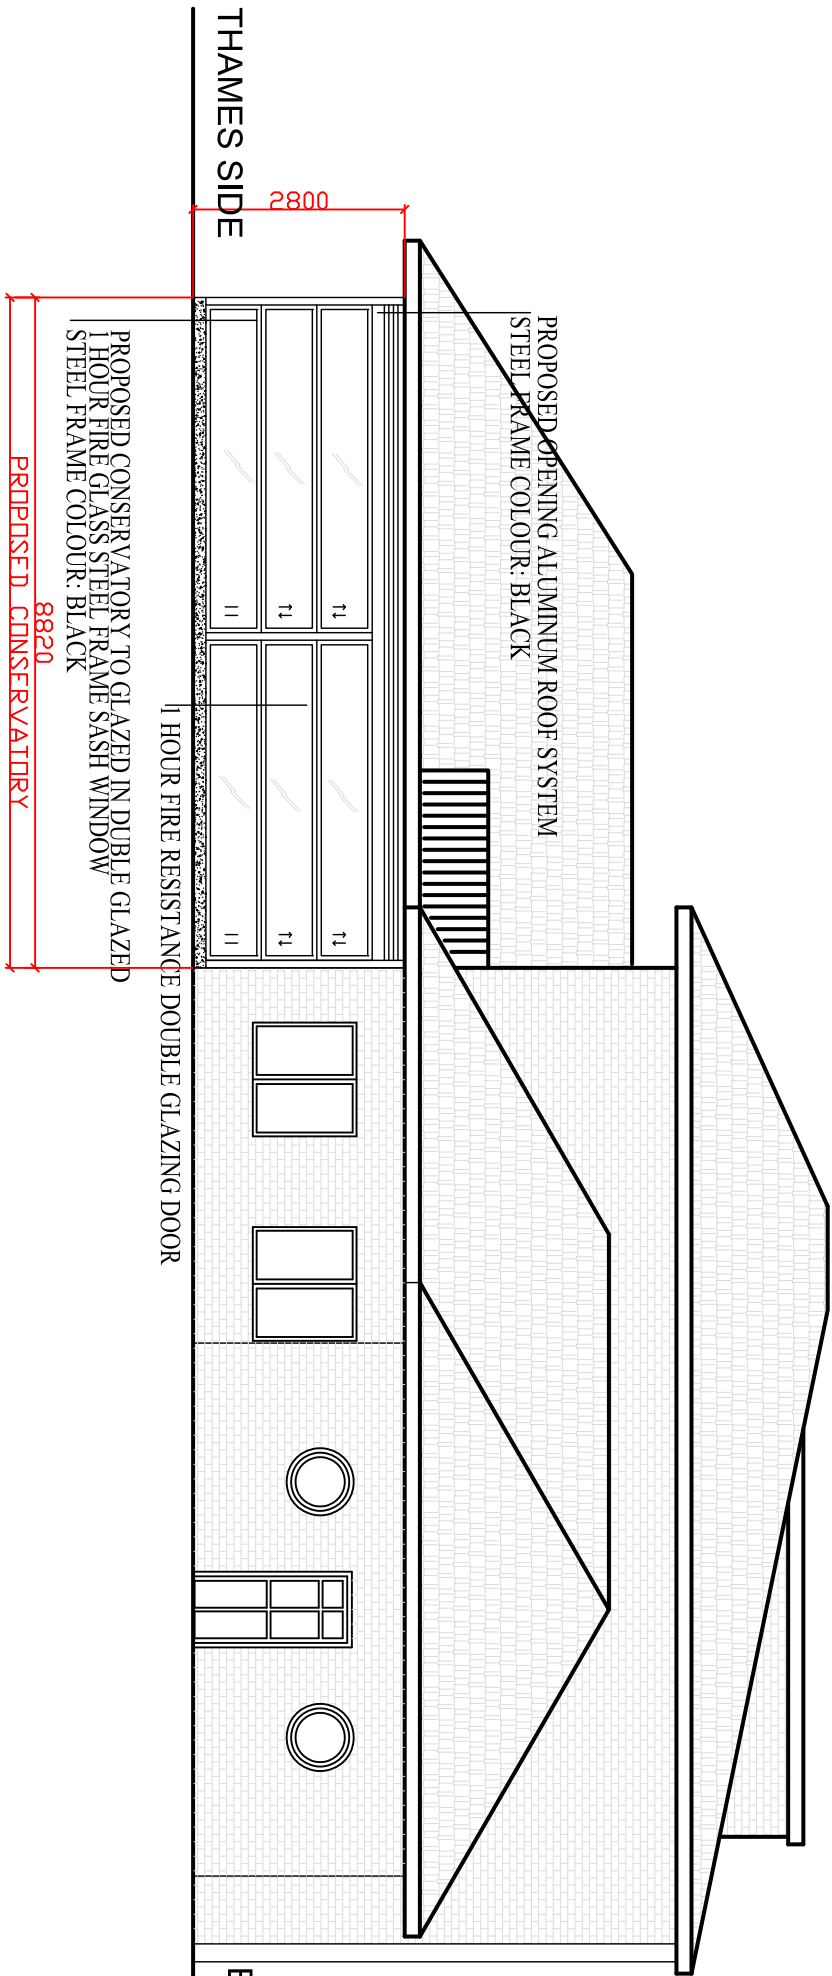

PROPOSED SIDE ELEVATION (LEFT)

 


SRS INTERIORDSIGN
Mob : 07947 274 589
www.srsinteriordesign.com
sara@srsinteriordesign.com
86-90 Paul Street London EC2A 4NE

PROPOSED ELEVATIONS	RIVERSPACE RESTAURANT
	206 CAVERSHAM ROAD
	READING RG1 8AZ
DATE:17.04.2026	DRAWING NO: 01
SCALE: 1/200	DRW BY: S.S