


THAMES SIDE

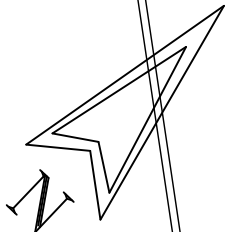

PROPOSED CONSERVATORY TO GLAZED IN DOUBLE GLAZED
1 HOUR FIRE GLASS STEEL FRAME SASH WINDOW
STEEL FRAME COLOUR: BLACK

PROPOSED CONSERVATORY TO GLAZED IN DOUBLE GLAZED
1 HOUR FIRE GLASS STEEL FRAME SASH WINDOW
STEEL FRAME COLOUR: BLACK

PROPOSED CONSERVATORY
7120

PROPOSED CONSERVATORY
7120

PROPOSED ALUMINIUM OPENING EAVE
IN THE LINE WITH EXISTING EAVE

PROPOSED
1 HOUR FIRE
RESISTANCE DOUBLE GLAZING DOOR

PROPOSED
1 HOUR FIRE RESISTANCE DOUBLE GLAZING DOOR

PROPOSED REAR YARD
ENCLOSURE SEATING AREA


PROPOSED REAR YARD
ENCLOSURE SEATING AREA

PROPOSED OPENING ALUMINIUM ROOF SYSTEM

PROPOSED OPENING ALUMINIUM ROOF SYSTEM


PROPOSED CONSERVATORY
8820

PROPOSED CONSERVATORY
8820

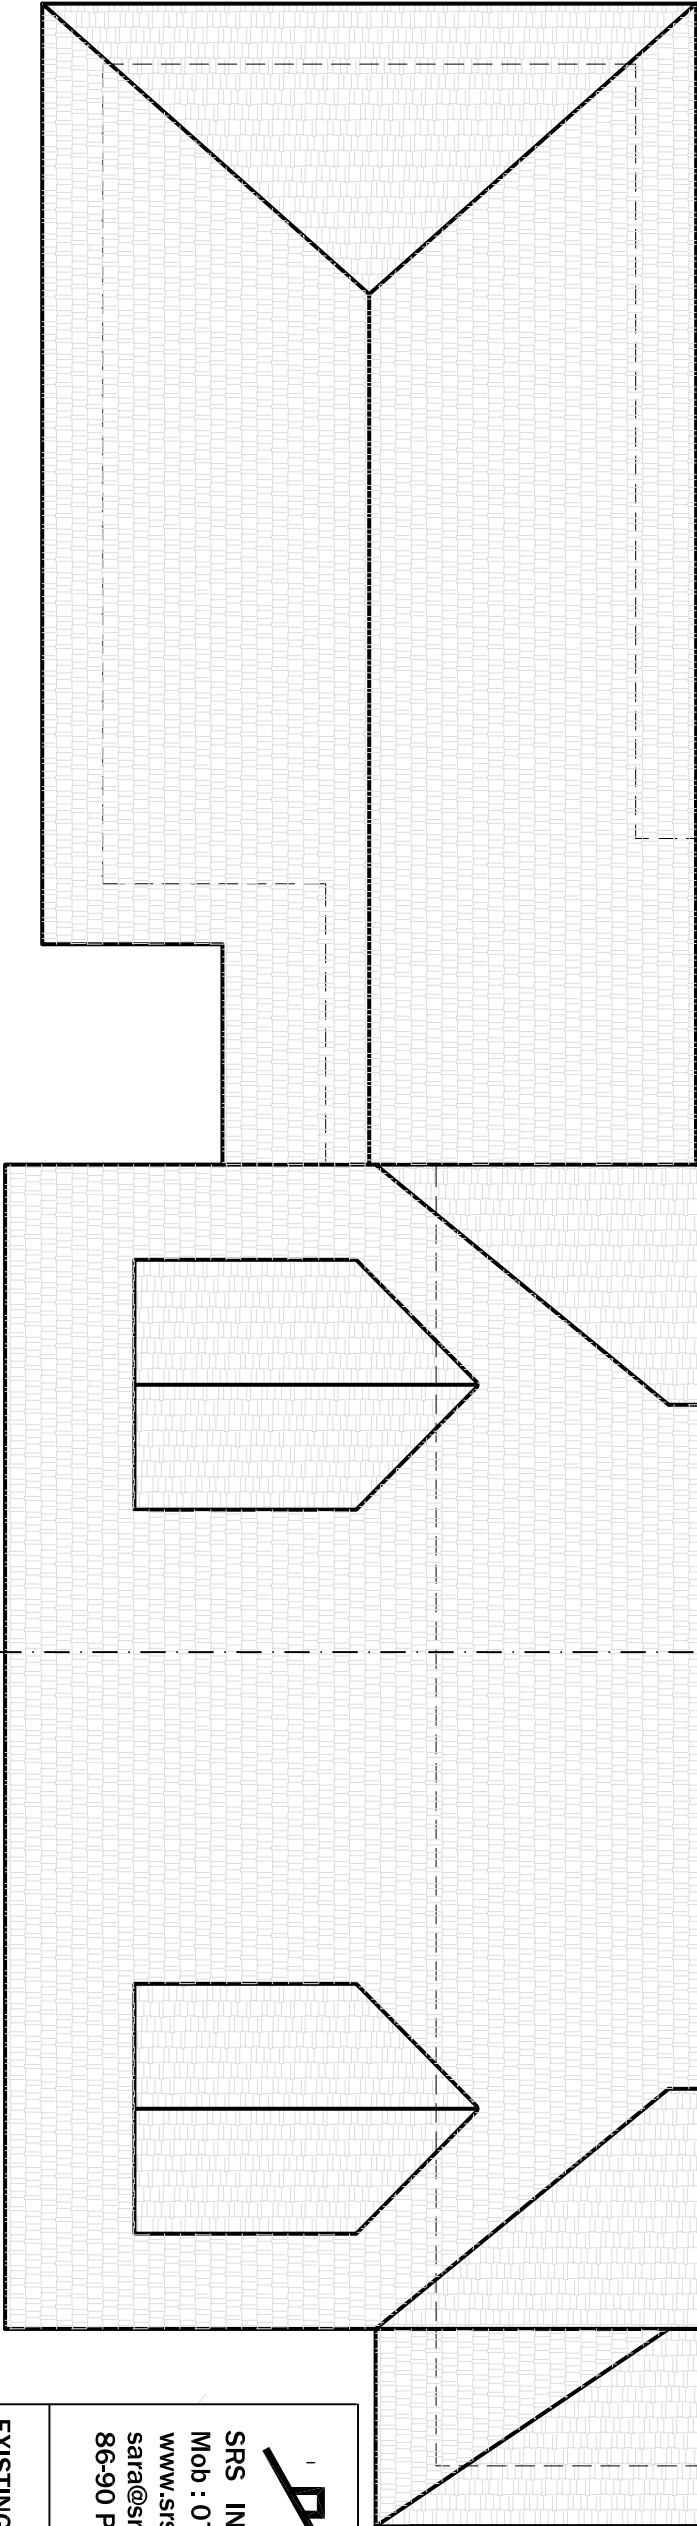

EXISTING GROUND FLOOR PLAN

A

 

SRS INTERIORDESIGN
Mob : 07947 274 589
www.srsinteriordesign.com
sara@srsinteriordesign.com
86-90 Paul Street London EC2A 4NE

EXISTING ROOF PLAN	RIVERSPACE RESTAURANT 206 CAVERSHAM ROAD READING RG1 8AZ
DATE:17.04.2026	DRAWING NO: 01
SCALE: 1/200	DRW BY: S.S