


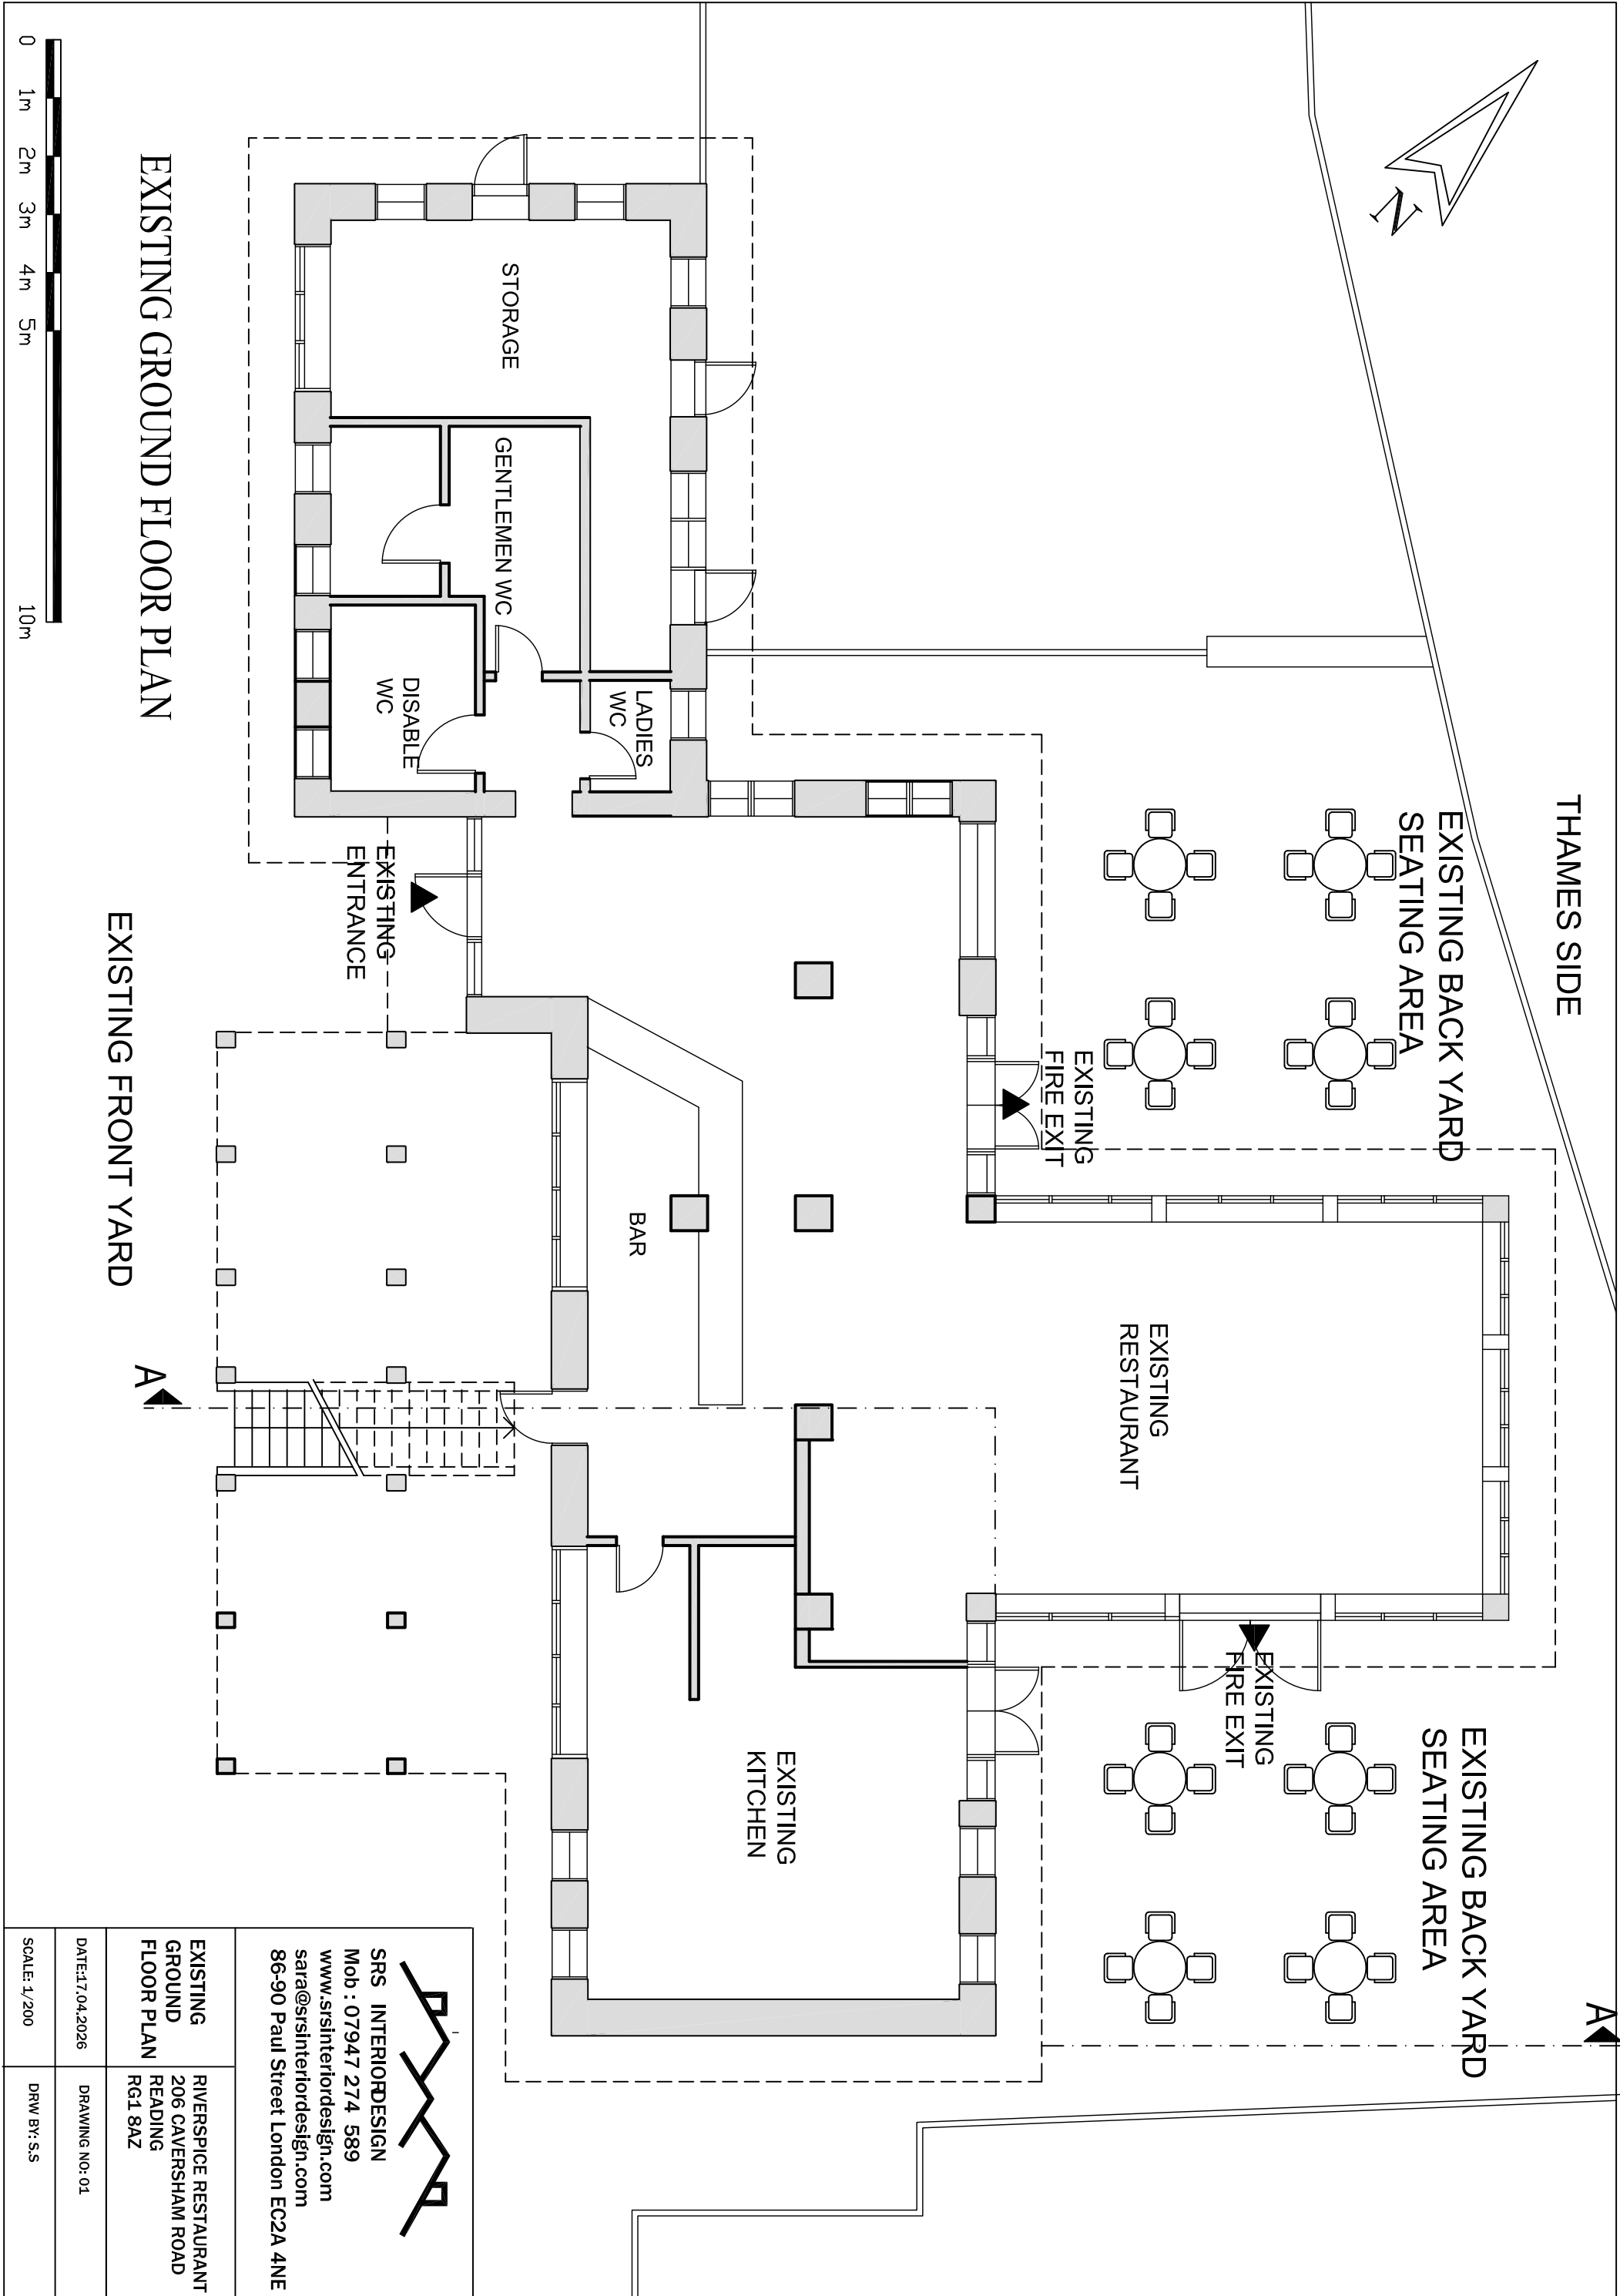

|   |                                                        |
|---|--------------------------------------------------------|
|  <div>SRS INTERIORDSIGN<br/>Mob : 07947 274 589<br/>www.srsinteriordesign.com<br/>sara@srsinteriordesign.com<br/>86-90 Paul Street London EC2A 4NE</div> |                                                        |
| EXISTING GROUND FLOOR PLAN   | RIVERSPACE RESTAURANT<br>206 CAVERSHAM ROAD<br>RG1 8AZ |
| DATE:17.04.2026   | DRAWING NO: 01                                         |
| SCALE: 1/200   | DRW BY: S.S                                            |