


PLAN | DESIGN | BUILD
JCENG SOLUTIONS
tel:0118 348 6230 mob:07411070270
email:info@jcengsolutions.com
web:www.jcengsolutions.com

NOTES:

THE CONTRACTORS ARE TO CHECK ALL DIMENSIONS, DRAIN RUNS AND GENERAL CONDITIONS ON THE SITE BEFORE WORKS COMMENCE, AND INFORM JCENG SOLUTIONS IMMEDIATELY UPON DISCOVERY OF ANY ERRORS. OMISSIONS OR DISCREPANCIES. ALL WORKS ARE TO BE CARRIED OUT IN ACCORDANCE WITH CURRENT BUILDING REGULATIONS, BRITISH STANDARDS, CODE OF PRACTICE AND LOCAL AUTHORITY REQUIREMENTS. DO NOT SCALE FROM THIS DRAWING WITHOUT FIRST OBTAINING WRITTEN AUTHORISATION FROM JCENG SOLUTIONS.

THIS DRAWING IS THE PROPERTY OF JCENG SOLUTIONS AND IS ISSUED ON THE CONDITION THAT IT IS NOT REPRODUCED, DISCLOSED OR COPIED TO ANY UNAUTHORISED PERSON IN WHOLE OR PART WITHOUT PRIOR WRITTEN CONSENT

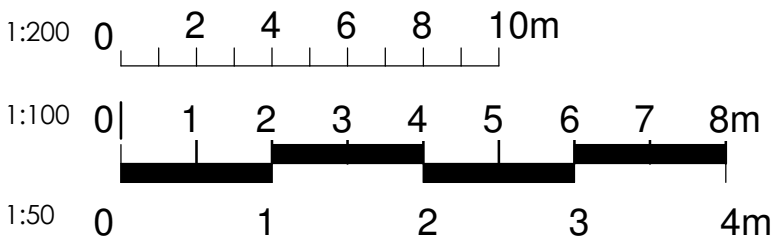

- Site boundary
- Beam /Unitis
- Demolition
- Roof Light
- RL
- IC - Inspection Chamber
- MH - Man hole
- Soil vent pipe (svp)
- Rainwater pipe (rwp)
- New cavity wall
- Existing structure to be unaffected
- Stud partition wall

01	28.04.26	Block plans and proposed dormer plans are amended.
REV	DATE	DESCRIPTION

CLIENT ADDRESS

42 St Bartholomews Rd Reading
RG1 3QA

TITLE

Existing & Proposed Floor Plans


CLIENT

Mr. Aftab Sarwar


DRAWN BY JC	CHECKED BY RB	
----------------	------------------	--

SCALE (@ A1)
1 : 50


DRAWING NUMBER PP-251-RG-03	REV 01
--------------------------------	-----------

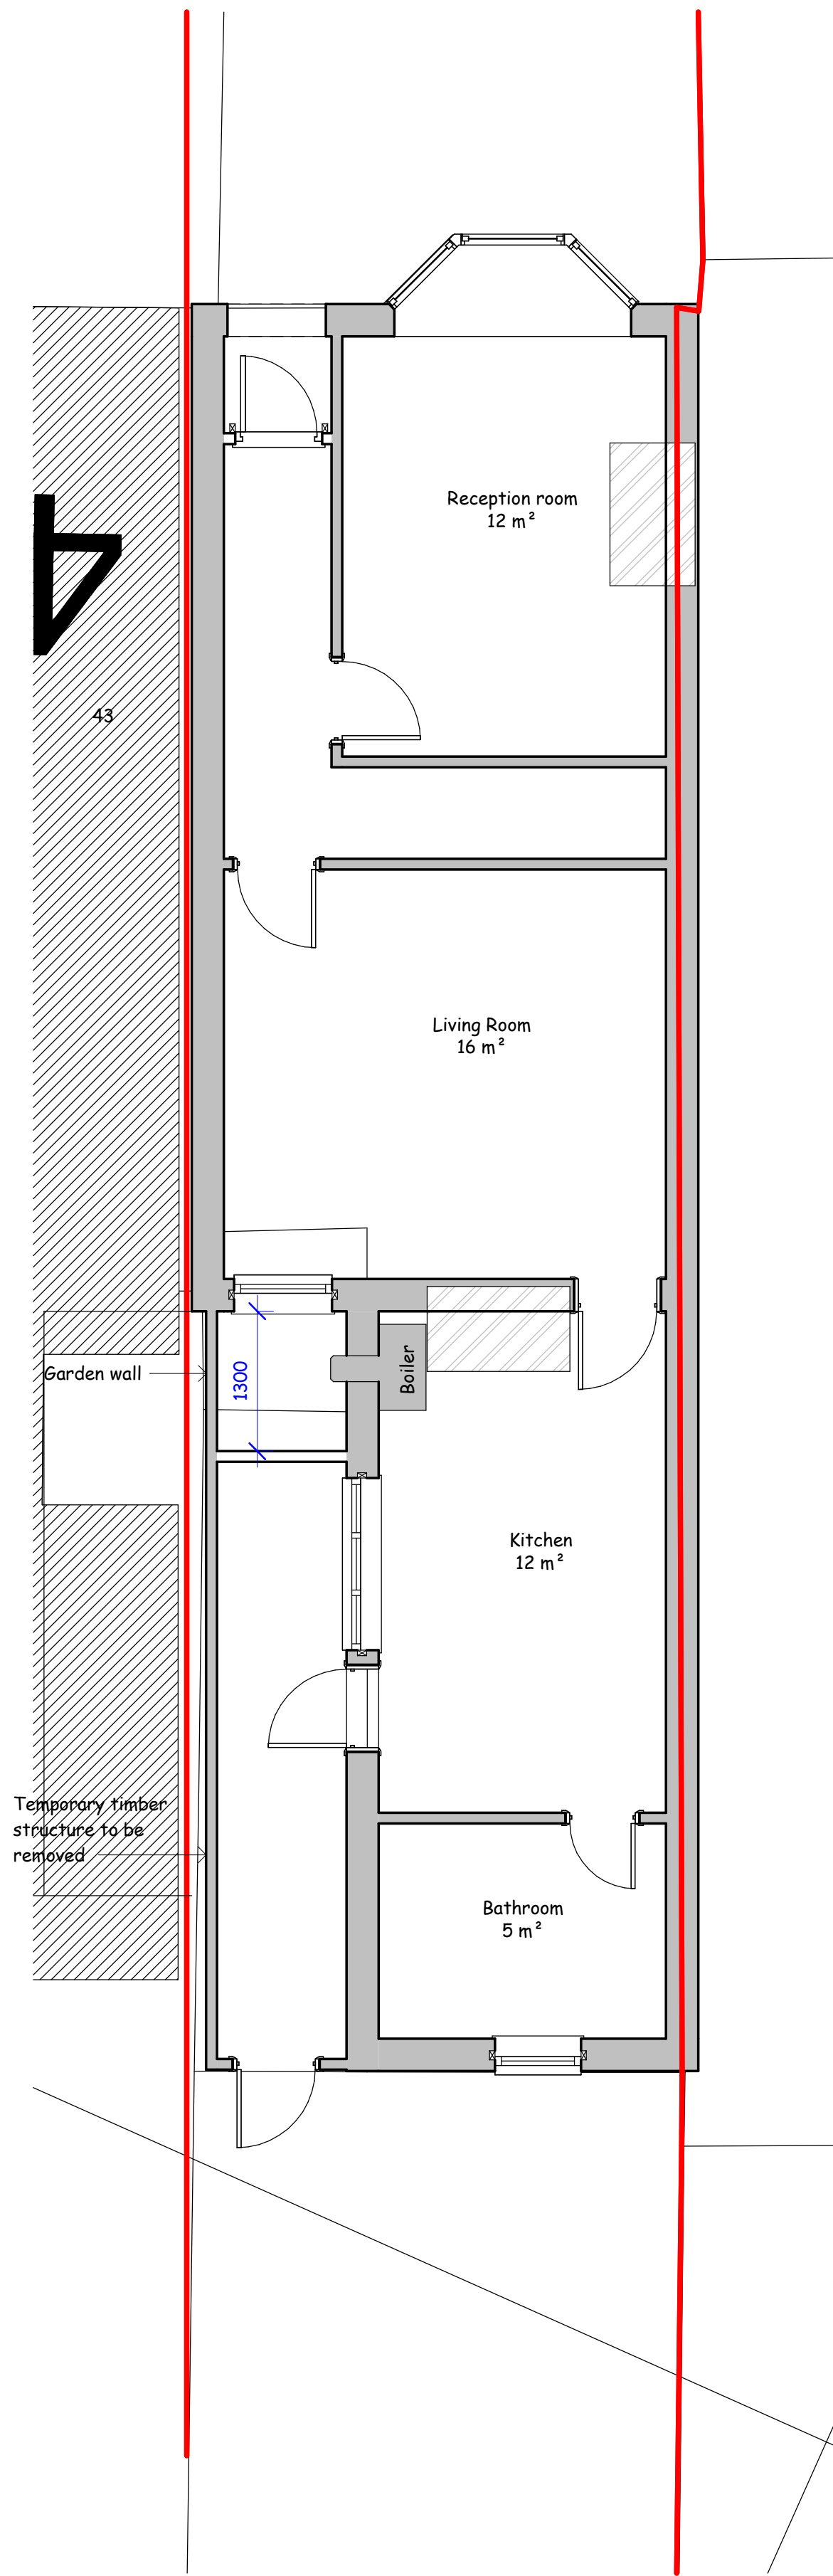


Existing Ground Floor
1 : 50

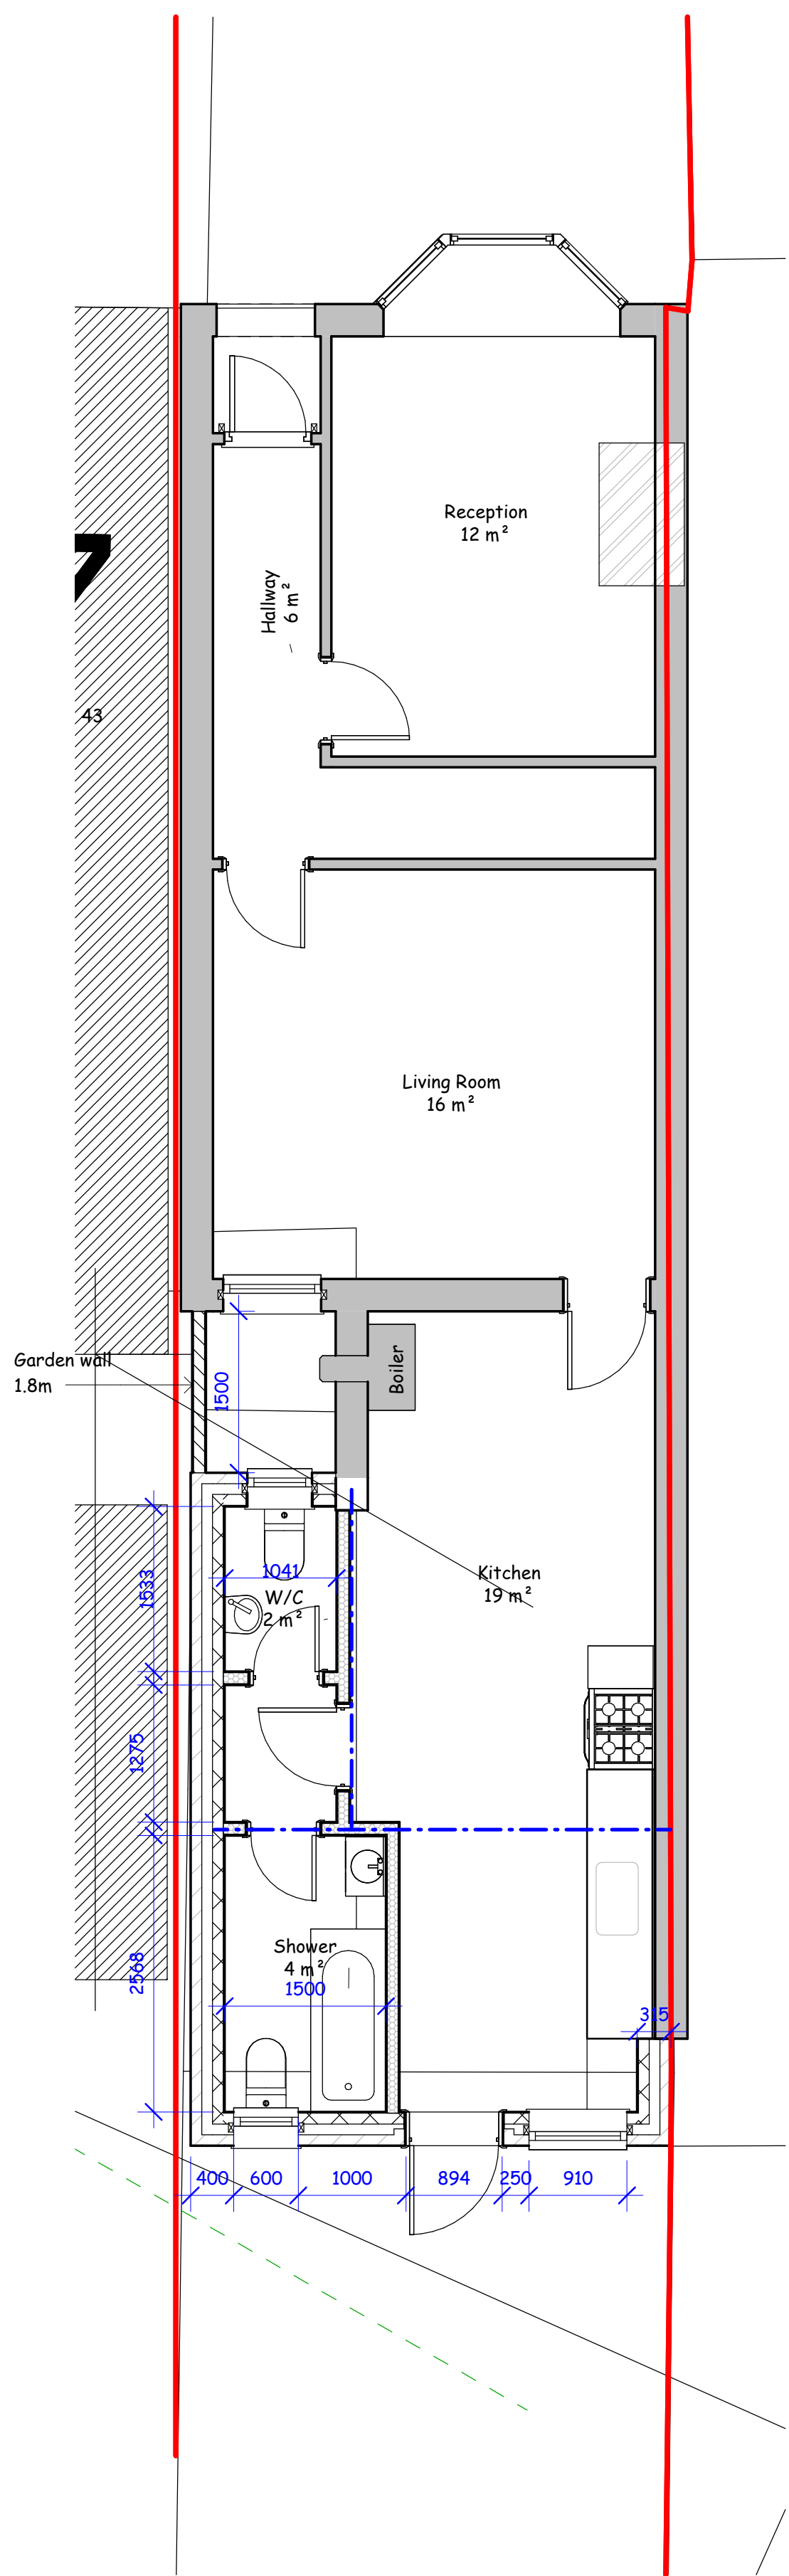

Proposed Ground Floor
1 : 50

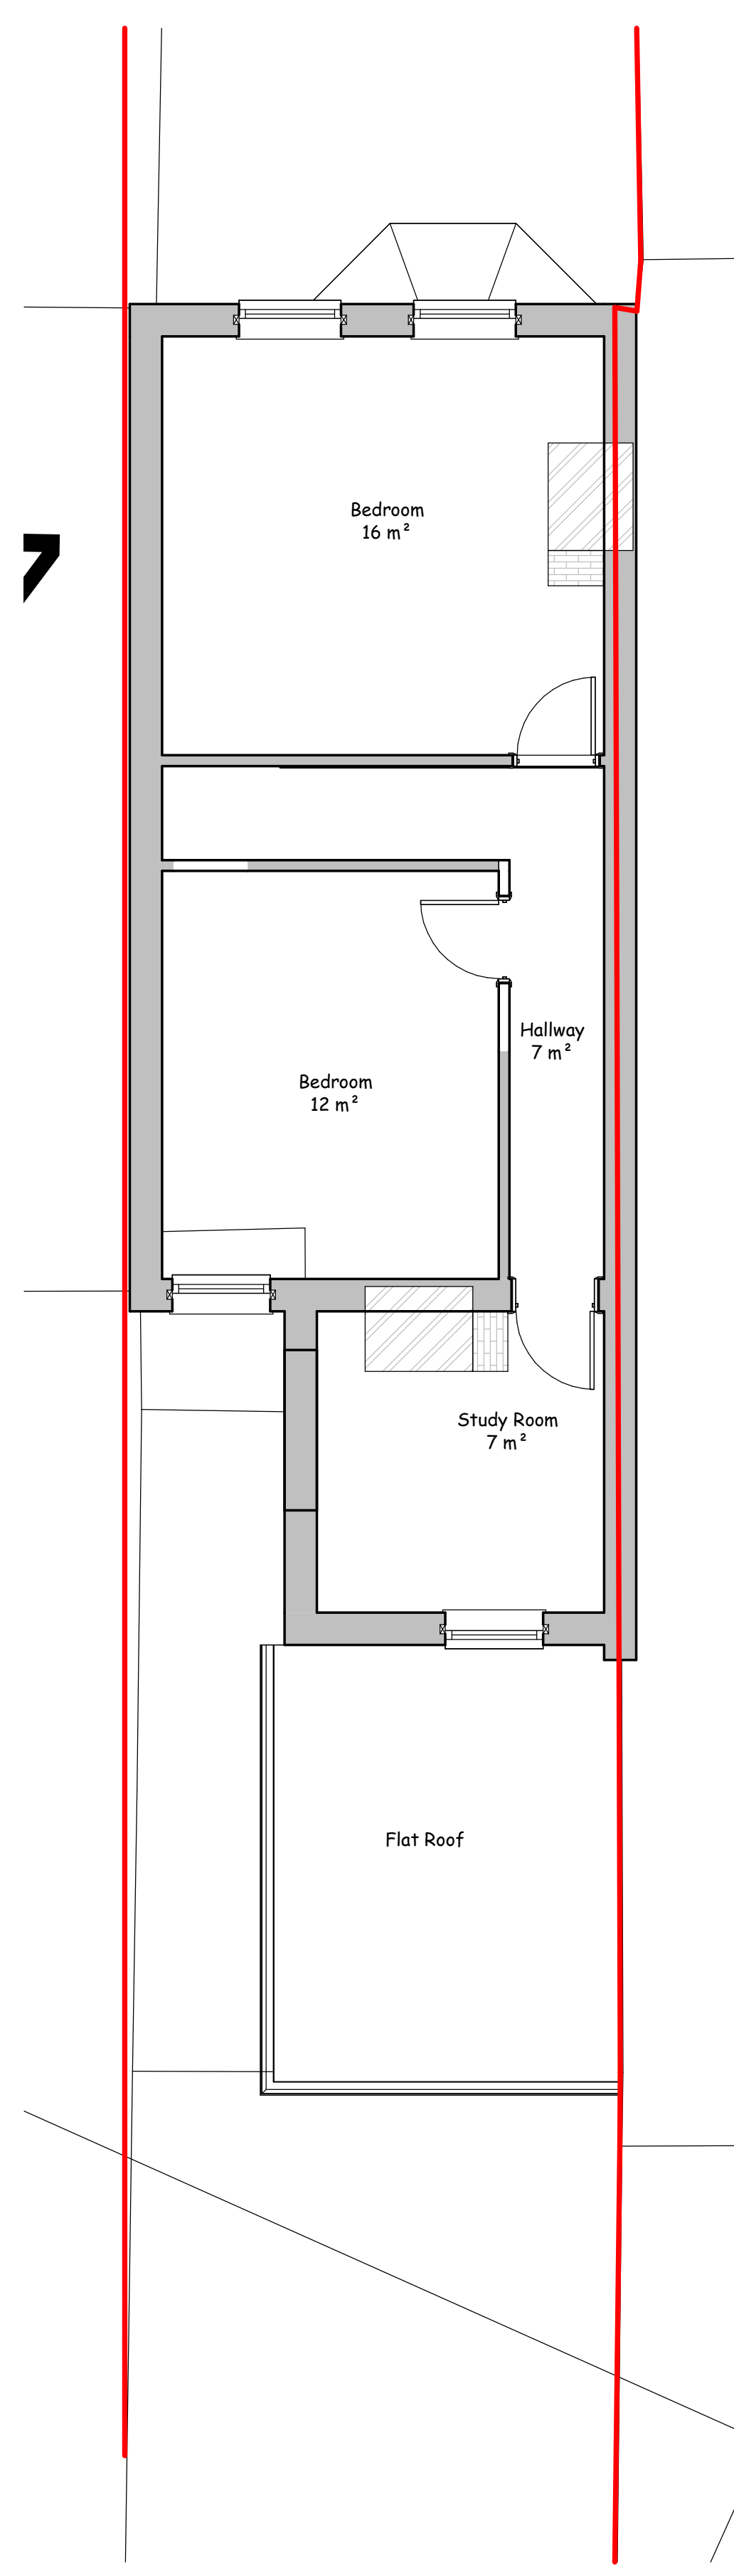

Existing First Floor
1 : 50

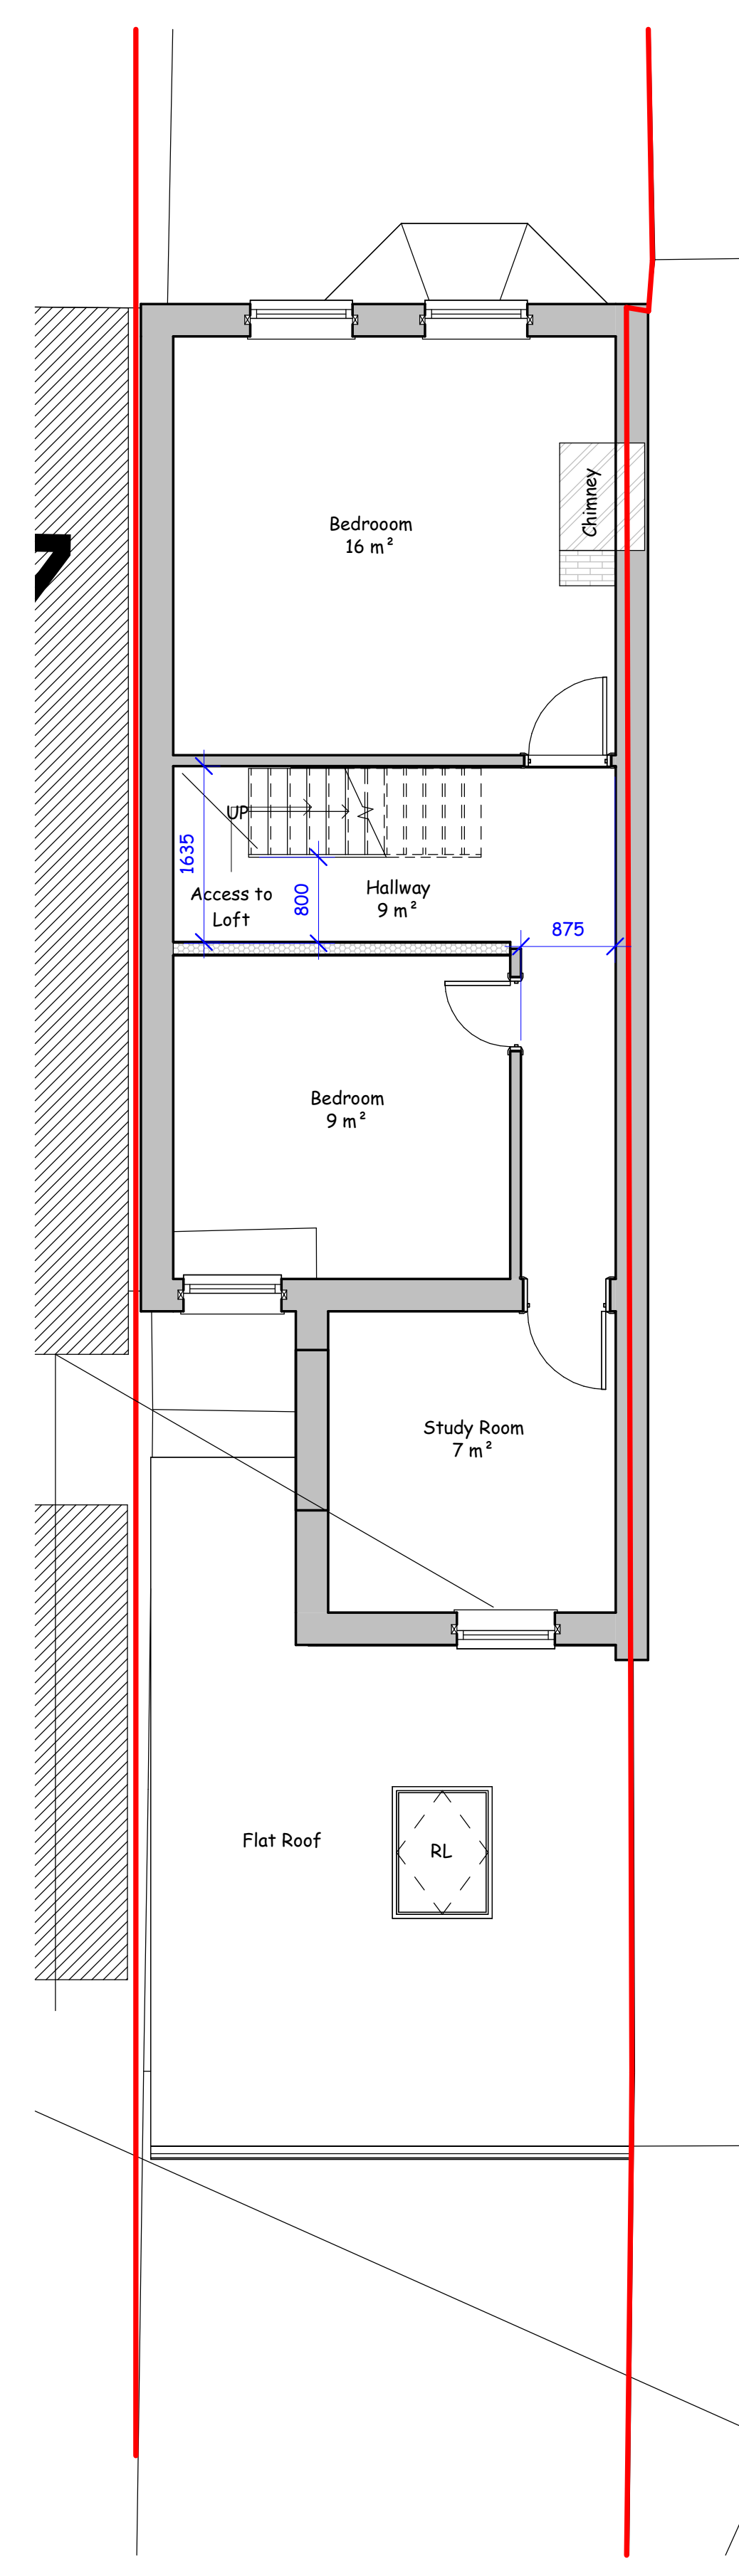

Proposed First Floor
1 : 50