



- General Notes :
1. To be read in conjunction with other consultants drawings.
 2. Check site conditions prior to commencement of work.
 3. Any discrepancies to be reported directly to the Architect.
 4. Do not scale off drawing. Use figured dimensions only.


EXISTING SUBSTRUCTURE PLAN

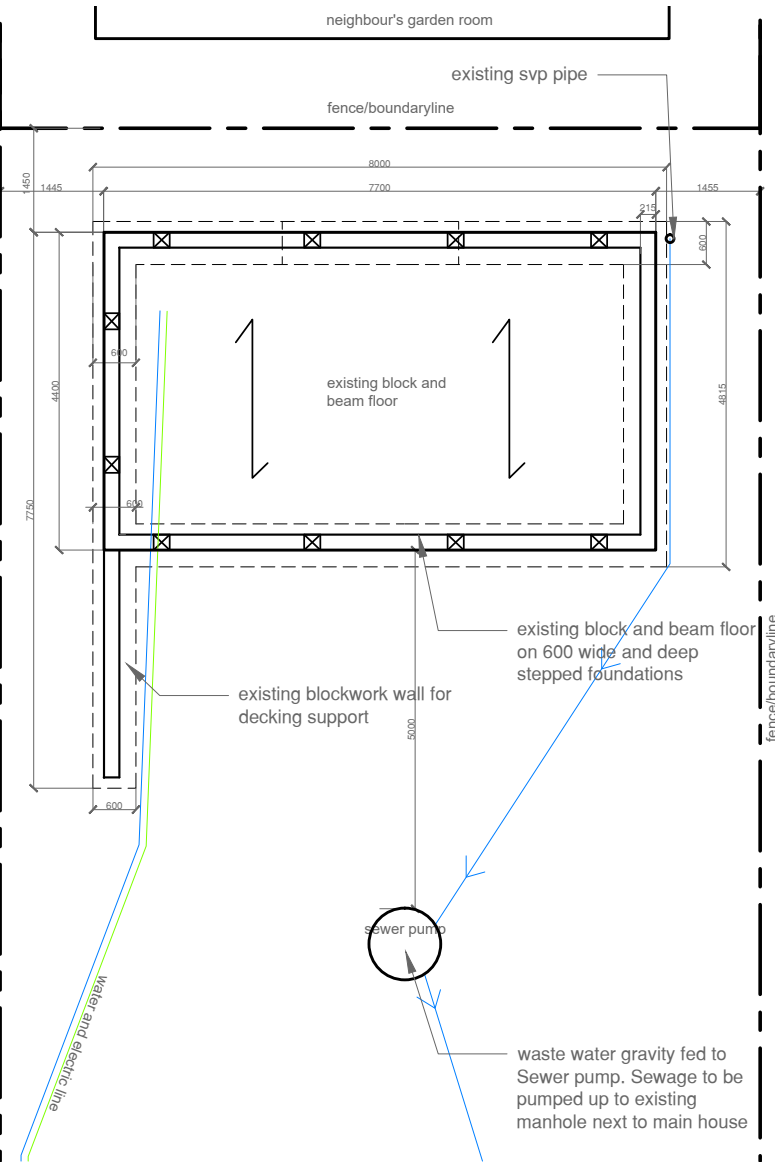

PROPOSED PLAN

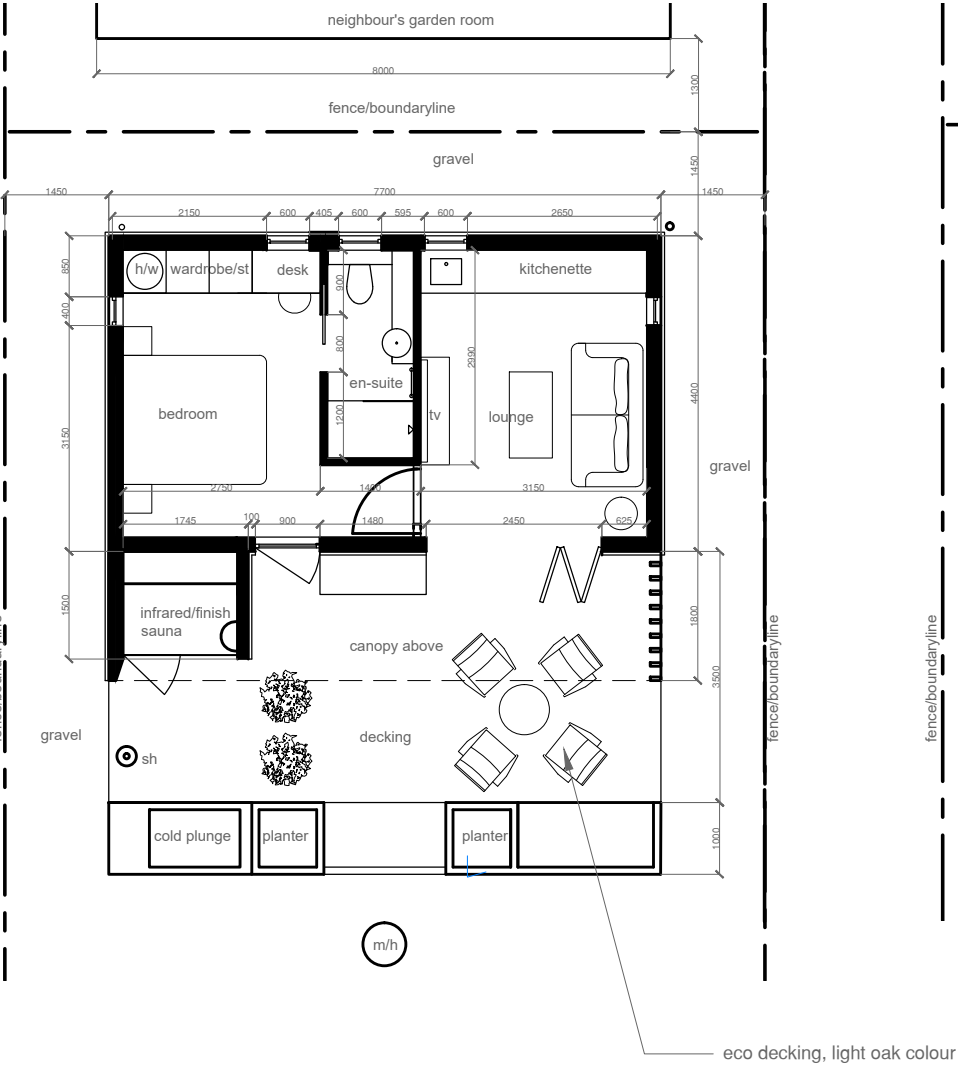

PROPOSED ROOF PLAN

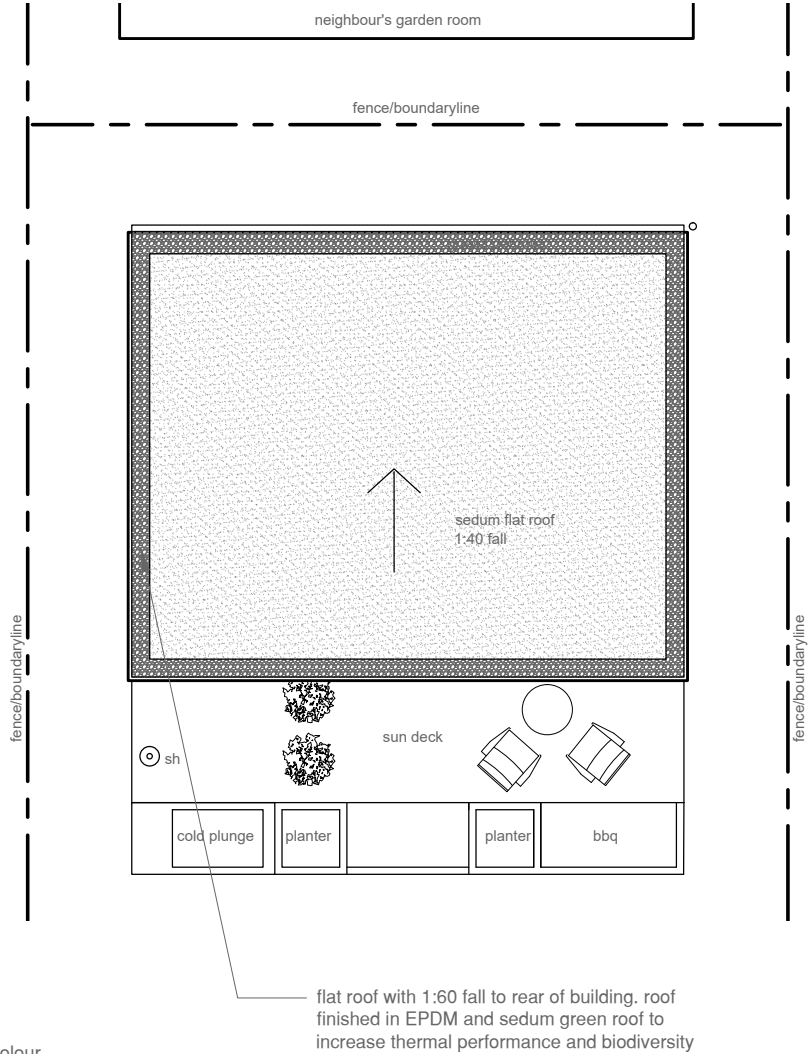

FLOOR PLANS

A PLANS UPDATED TO MATCH SECTION AND ELEVATION 28.04.26

Revision	Amendment	Date
Project : 332 KIDMORE RD CAVERSHAM HEIGHTS READING, RG4 7NG		
For :		
Drawing Title : PROPOSED FLOOR PLANS DWGS		
Content : PLANNING		
Scale : 1:100@A3 Date : JAN 2026		
C:\Butterscotch Design\Admin\logos\logo.jpg		
info@buttercotchdesign.com www.buttercotchdesign.com 01189 594 277 8b Portman RD, Reading RG30 1EA		
Drawing No : KRP/ID/004		
Rev : A		