

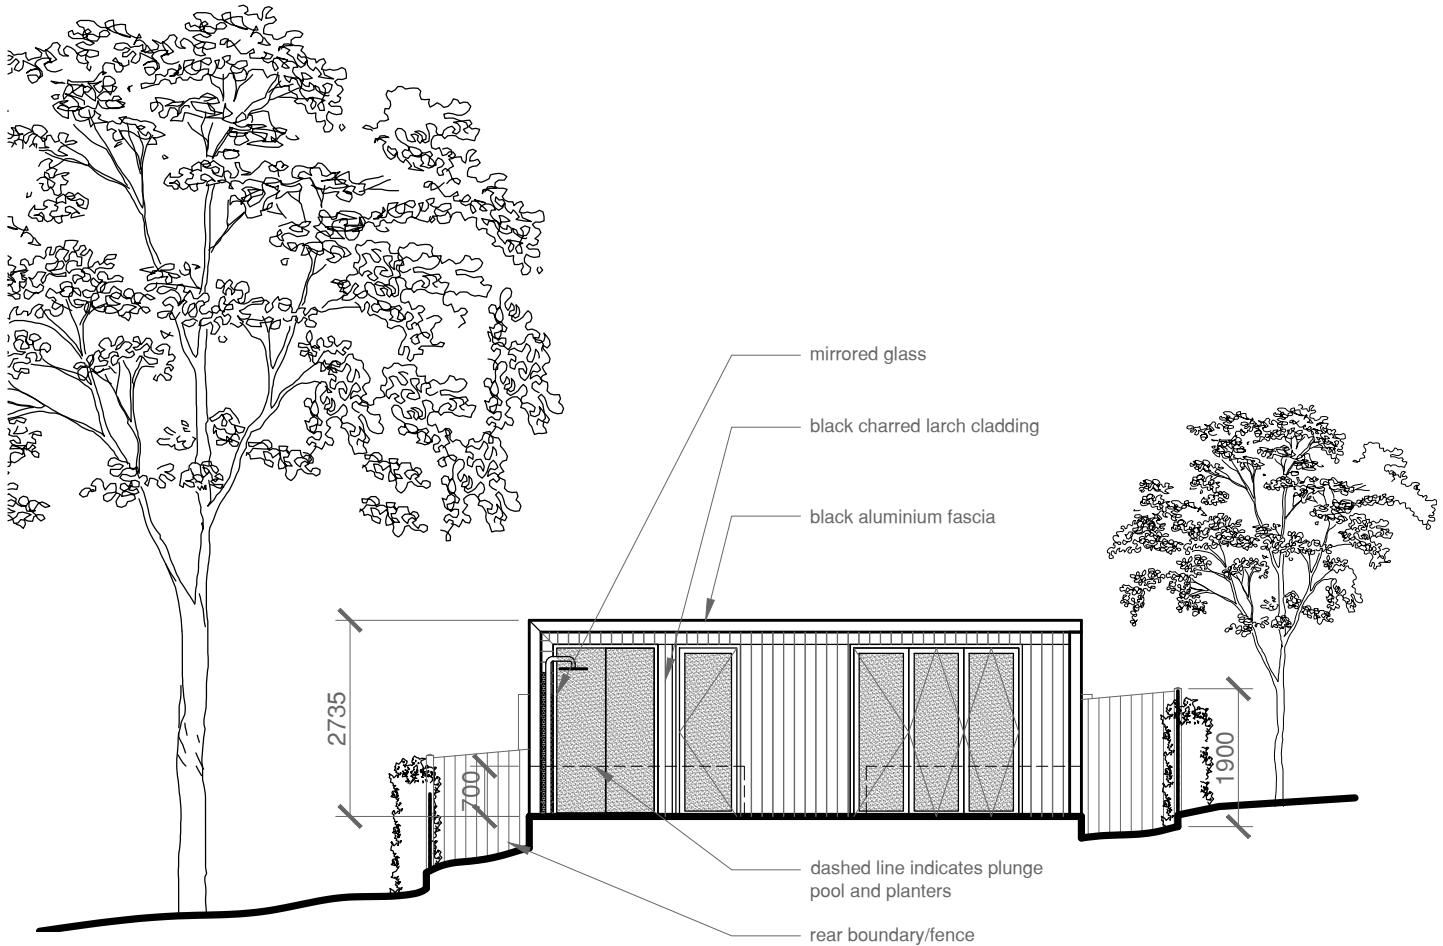


General Notes :


1. To be read in conjunction with other consultants drawings.
2. Check site conditions prior to commencement of work.
3. Any discrepancies to be reported directly to the Architect.
4. Do not scale off drawing. Use figured dimensions only.

 


FRONT ELEVATION 01

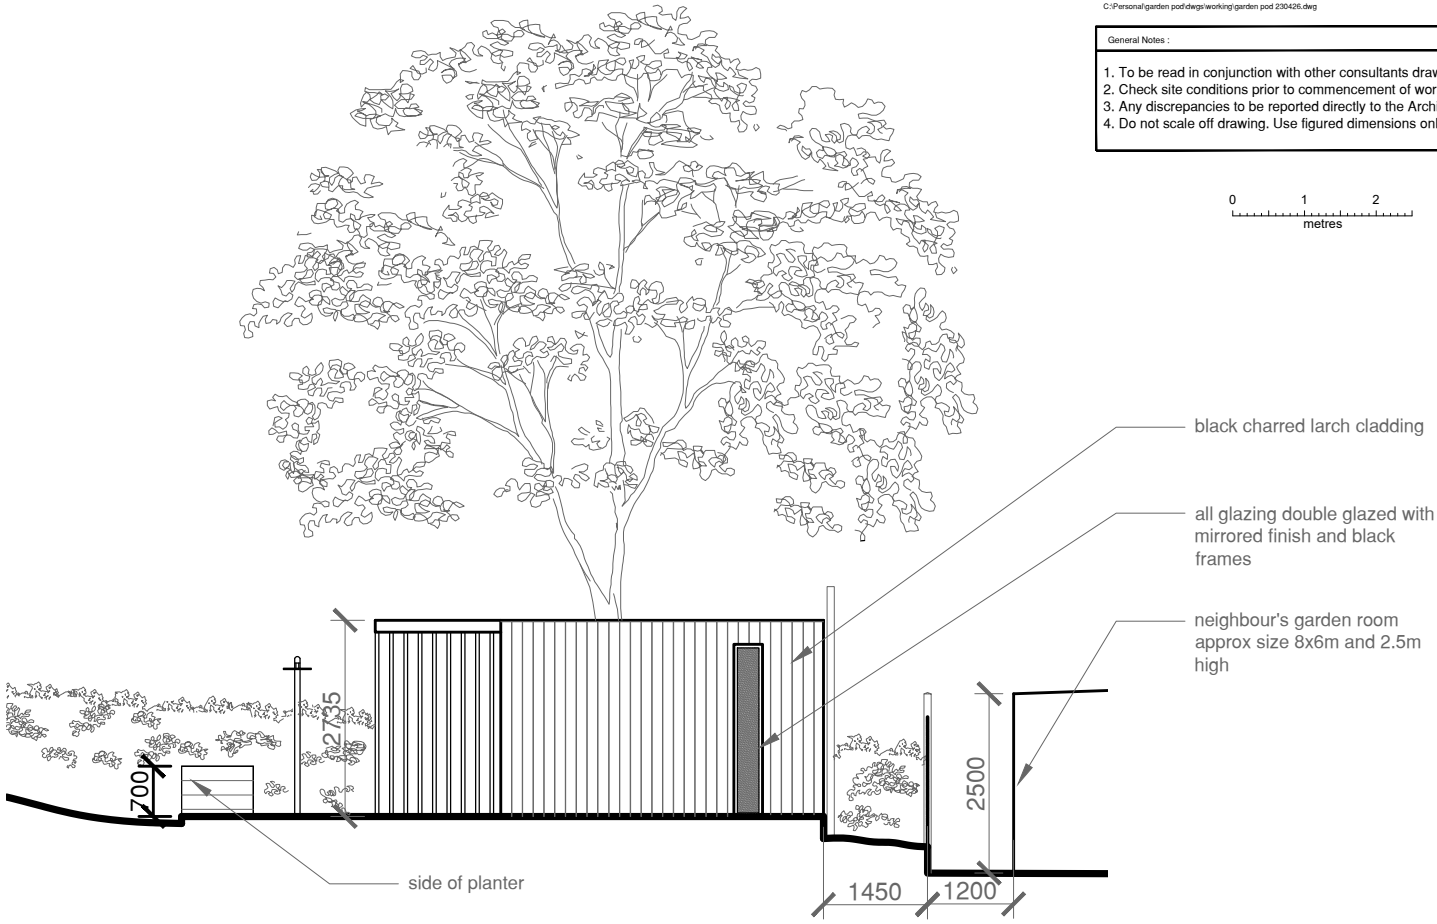

SIDE ELEVATION 02

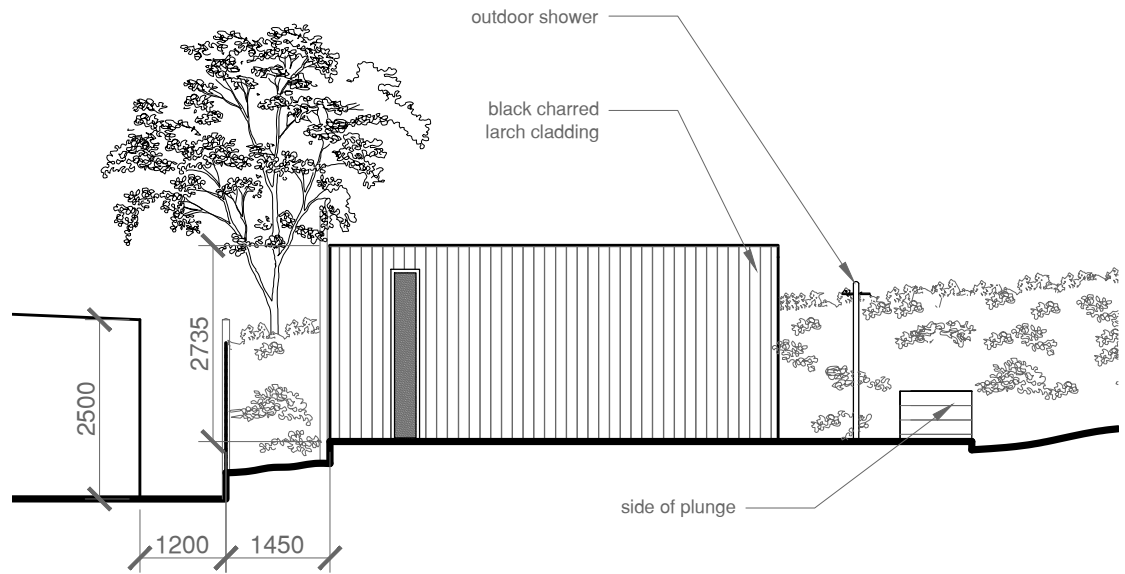

SIDE ELEVATION 03

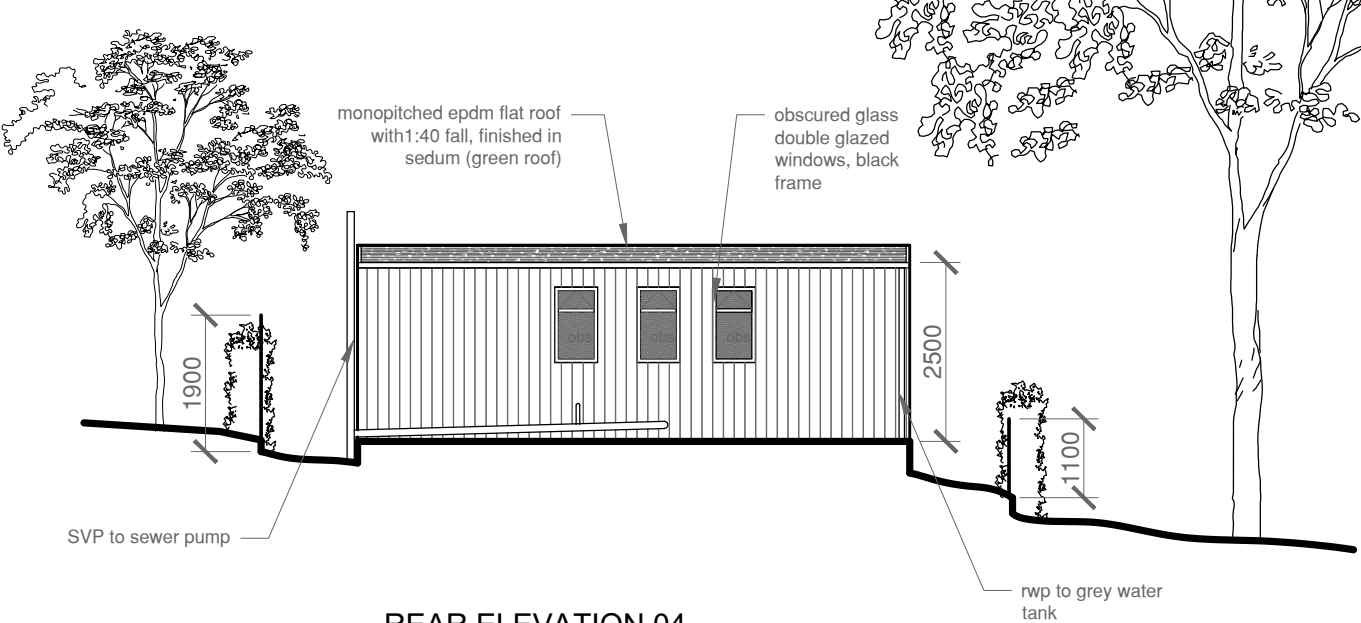

REAR ELEVATION 04

A ELEVATIONS AMENDED TO MATCH SECTION OF
COLD PLUNGE, PLUNGE OUTLINE ADDED TO
ELEV 01 28.04.26

Revision	Amendment	Date
Project : 332 KIDMORE RD CAVERSHAM HEIGHTS READING, RG4 7NG		
For :		
Drawing Title : PROPOSED ELEVATIONS DWGS		
Content : PLANNING		Scale : 1:100@A3 Date : JAN 2026
C:\Butterscotch Design\Admin\logos\logo.jpg		info@buttercotchdesign.com www.buttercotchdesign.com 01189 594 277 8b Portman RD, Reading RG30 1EA
Drawing No : KRP/ID/006		Rev : A