


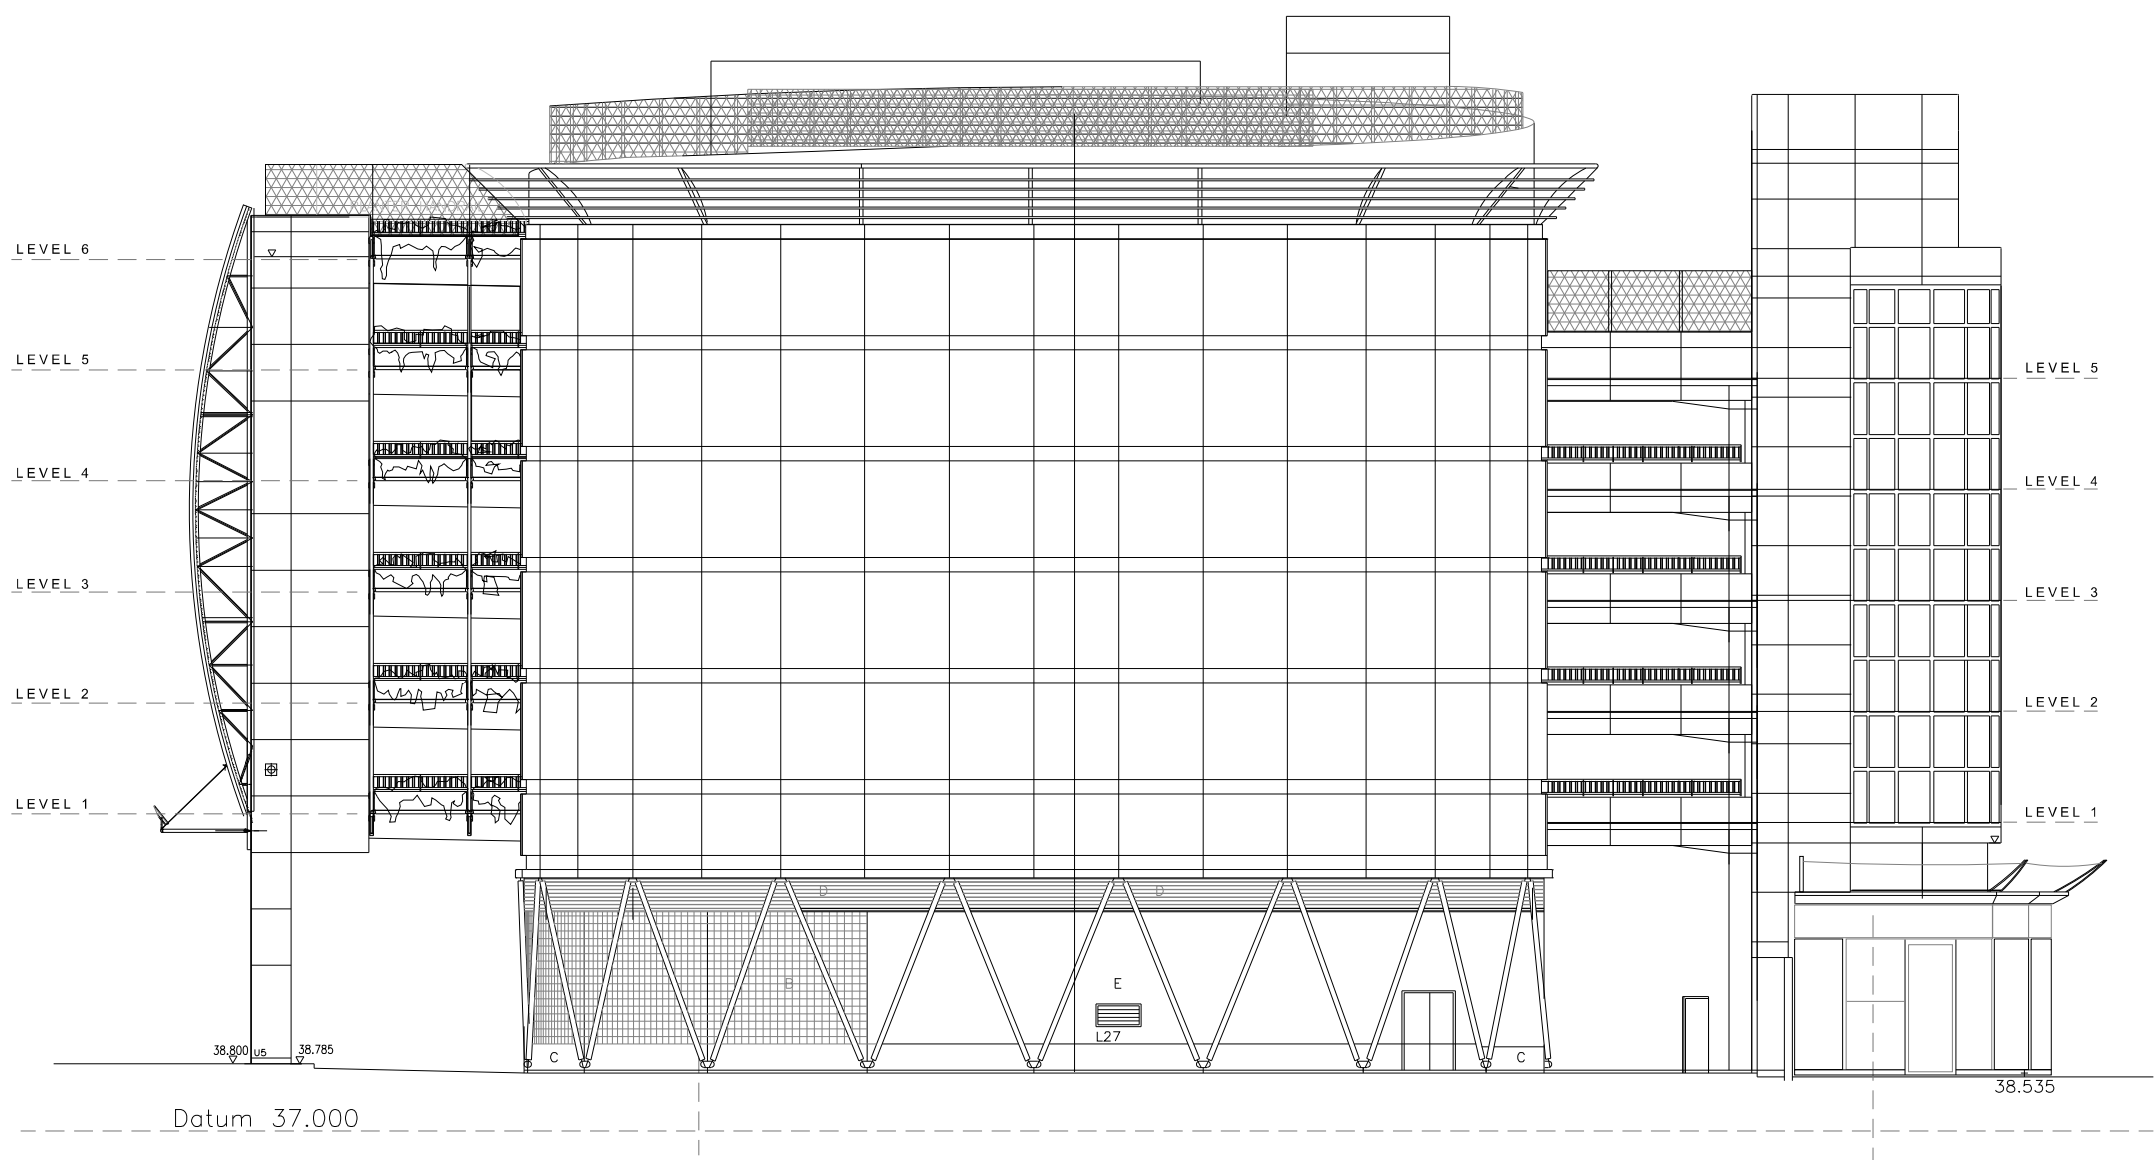


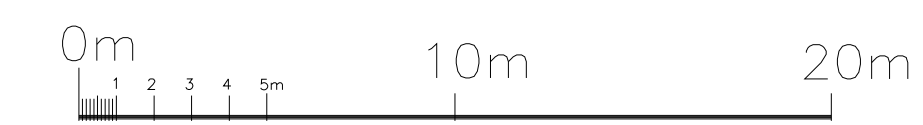


ELEVATION S Riverside Car Park North East Elevation

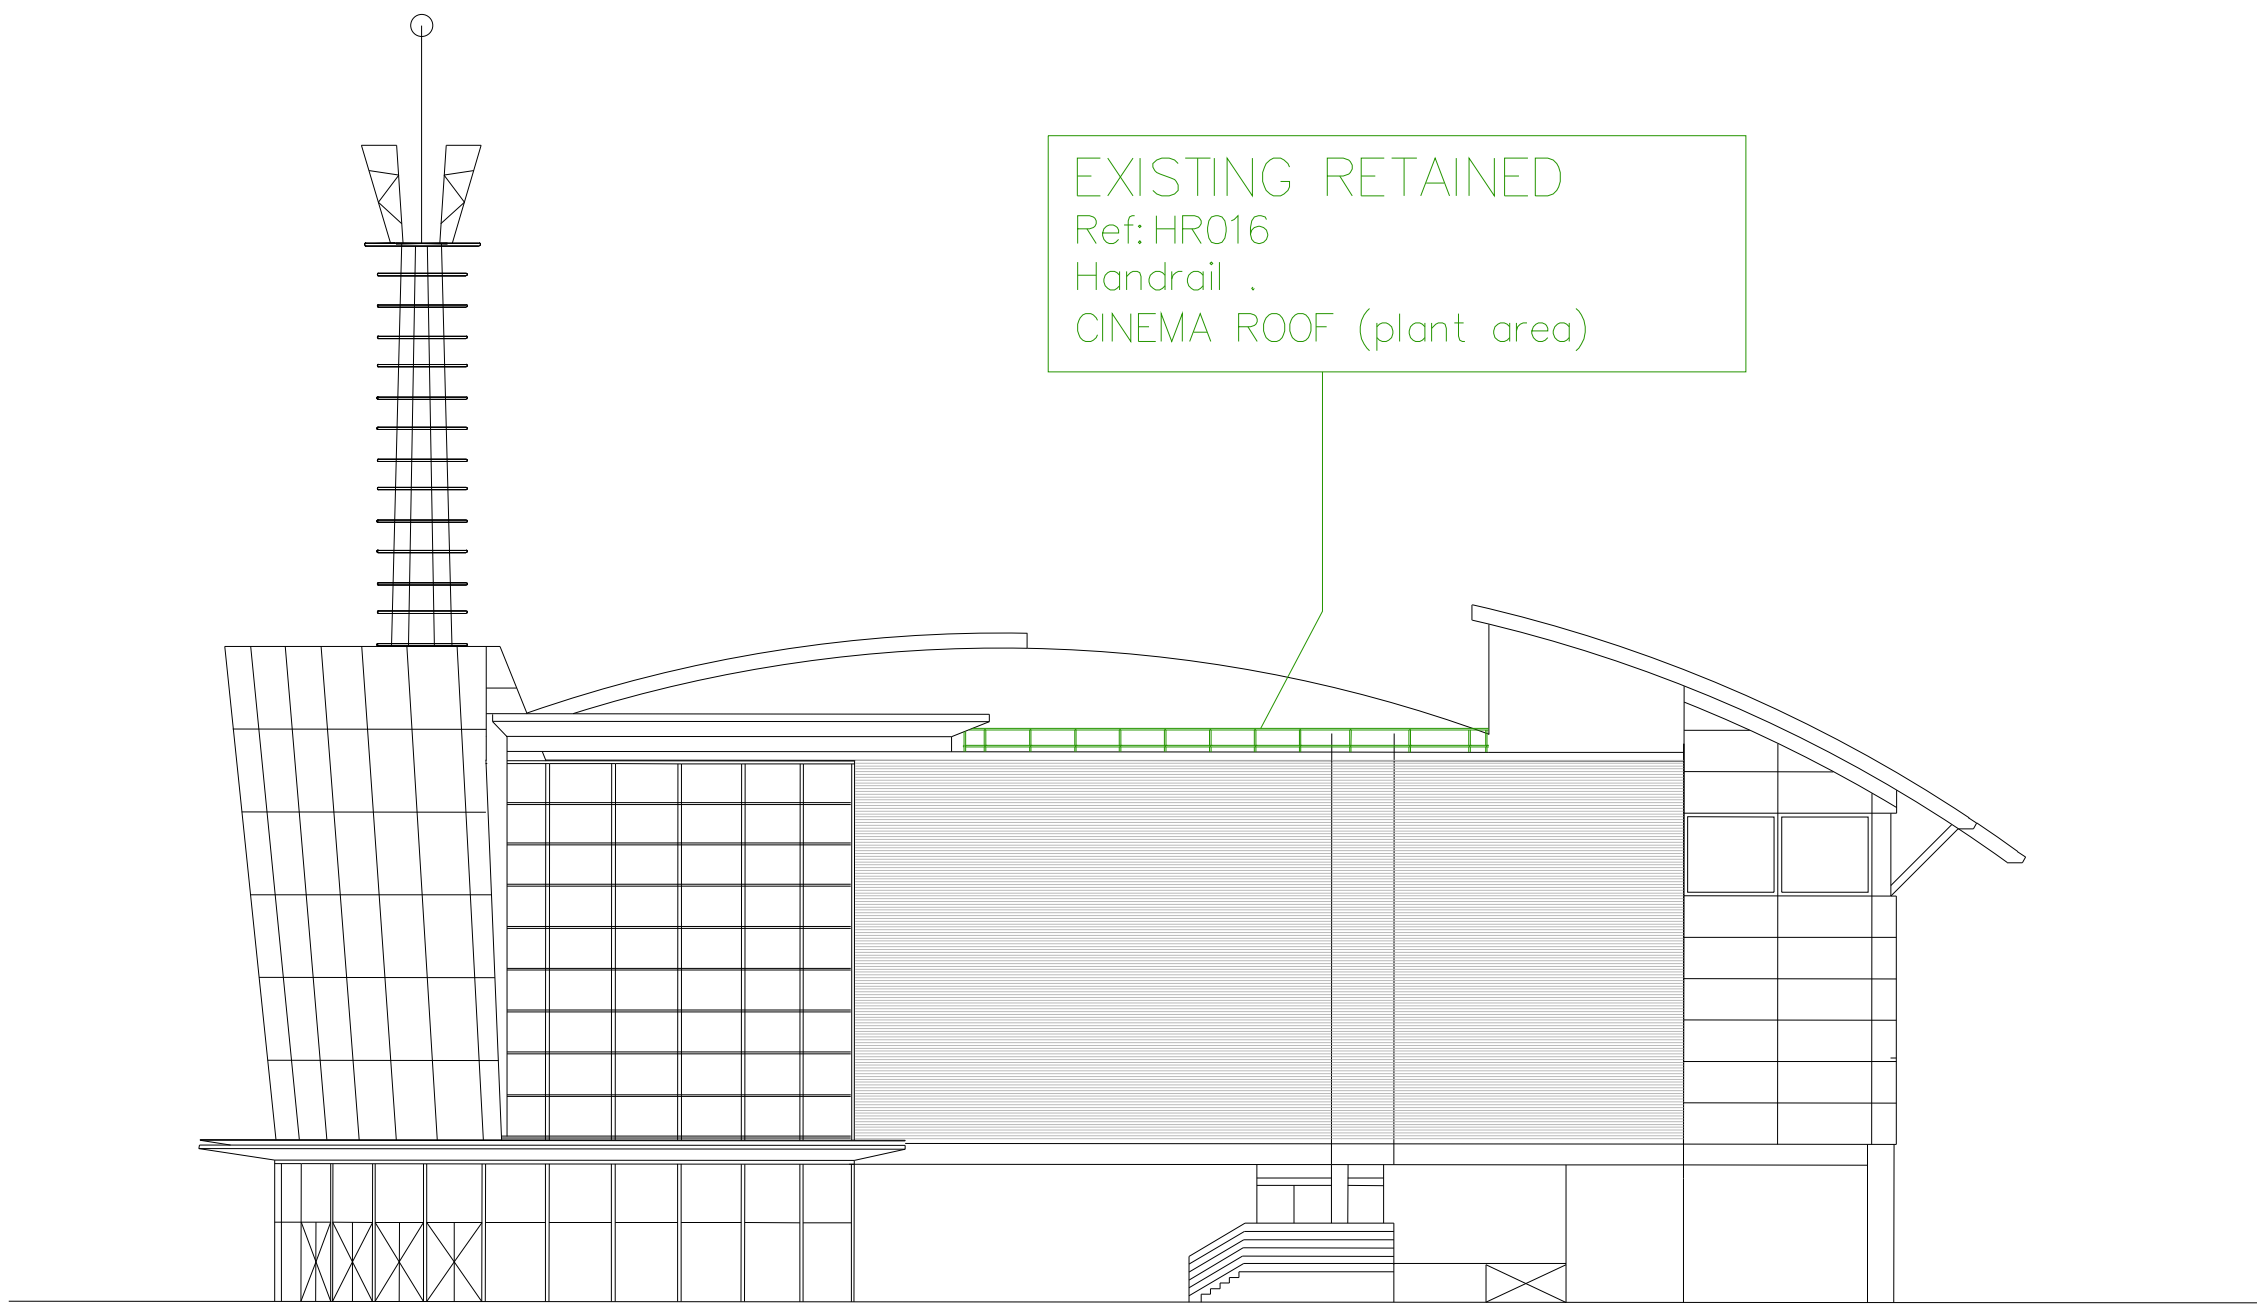

ELEVATION T Cinema South West Elevation

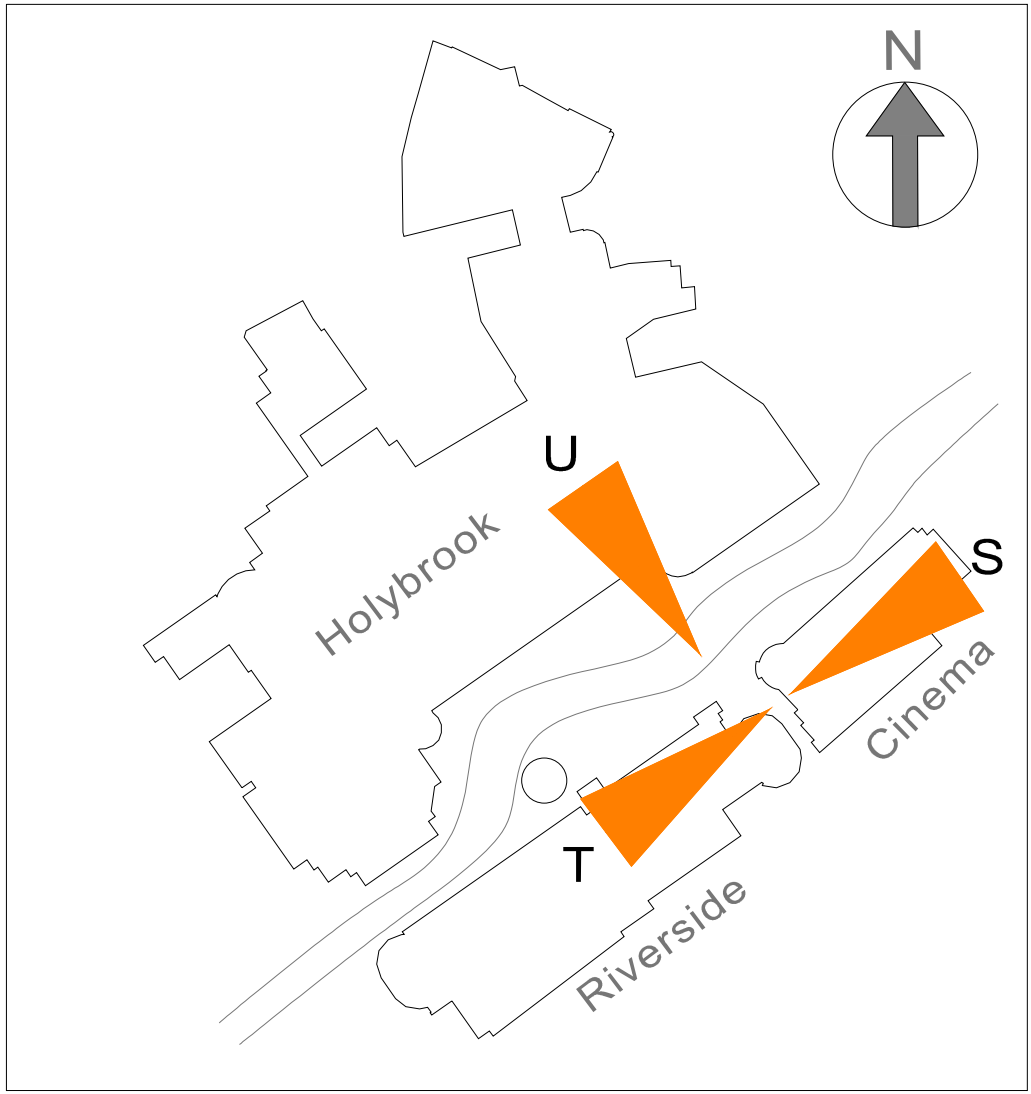

KEY PLAN ELEVATION VIEW POINT

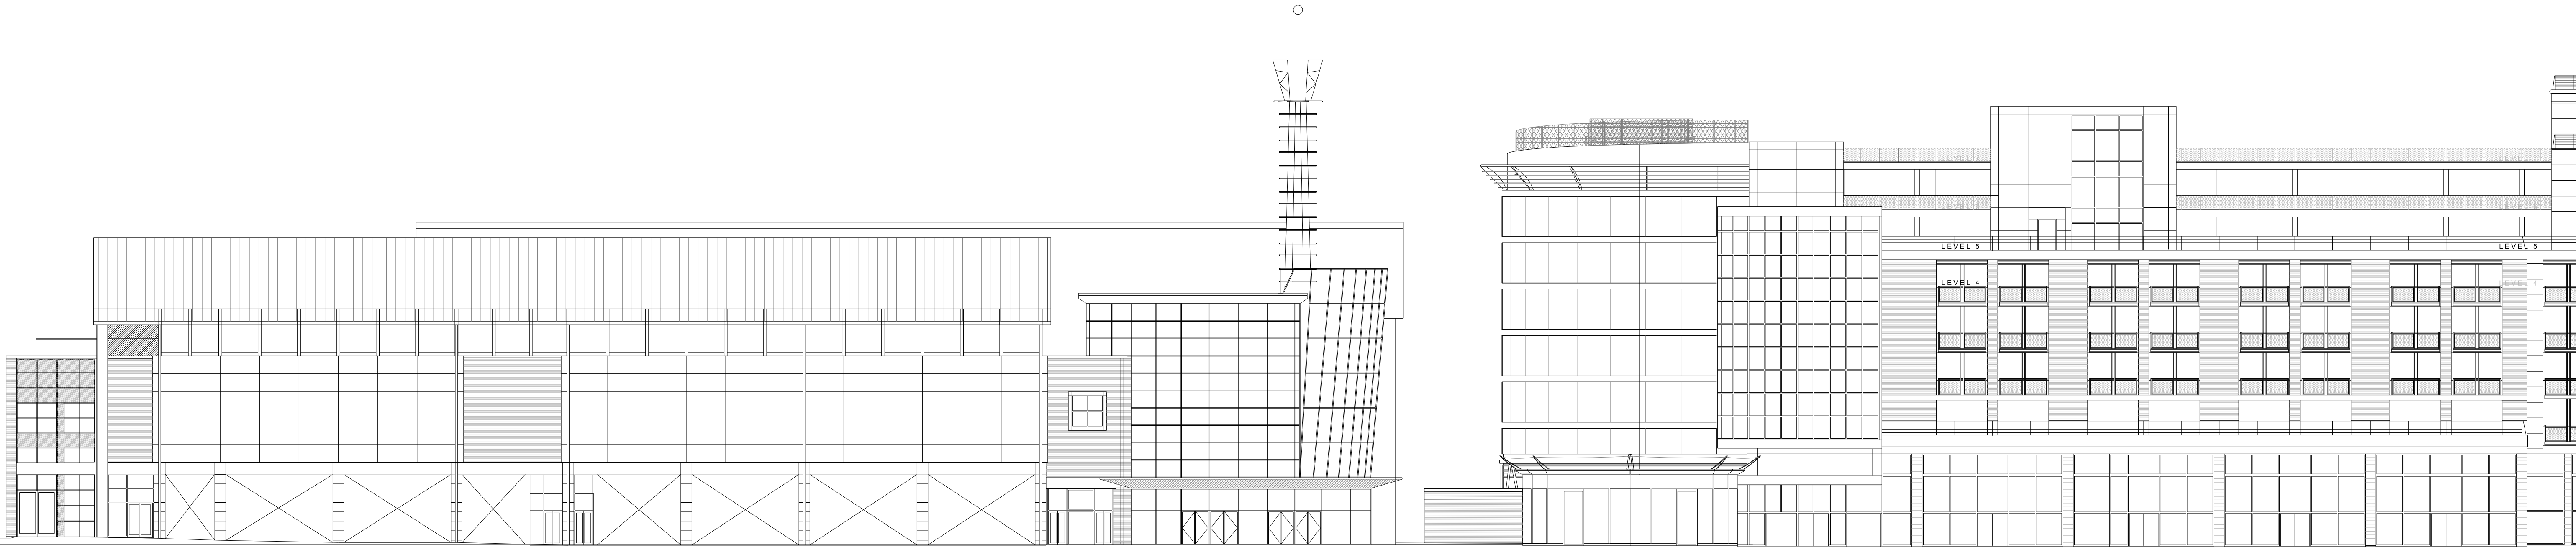

ELEVATION U Cinema Building and Riverside Car Park North West Elevation

THE ORACLE SHOPPING CENTRE
EDGE PROTECTION WORKS 1:200 @ A1

EXISTING ELEVATIONS

NOTES

EXISTING SAFETY WIRE SYSTEMS
ARE LOCATED OUT OF PUBLIC VIEW
BEHIND THE LEVEL OF THE ADJACENT
PARAPET.

Rev A Revised to include PC's comments 16.03.26 pj.

Rev	Description	Date	By	Chk'd
 <i>Real value in a changing world</i>				
Client Hammerson UK Properties Ltd.				
Project The Oracle Shopping Centre Reading				
Description EDGE PROTECTION ELEVATION EXISTING				
Scale 1:200 @ A1 Detail				
Date 23.01.26				
By P J				
Checked				
Job Oracle SC. Edge Protection				
Drg OSC.EP.EX.07.A				
rev				

THIS DRAWING IS PROTECTED BY COPYRIGHT. IT MAY NOT BE REPRODUCED IN ANY FORM OR BY ANY MEANS FOR ANY PURPOSE, WITHOUT GAINING PRIOR WRITTEN PERMISSION FROM JONES LANG LASALLE