


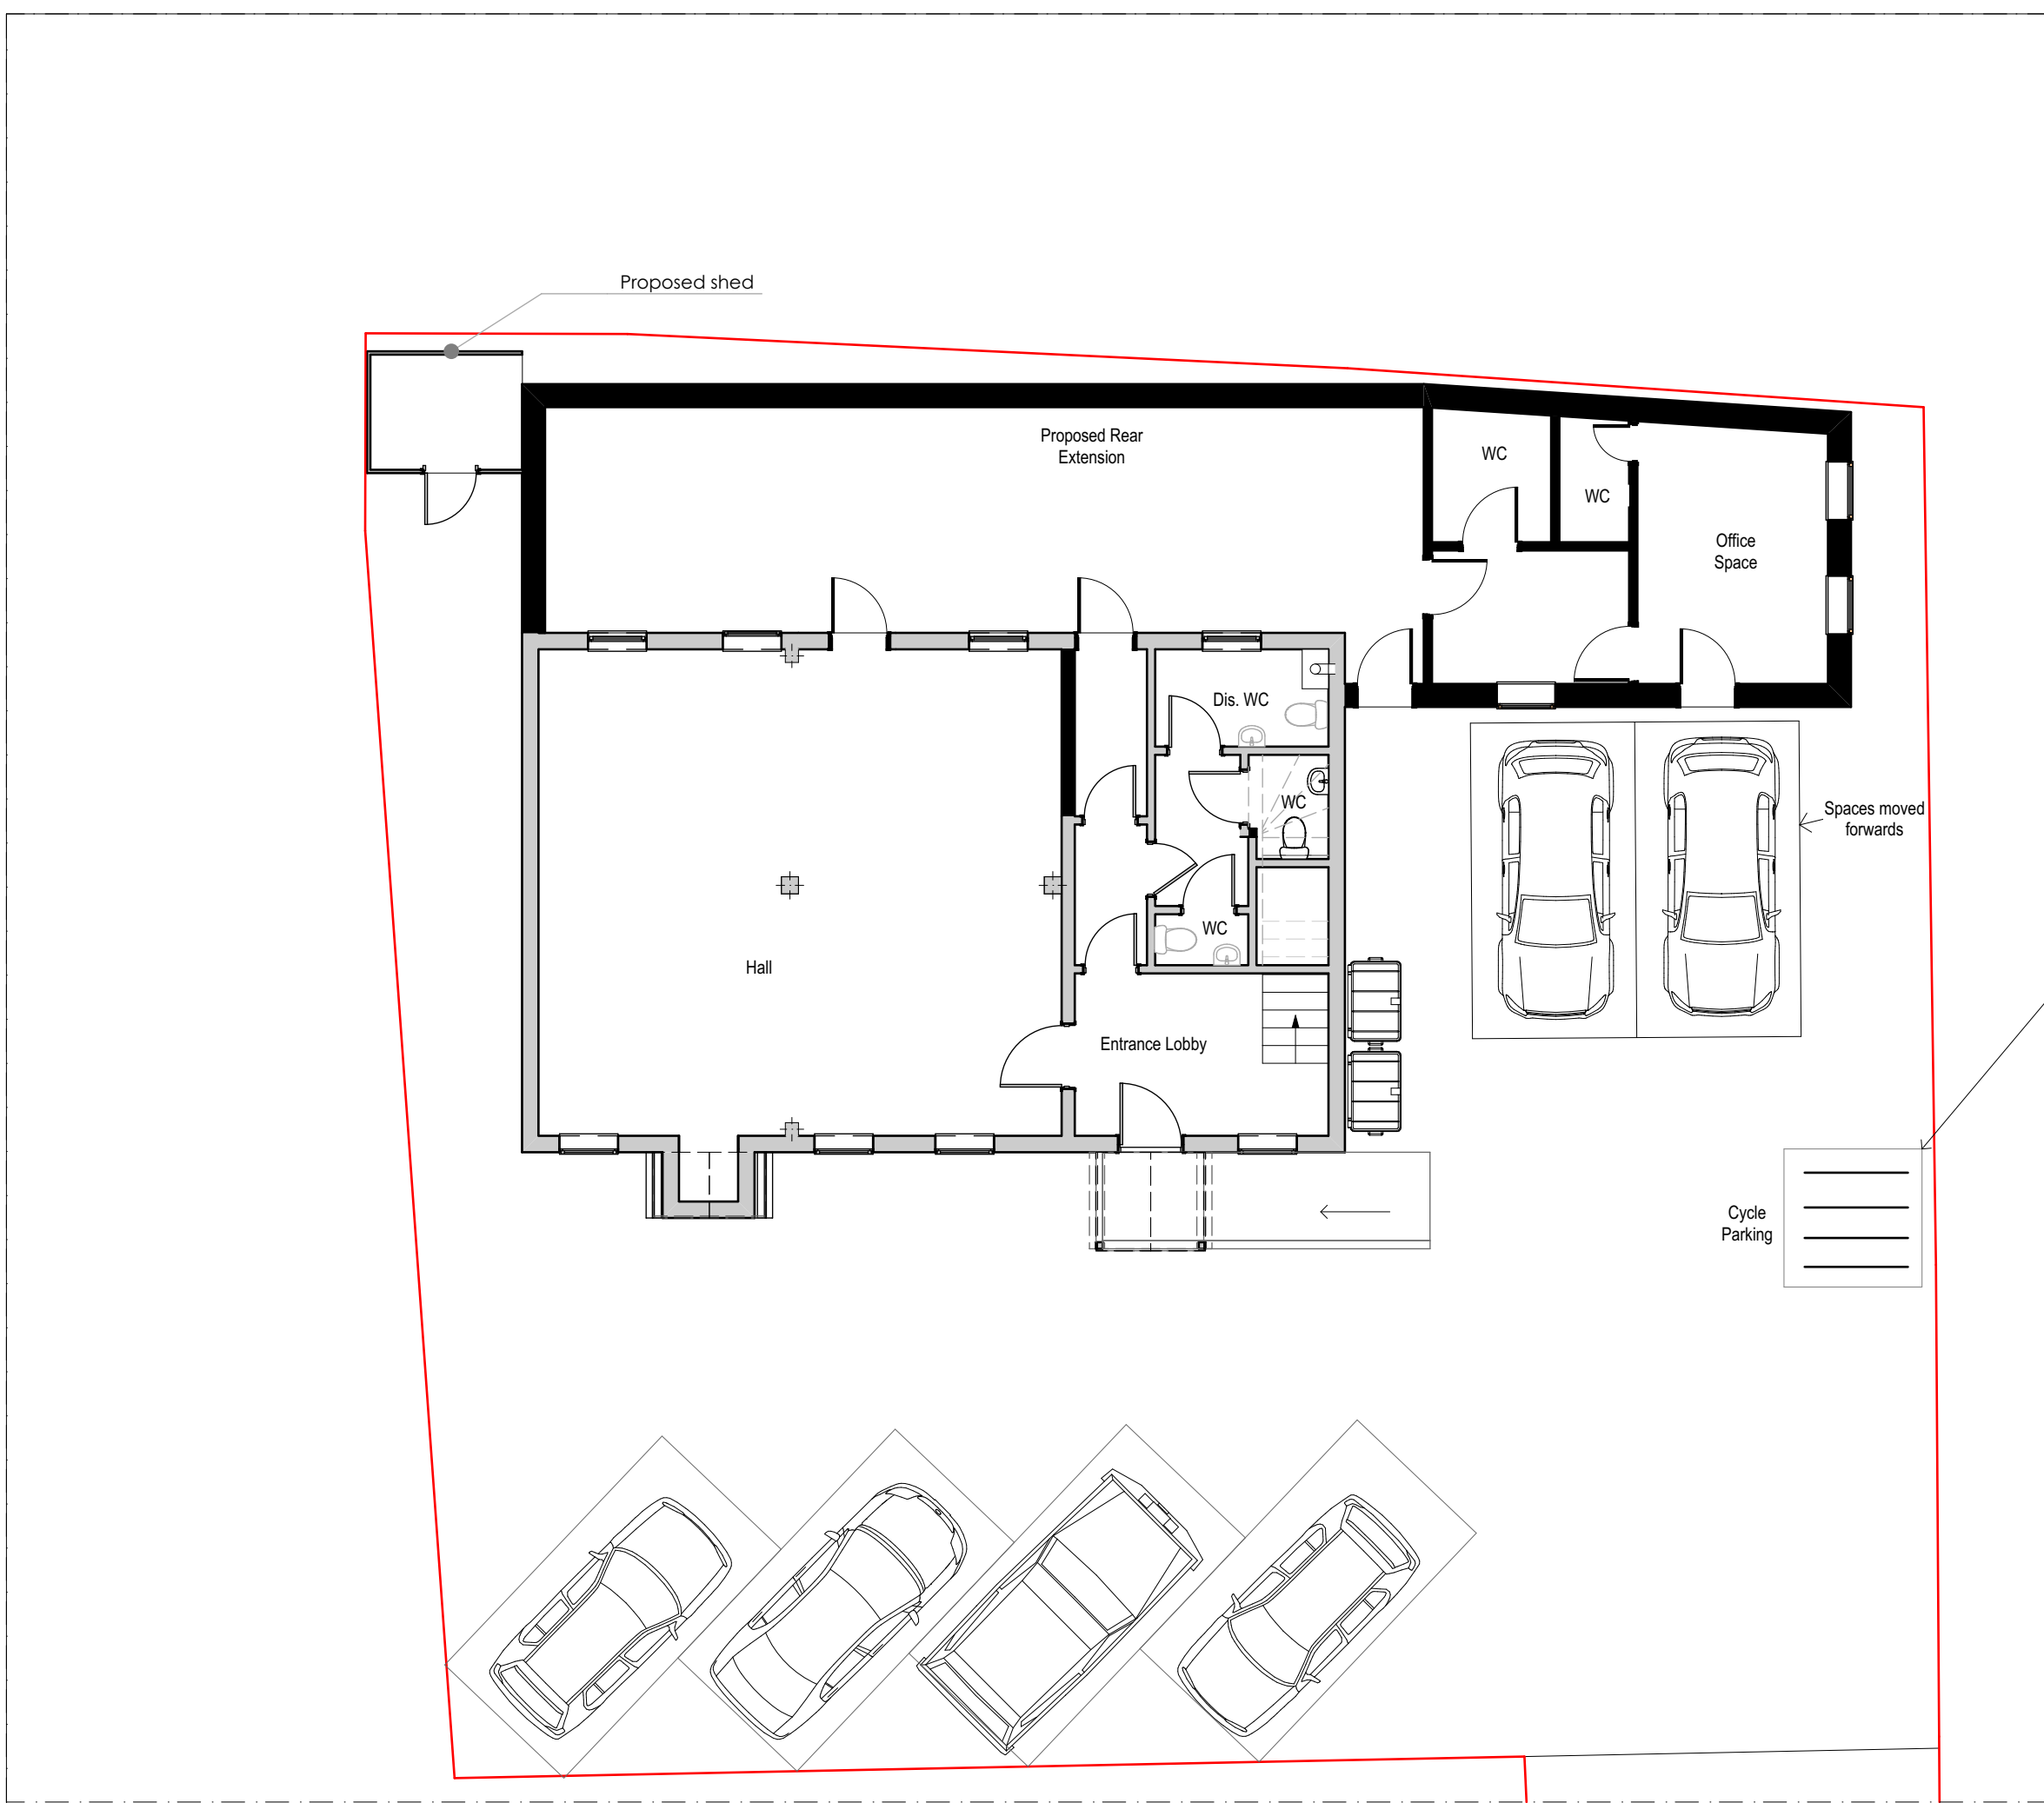

1:100

GF-Ground Floor

11

© This drawing remains the property of The Keen Partnership and shall not be copied without prior written consent.

All dimensions to be checked on site and any discrepancies to be reported before work commences.

Notes:

 = Existing

 = Proposed

6no. Cycle store



1:100



THE KEEN PARTNERSHIP
The Courtyard
Edinburgh Road
Reading RG30 2UA
Tel: 0118 9510 855
Fax: 0118 9510 866
chris@keenpartnership.co.uk
www.keenpartnership.co.uk



Client:
ZAINABIYA READING CENTRE

Job Title:
**1 Story Extension Feasibility
4-6 School Rd Tilehurst Reading RG31 5AL**

Drawing Title:
Proposed Ground Floor Plan

Drawing Date: 26/03/2025	Status: Planning
Issue Date: 23/04/2026	Drawn By: HBH
	Scale: 1:100@A3
Job No: 8762	Drawing No: 8762 PL - 8
	Rev: