

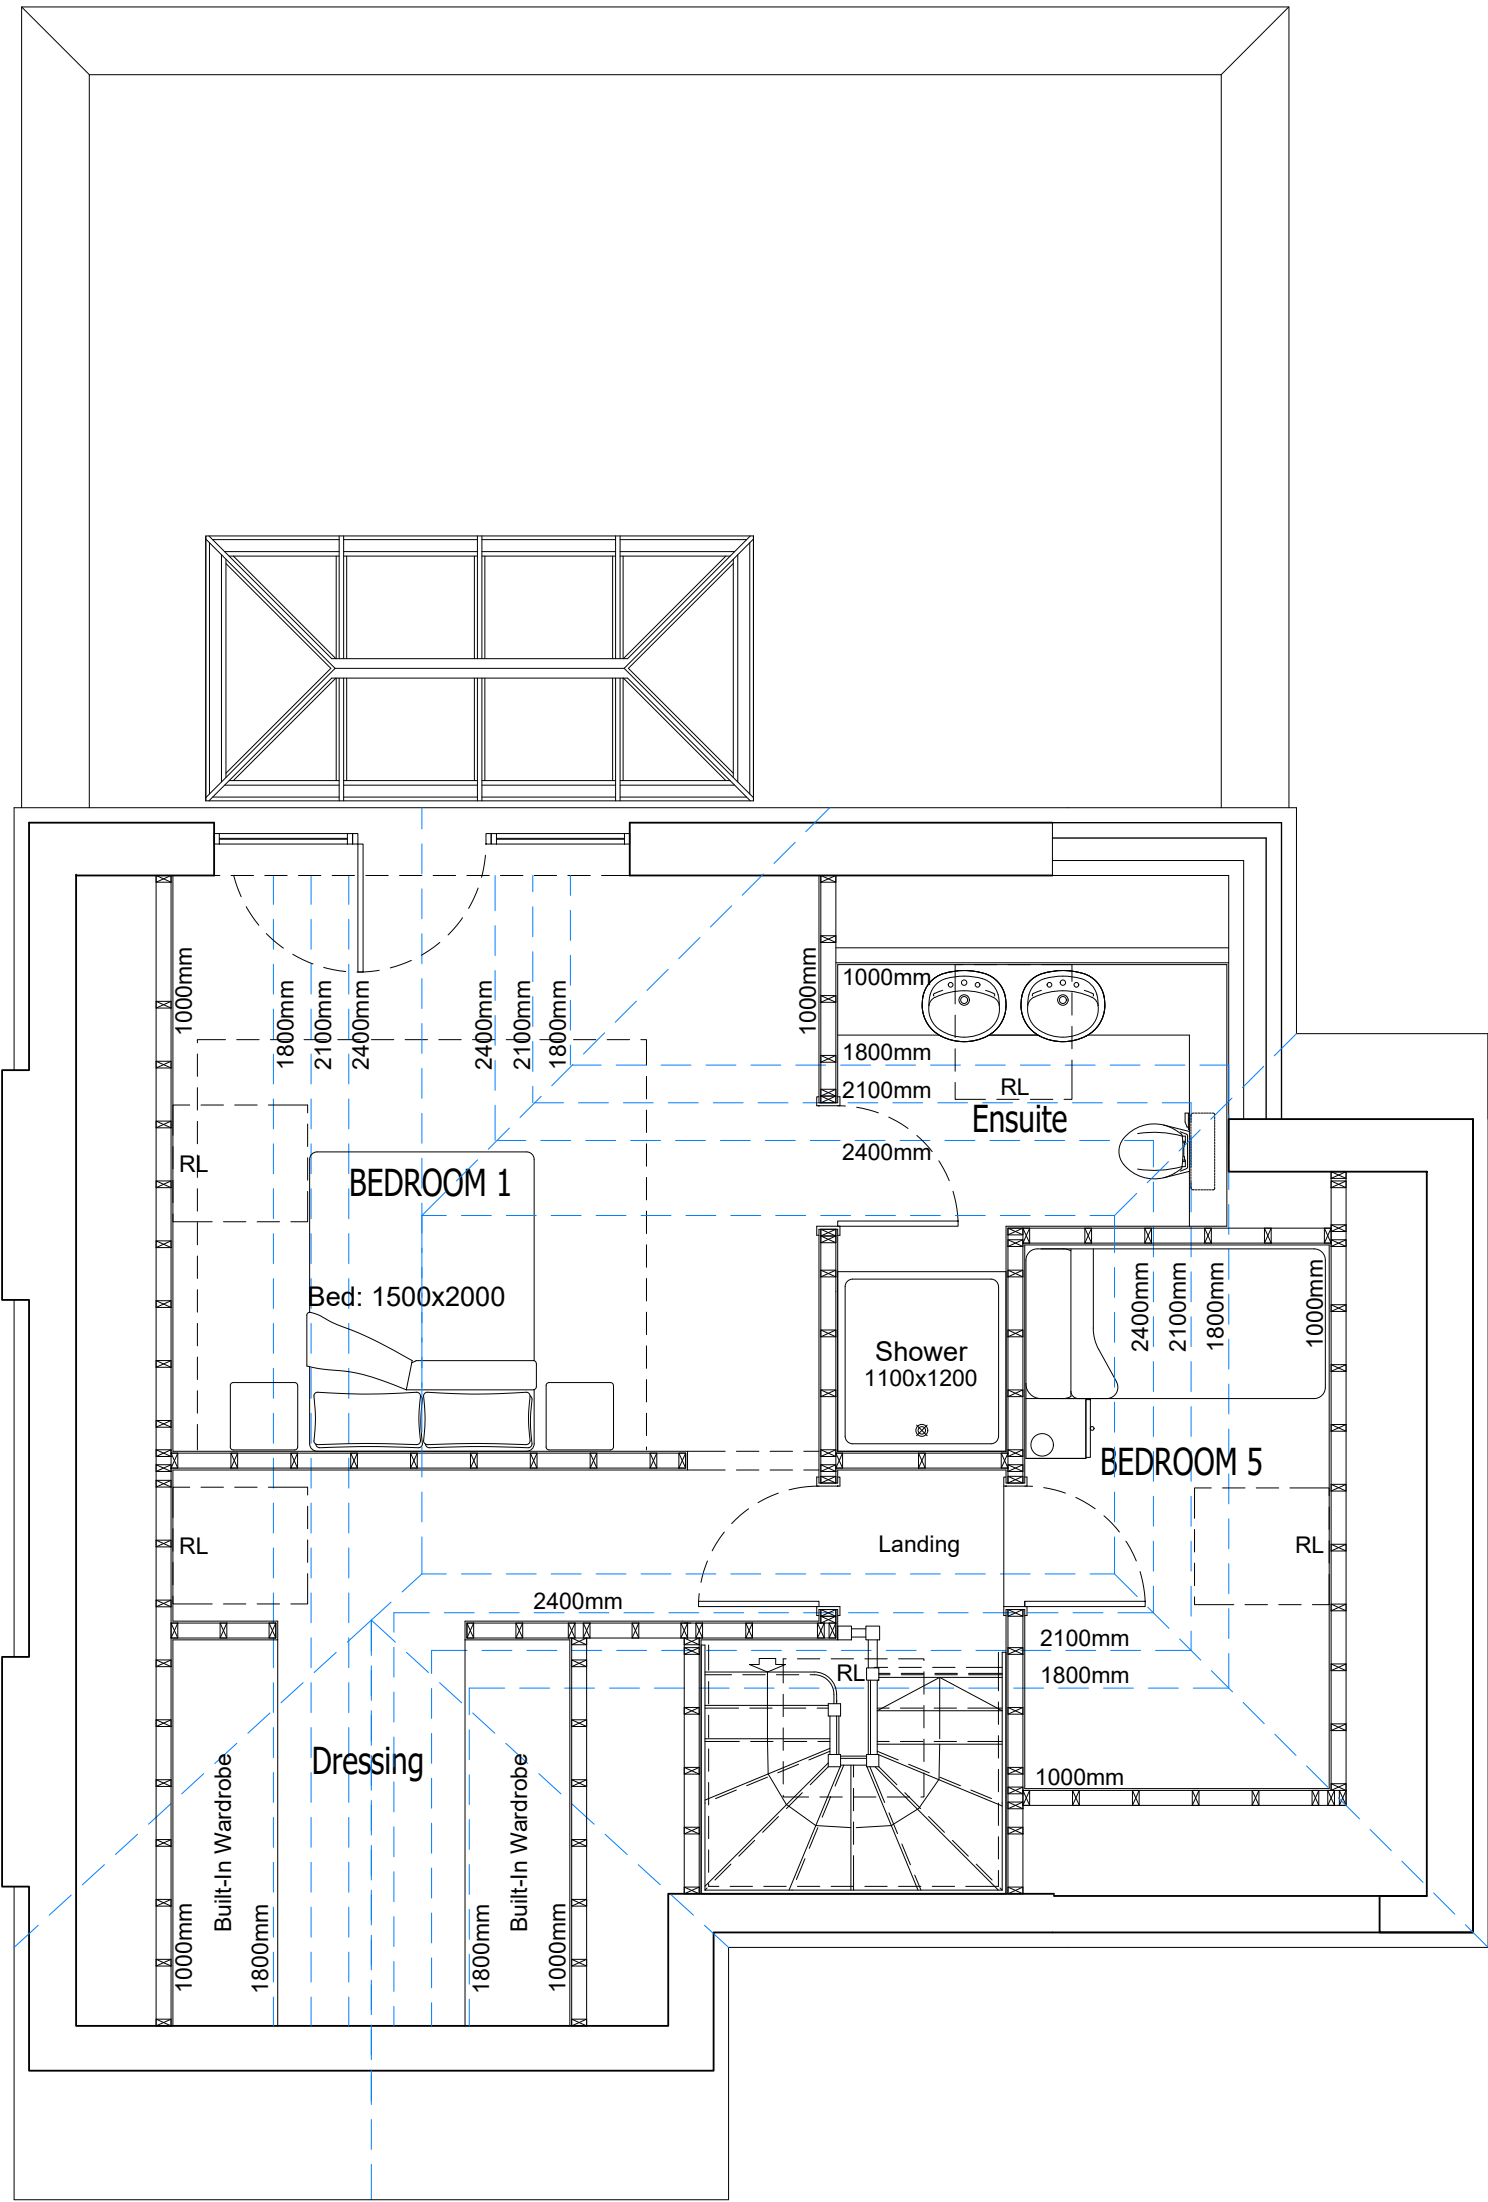


All dimensions are to be checked on site before work commences.
Figured dimensions to be taken in preference to scaled dimensions.
If in doubt please ask.
© Copyright reserved.

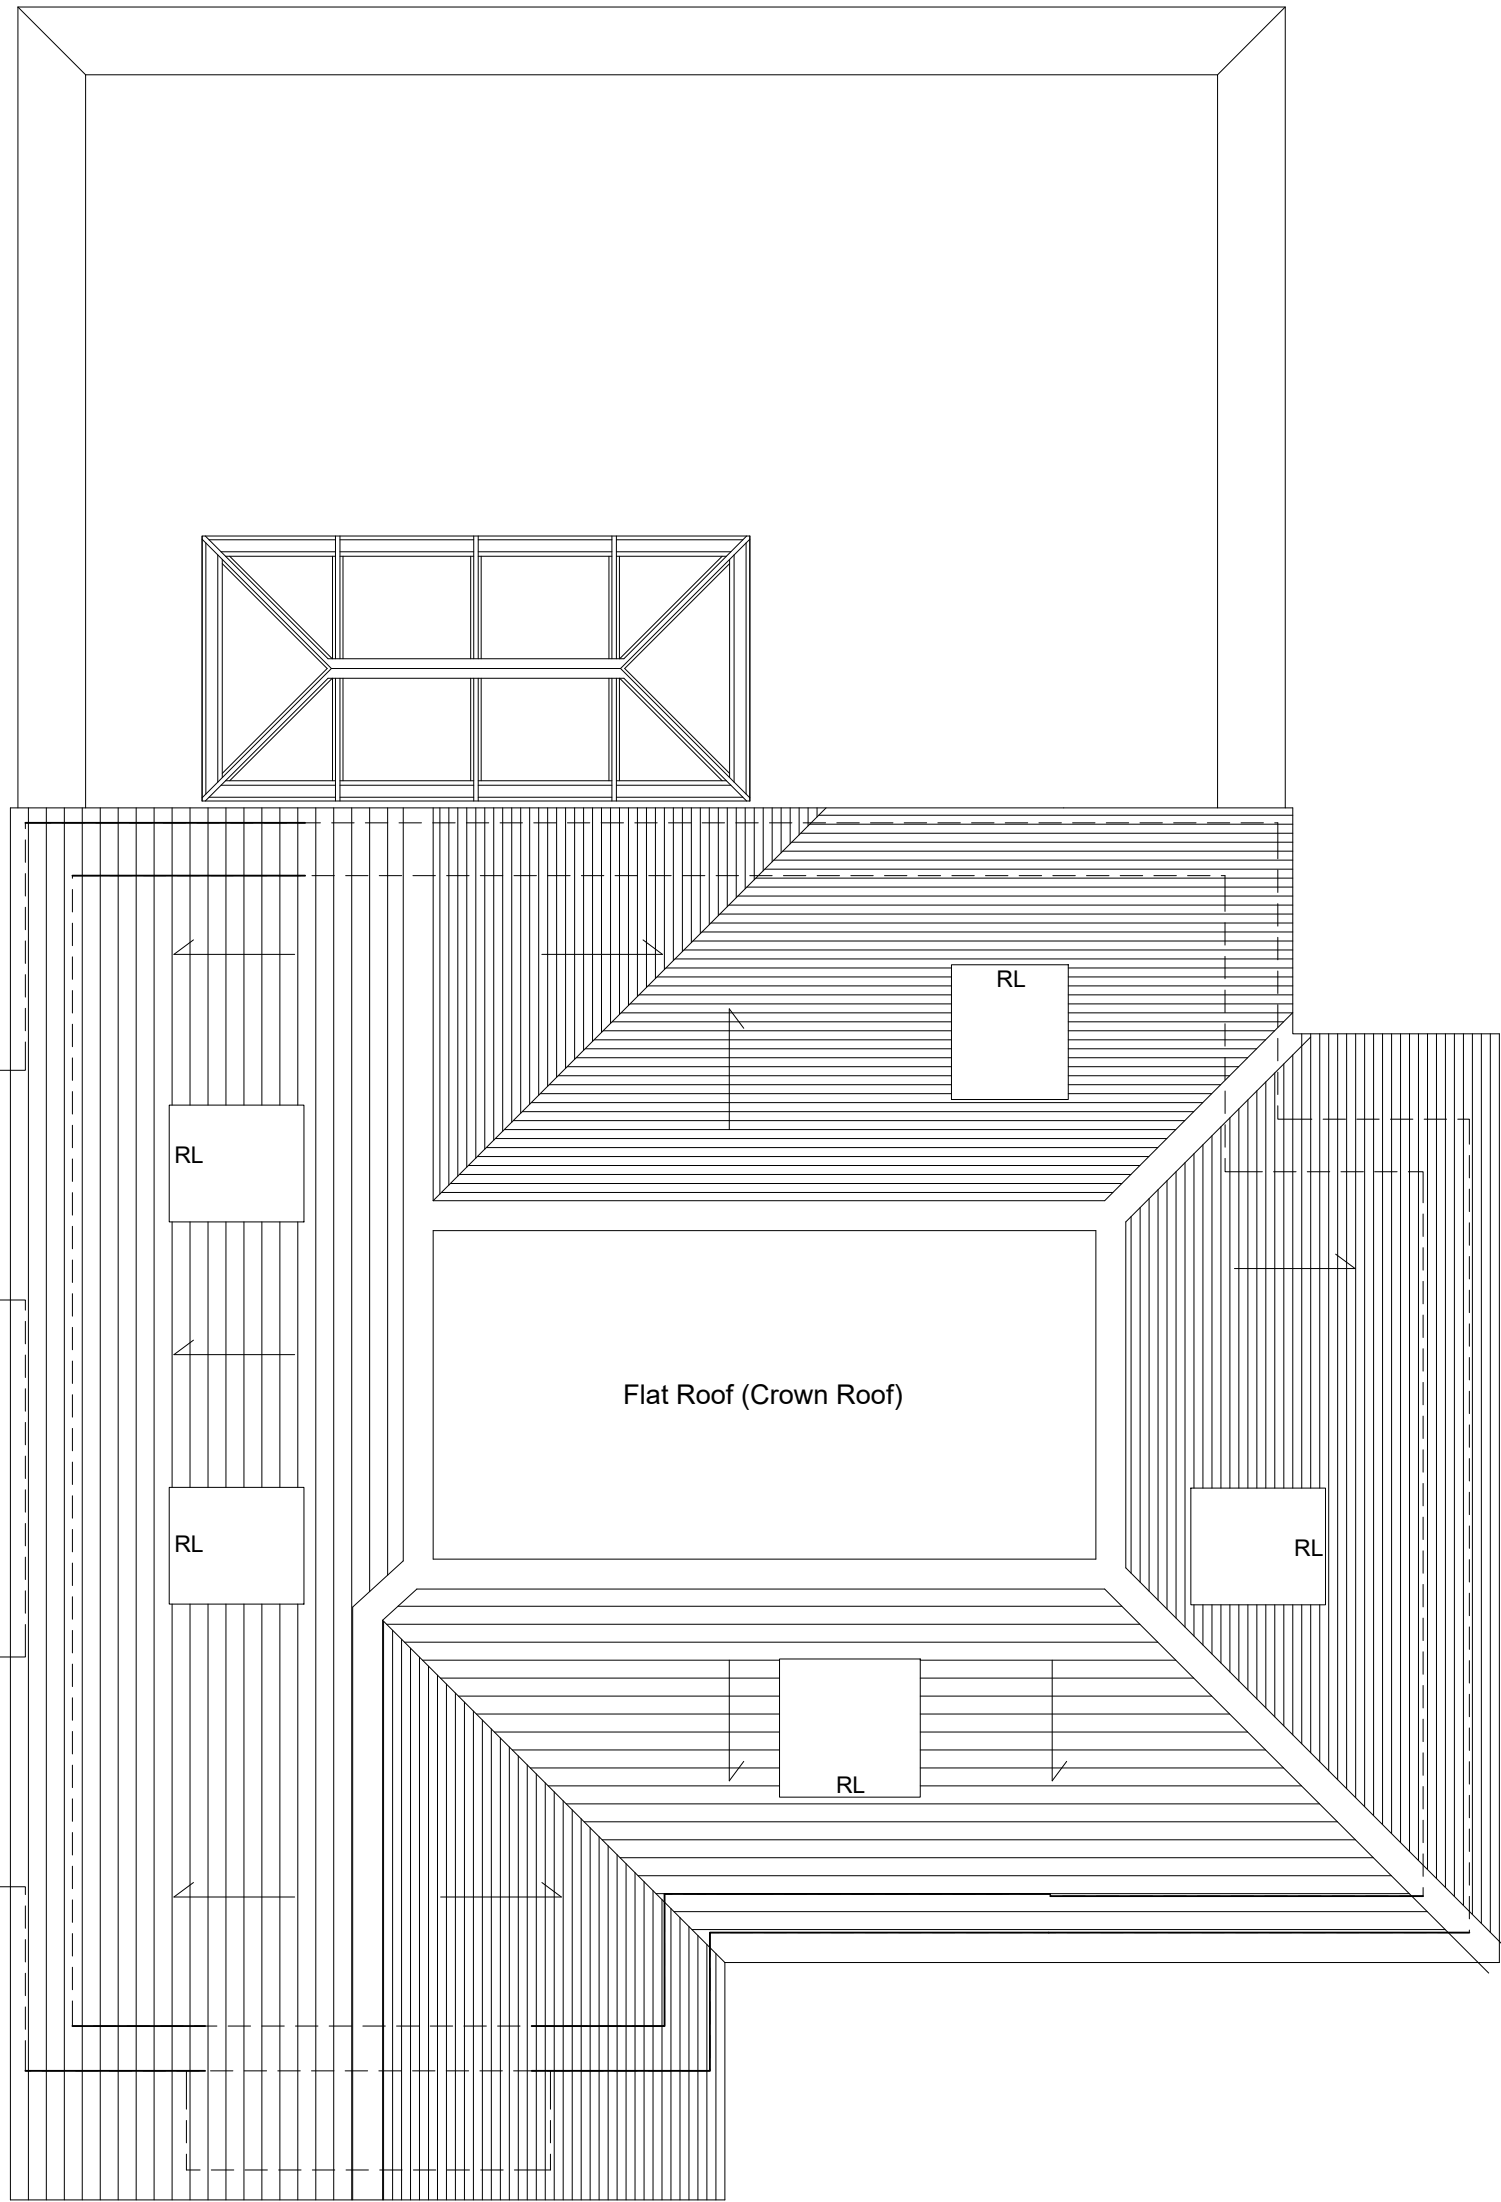

SECOND FLOOR PLAN As Proposed
Scale 1:50

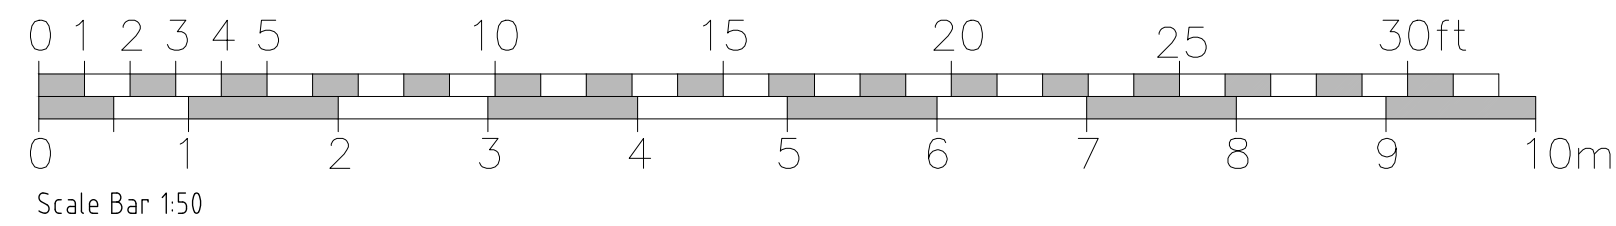

ROOF SCAPE PLAN As Proposed
Scale 1:50

A	Roof reconfigured	29-04-2026	DH
Rev	Description	Date	Initials
FOR PLANNING SUBMISSION			
HOLTHAM+NEWMAN ARCHITECTS			
The Old Dairy 282a Hyde End Road, Spencer's Wood, Reading, Berkshire, RG7 1DN			
T: 07971 316499 E: hello@hnarchitects.co.uk			
Project: 89, Westwood Road Tilehurst Reading RG31 5PY			
Client Mr. and Mrs. P. Arthur			
Drawing Title: General Arrangement Floor Plans Second Floor Level Inc. Roof Scape Plan (Proposed) As Proposed			
Scale:	1:50 @A1	Dwg. No.:	Rev.:
	-	2534-P103	A
Drawn by:	DH		
Date:	Feb 2026		