




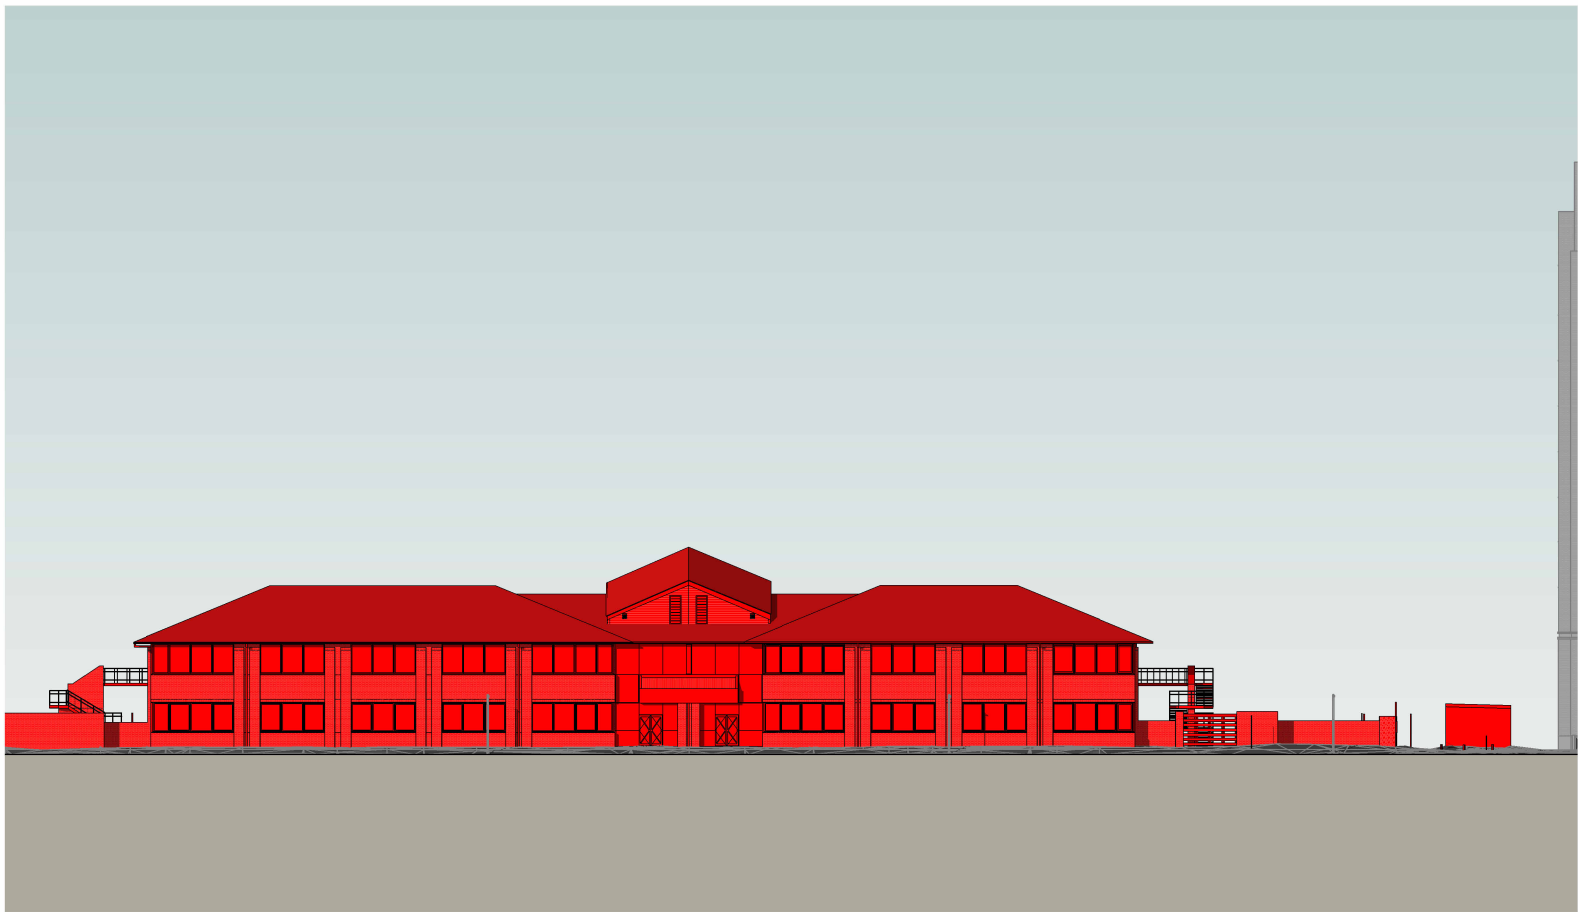


Demolition Existing Elevation - Block A North Elevation
1 : 500

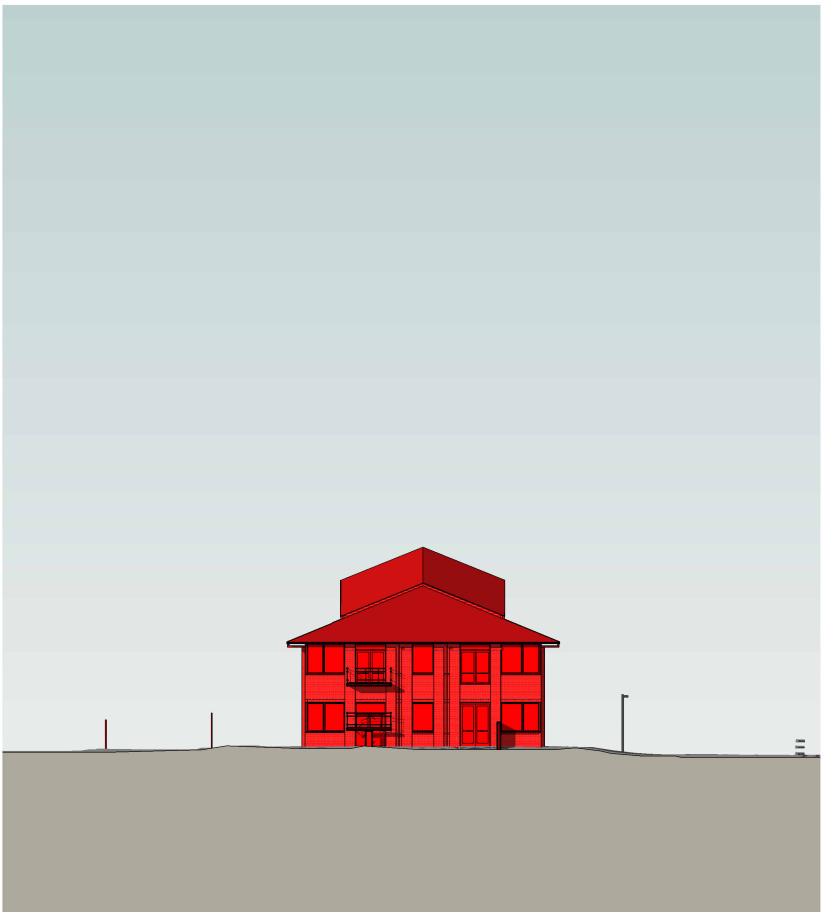


Demolition Existing Elevation - Block A East Elevation
1 : 500

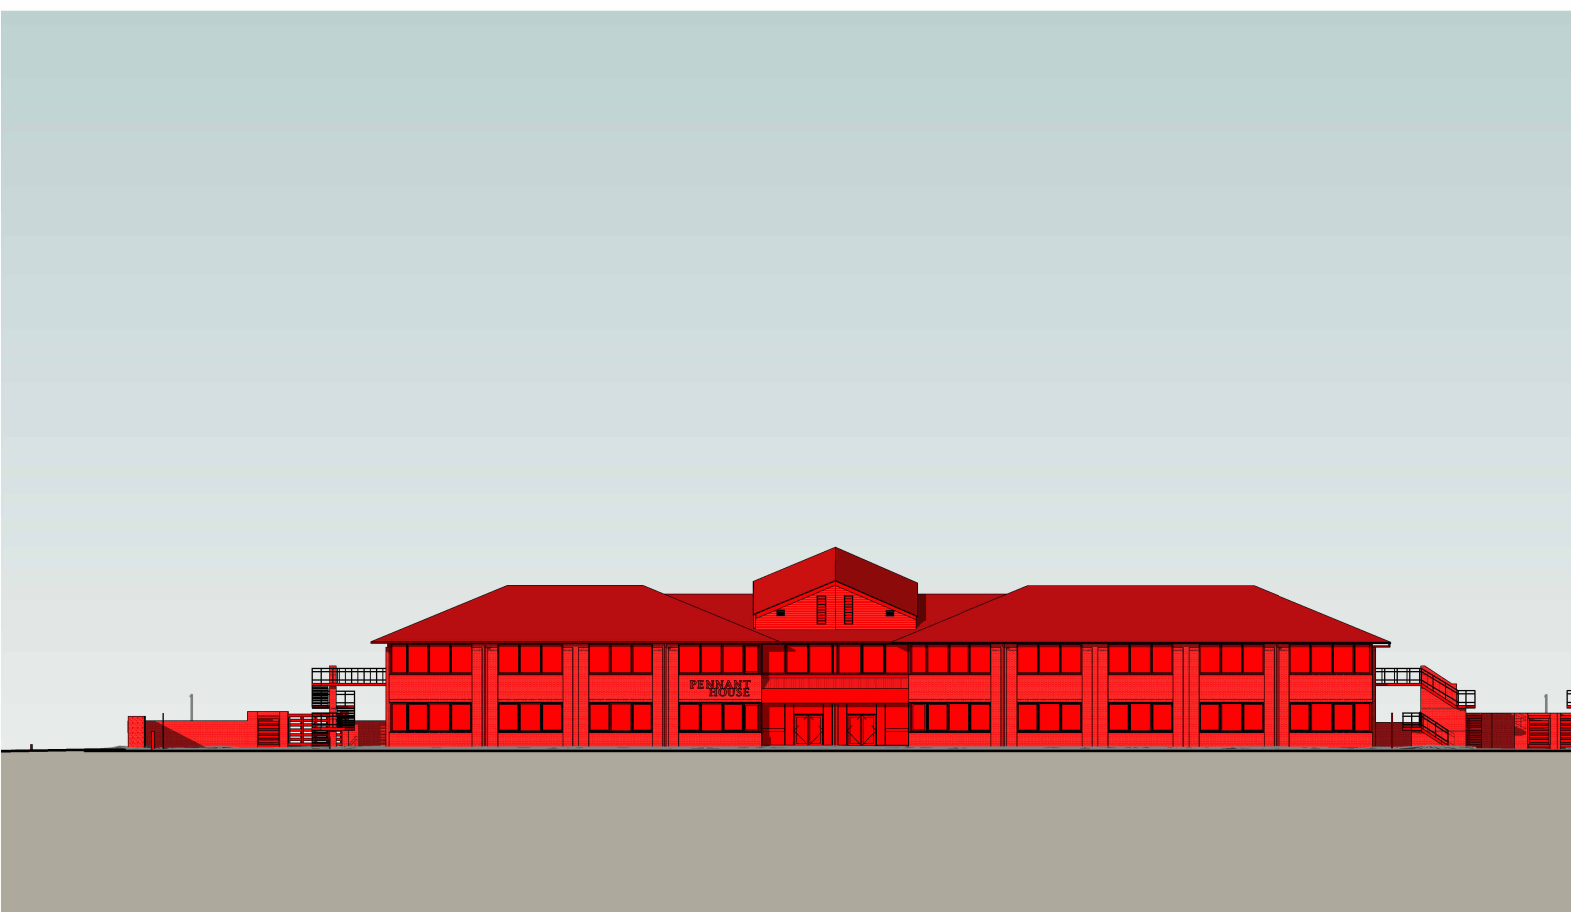


Demolition Existing Elevation - Block A South Elevation
1 : 500

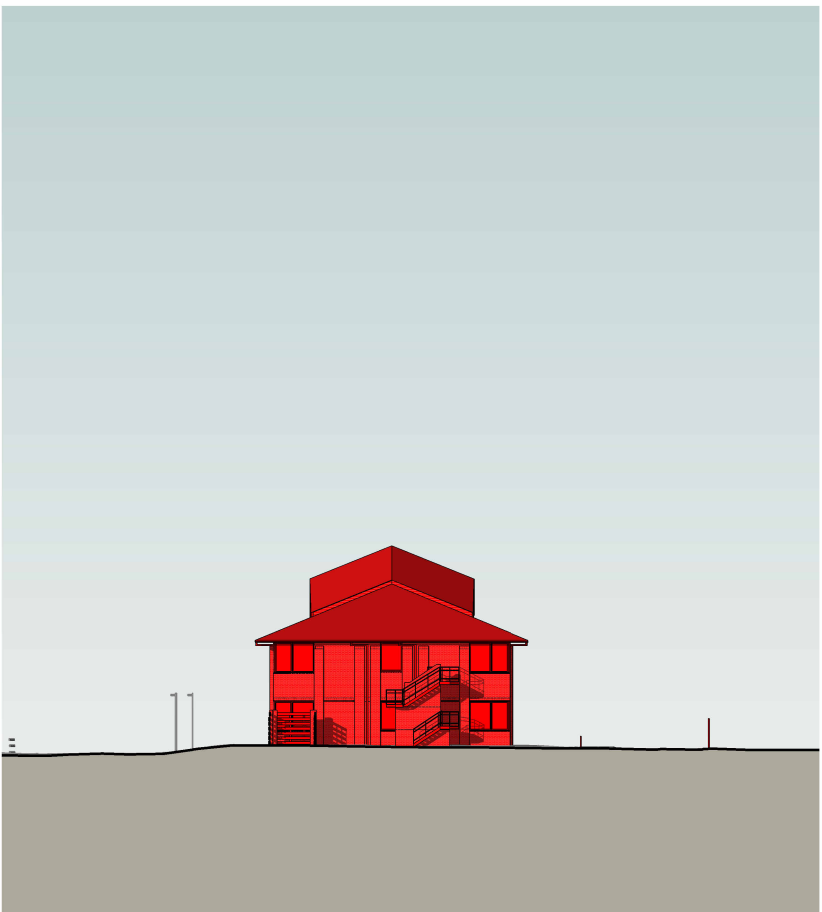


Demolition Existing Elevation - Block A West Elevation
1 : 500

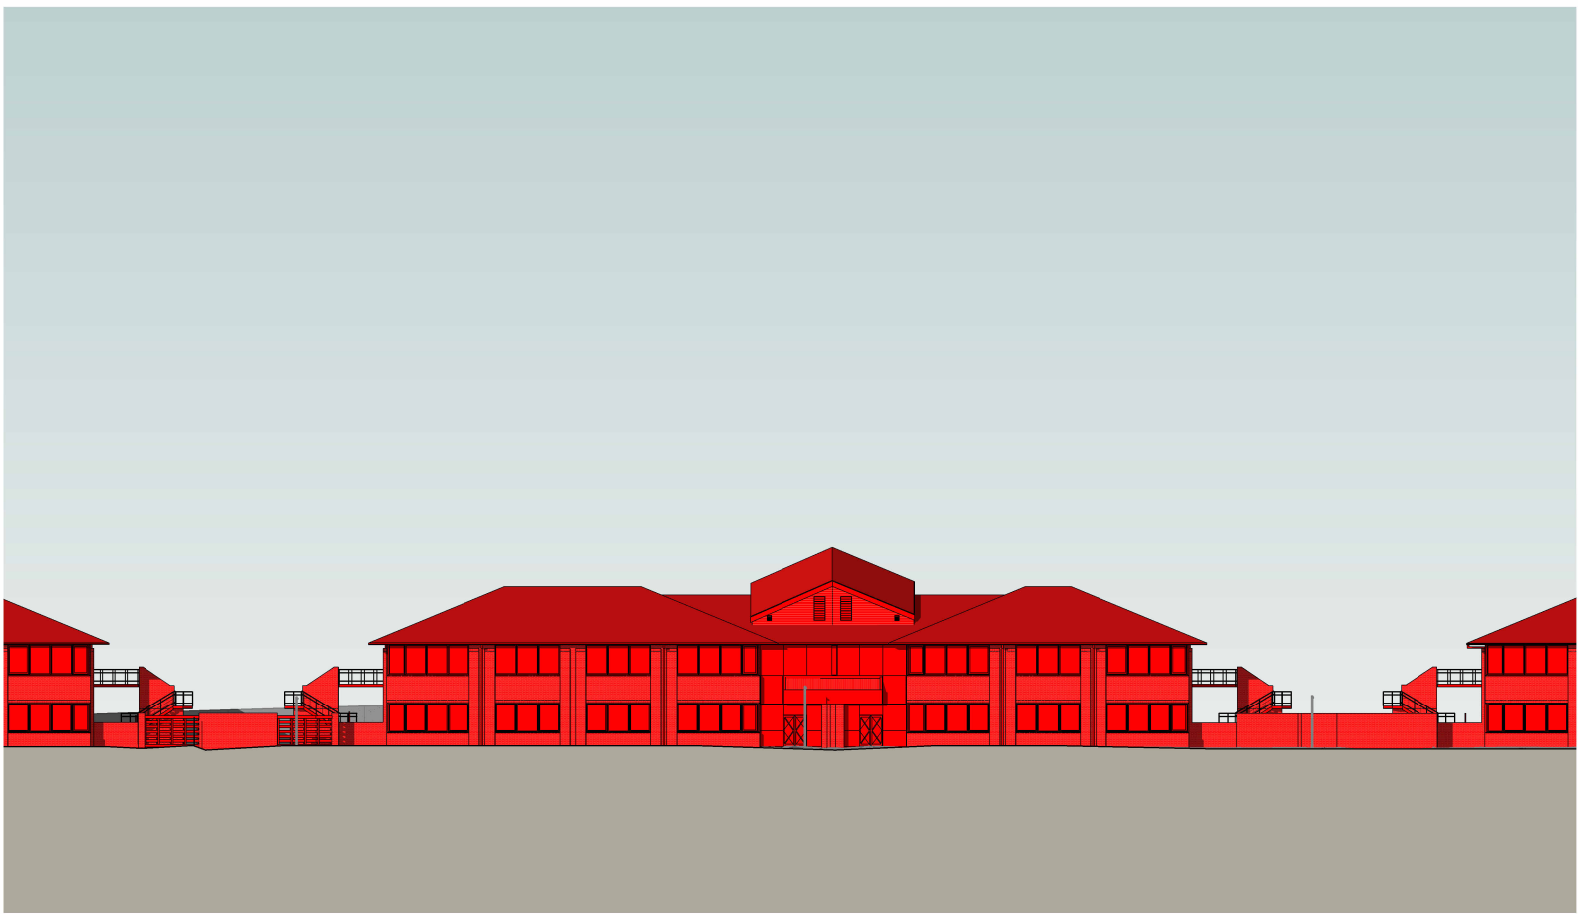


Demolition Existing Elevation - Block B North Elevation
1 : 500

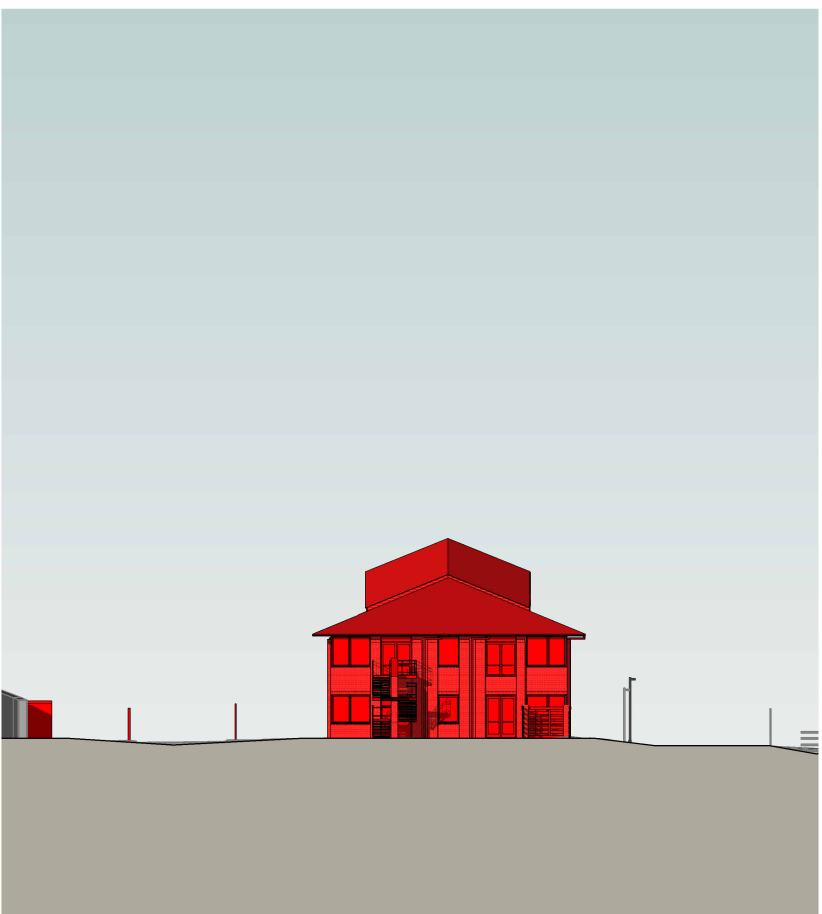


Demolition Existing Elevation - Block B East Elevation
1 : 500

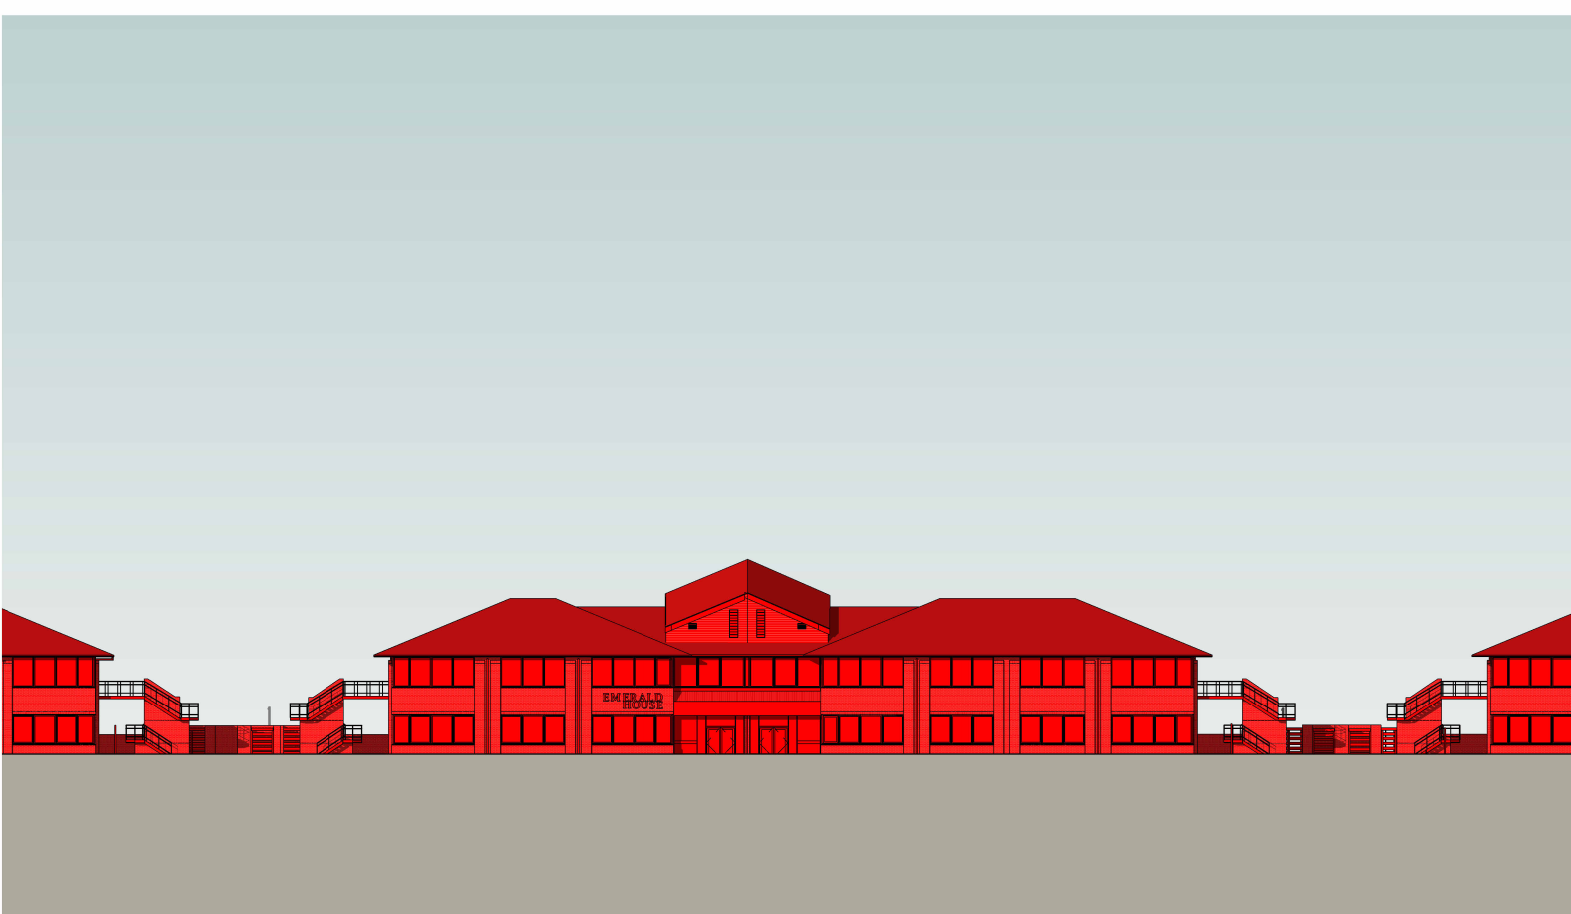

Demolition Existing Elevation - Block B South Elevation
1 : 500

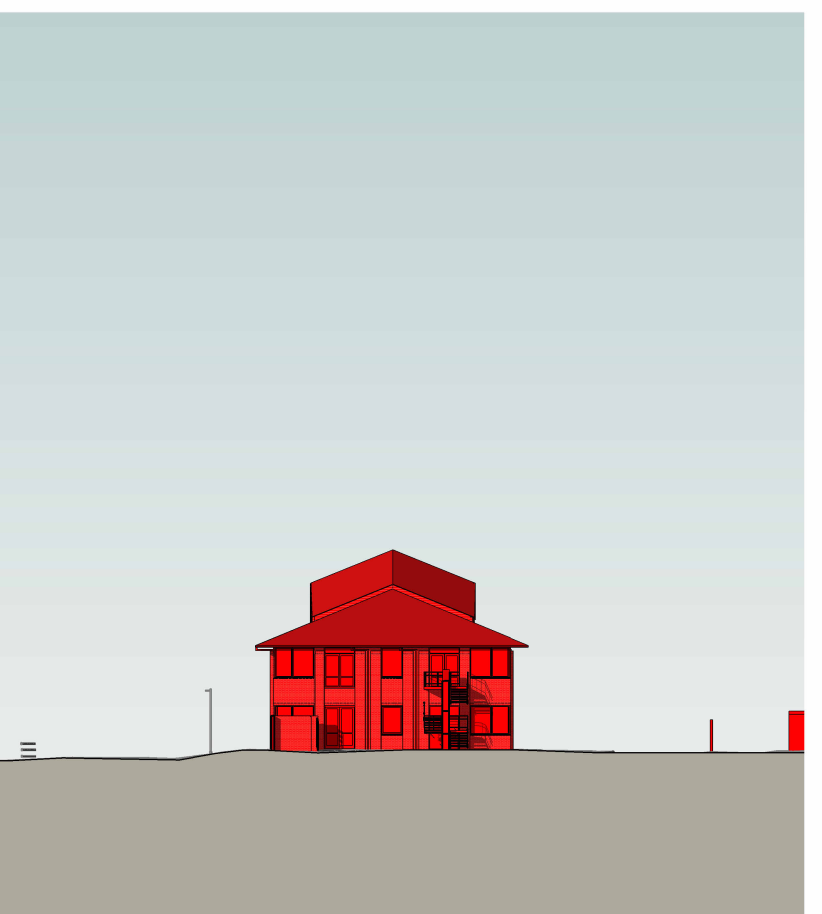


Demolition Existing Elevation - Block B West Elevation
1 : 500

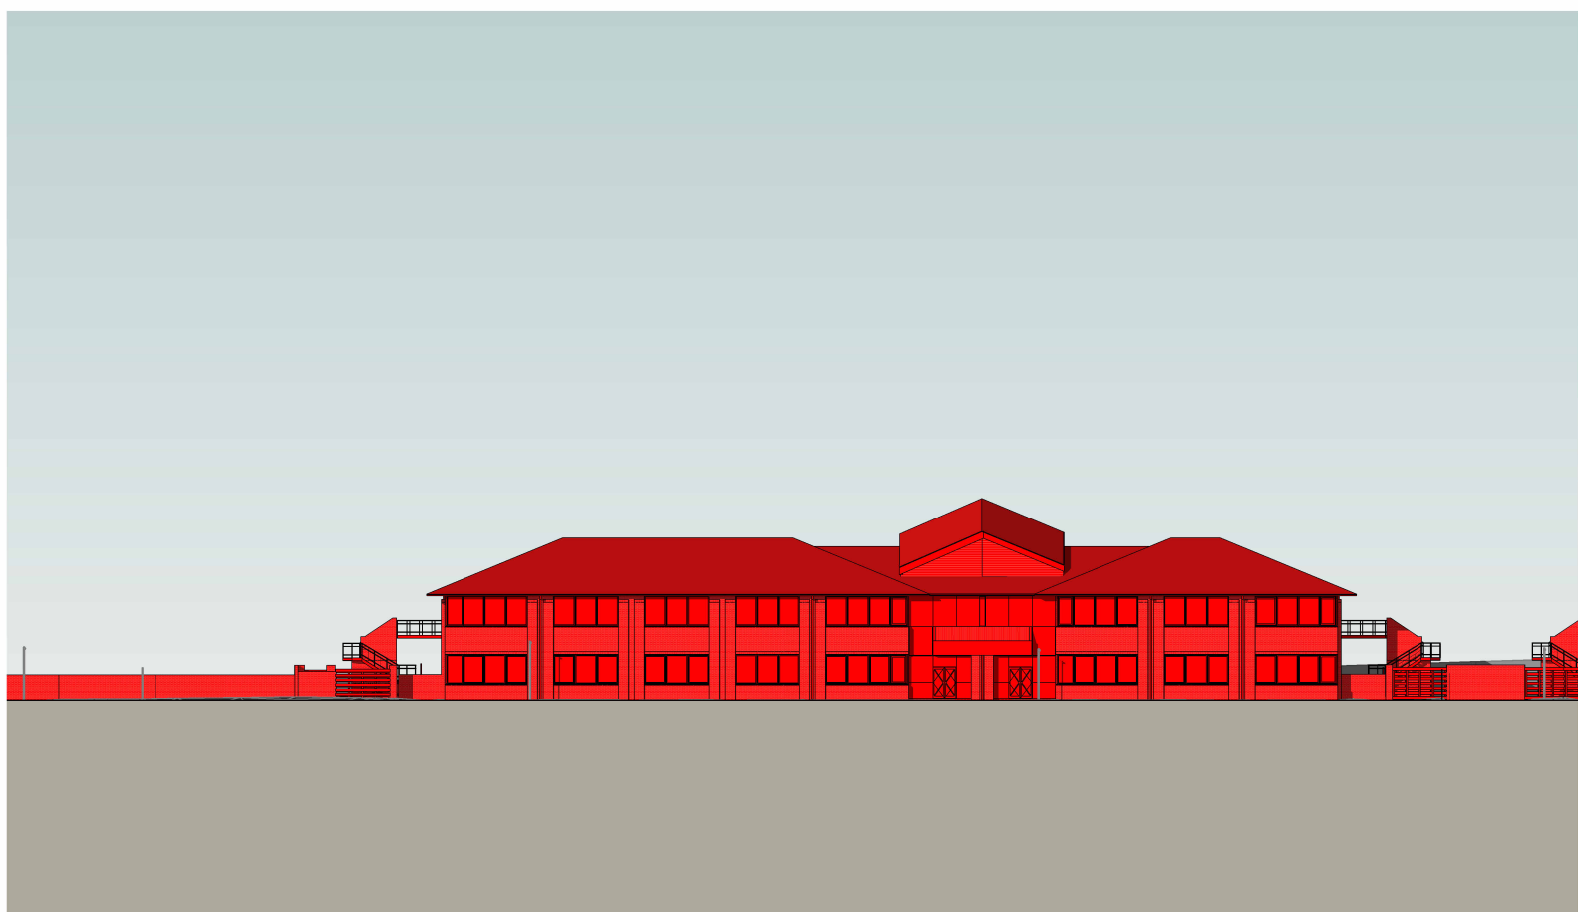


Demolition Existing Elevation - Block C North Elevation
1 : 500



Demolition Existing Elevation - Block C East Elevation
1 : 500

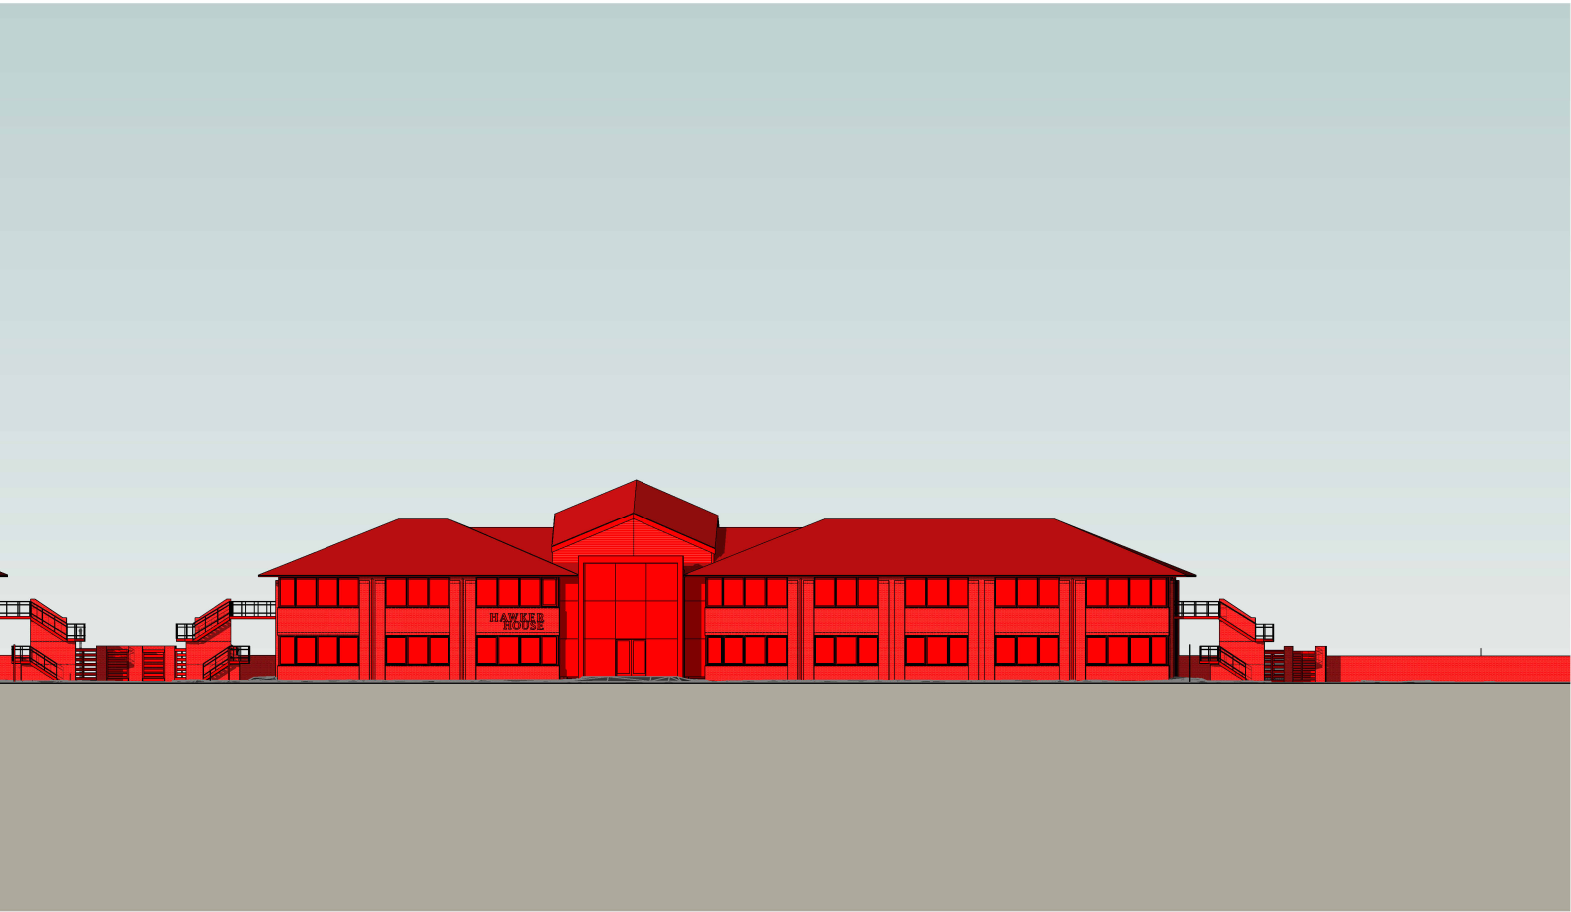

Demolition Existing Elevation - Block C South Elevation
1 : 500

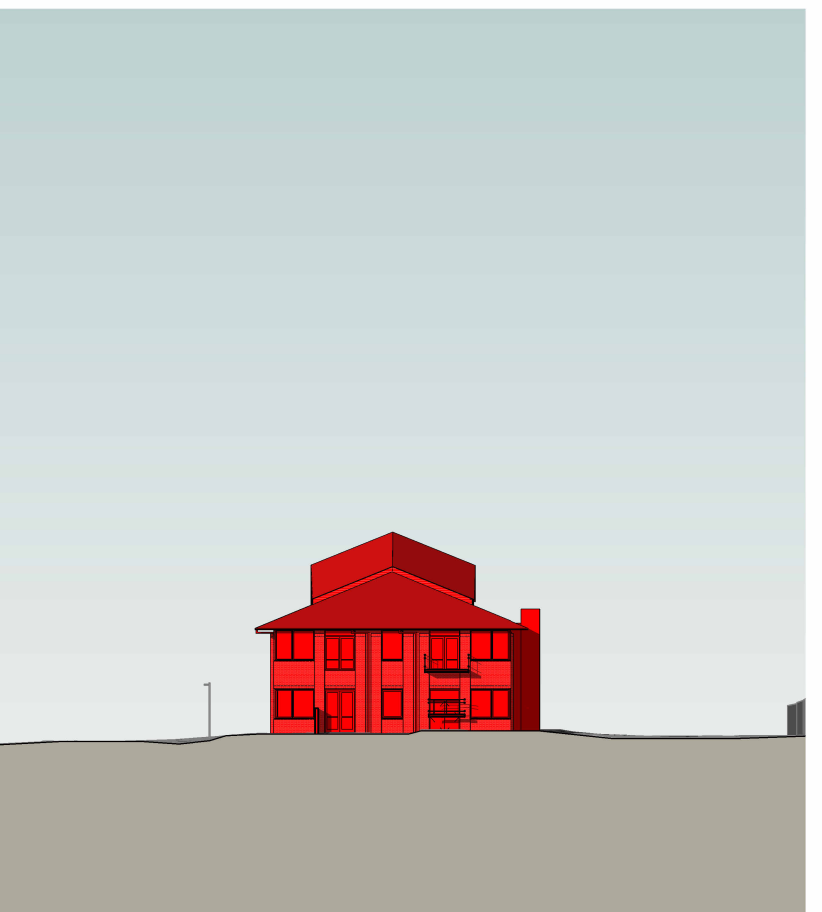

Demolition Existing Elevation - Block C West Elevation
1 : 500


CONSTRUCTION: It is considered that the proposed works are within the scope of a competent Contractor and as such no structural experts have been identified, who to inspect Key Structural Elements During Site Assessment.

0 10 20 30.0m

Existing Site Information is taken from 3D Survey Data provided by Greenhatch Group from a survey dated June 2023. Drawing Number: 41656_01-08_PE

To Be Read and Printed in Colour.

To Be Read In Conjunction with Landscape Architects Information.

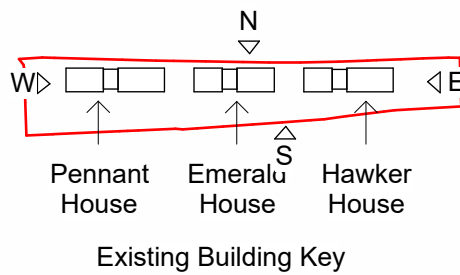

Existing Trees not shown on these Architectural Demolition Elevations - Please refer to Landscape Architects Tree Removal Drawing: 35206-RG-LD-100-M-Tree Retention and Removal

Areas Shown in Red are Highlighted for Demolition

P13	21/04/26	Adjusted Landscape on plans only. Full planning drawing set revised including elevations and sections for completeness.
P12	30/10/25	Planning Issue
P11	19/09/25	Updated Planning Set Drawings for Review
P10	20/05/24	General Updates
P09	17/05/24	Updates for Planning
P08	16/05/24	Updates for Planning
P07	10/05/24	Updates for Planning
P06	27/03/24	Updates for Planning
P05	22/01/24	Updates for Planning

PEVERIL
SECURITIES

5plus

Manchester. 0161 228 0211
Fourth Floor, The Hive, 47 Lever Street,
Manchester. M1 1FN

London. 0207 253 7644
The Leather Market, Weston Street,
London. SE1 3ER

5plusarchitects.com

PROJECT:
Napier Road Reading

TITLE:
Demolition Elevations - Masterplan

SCALE:
As indicated @ A1

DRAWN: AC
CHECKED: JB

STATUS:
S2 - For Information

DRAWING NO:
READ-SPA-ZZ-ZZ-DR-A-042100

REV:
P13

CLASSIFICATION:
PM_40_40_27 Elevation Drawings