



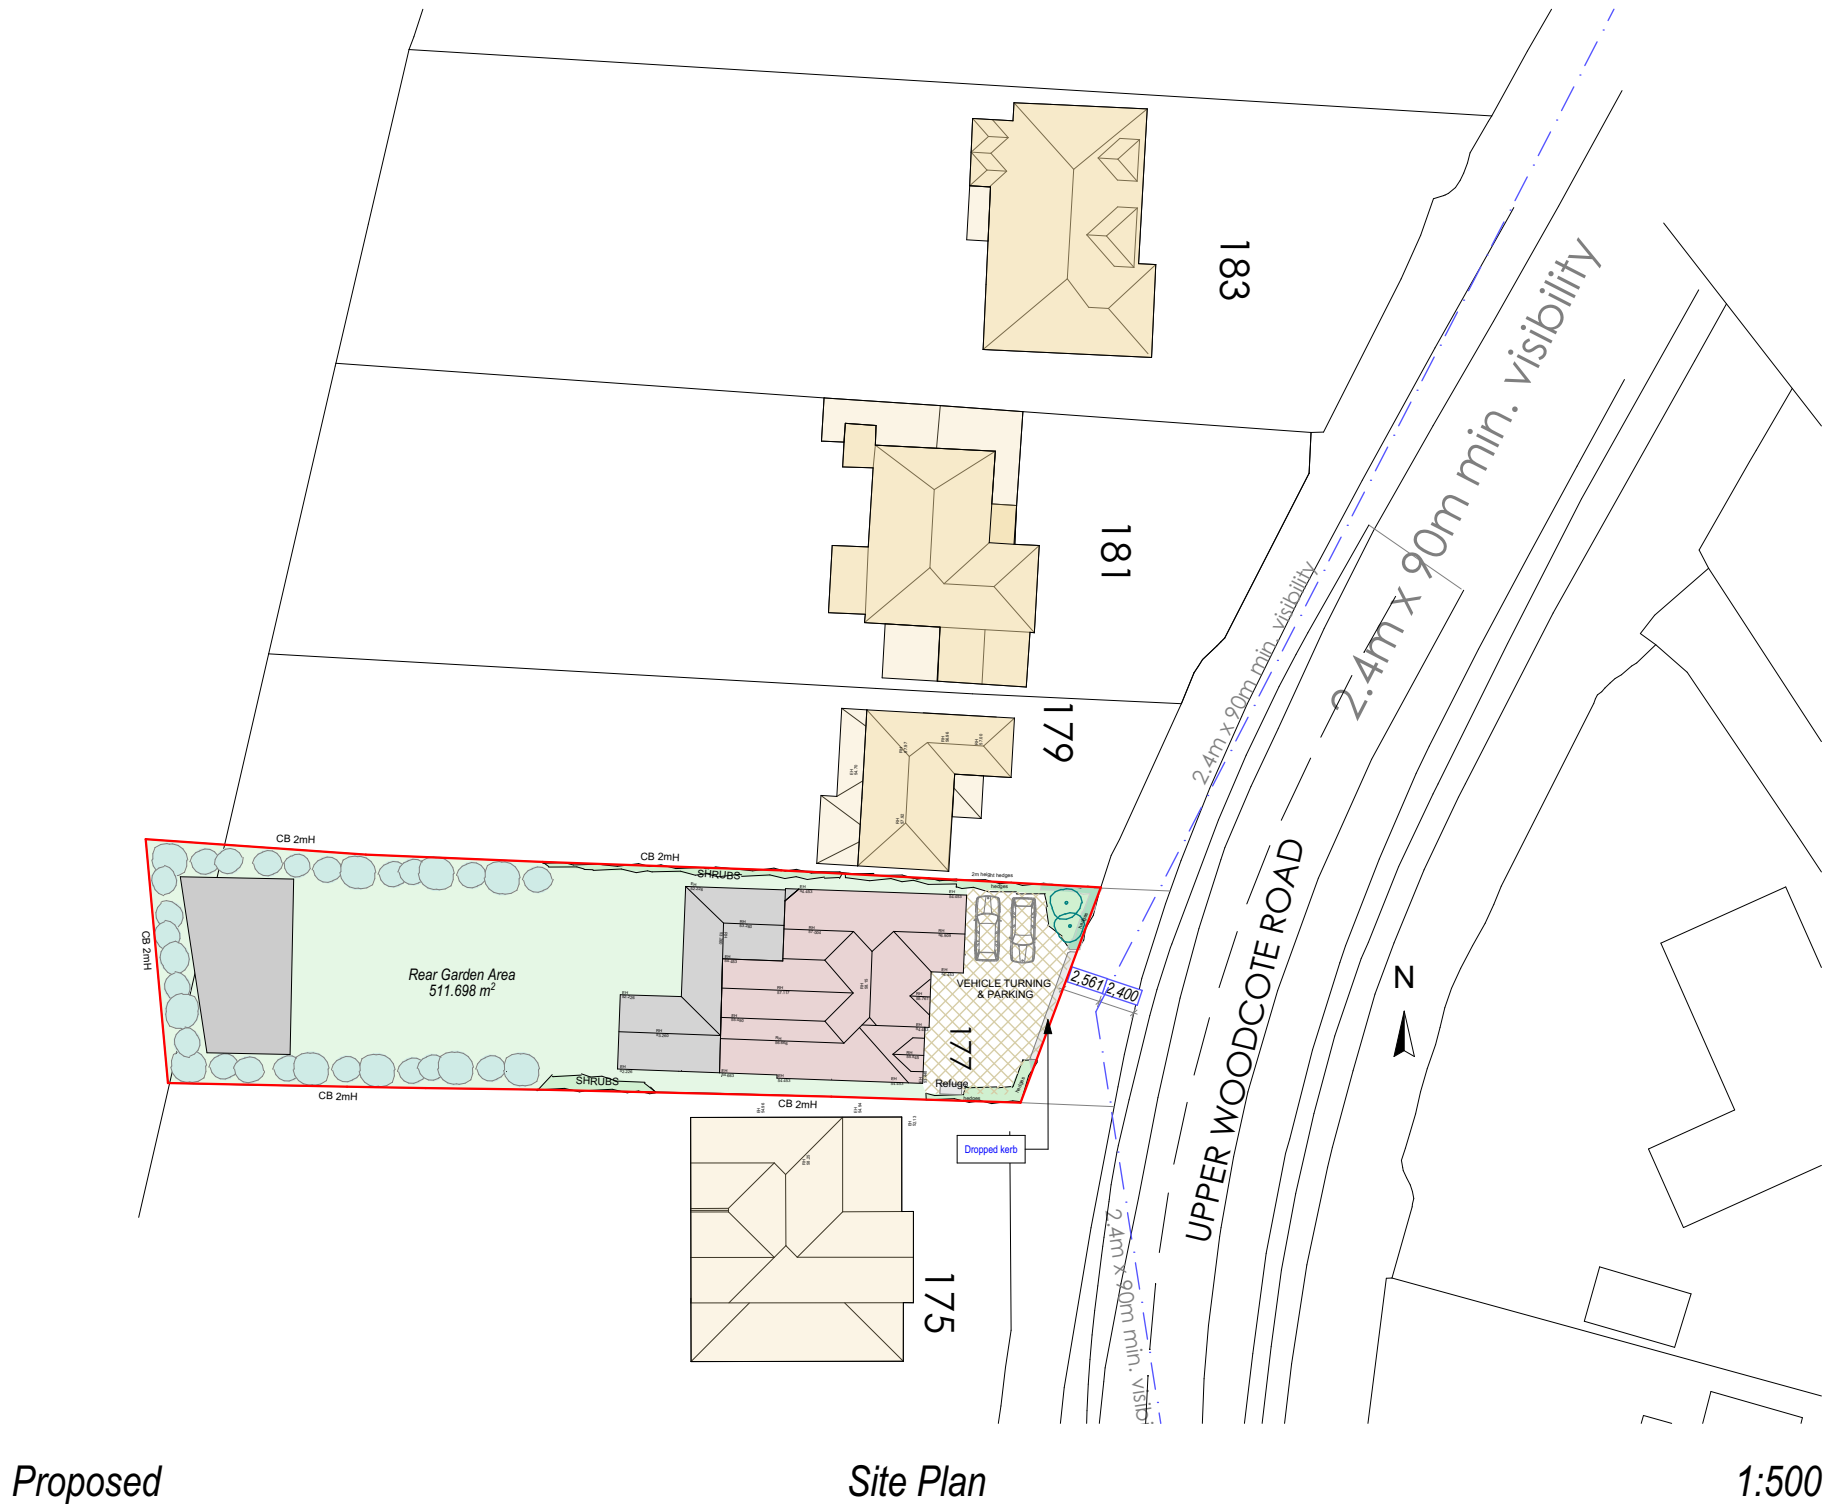

© This drawing remains the property of The Keen Partnership and shall not be copied without prior written consent.

All dimensions to be checked on site and any discrepancies to be reported before work commences.

Notes:

 

THE KEEN PARTNERSHIP

The Courtyard
Edinburgh Road
Reading RG30 2UA
Tel: 0118 9510 855
Fax: 0118 9510 866
chris@keenpartnership.co.uk
www.keenpartnership.co.uk

cabe
chartered association
of building engineers

RICS

Client:

Mr & Mrs Singh

Job Title:

Erection of two storey dwelling at 177 Upper Woodcote Rd Reading RG4 7JR

Drawing Title:

Proposed Site Plan Rev A

Drawing Date:	Status:	
21-01-19	PLANNING DRAWINGS	
Issue Date:	Drawn By:	Scale:
29/04/2026	C.P.	1:500@A3
Job No:	Drawing No:	Rev:
8825	PL-13	a