
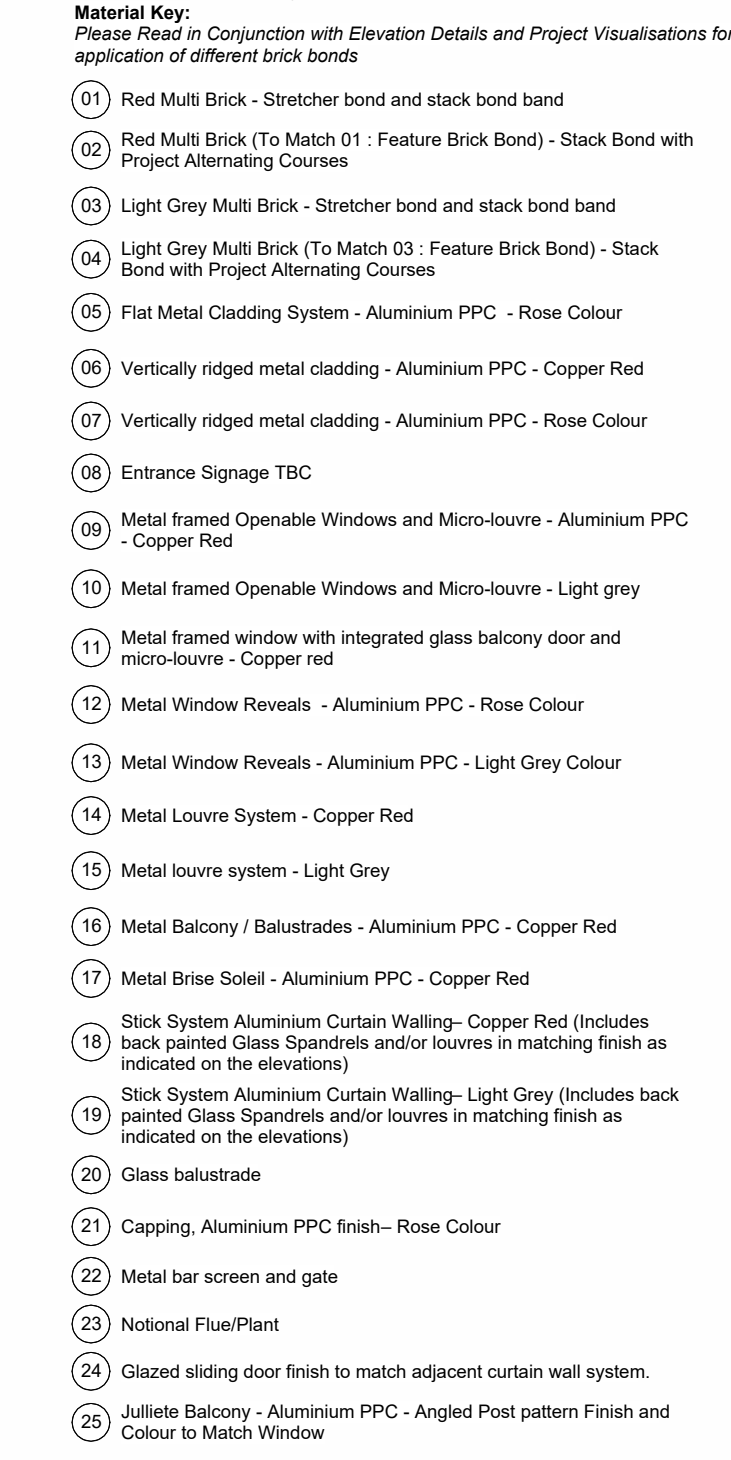
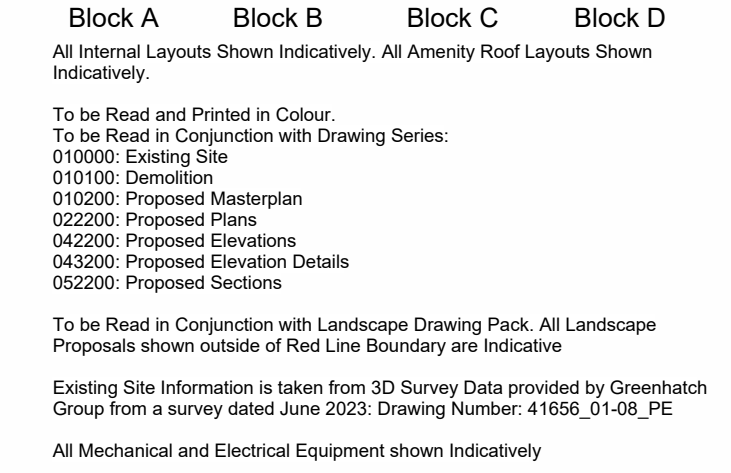


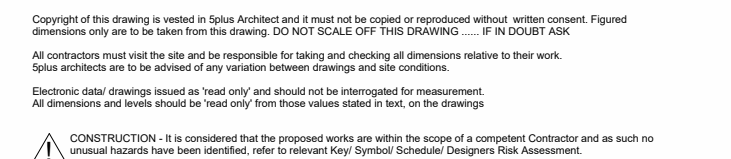

P21	21/04/26	Adjusted Landscape on plans only. Full planning drawing set revised including elevations and sections for completeness.
P20	30/10/25	Planning Issue
P19	19/09/25	Updated Planning Set Drawings for Review
P18	19/07/24	Stage 3 Issue
P17	31/05/24	Updates for Planning
P16	29/05/24	Updates to Kitchens and Apartment Layouts
P15	20/05/24	General Updates
P14	17/05/24	Updates for Planning
P13	16/05/24	Updates for Planning

**PEVERIL
SECURITIES**

5plus

Manchester. 0161 229 0211
Fourth Floor, The Hive, 47 Lever Street,
Manchester, M1 1FN

London. 0207 253 7644
The Leather Market, Weston Street,
London, SE1 1ER

PROJECT:

5plusarchitects.com

PROJECT:
Napier Road Reading



TITLE:
Proposed Elevations - Sheet 2 of 2 - Block A

SCALE:	DRAWN:	CHECKED:
As indicated @ A1	AC	JB

STATUS:
S2 - For Information - Planning

DRAWING NO:	REV:
READ-SPA-AA-ZZ-DR-A-042202	P21

CLASSIFICATION:
PM_40_40_27

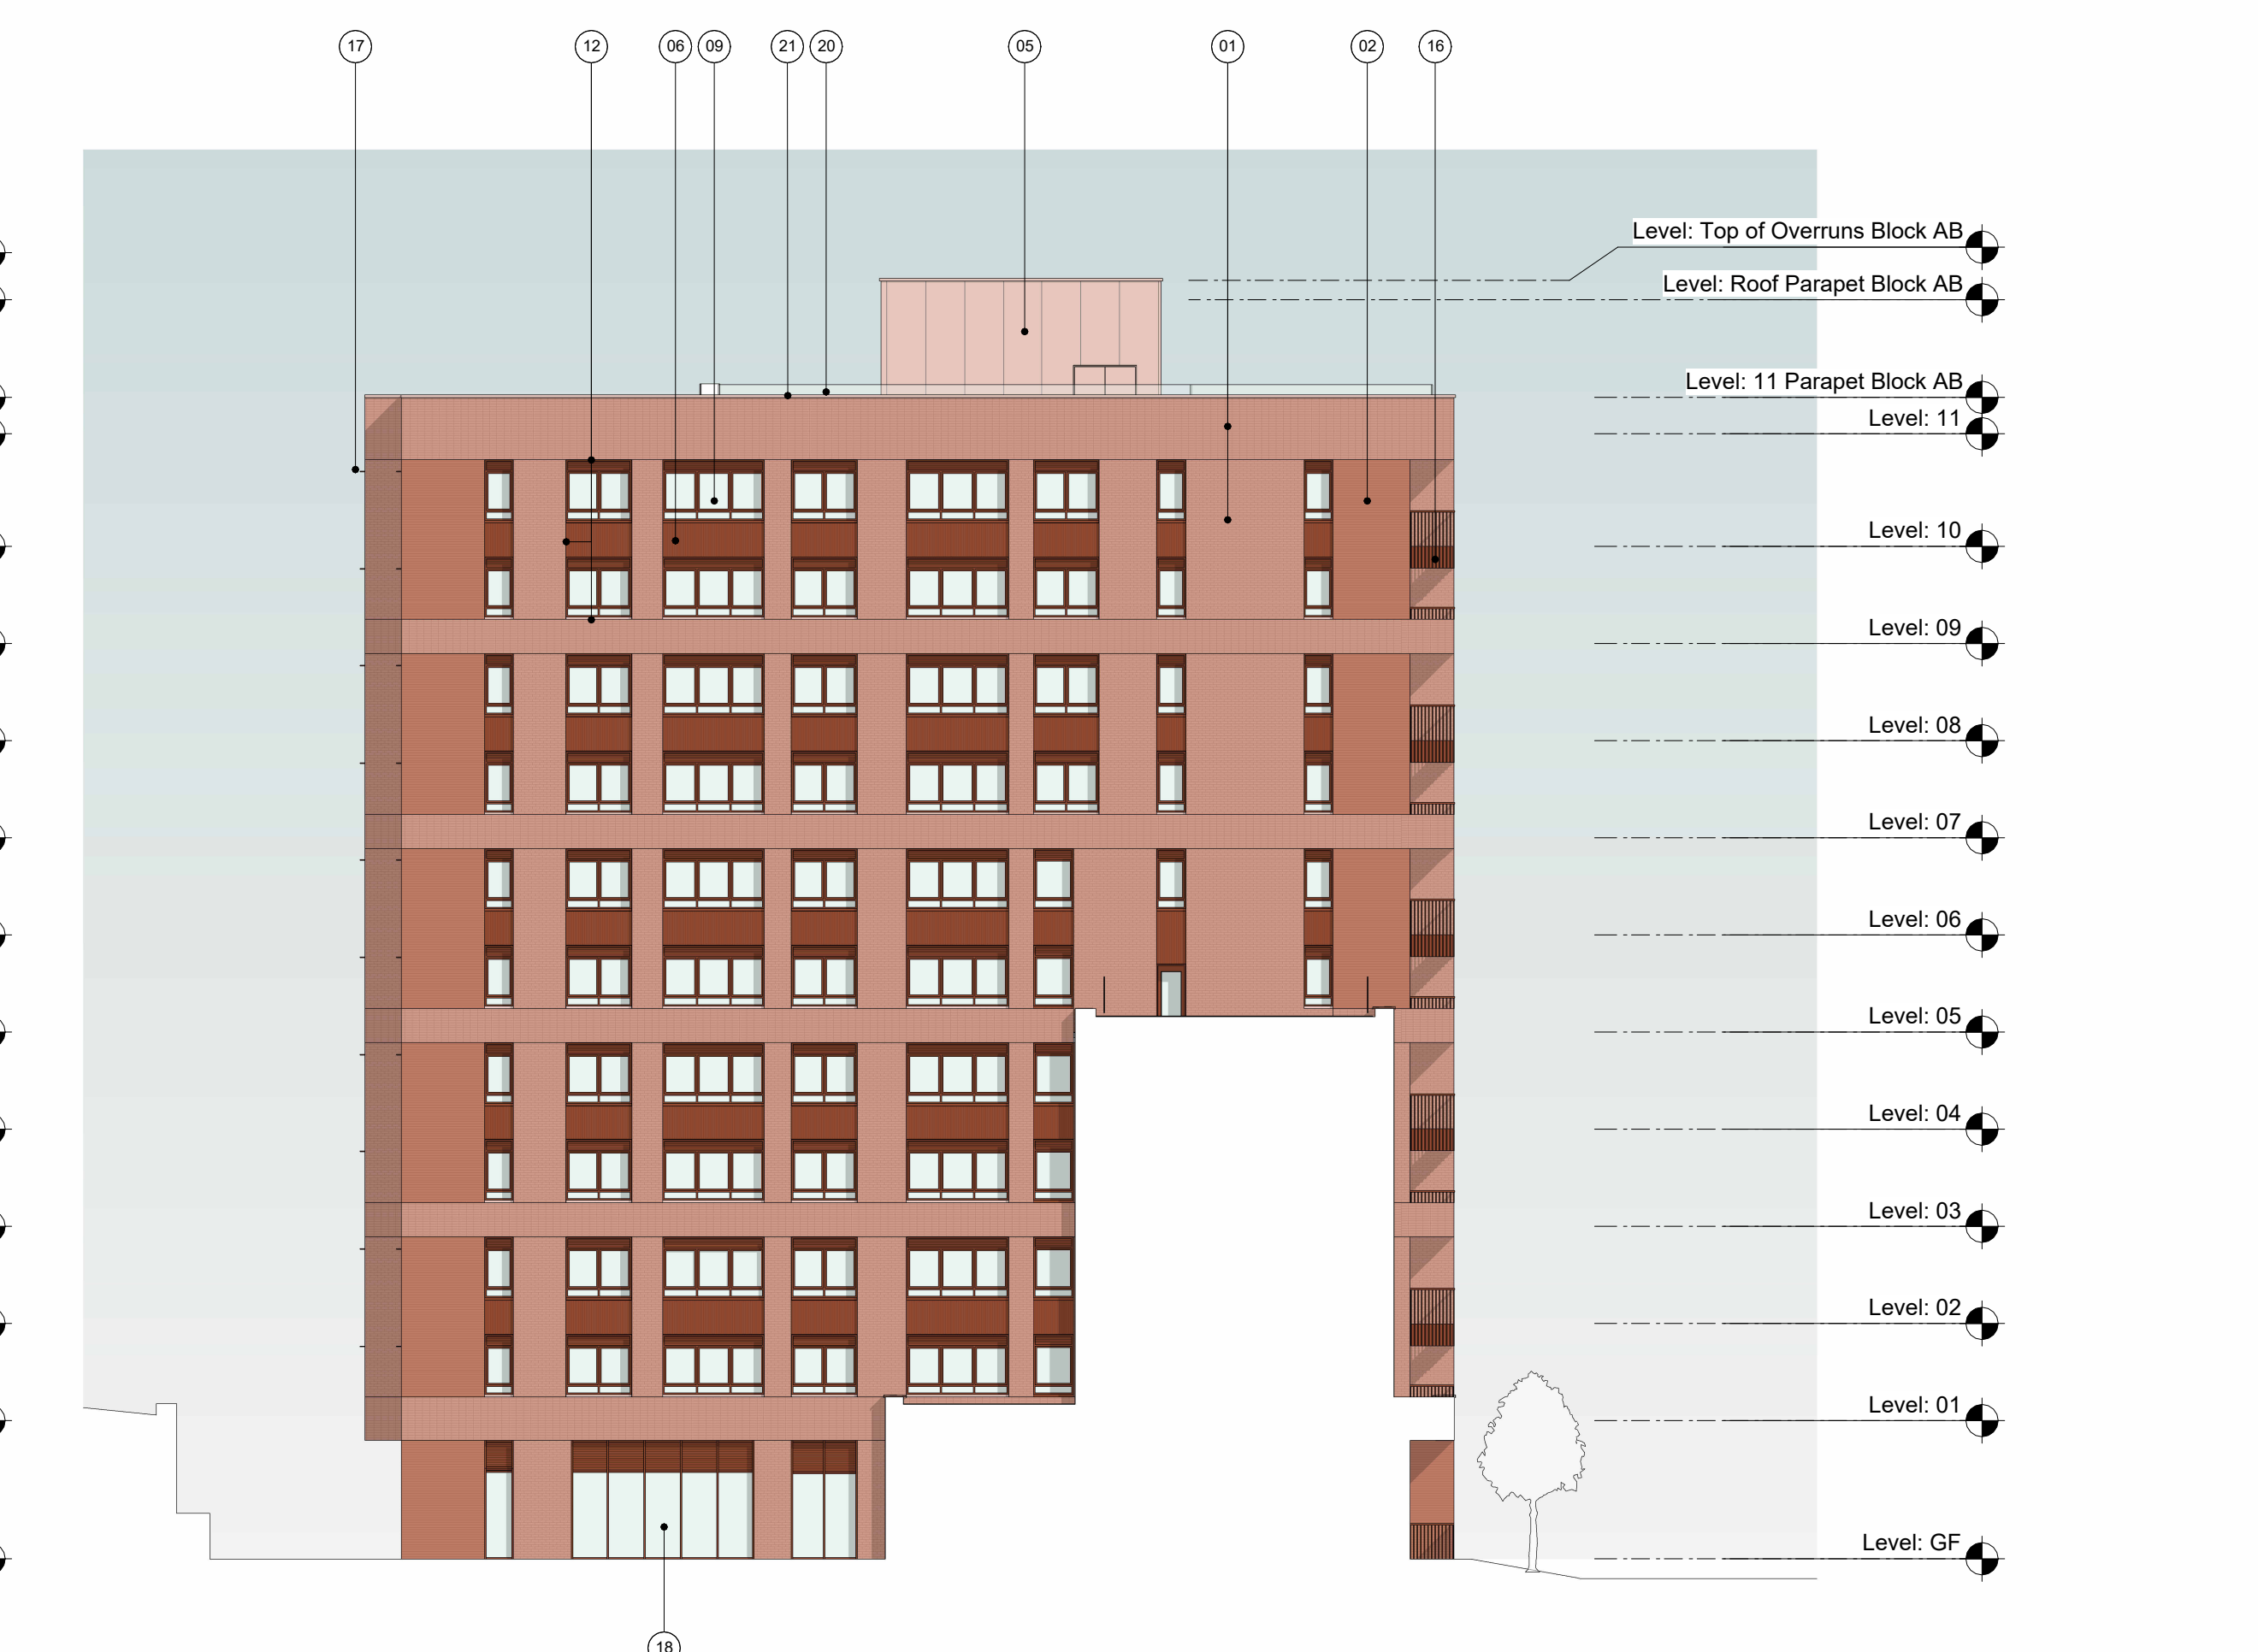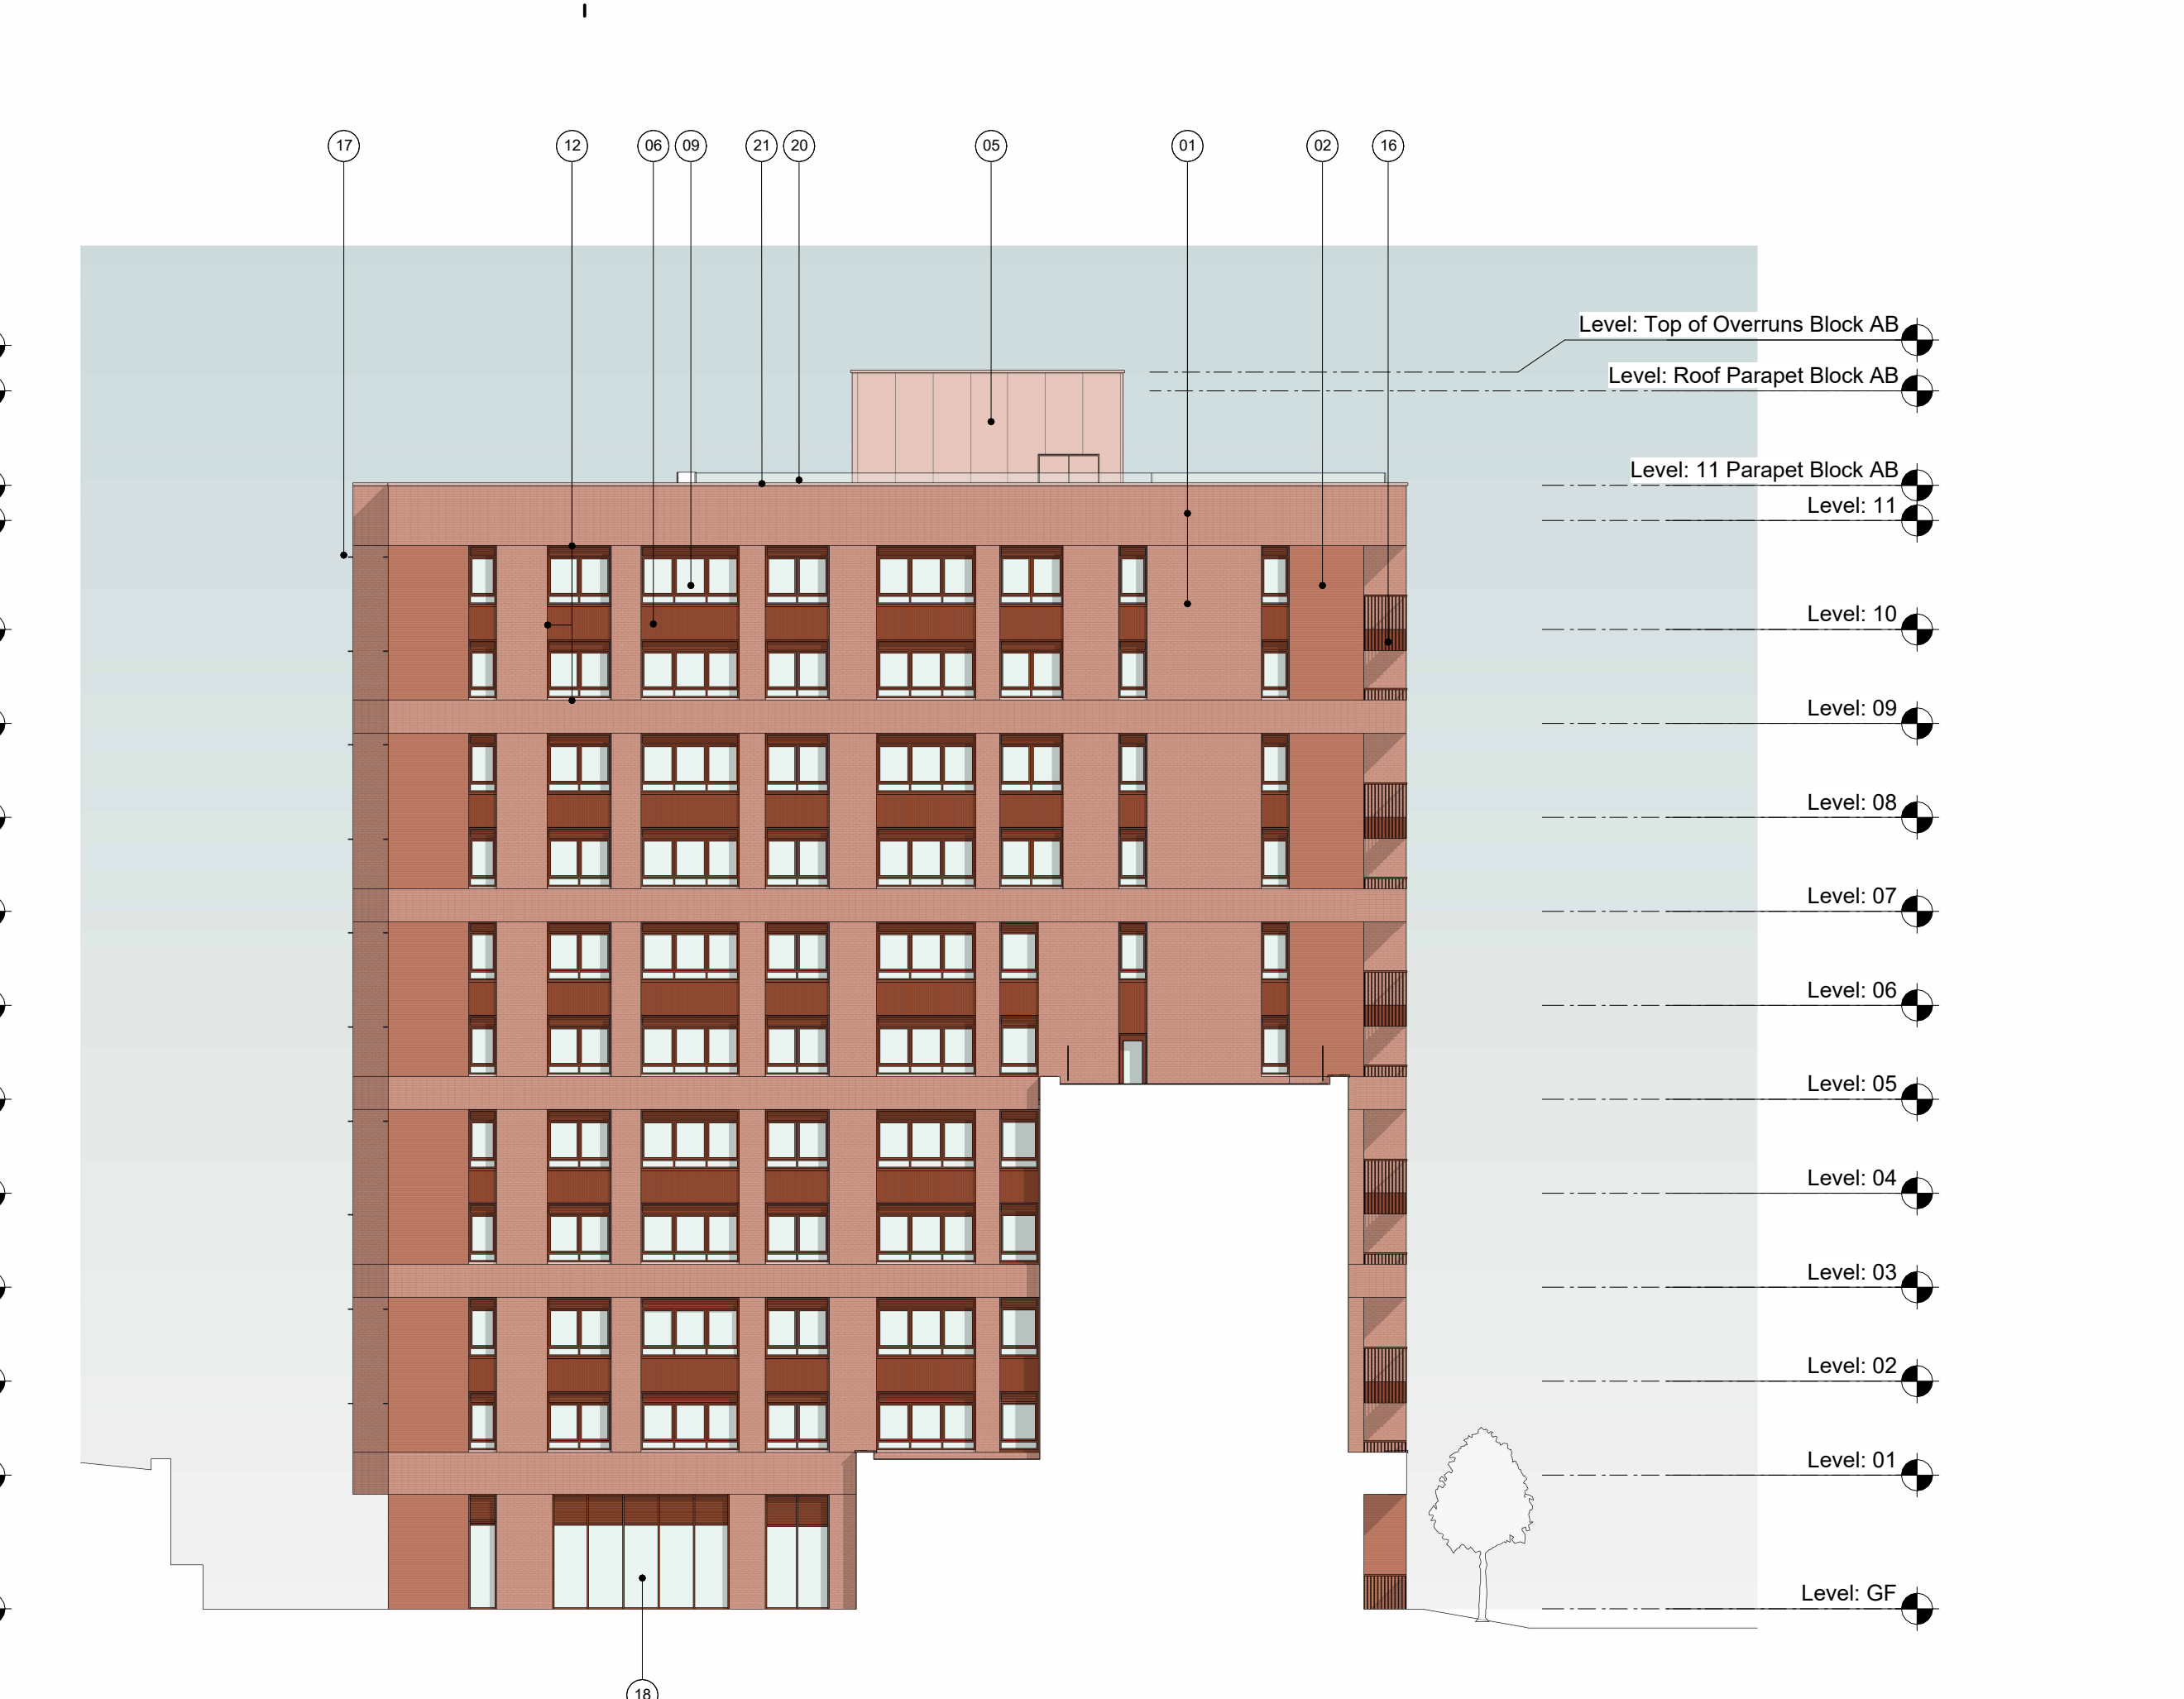

3 West Courtyard Elevation - Block A
1 : 200

2 East Elevation - Block A
1 : 200